

The Ripon External Window / Door Schedule

Code	Description	Size
W1	Lounge	1200 x 1350mm
ED1	Lounge Doorset	1500 x 2100mm
W2	Kitchen	915 x 1350mm
W3	Kitchen	1344 x 1050mm
ED2	Hall	838 x 1981mm
W4	W.C.	488 x 1050mm
W5	Bedroom 1	2x 915 x 1200mm
W6	Bathroom	915 x 1050mm
W7	Bedroom 2	915 x 1200mm
W8	Bedroom 3	915 x 1200mm

The Ripon Internal Door Schedule

Door Code	Door Description	Door Size
D1	Lounge	838 x 1981mm
D2	W.C.	838 x 1981mm
D3	Lounge Cup'd	838 x 1981mm
D4	Kitchen	838 x 1981mm
D5	Bedroom 1	762 x 1981mm
D6	Living Cupboard	610 x 1981mm
D7	Bedroom 1 Wardrobes	2x 600 x 1981mm
D8	Bedroom 2	762 x 1981mm
D9	Bedroom 2 Wardrobes	2x 600 x 1981mm
D10	Bedroom 3	762 x 1981mm
D11	Bathroom	762 x 1981mm

NOTES

Do not scale directly from this drawing. All discrepancies are to be brought to the attention of the below office.
The copyright to this drawing is owned by Allison Homes Eastern Limited.
All drawings are to be read in conjunction with the relevant standard details and Allison Homes standard construction notes.

- For file references defined with a circle refer to the relevant standard detail.
For file references defined with a diamond refer to the relevant house type drawing.


WALL LEGEND

- External Brickwork Wall (2 Storey)
100mm Facing Brickwork (103mm sq.)
75mm Cavity Fully Filled with Insulation
100mm Blockwork (2.8N/mm sq.)
9.5mm Wallboard on Dabs
- External Render Wall
20mm Monocouche Render
100mm Blockwork (2.8N/mm sq.)
75mm Cavity Fully Filled with Insulation
100mm Blockwork (2.8N/mm sq.)
9.5mm Wallboard on Dabs
- External Brickwork Wall (2 & Half Storey and Above)
100mm Facing Brickwork (103mm sq.)
75mm Cavity Fully Filled with Insulation
100mm Blockwork (2.8N/mm sq.)
9.5mm Wallboard on Dabs
- Party Wall
9.5mm Wallboard (8 kg/m sq.) on Dabs
8mm Gypro Sound Coat
100mm Blockwork (7N/mm sq. 1350 to 1600kg/m cub.)
75mm Cavity Fully Filled with Insulation
100mm Blockwork (7N/mm sq. 1350 to 1600kg/m cub.)
8mm Gypro Sound Coat
9.5mm Wallboard (8 kg/m sq.) on Dabs
- Internal Blockwork Wall
9.5mm Wallboard on Dabs
100mm Blockwork
9.5mm Wallboard on Dabs
- Internal Stud Wall
15mm Wallboard
50mm British Gypsum Gypwall
15mm Wallboard
- Structural Stud Wall
9.5mm Plywood
50x 75mm C16 Grade Studs
9.5mm Plywood
9.5mm Wallboard

The above wall legend is for identification purposes only and reference should be made to the Allison Homes standard construction notes for full guidance on wall constructions.

TILING SPECIFICATION

- Above Worktop Tiling
Splashback Tiling min 450mm above Sanitaryware
Half Height Tiling to Window Sill Level or 1200mm in Bathrooms without a window. No Skirting Required to walls.
Full Height Tiling. No Skirting Required to walls.

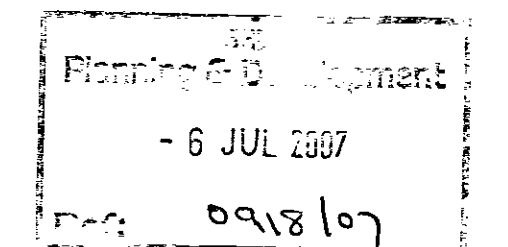

DESCRIPTION DATE

REVISIONS

FLOOR AREA	763	Square feet
	70.9	Square metres

HOUSETYPE The Ripon

DRAWING Floor Plans

SCALE 1:50 @ A1	DRAWING NO.
DATE 03/11/05	1-RIPO-01
DRAWN RDL	

CHECKED k.m.wd




Holland Place, Waverley Park, Pinchbeck, Spalding, Lincolnshire, PE11 3ZU
T: (01775) 724701 F: (01775) 762153
Allison Homes Eastern Limited is a Kier Residential Company.

DETERMINED


Please refer to elevation drawing and external materials schedule for external finishes

* = Window to be removed when garage attached or in a terrace unit

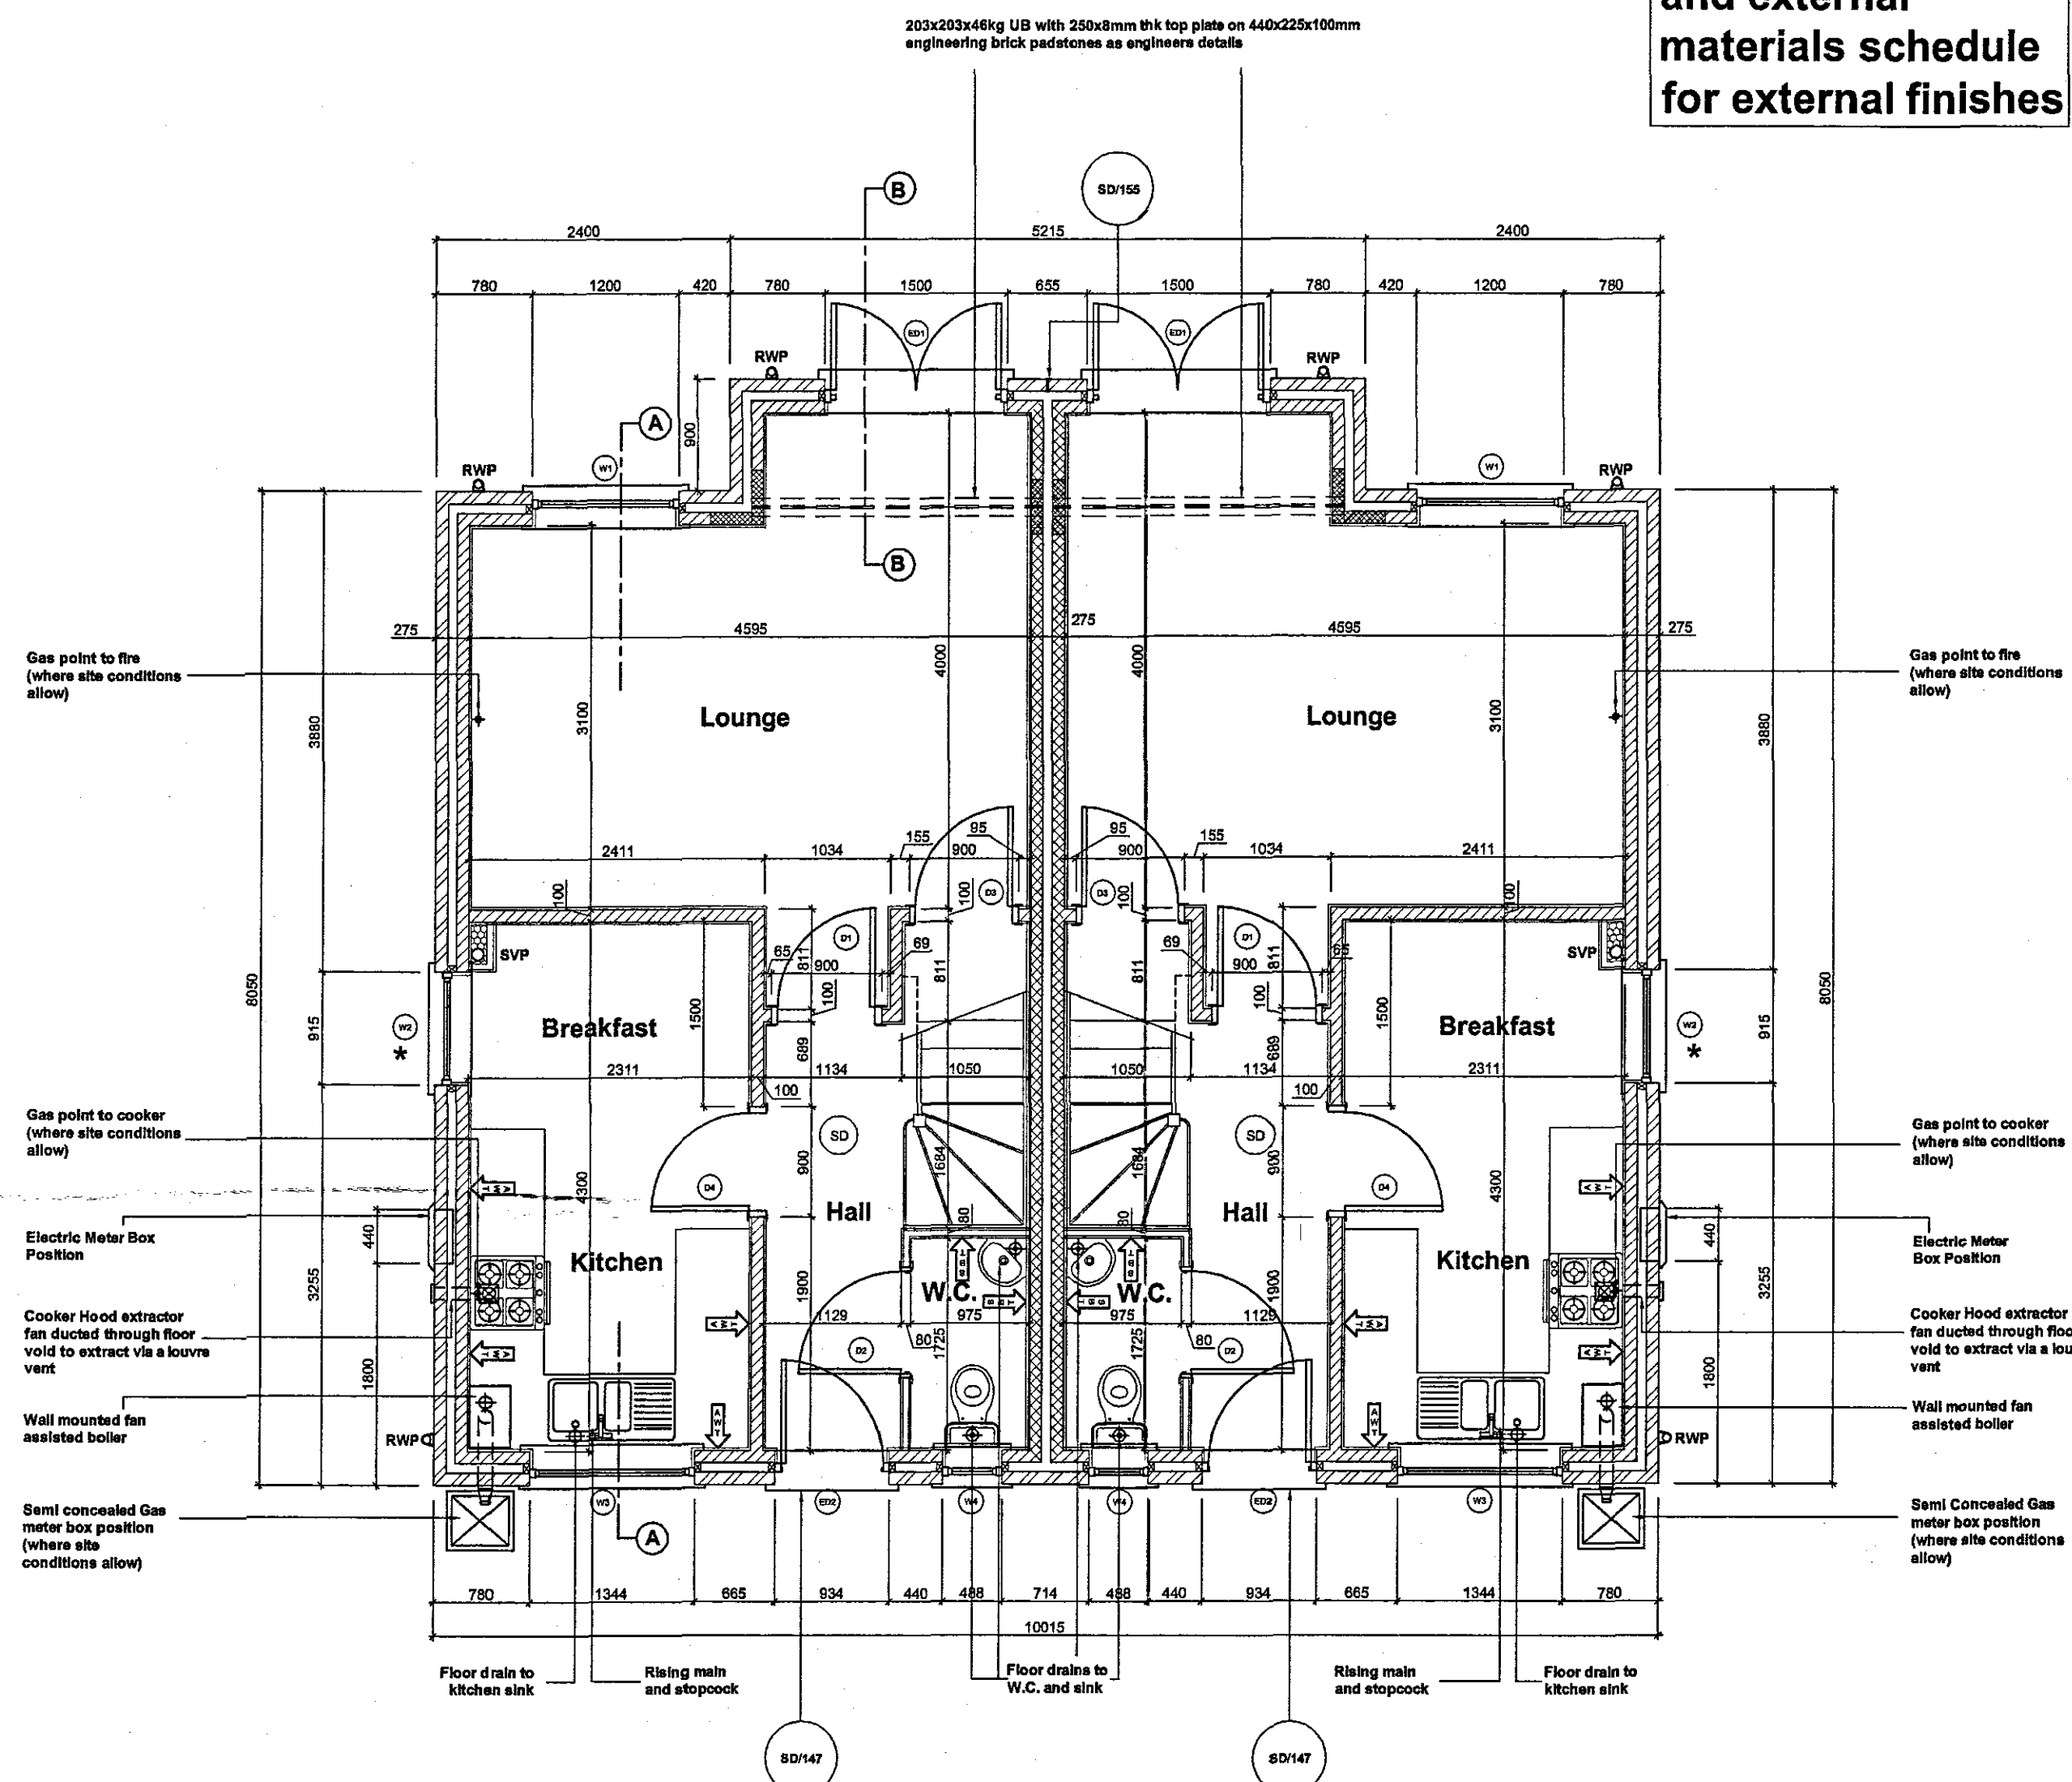

Ground Floor Plan

Overall width of Party walls to be 329mm

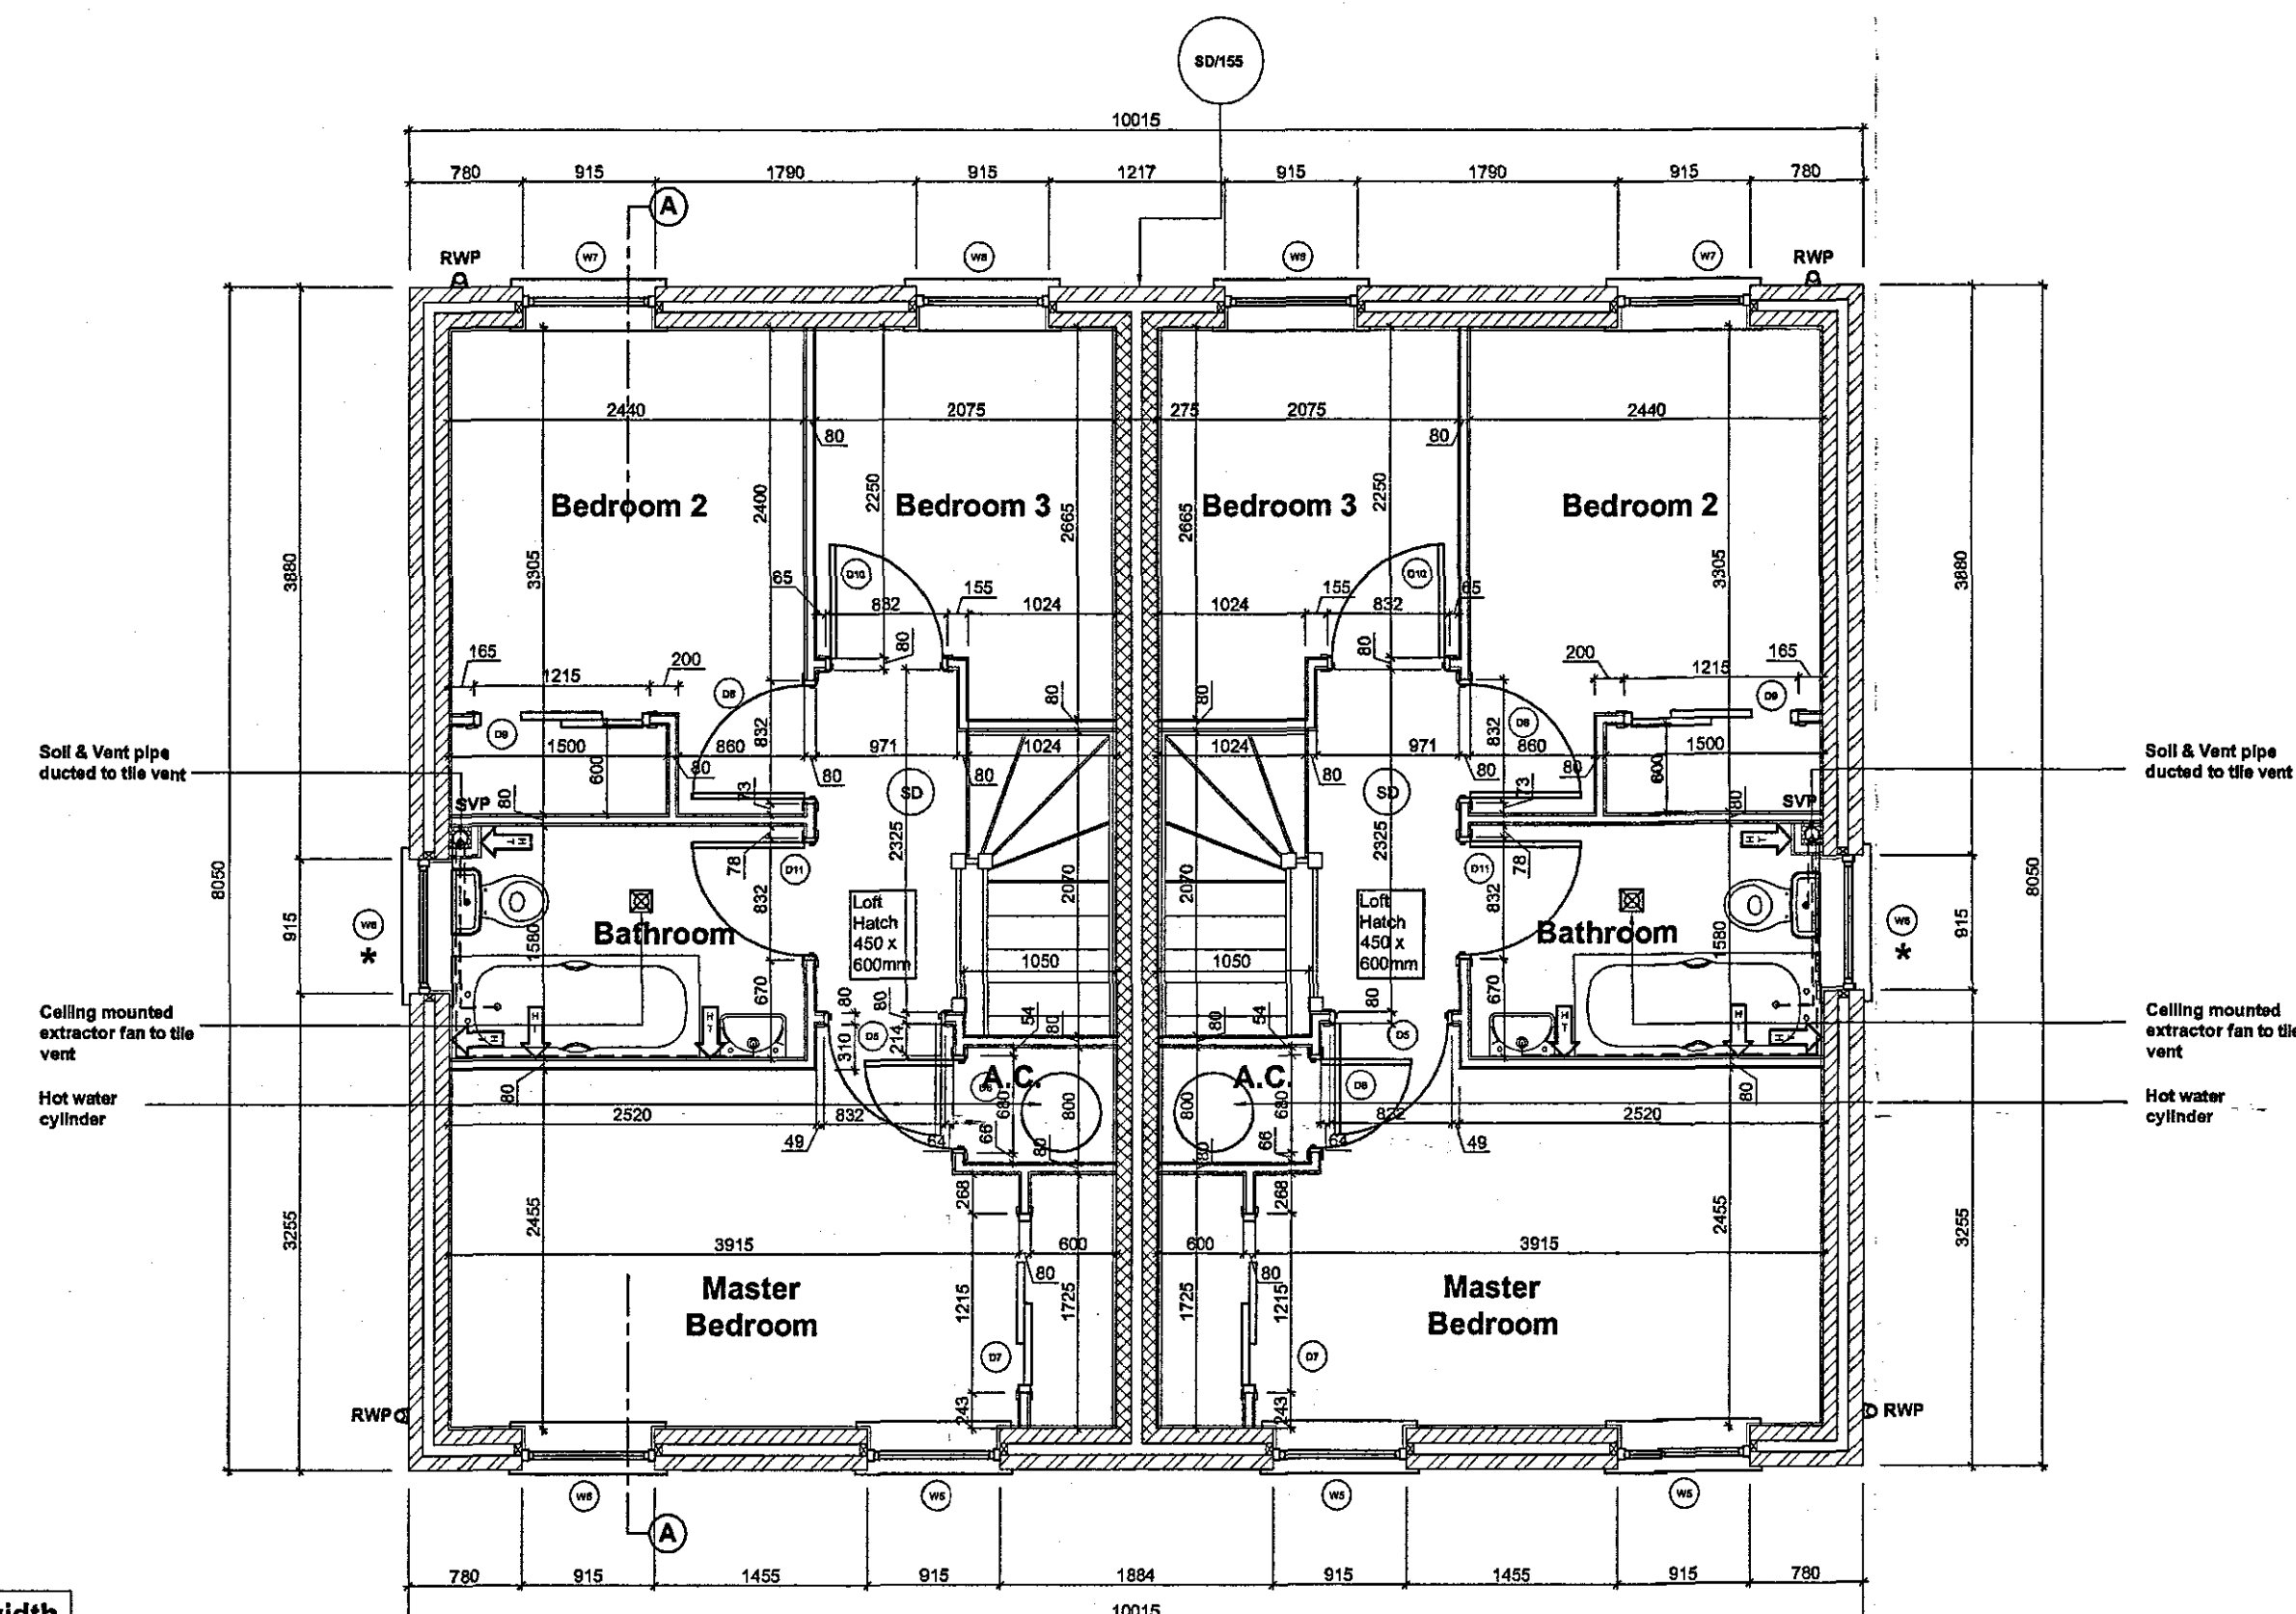

First Floor Plan