


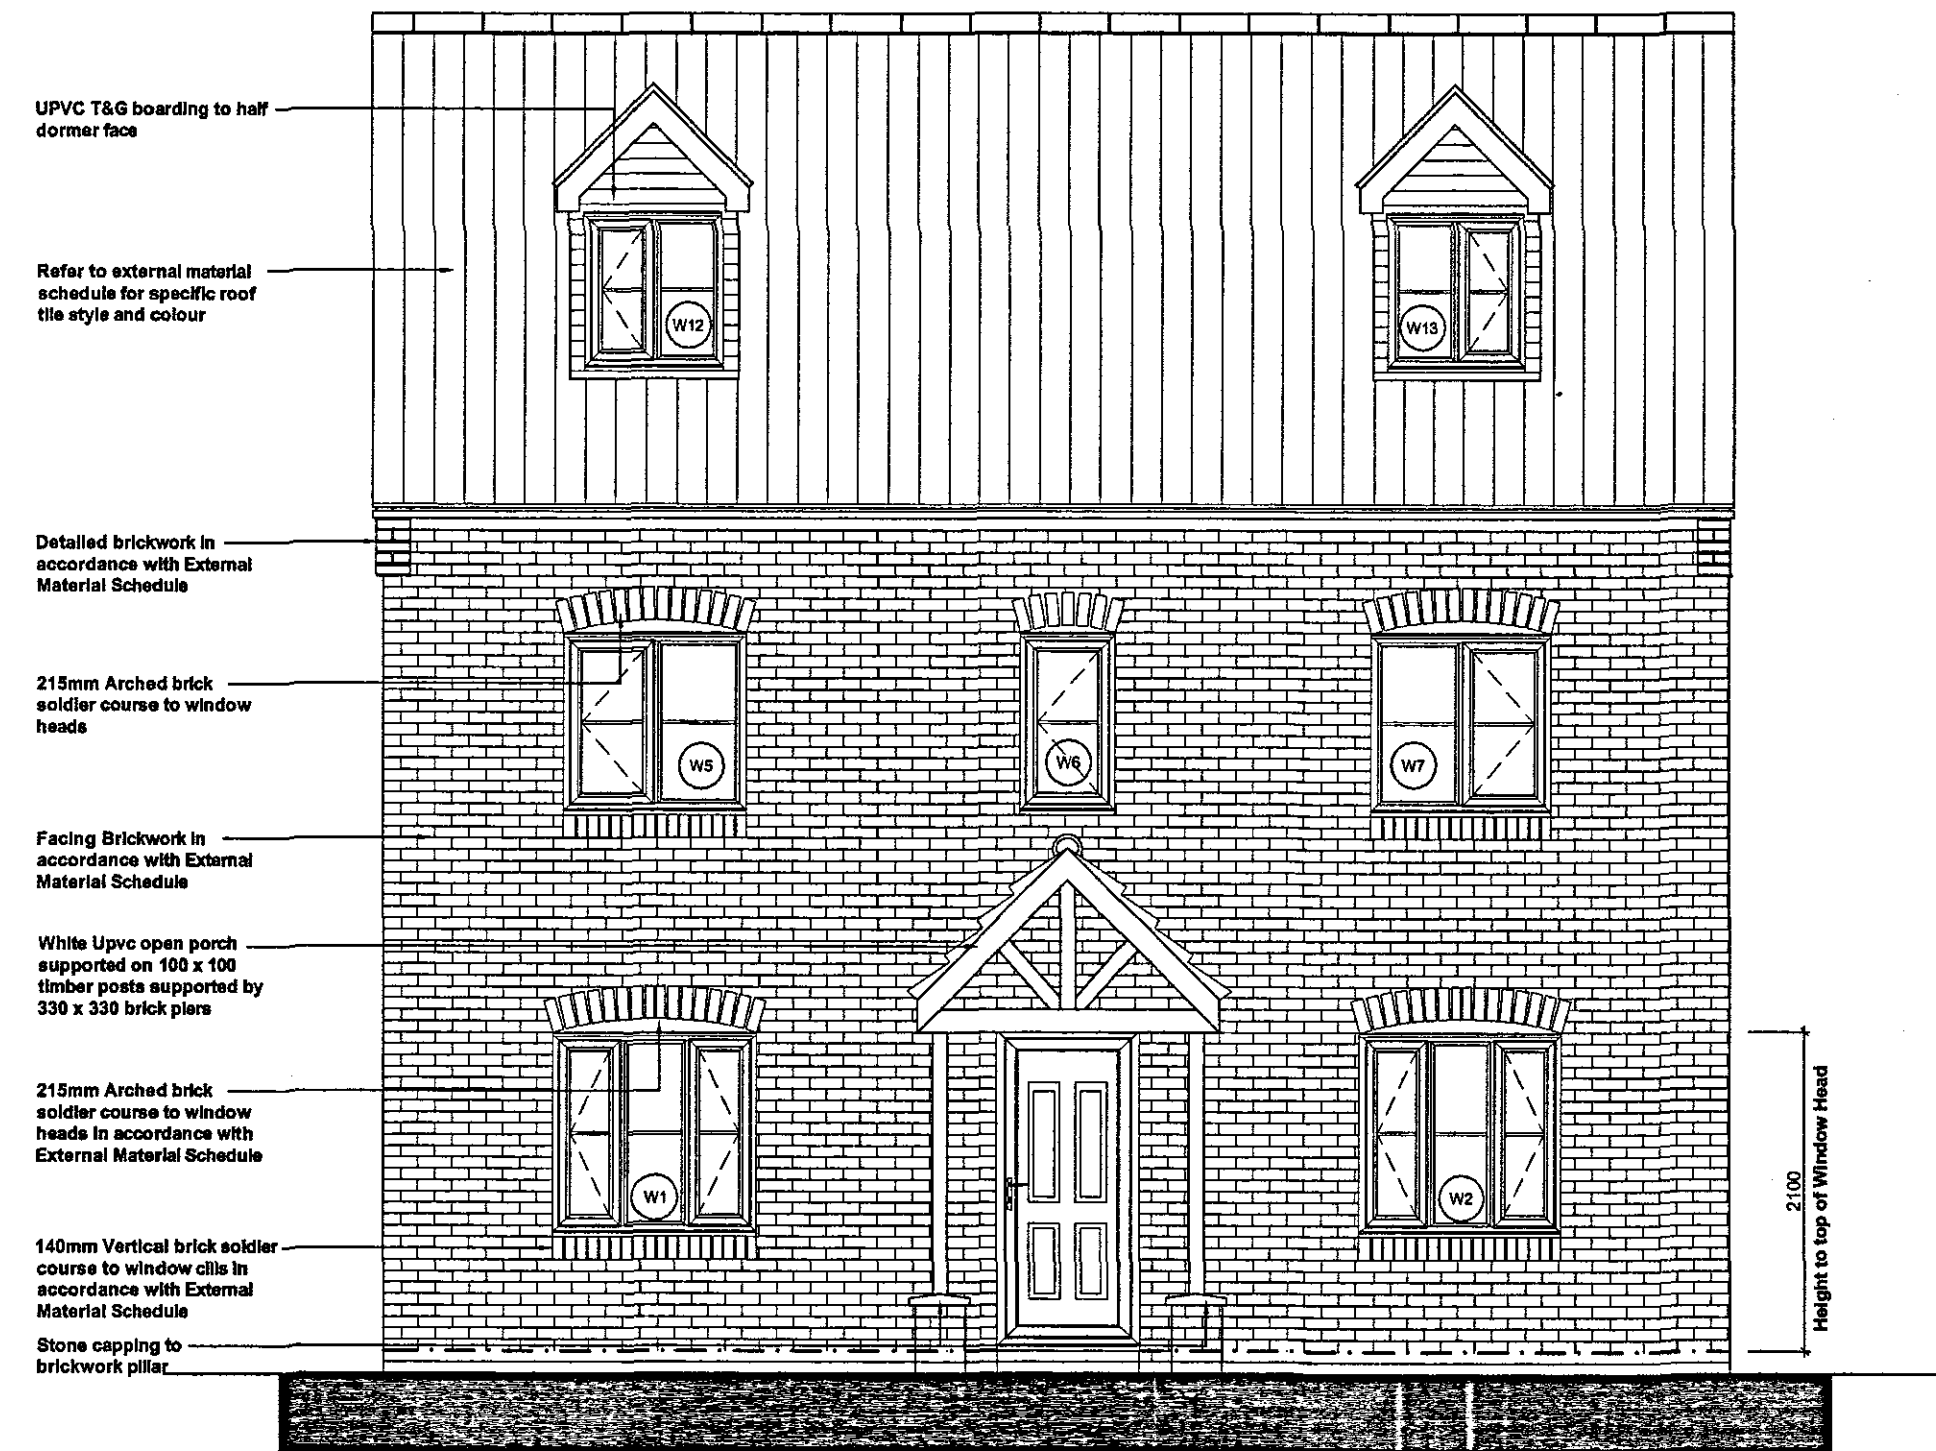

Front Elevation 1:50



Side Elevation

Rear Elevation

Side Elevation

The Clarendon External Window /Door Schedule

Code	Description	Size
W1	Lounge	1345x1350mm
ED1	Hall	838x1981mm
W2	Dining Room	1345x1350mm
W3	Dining Room	1200x1350mm
W4	Kitchen	1200x1050mm
ED2	Utility	838x1981mm
ED3	Lounge Doorset	1800x2100mm
W5	Master Bedroom	1200x1200mm
W6	Bedroom 2 Cupboard	630x1200mm
W7	Bedroom 2	1200x1200mm
W8	Bedroom 2	630x900mm
W9	Bathroom	915x1050mm
W10	Landing	1200x1200mm
W11	Master Bedroom En-suite	915x1050mm
W12	Bedroom 3	915x1050mm
W13	Bedroom 4	915x1050mm

Where garages are constructed with this house type, CORINTHIAN style garage doors are to be constructed.

NOTES

Do not scale directly from this drawing. All discrepancies are to be brought to the attention of the below office.
The copyright to this drawing is owned by Allison Homes Eastern Limited.
All drawings are to be read in conjunction with the relevant standard details and Allison Homes standard construction notes.

For file references defined with a circle refer to the relevant standard detail.
For file references defined with a diamond refer to the relevant house type drawing.

Planning
- 6 JUL 2007
0918107

DESCRIPTION	DATE
Window W6 on the schedule amended to match elevations. Window depth adjusted from 1050mm to 1200mm deep	24/01/07

REVISIONS

HOUSE TYPE	The Clarendon
DRAWING	Elevations
SCALE	1:50/1:100 @ A1
DATE	16/08/06
DRAWN	Resi Dev / DKW
CHECKED	jeff
DRAWING NO.	1-CLAR-02



Holland Place, Wardenfree Park, Finchbeck, Spalding, Lincolnshire. PE11 3ZU
T: (01775) 724701 F: (01775) 762193
Allison Homes Eastern Limited is a Kier Residential Company.

DETERMINED
PLAN