

The Nene 2 External Window / Door Schedule

Window Code	Window Description	Window Size
W1	Lounge	1200 x 1350mm
W2	Lounge	630 x 1350mm
W3	Kitchen/Dining Room	1200 x 1050mm
W4	W.C.	488 x 1050mm
ED1	Hall Entrance Door (HS4)	914 x 1981mm
ED2	Kitchen Side Door (HS7)	914 x 1981mm
W5	Master Bedroom	1200 x 1200mm
W6	Master Bedroom	630 x 1200mm
W7	Bathroom	630 x 1050mm
W8	Bedroom 2	1200 x 1200mm
W9	Bedroom 2	1200 x 1200mm

NOTES

Do not scale directly from this drawing. All discrepancies are to be brought to the attention of the below office.

The copyright to this drawing is owned by Allison Homes Eastern Limited.

All drawings are to be read in conjunction with the relevant standard details and Allison Homes standard construction notes.


For file references defined with a circle refer to the relevant standard detail.

For file references defined with a diamond refer to the relevant house type drawing.



FE= DEPICTS FIRE ESCAPE WINDOWS

Front Elevation 1:50

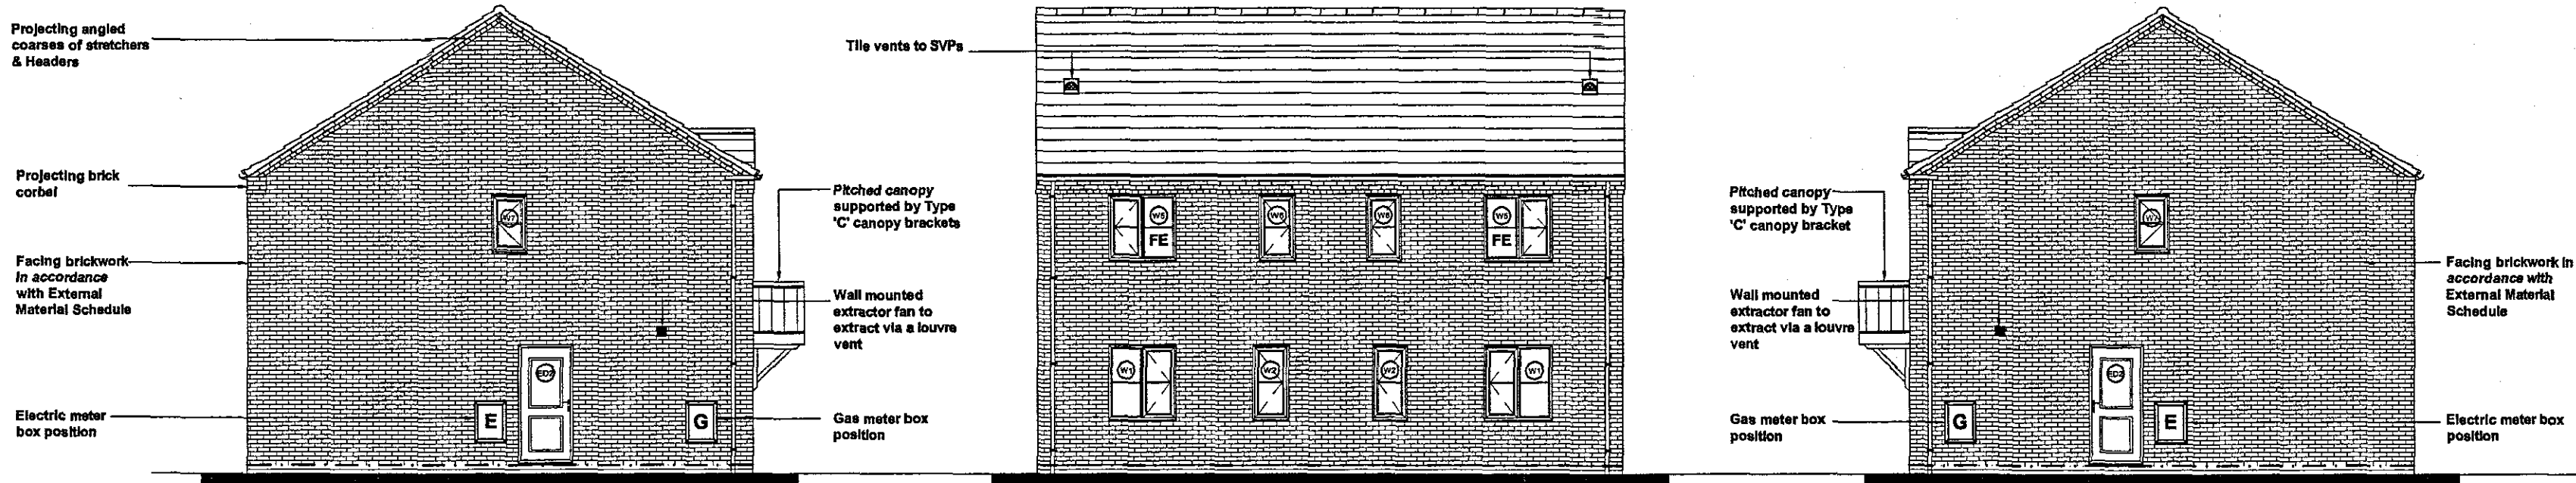

Side Elevation

Rear Elevation

Side Elevation

Planning & Development
- 6 JUL 2007
Ref: 0918107

DESCRIPTION	DATE

REVISIONS

HOUSETYPE	The Nene 2
DRAWING	Elevations
SCALE	1:50 & 1:100 @ A1
DATE	05/12/05
DRAWN	LRP
CHECKED	
DRAWING NO.	1-NEN2-02



Holland Place, Wardenhoe Park, Pindock, Spalding,
Lincolnshire, PE11 3ZN
T: (01775) 724701 F: (01775) 782153
Allison Homes Eastern Limited is a Kier Residential Company.

DETERMINED
PLAN