



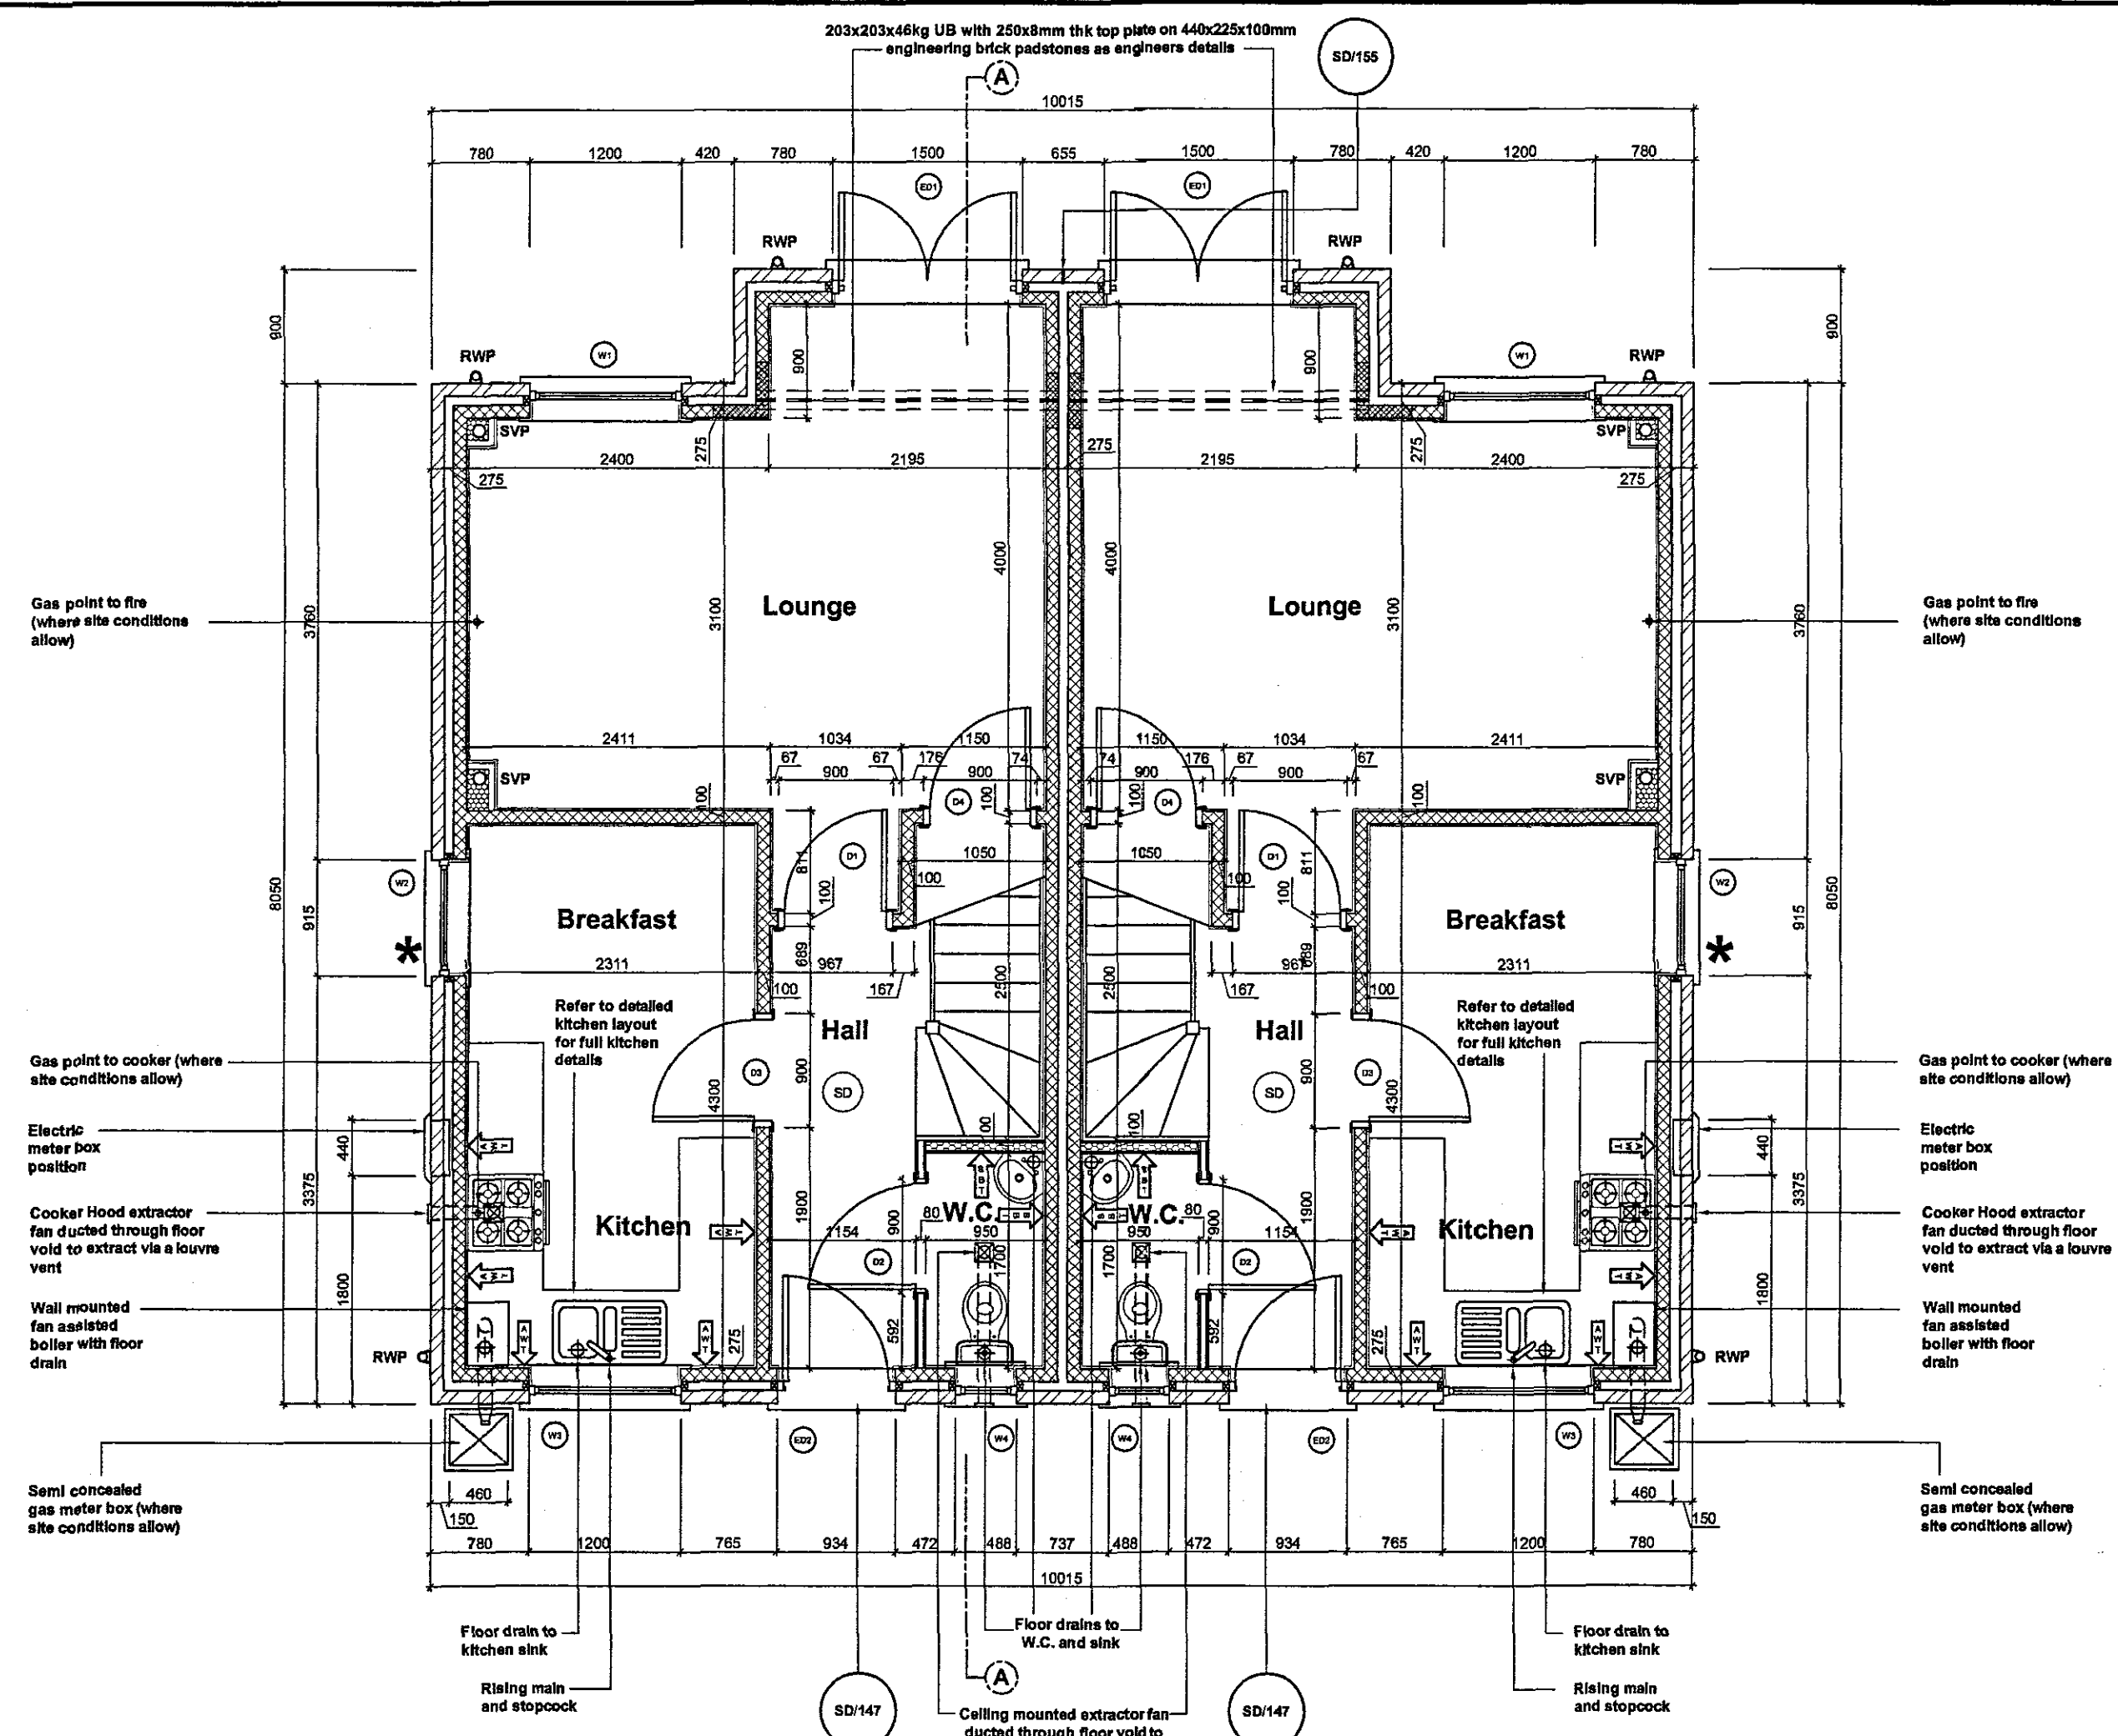

Ground Floor Plan

Overall width of Party walls to be 329mm

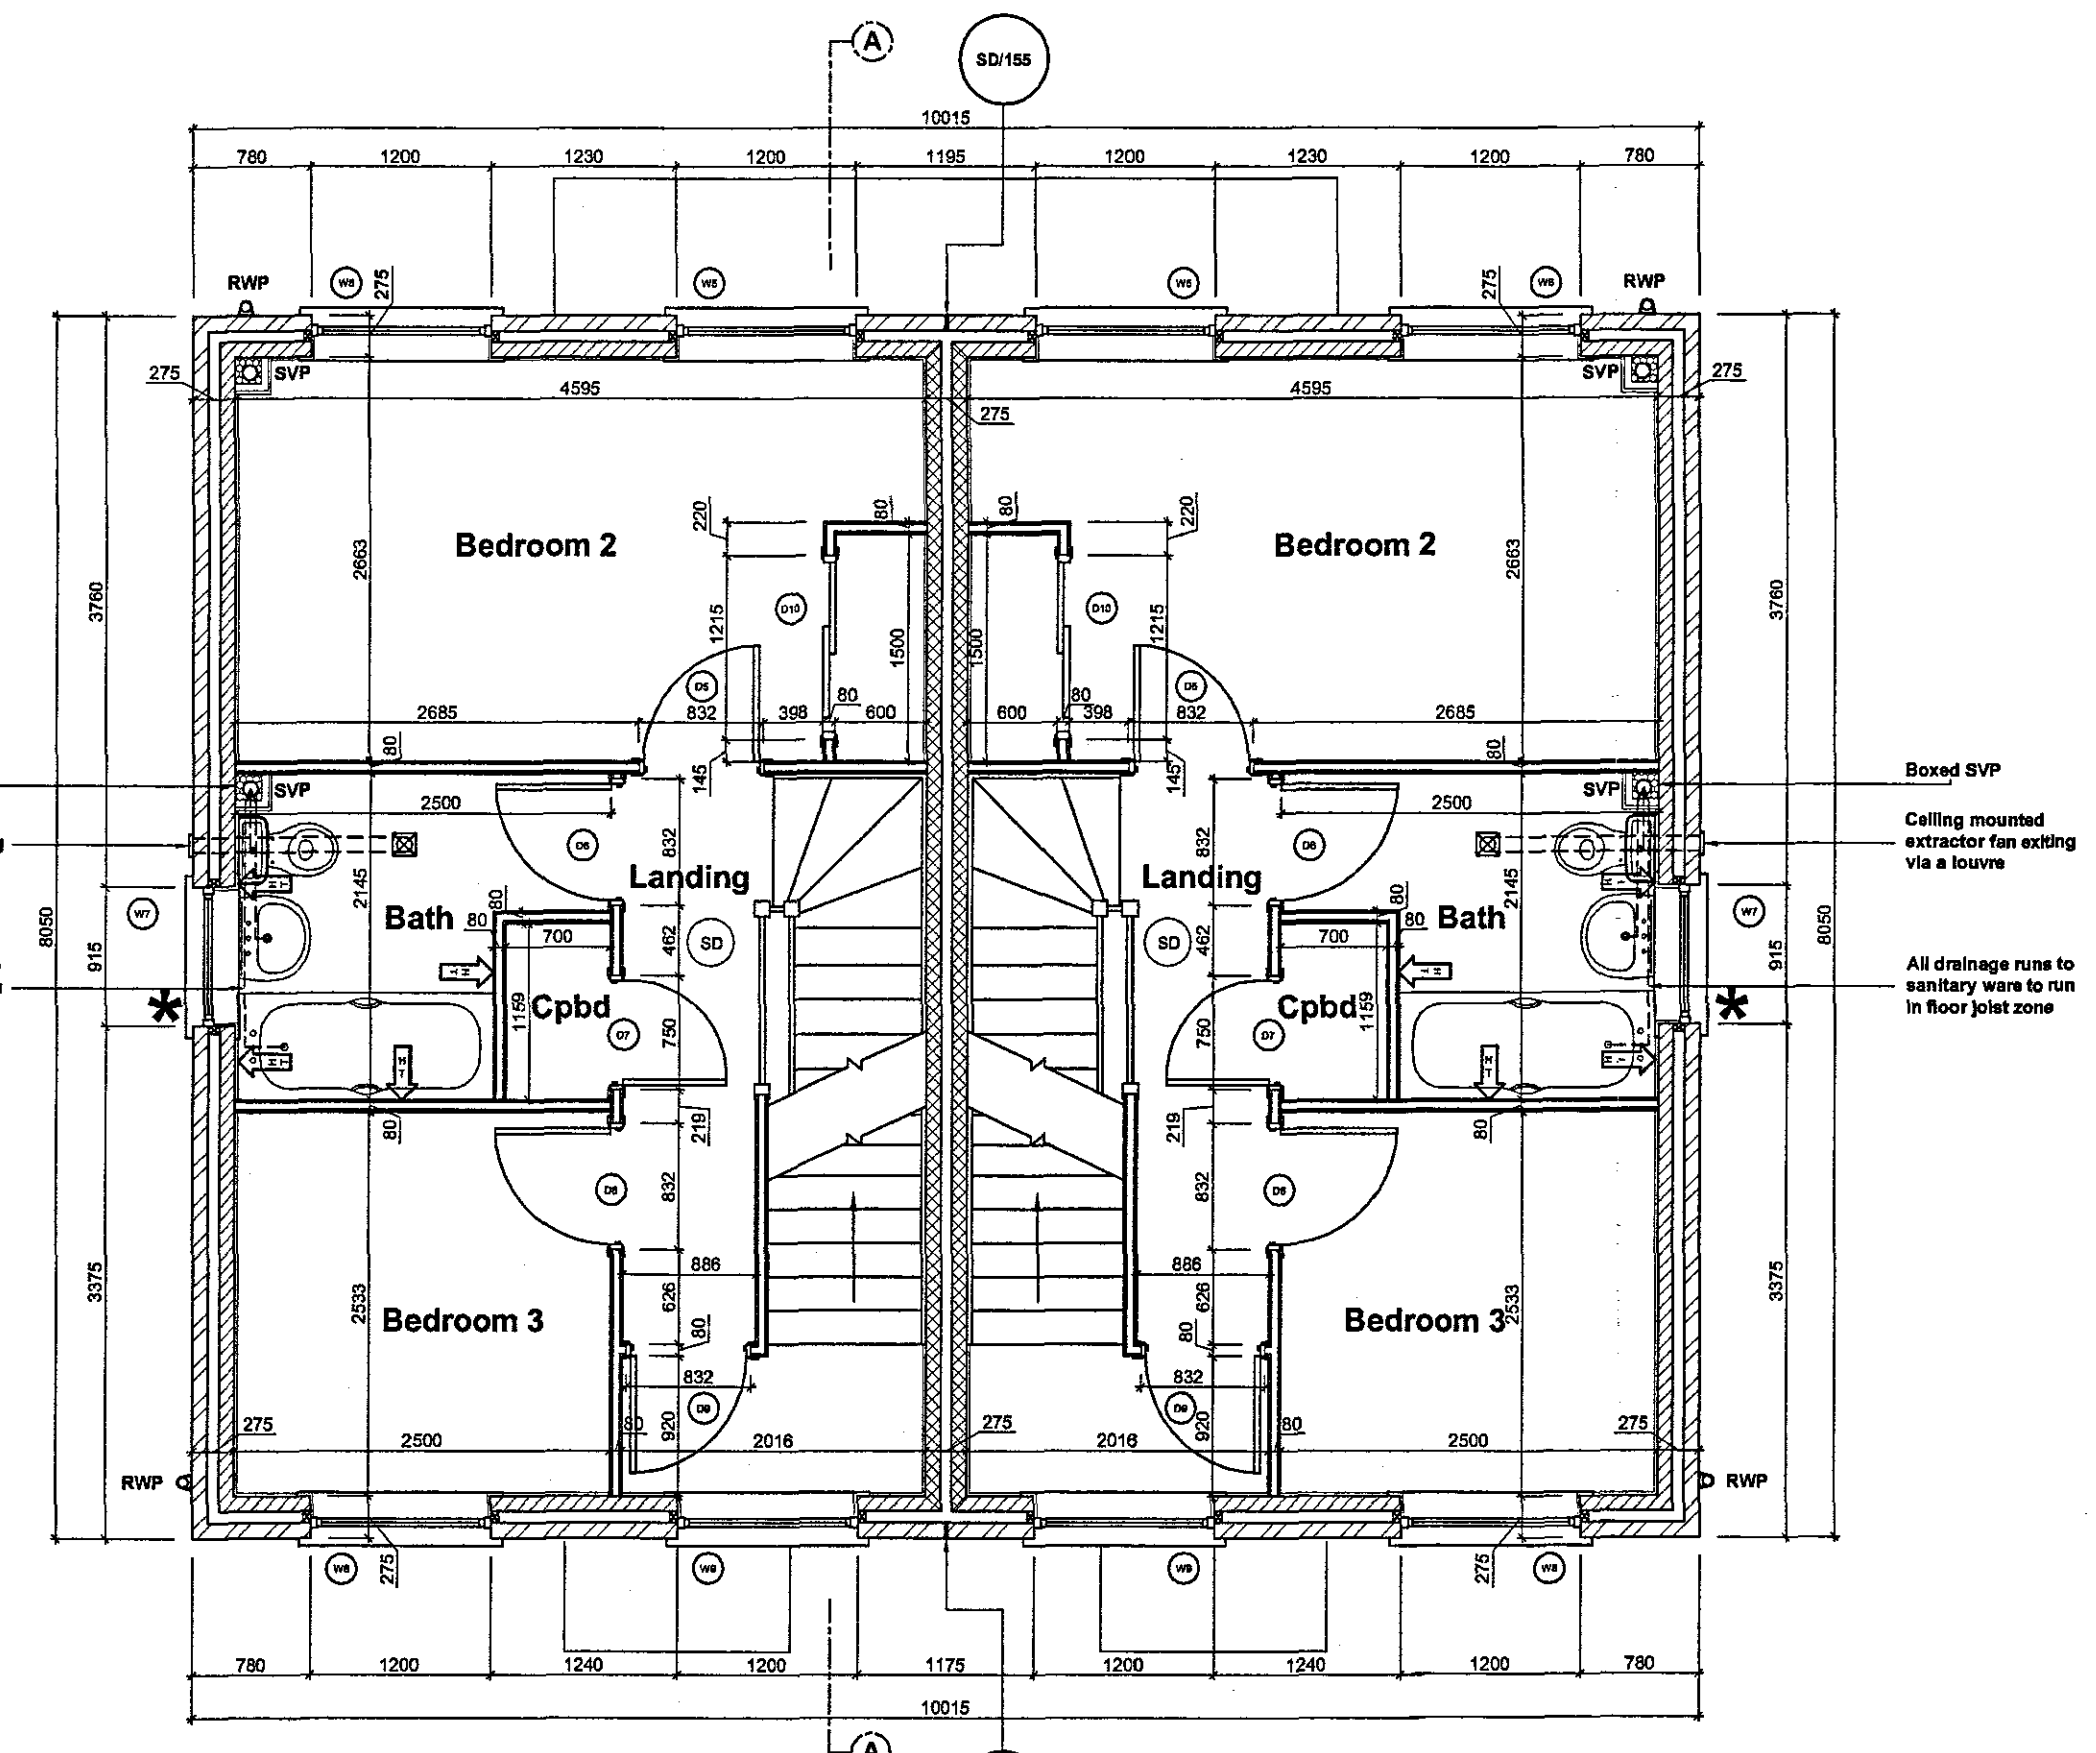


First Floor Plan

The Oakham External Window / Door Schedule

Code	Description	Size
W1	Lounge	1200x1350mm
ED1	Lounge Doorset	1500x2100mm
W2	Breakfast	915x1350mm
W3	Kitchen	1200x1050mm
W4	W.C.	488x1050mm
ED2	Hall	838x1981mm
W5	Bedroom 2	1200x1200mm
W6	Bedroom 2	1200x1200mm
W7	Bath	915x1050mm
W8	Bedroom 3	1200x1200mm
W9	First Floor Landing	1200x1200mm
W10	Master Bedroom	1344x1200mm

The Oakham Internal Door Schedule

Door Code	Door Description	Door Size
D1 (FD30 SC)	Lounge	838x1981mm
D2 (FD30 SC)	W.C.	838x1981mm
D3 (FD30 SC)	Kitchen	838x1981mm
D4	Lounge Cpbds	838x1981mm
D5 (FD30 SC)	Bedroom 2	762x1981mm
D6 (FD30 SC)	Bathroom	762x1981mm
D7 (FD30 SC)	Landing Cpbds	686x1981mm
D8 (FD30 SC)	Bedroom 3	762x1981mm
D9 (FD30 SC)	Master Bedroom	762x1981mm
D10	Bedroom 2 Wardrobes	2x 600x1981mm
D11	Master Bedroom En-suite	762x1981mm
D12	Master Bedroom Airing Cupboard	762x1981mm
D13	Master Bedroom Wardrobes	2x 600x1981mm

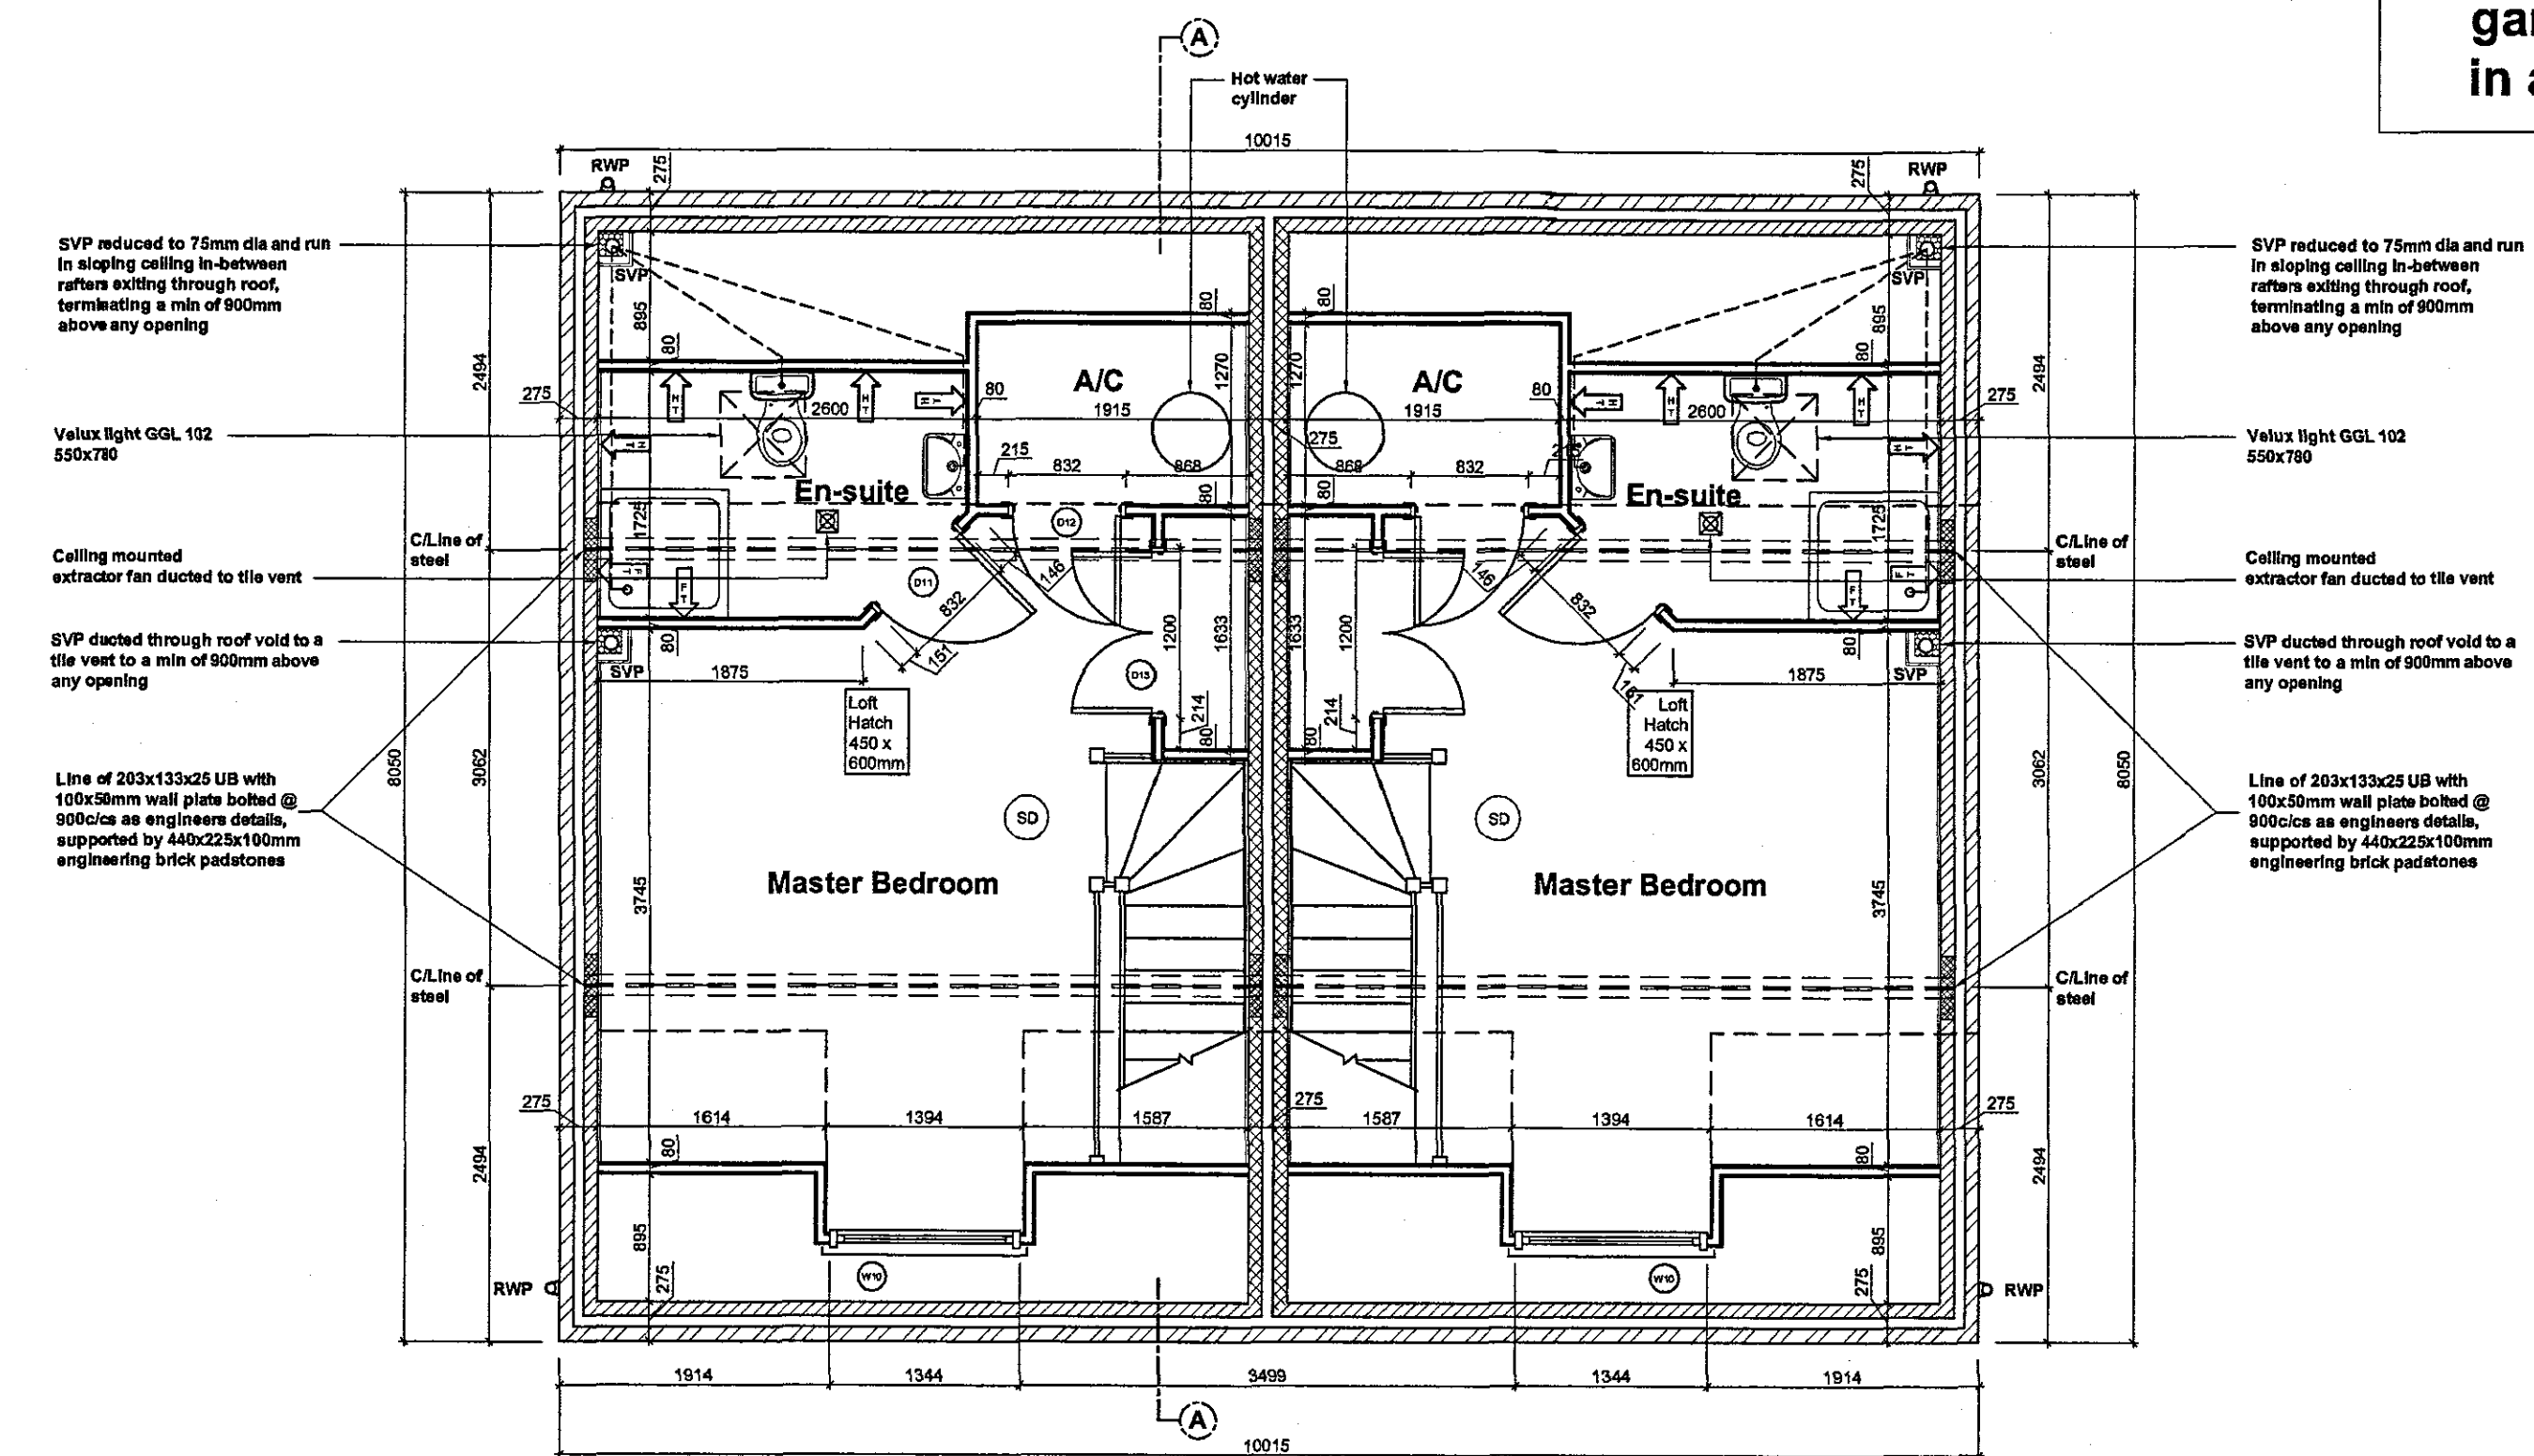

Second Floor Plan

* - Window to be omitted when garage attached or in a terrace

Please refer to elevation drawing and external materials schedule for external finishes

WDC
Approved Development
- 6 JUL 2007
0918107

NOTES

Do not scale directly from this drawing. All discrepancies are to be brought to the attention of the below office.
The copyright to this drawing is owned by Allison Homes Eastern Limited.
All drawings are to be read in conjunction with the relevant standard details and Allison Homes standard construction notes.
X(03)-001 For file references defined with a circle refer to the relevant standard detail.
V-3H-004 For file references defined with a diamond refer to the relevant house type drawing.

WALL LEGEND

- External Brickwork Wall (2 Storey)**
100mm Facing Brickwork (103mm sq.)
75mm Cavity Fully Filled with Insulation
100mm Blockwork (2.8N/mm sq.)
9.5mm Wallboard on Dabs
- External Render Wall**
20mm Monocouche Render
100mm Blockwork (2.8N/mm sq.)
75mm Cavity Fully Filled with Insulation
100mm Blockwork (2.8N/mm sq.)
9.5mm Wallboard on Dabs
- External Brickwork Wall (2 & Half Storey and Above)**
100mm Facing Brickwork (103mm sq.)
75mm Cavity Fully Filled with Insulation
100mm Blockwork (2.8N/mm sq.)
9.5mm Wallboard on Dabs
- Party Wall**
9.5mm Wallboard (8 kg/m sq.) on Dabs
8mm Gyproc Sound Coat
100mm Blockwork (7N/mm sq. 1350 to 1600kg/m cub.)
75mm Clear Cavity
100mm Blockwork (7N/mm sq. 1350 to 1600kg/m cub.)
8mm Gyproc Sound Coat
9.5mm Wallboard (8 kg/m sq.) on Dabs
- Internal Blockwork Wall**
9.5mm Wallboard on Dabs
100mm Blockwork
9.5mm Wallboard on Dabs
- Internal Stud Wall**
15mm Wallboard
50mm British Gypsum Gypwall
15mm Wallboard
- Structural Stud Wall**
9.5mm Wallboard
9.5mm Plywood
50x75mm C16 Grade Studs
9.5mm Plywood
9.5mm Wallboard
- Internal Blockwork Wall**
9.5mm Wallboard
100mm Blockwork (7N/mm sq.)
9.5mm Wallboard

The above wall legend is for identification purposes only and reference should be made to the Allison Homes standard construction notes for full guidance on wall constructions.

TILING SPECIFICATION

- Above Worktop Tiling
- Spishback Tiling min 450mm above Sanitaryware
- Half Height Tiling to Window Sill Level or 1200mm in Bathrooms without a window. No Skirting Required to walls.
- Full Height Tiling. No Skirting Required to walls.

DESCRIPTION	DATE

REVISIONS

FLOOR AREA	1032	Square feet
AREA	95.8	Square metres

HOUSE TYPE **The Oakham**

DRAWING **Floor Plans**

SCALE 1:50 @ A1 DRAWING NO. **1-OAKH-01**

DATE 24/11/05 DRAWN Resi Dev

CHECKED *[Signature]*



Holland Place, Wardenree Park, Finchback, Spalding, Lincolnshire, PE11 3ZN
T: (01775) 724701 F: (01775) 762153
Allison Homes Eastern Limited is a Kier Residential Company.

DETERMINED