

The Oakham External Window / Door Schedule		
Code	Description	Size
W1	Lounge	1200x1350mm
ED1	Lounge Doorset	1500x2100mm
W2	Breakfast	915x1350mm
W3	Kitchen	1200x1050mm
W4	W.C	488x1050mm
ED2	Hall	838x1981mm
W5	Bedroom 2	1200x1200mm
W6	Bedroom 2	1200x1200mm
W7	Bath	915x1050mm
W8	Bedroom 3	1200x1200mm
W9	First Floor Landing	1200x1200mm
W10	Master Bedroom	1344x1200mm

NOTES

Do not scale directly from this drawing. All discrepancies are to be brought to the attention of the below office.

The copyright to this drawing is owned by Allison Homes Eastern Limited.


All drawings are to be read in conjunction with the relevant standard details and Allison Homes standard construction notes.

 For file references defined with a circle refer to the relevant standard detail.

 For file references defined with a diamond refer to the relevant house type drawing.



Front Elevation 1:50

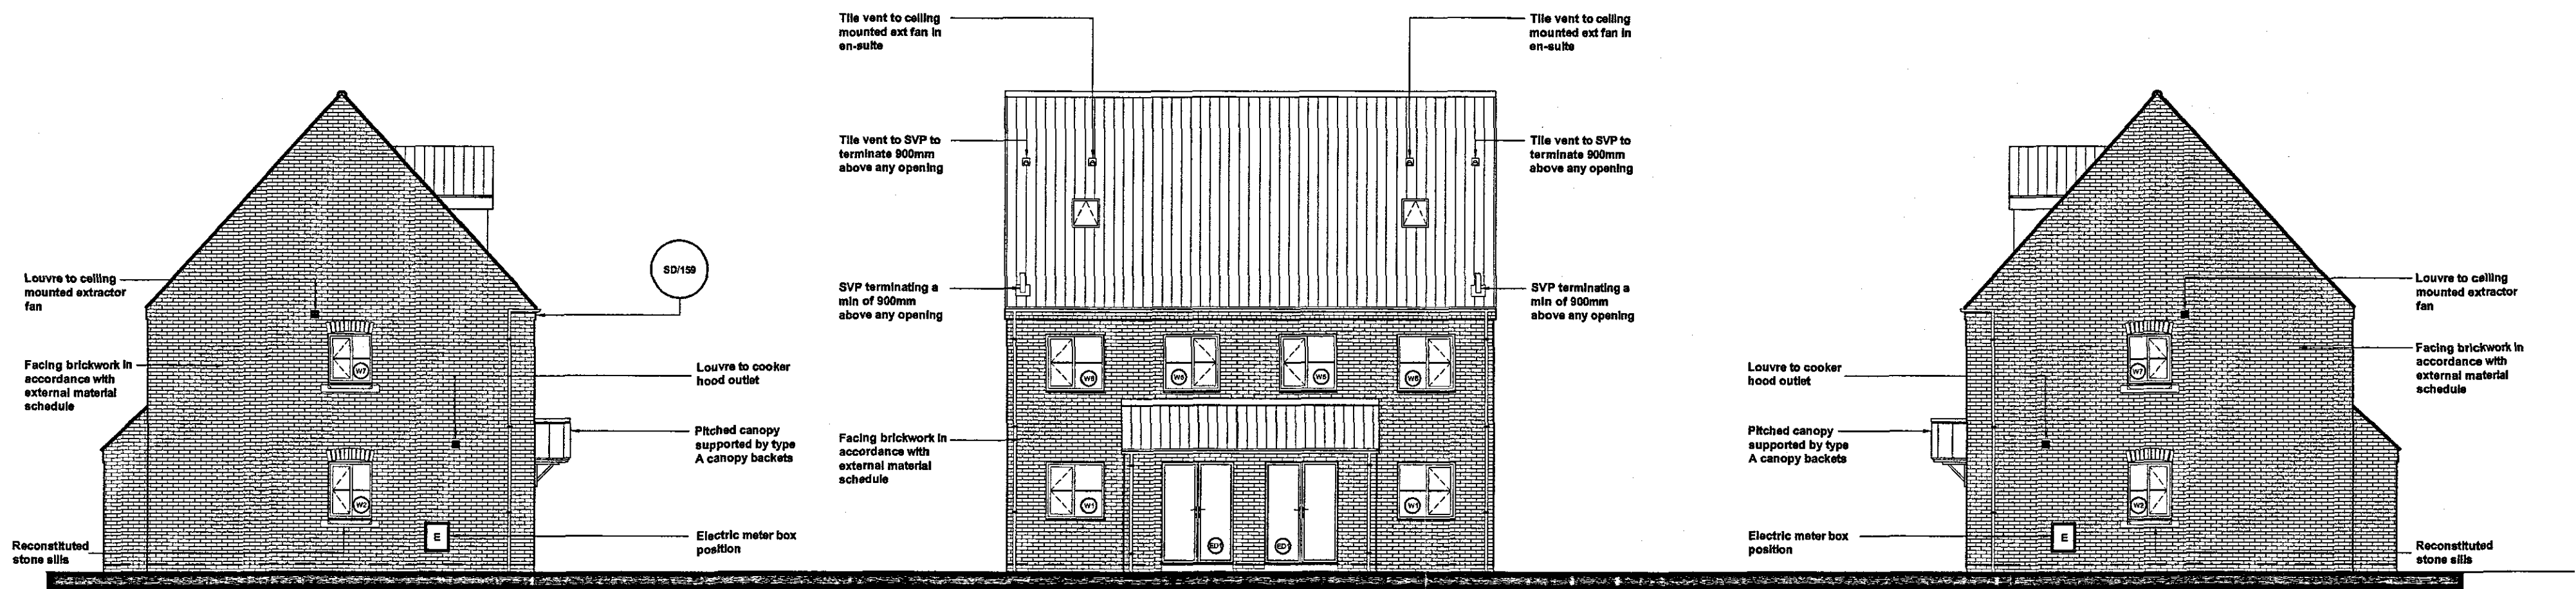

Side Elevation

Rear Elevation

Side Elevation

Planning & Development
- 6 JUL 2007
Ref: 0918107

REVISIONS	
DESCRIPTION	DATE
The Oakham Elevations	
SCALE 1:50/1:100 @ A1	DRAWING NO. 1-OAKH-02
DATE 24/11/05	
DRAWN Resi Dev	
CHECKED <i>feel</i>	
	
Holland Place, Warendene Park, Pinchbeck, Spalding, Lincolnshire, PE11 3JN T: (01775) 724701 F: (01775) 782153 Allison Homes Eastern Limited is a Kier Residential Company.	

DETERMINED PLAN