



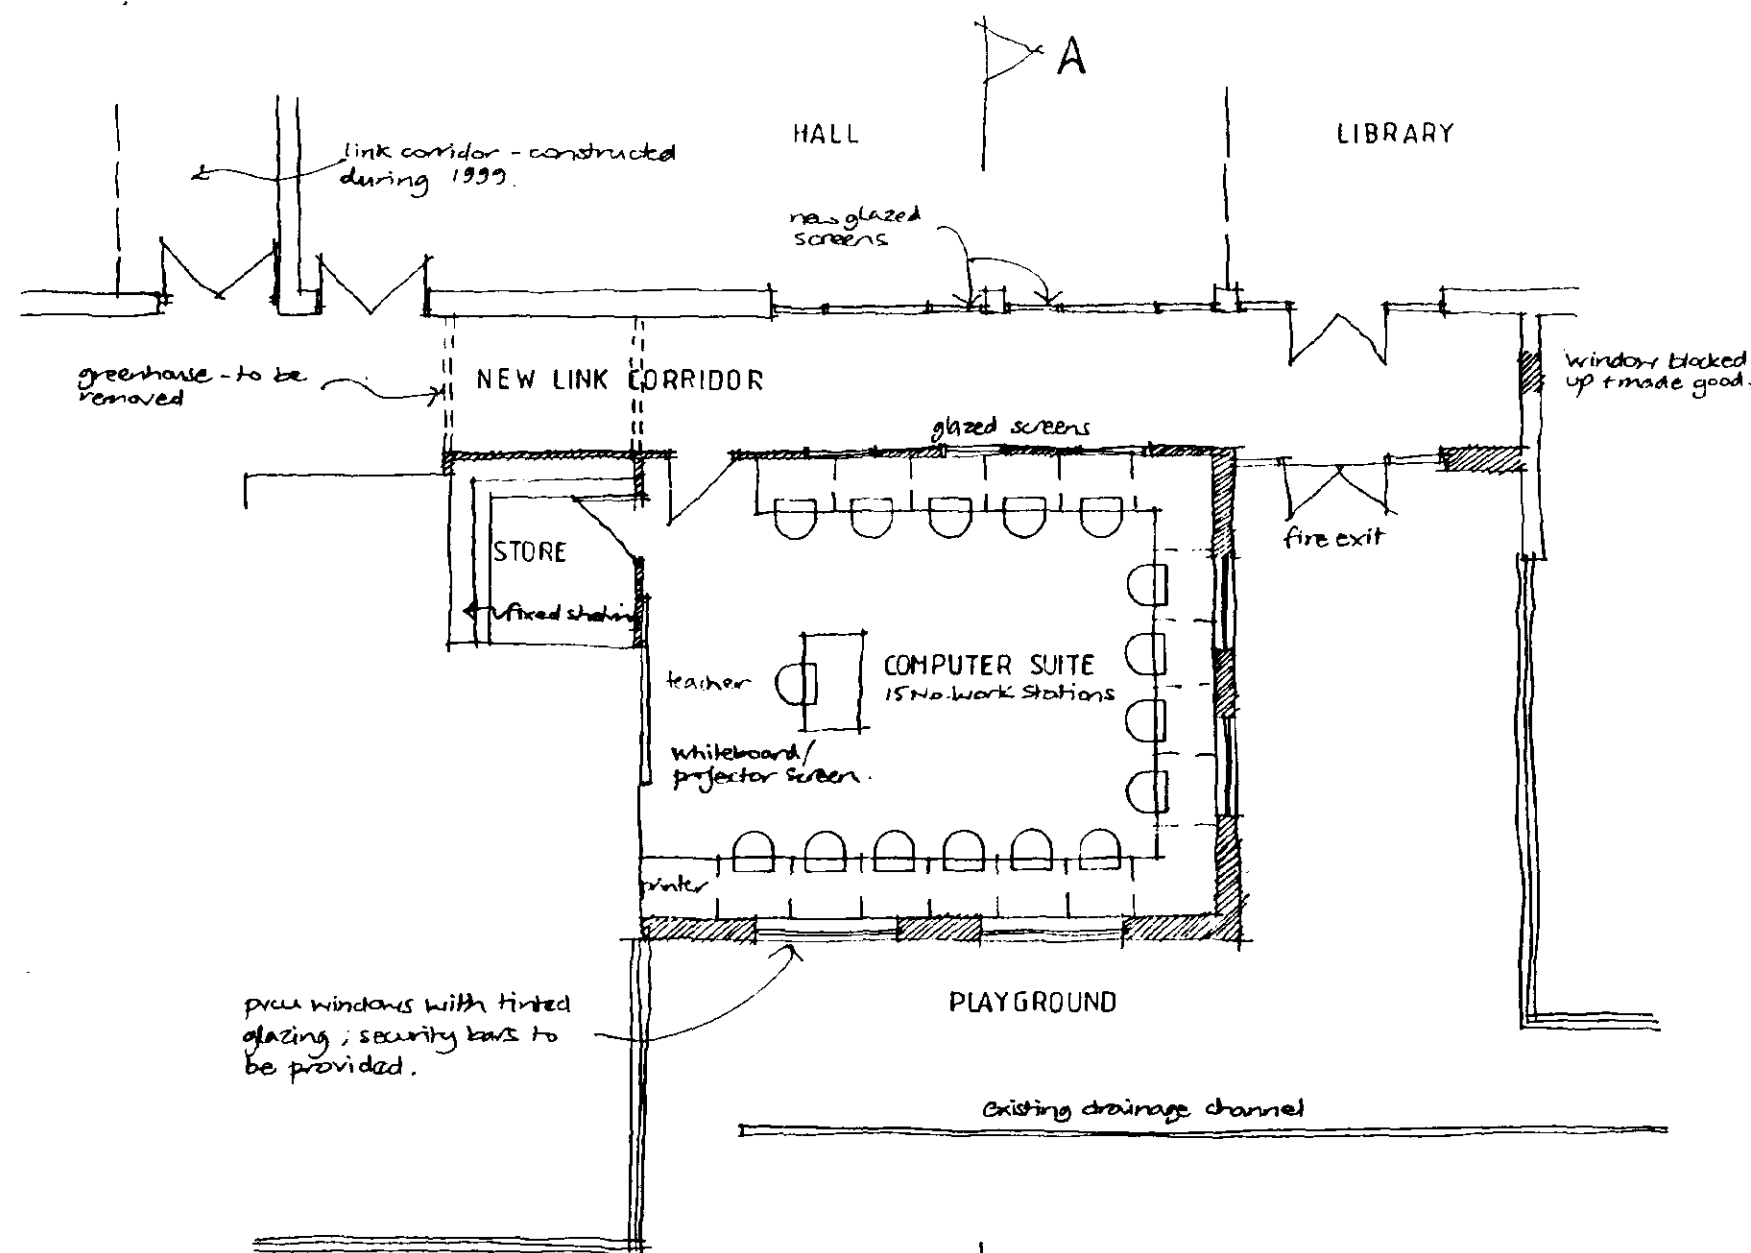


PLAN

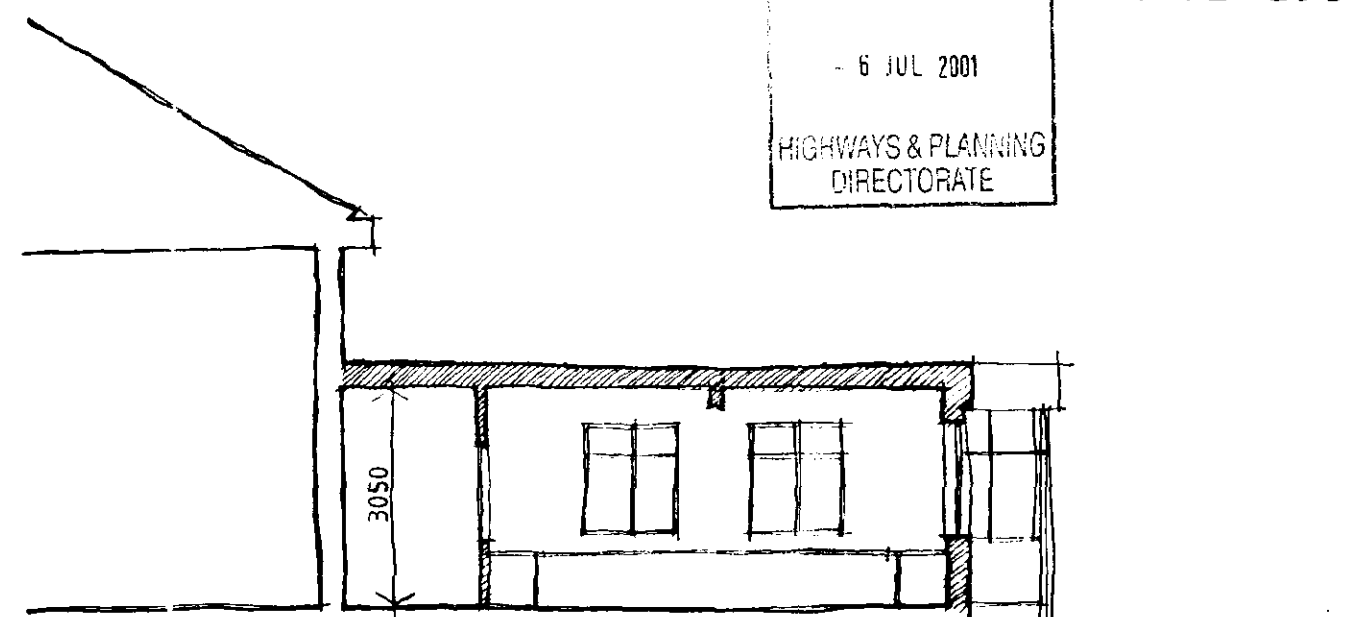


SECTION A-A



DETERMINED
PLAN

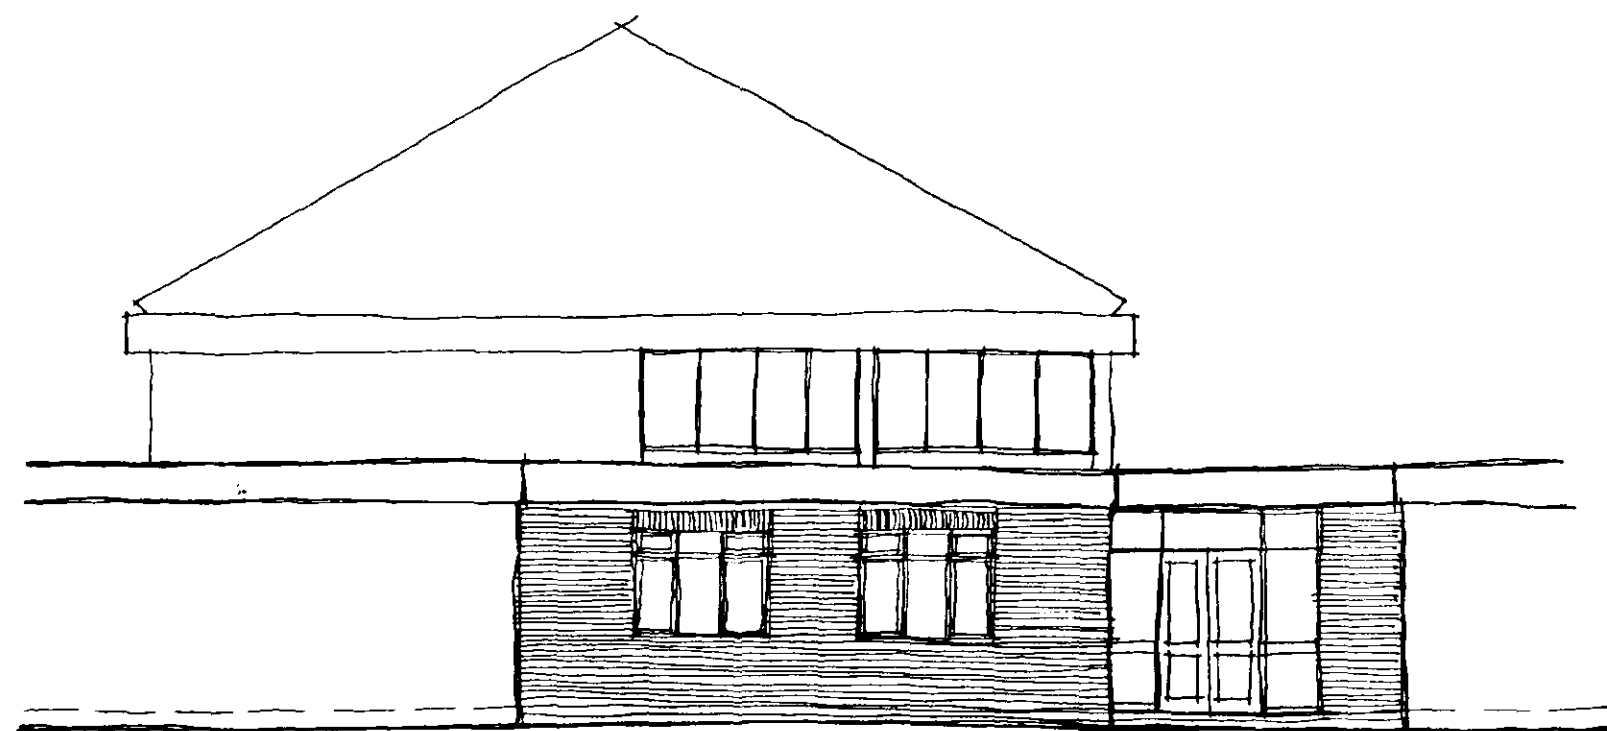

SOUTH ELEVATION

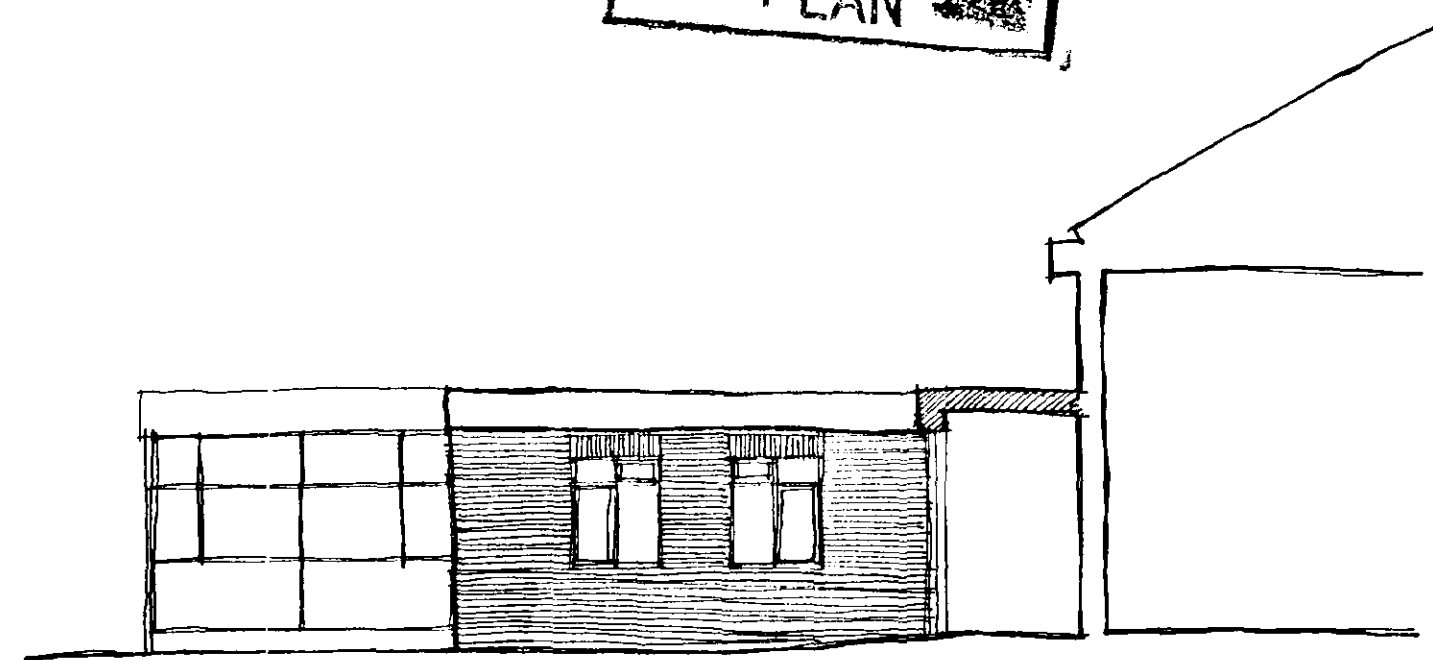

EAST ELEVATION

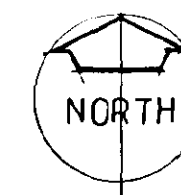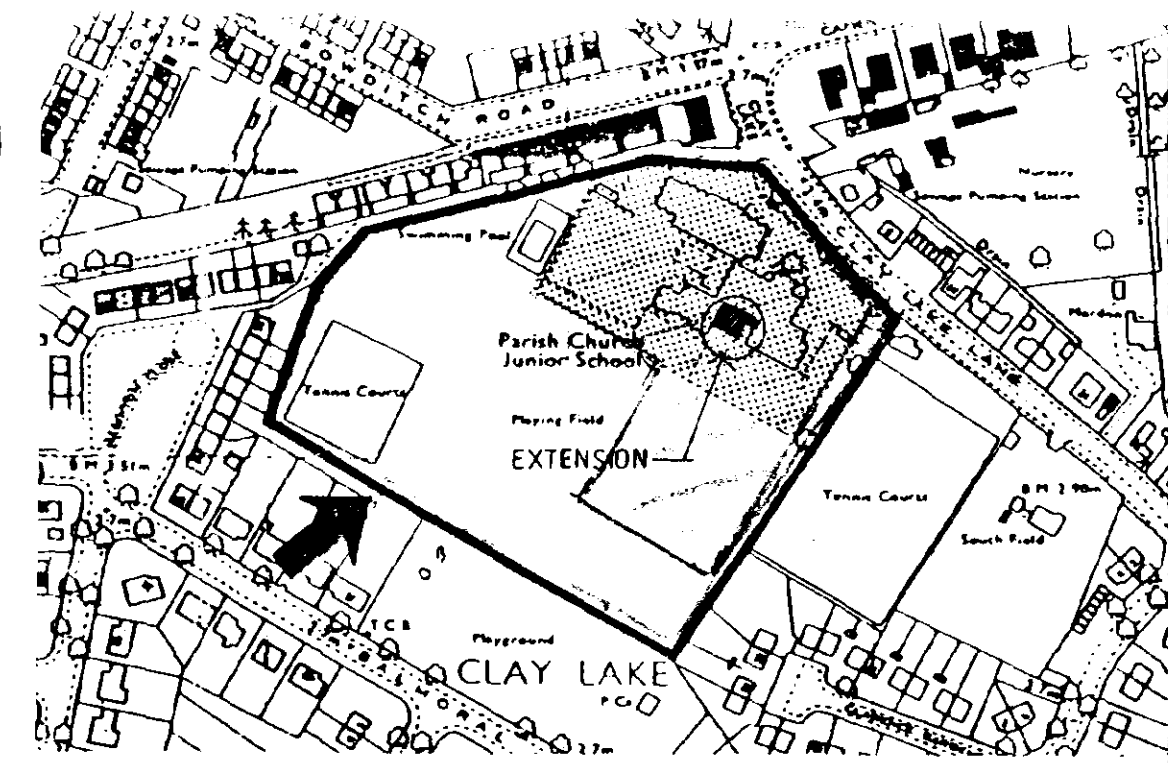

SITE LOCATION [1 : 2500]

revisions
REVISION 'A': AMENDED FOUNDATION MEETING WITH
CLIENT ON 7.6.01 (12.6.01)

All levels and dimensions to be checked on site by general contractor before work is put in hand.

client	DIOCESE OF LINCOLN
job	SPALDING PARISH CHURCH DAY CE [A] PRIMARY SCHOOL - COMPUTER SUITE
drawing	SCHEME A

**D.B.LAWRENCE
& ASSOCIATES**
Architects and Surveyors

Cammack House 30 Handley Street
Sleaford NG34 7TQ. Tel. 302541 Fax. 413960

date MAY 1999	drawn DH	checked	scale 1:100
drawing no. S 266 / 05 A		SOUTH HOLLAND DC HOUSING & PLANNING	