



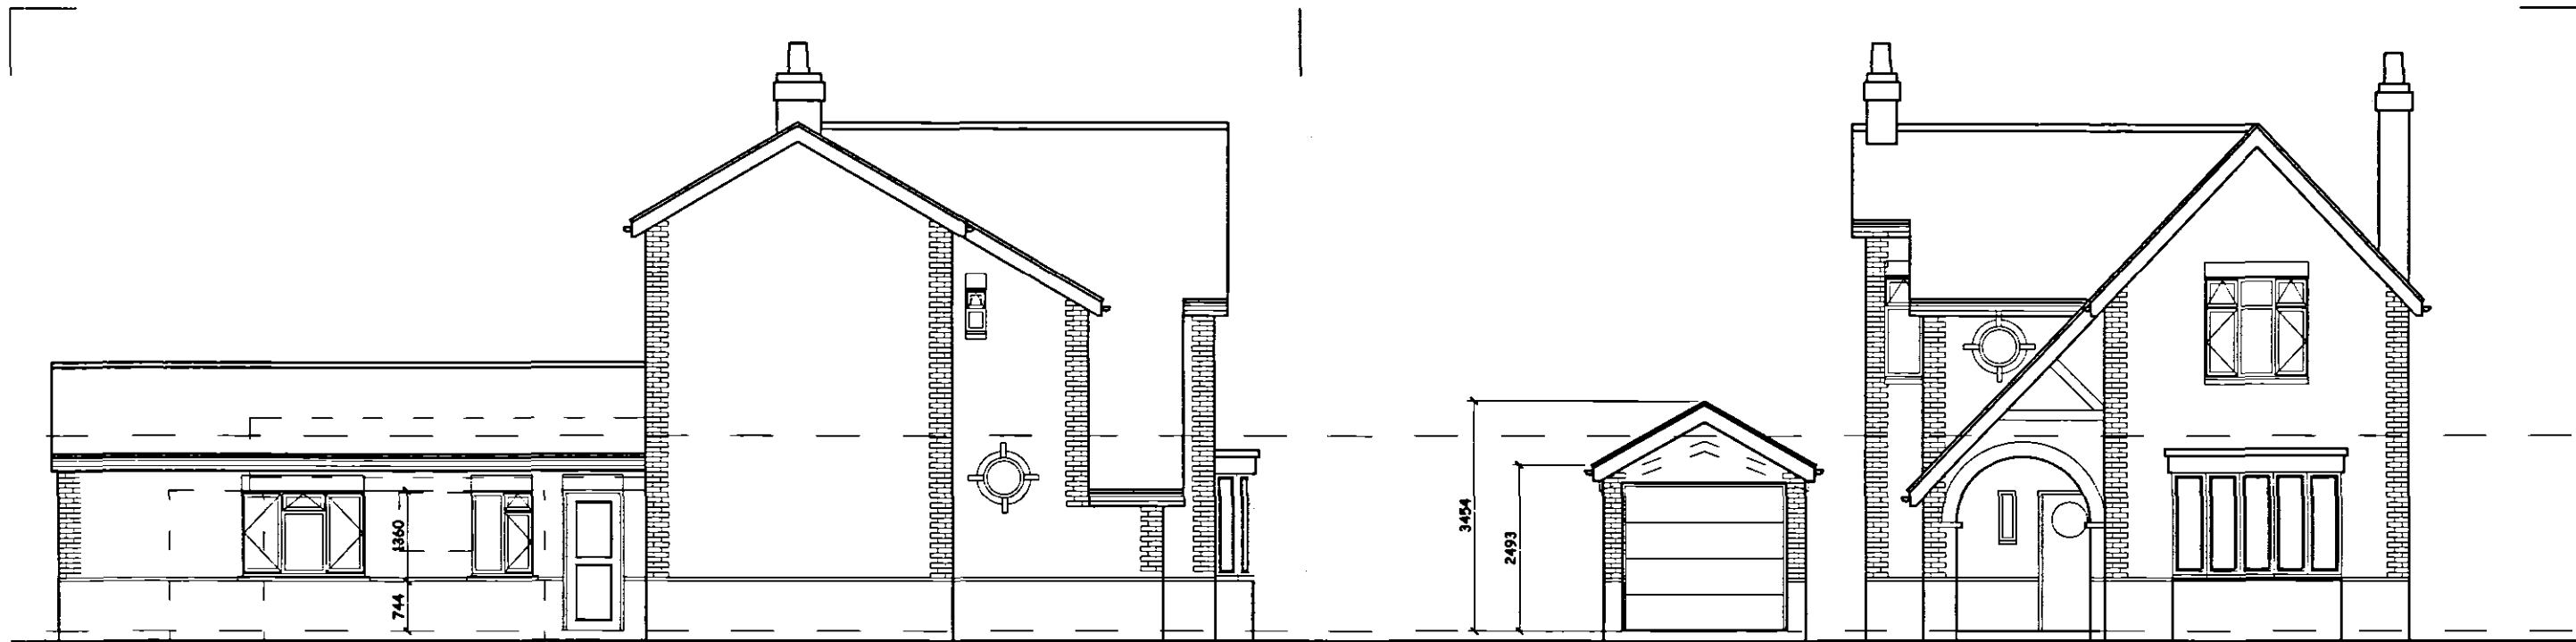


South Elevation

East Elevation

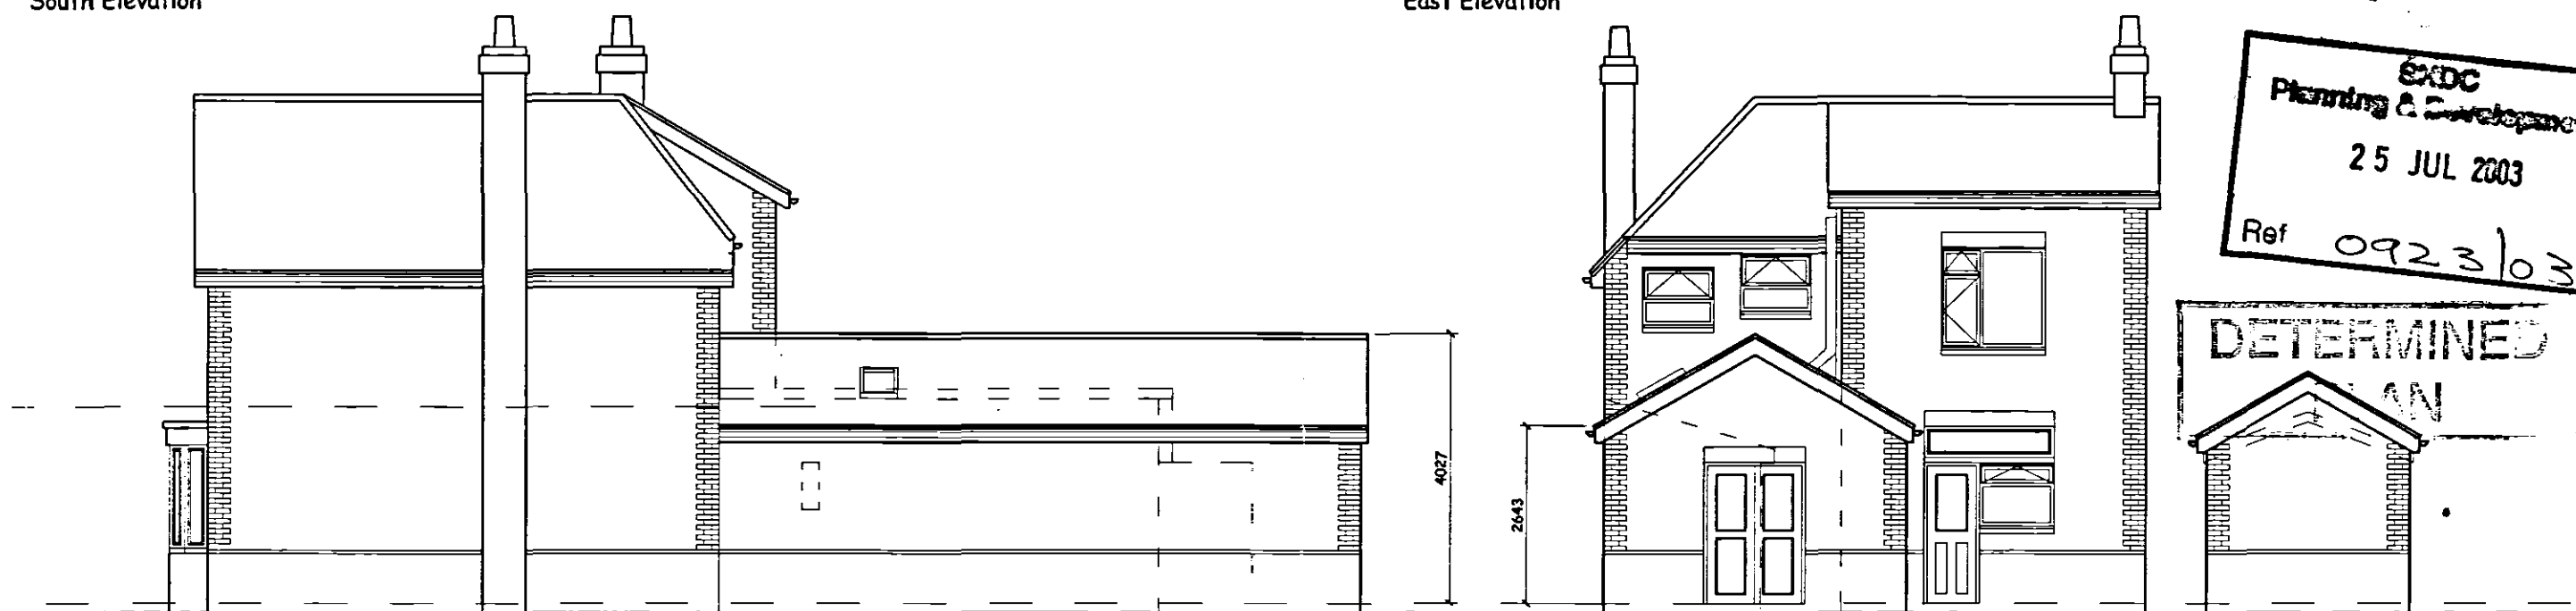


North Elevation

West Elevation

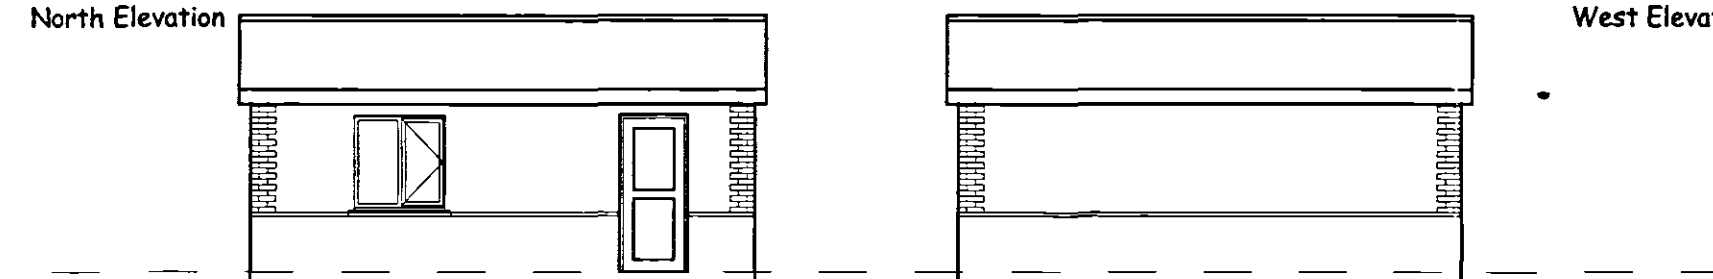

North Elevation

South Elevation

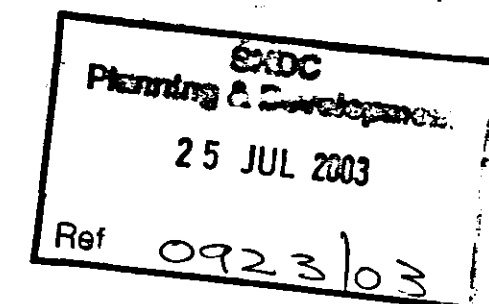

**ROBERT
LOWE**
CHARTERED
ARCHITECT

Beck House, Kirton Holme
Boston, Lincs., PE20 1TT
Phone 01205-290266
Fax 01205-290013
e-mail rob.lowe@bigfoot.com

Project:
Alterations & Extensions to
6 Neville Avenue
Spalding, Lincs.

Client:
Mr. A. Clark

Drawing Title:
PROPOSED ELEVATIONS

Date:
July 2003
Scale:
1:100

Project No:
0336
Drawing No:

Drawn:
RWL
Rev:

05

Contractors are to check all dimensions on site and to report any discrepancy to the Architect.
Do not scale from the drawing. © 2003