




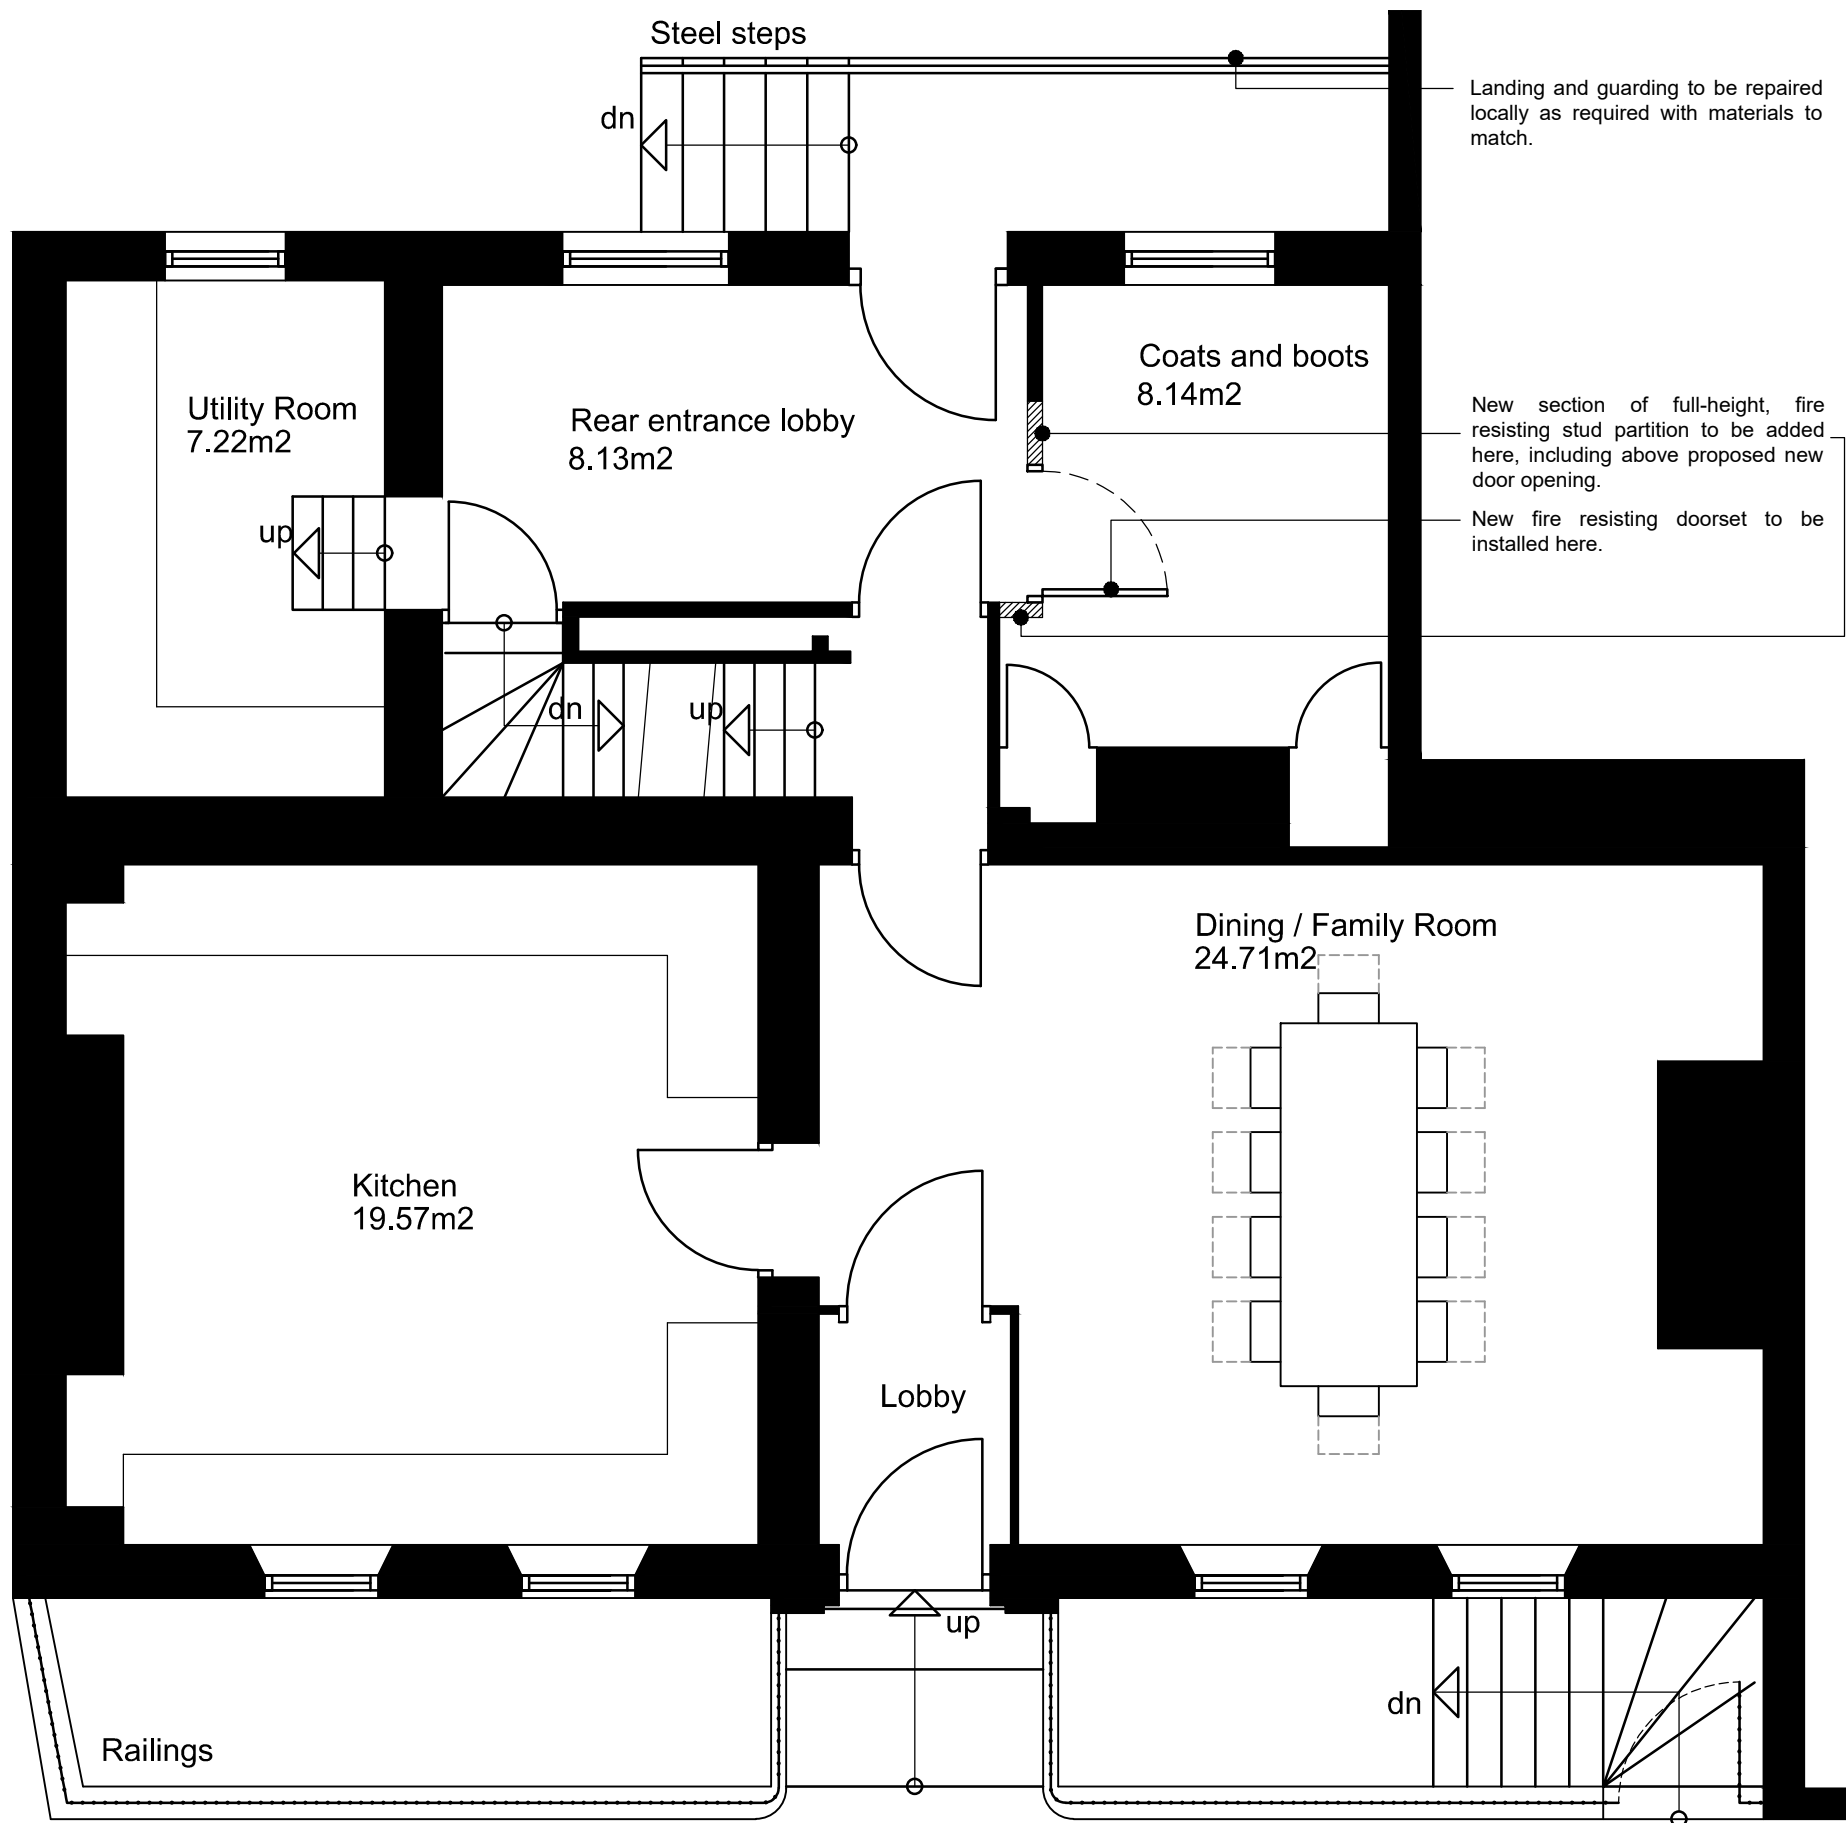


Ground Floor Plan as proposed
Scale 1:50

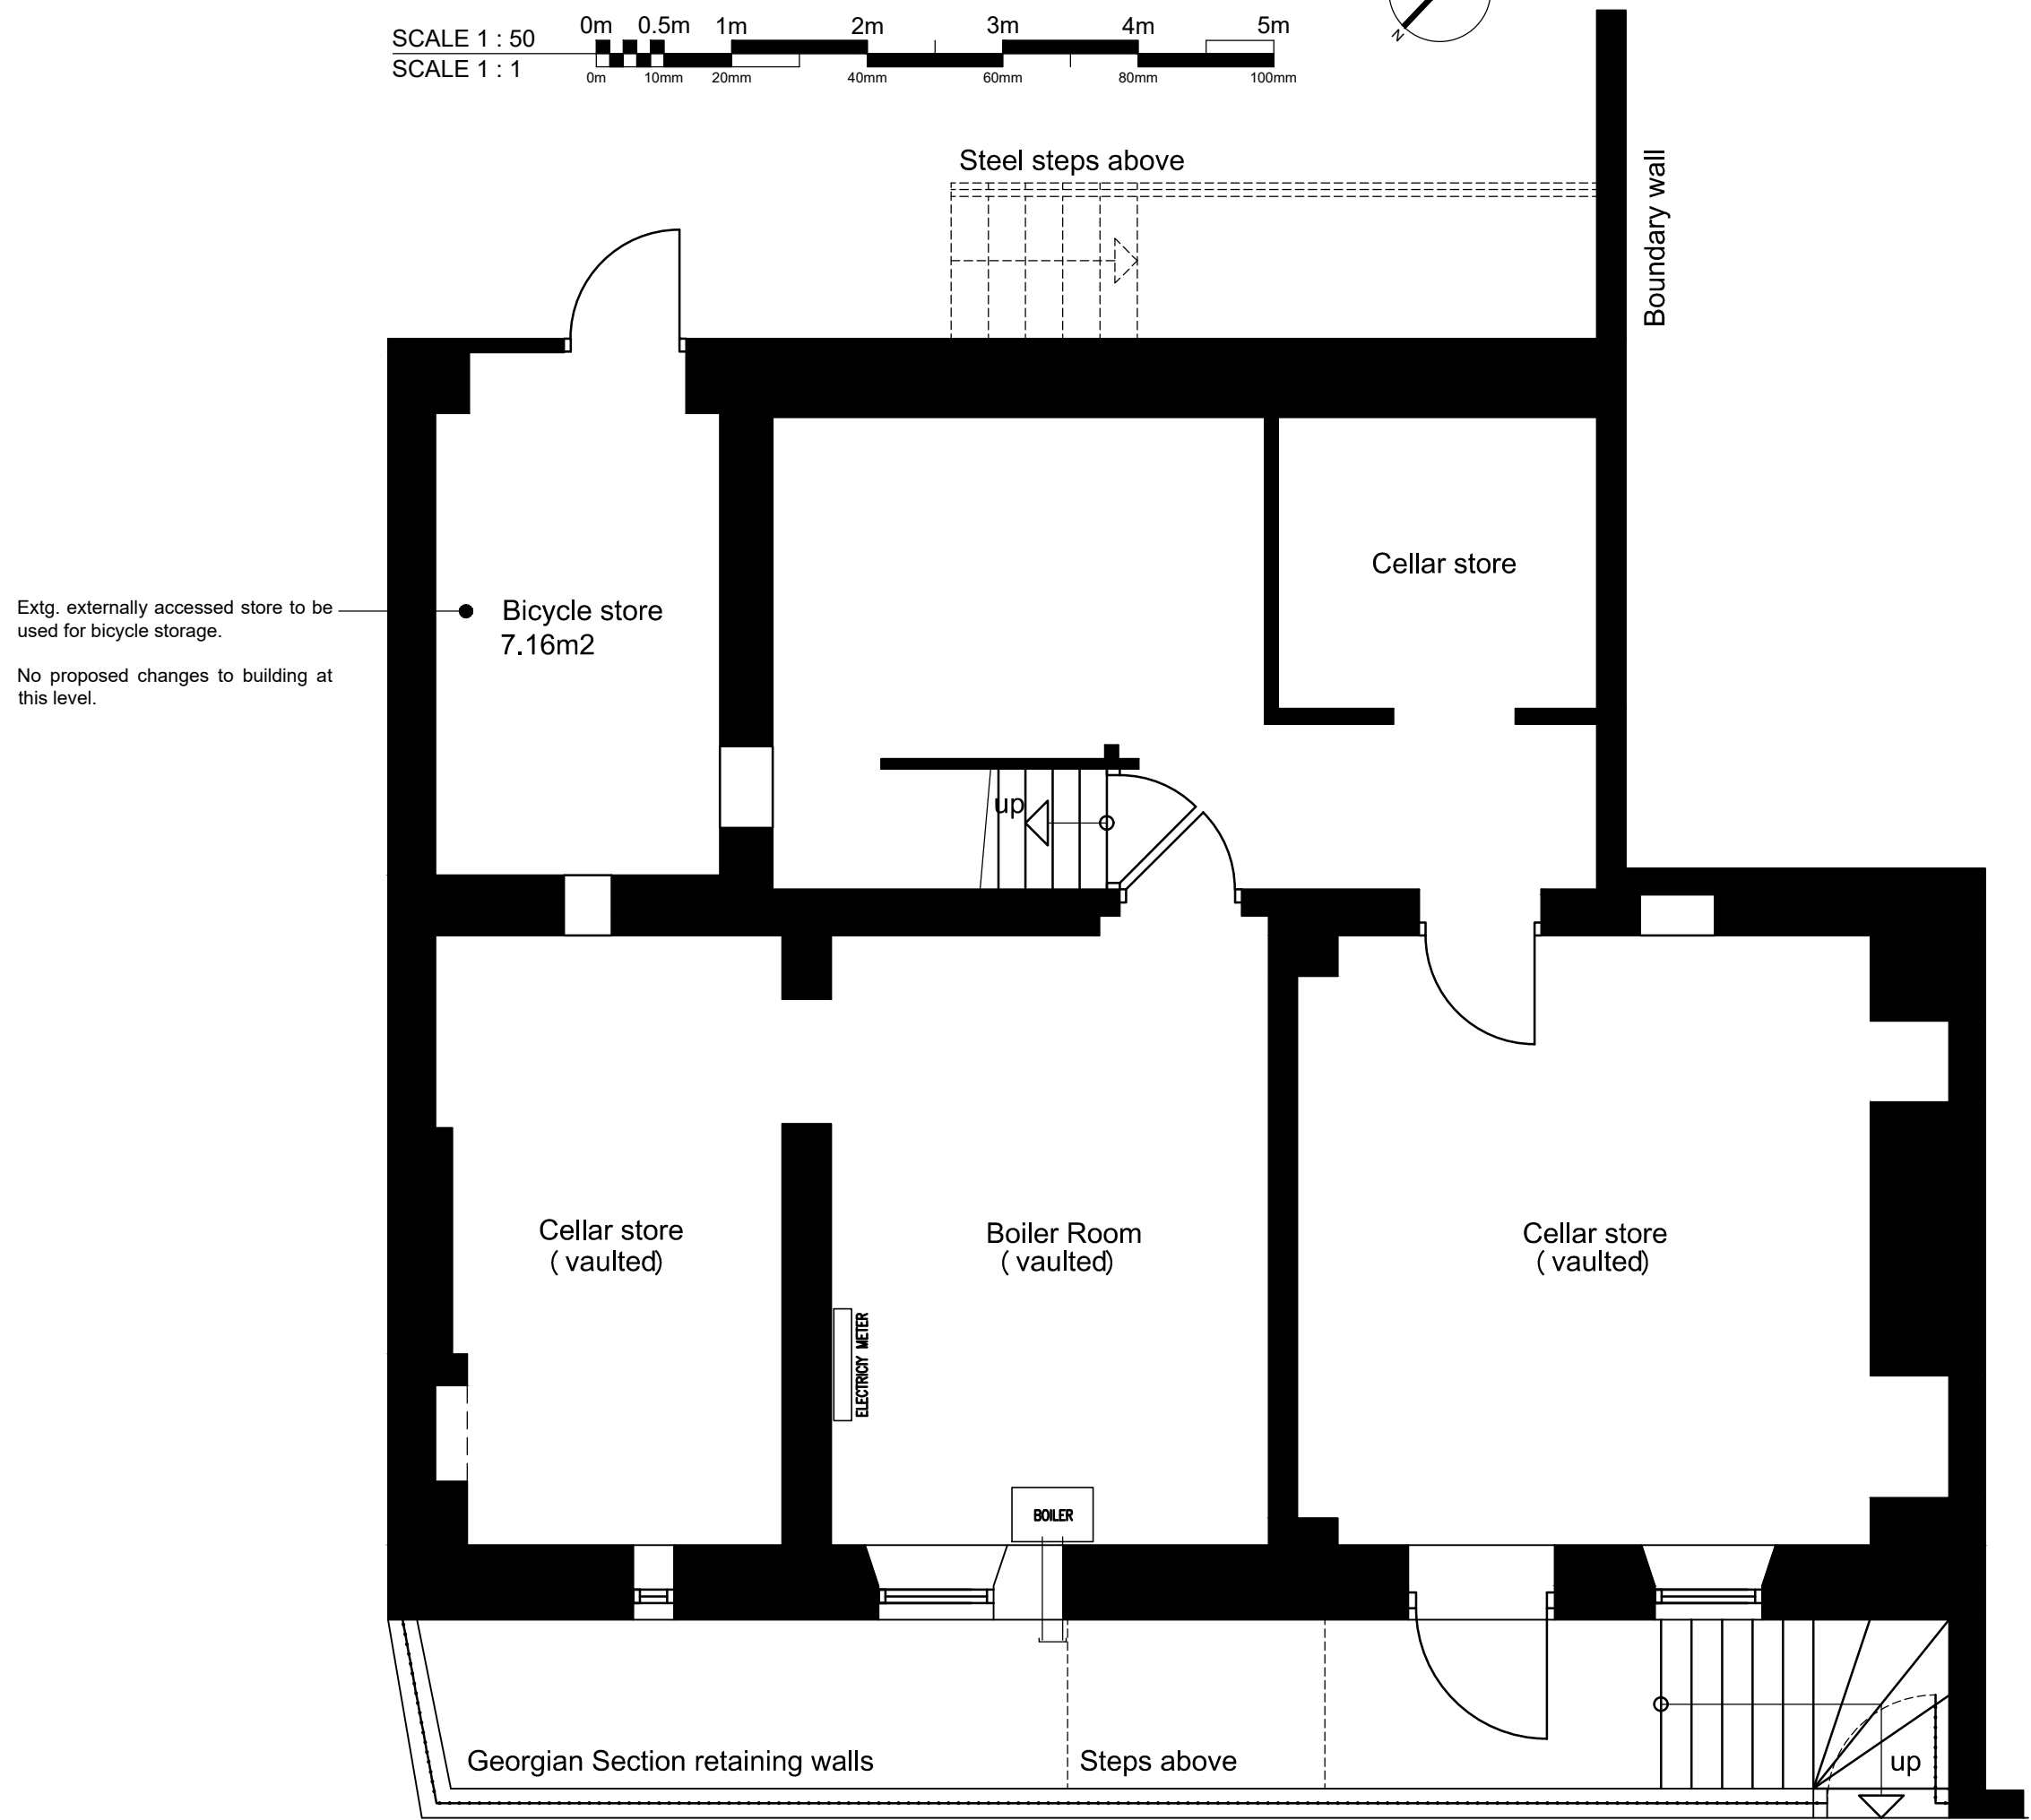

Basement Floor Plan as proposed
Scale 1:50

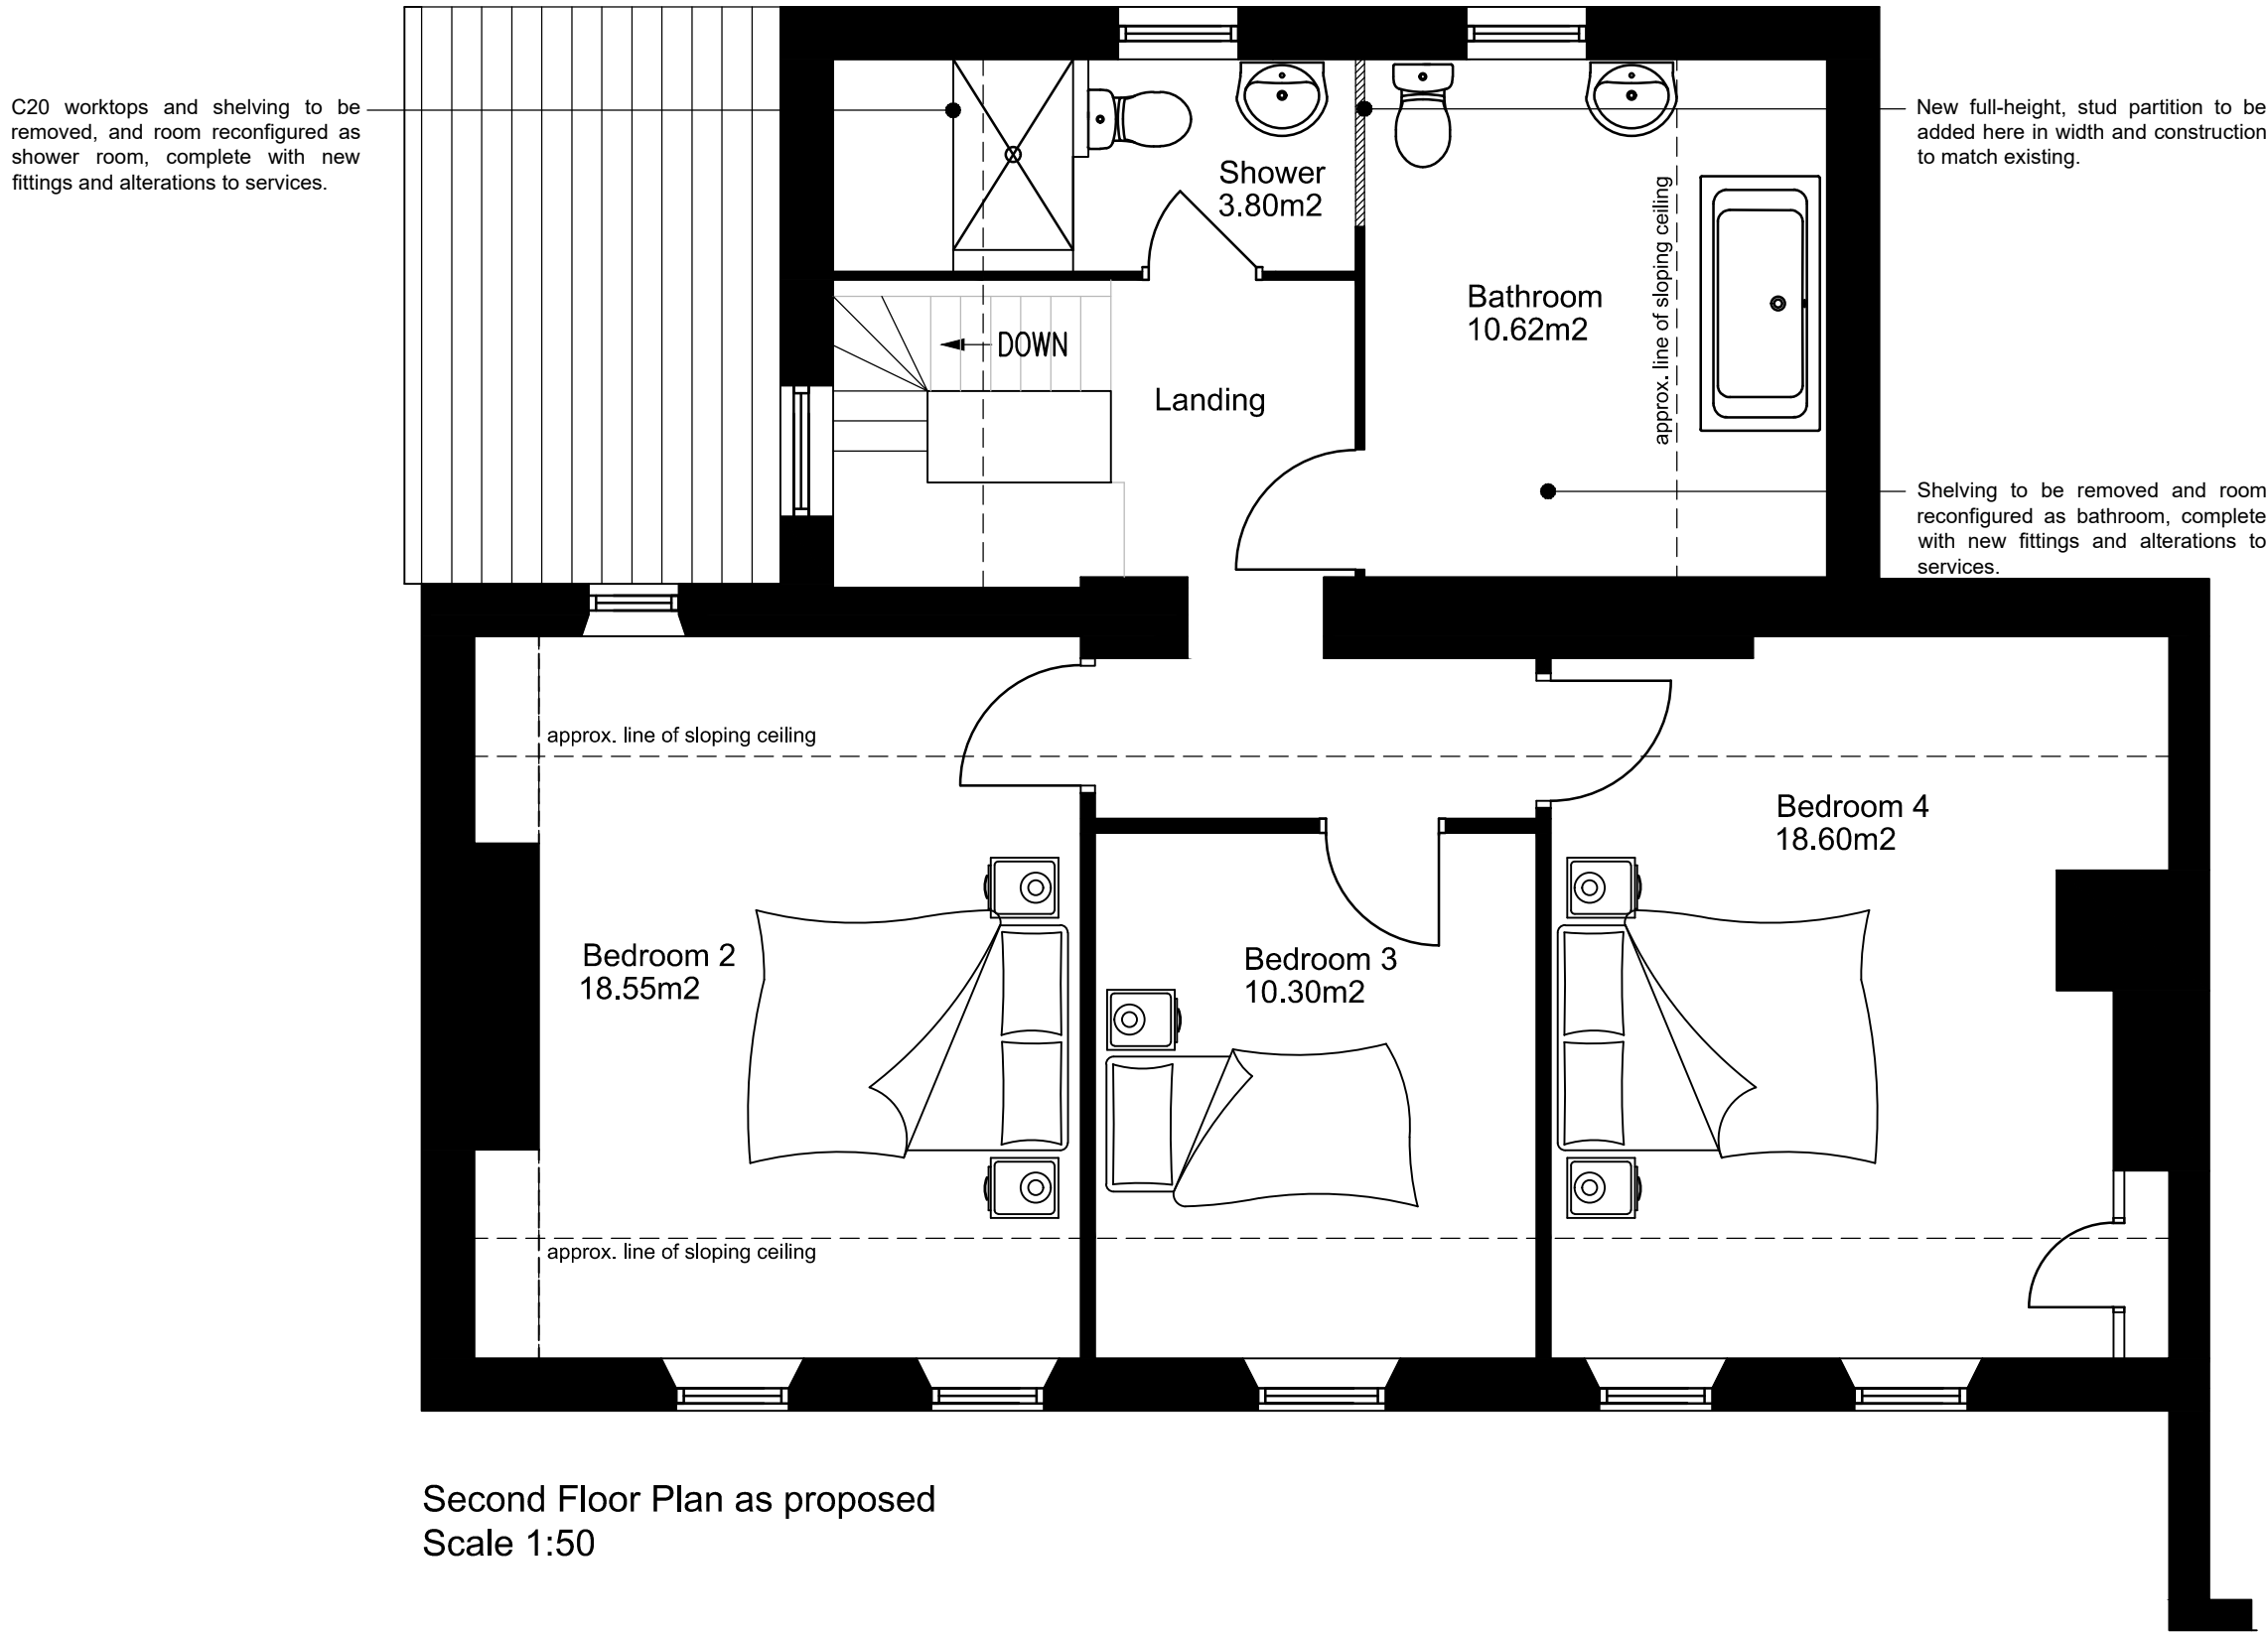

Second Floor Plan as proposed
Scale 1:50

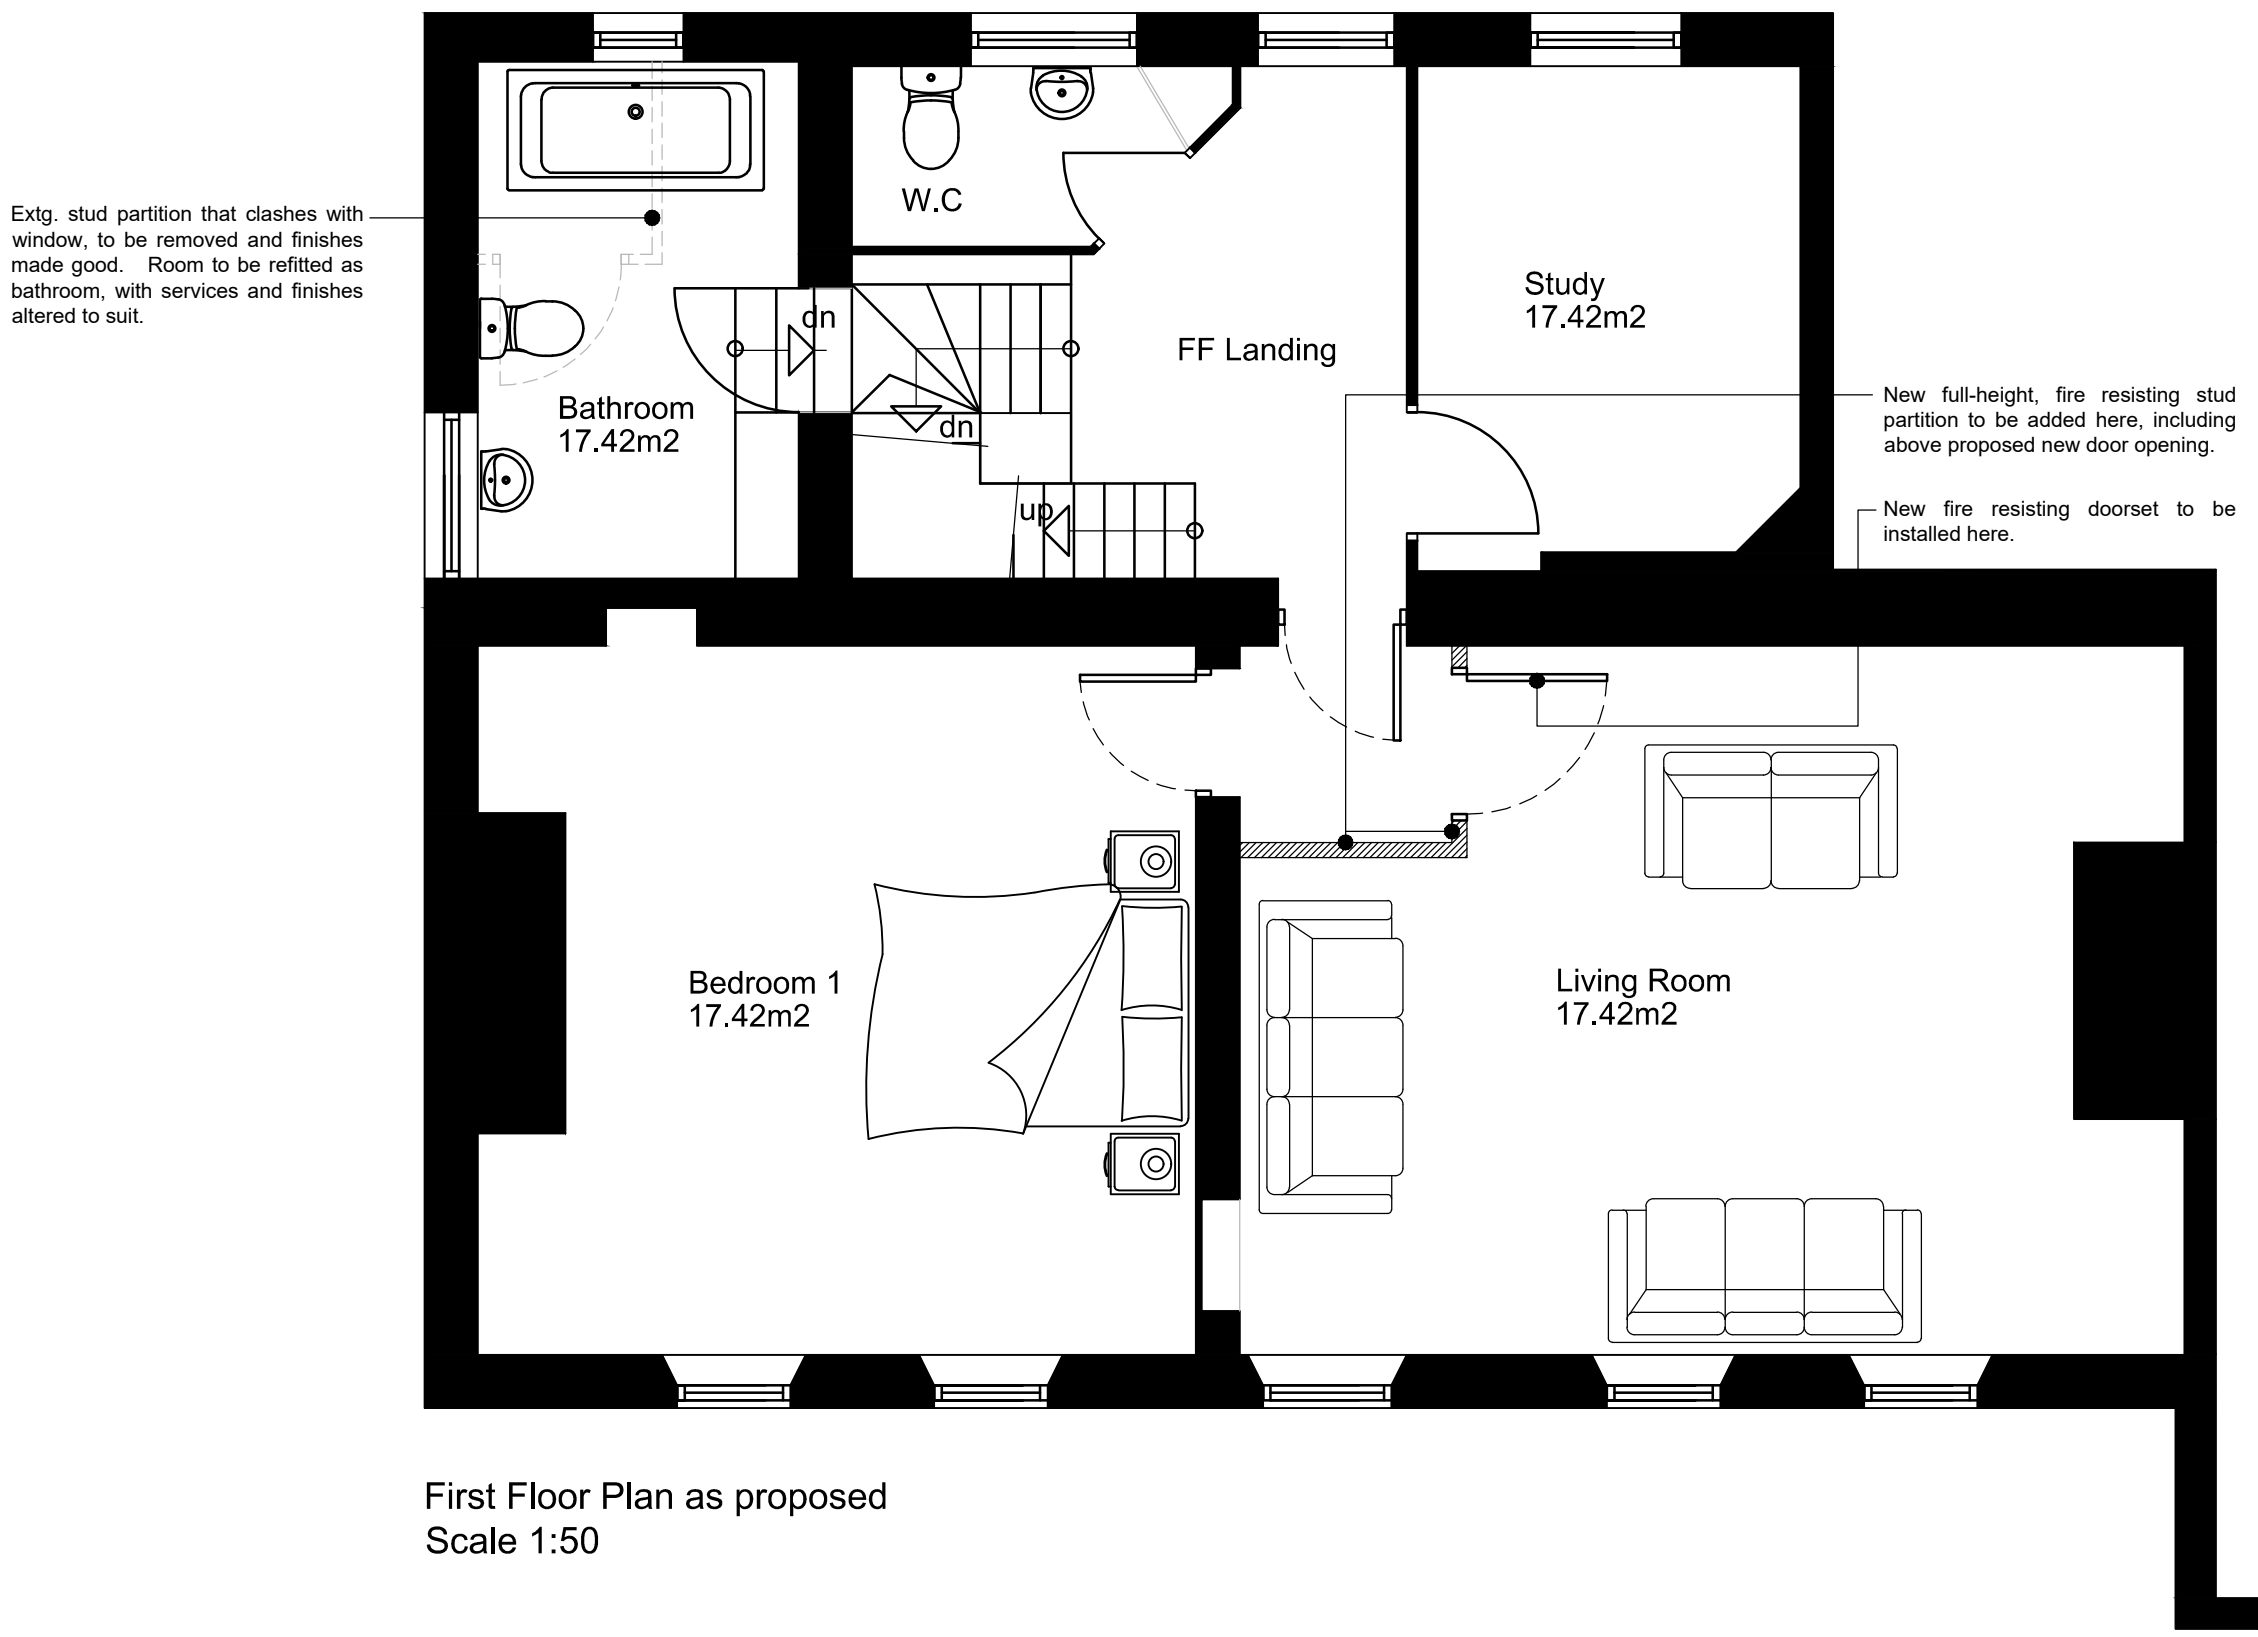

First Floor Plan as proposed
Scale 1:50

DO NOT SCALE THIS DRAWING. THE CONTRACTOR IS DEEMED TO HAVE CHECKED ALL DIMENSIONS ON SITE AND REPORT ANY DISCREPANCIES TO OGLESBY & LIMB LTD. THE CONTENTS OF THIS DRAWING ARE COVERED BY COPYRIGHT AND REMAIN THE PROPERTY OF OGLESBY & LIMB LTD. WRITTEN APPROVAL MUST BE OBTAINED FROM OGLESBY & LIMB LTD PRIOR TO DUPLICATION OR REPRODUCTION OF THIS DRAWING OR ITS CONTENTS. ANY DIMENSIONS NOT SHOWN ARE TO BE CHECKED AND AGREED WITH OGLESBY & LIMB LTD.

Ref.	Date	Description	Initial
------	------	-------------	---------

Oglesby & Limb Ltd

Chartered Architect

Suite 1, Market Chambers
12 Market Place, Spalding, Lincs
PE11 1SL
Tel: 01775 761196
e-mail: design@o-l-ltd.co.uk

Client:
Mrs M Richardson & Mrs A Cheng

Project:
Proposed Conversion of Office to Dwelling at 15 High Street Spalding PE11 1TW

Drawing Title:

Floor plans as proposed

PLANNING / LBC APPLICATION ISSUE

Date:	Sept 2022	Scale:	as shown @ A1
Drawn by:	ajo	Checked by:	cls

Drawing Number:	Rev:
A1609-05	P1