

### Site Location Plan

Scale 1:1250



2nd Floor - 5B Sheepmarket  
Spalding  
PE11 1BH  
Tel: 01775 768 921  
e-mail: enquiries@remwaydesign.co.uk

Site:

Single Storey Rear Kitchen &  
Dining Room Extension at:  
40 Pilgrims Way  
Spalding  
PE11 1LU

Client:


**Mrs Wong**

Date: \*\*\*\*\*

Scale: as noted


Drawing No:

**1760-01**

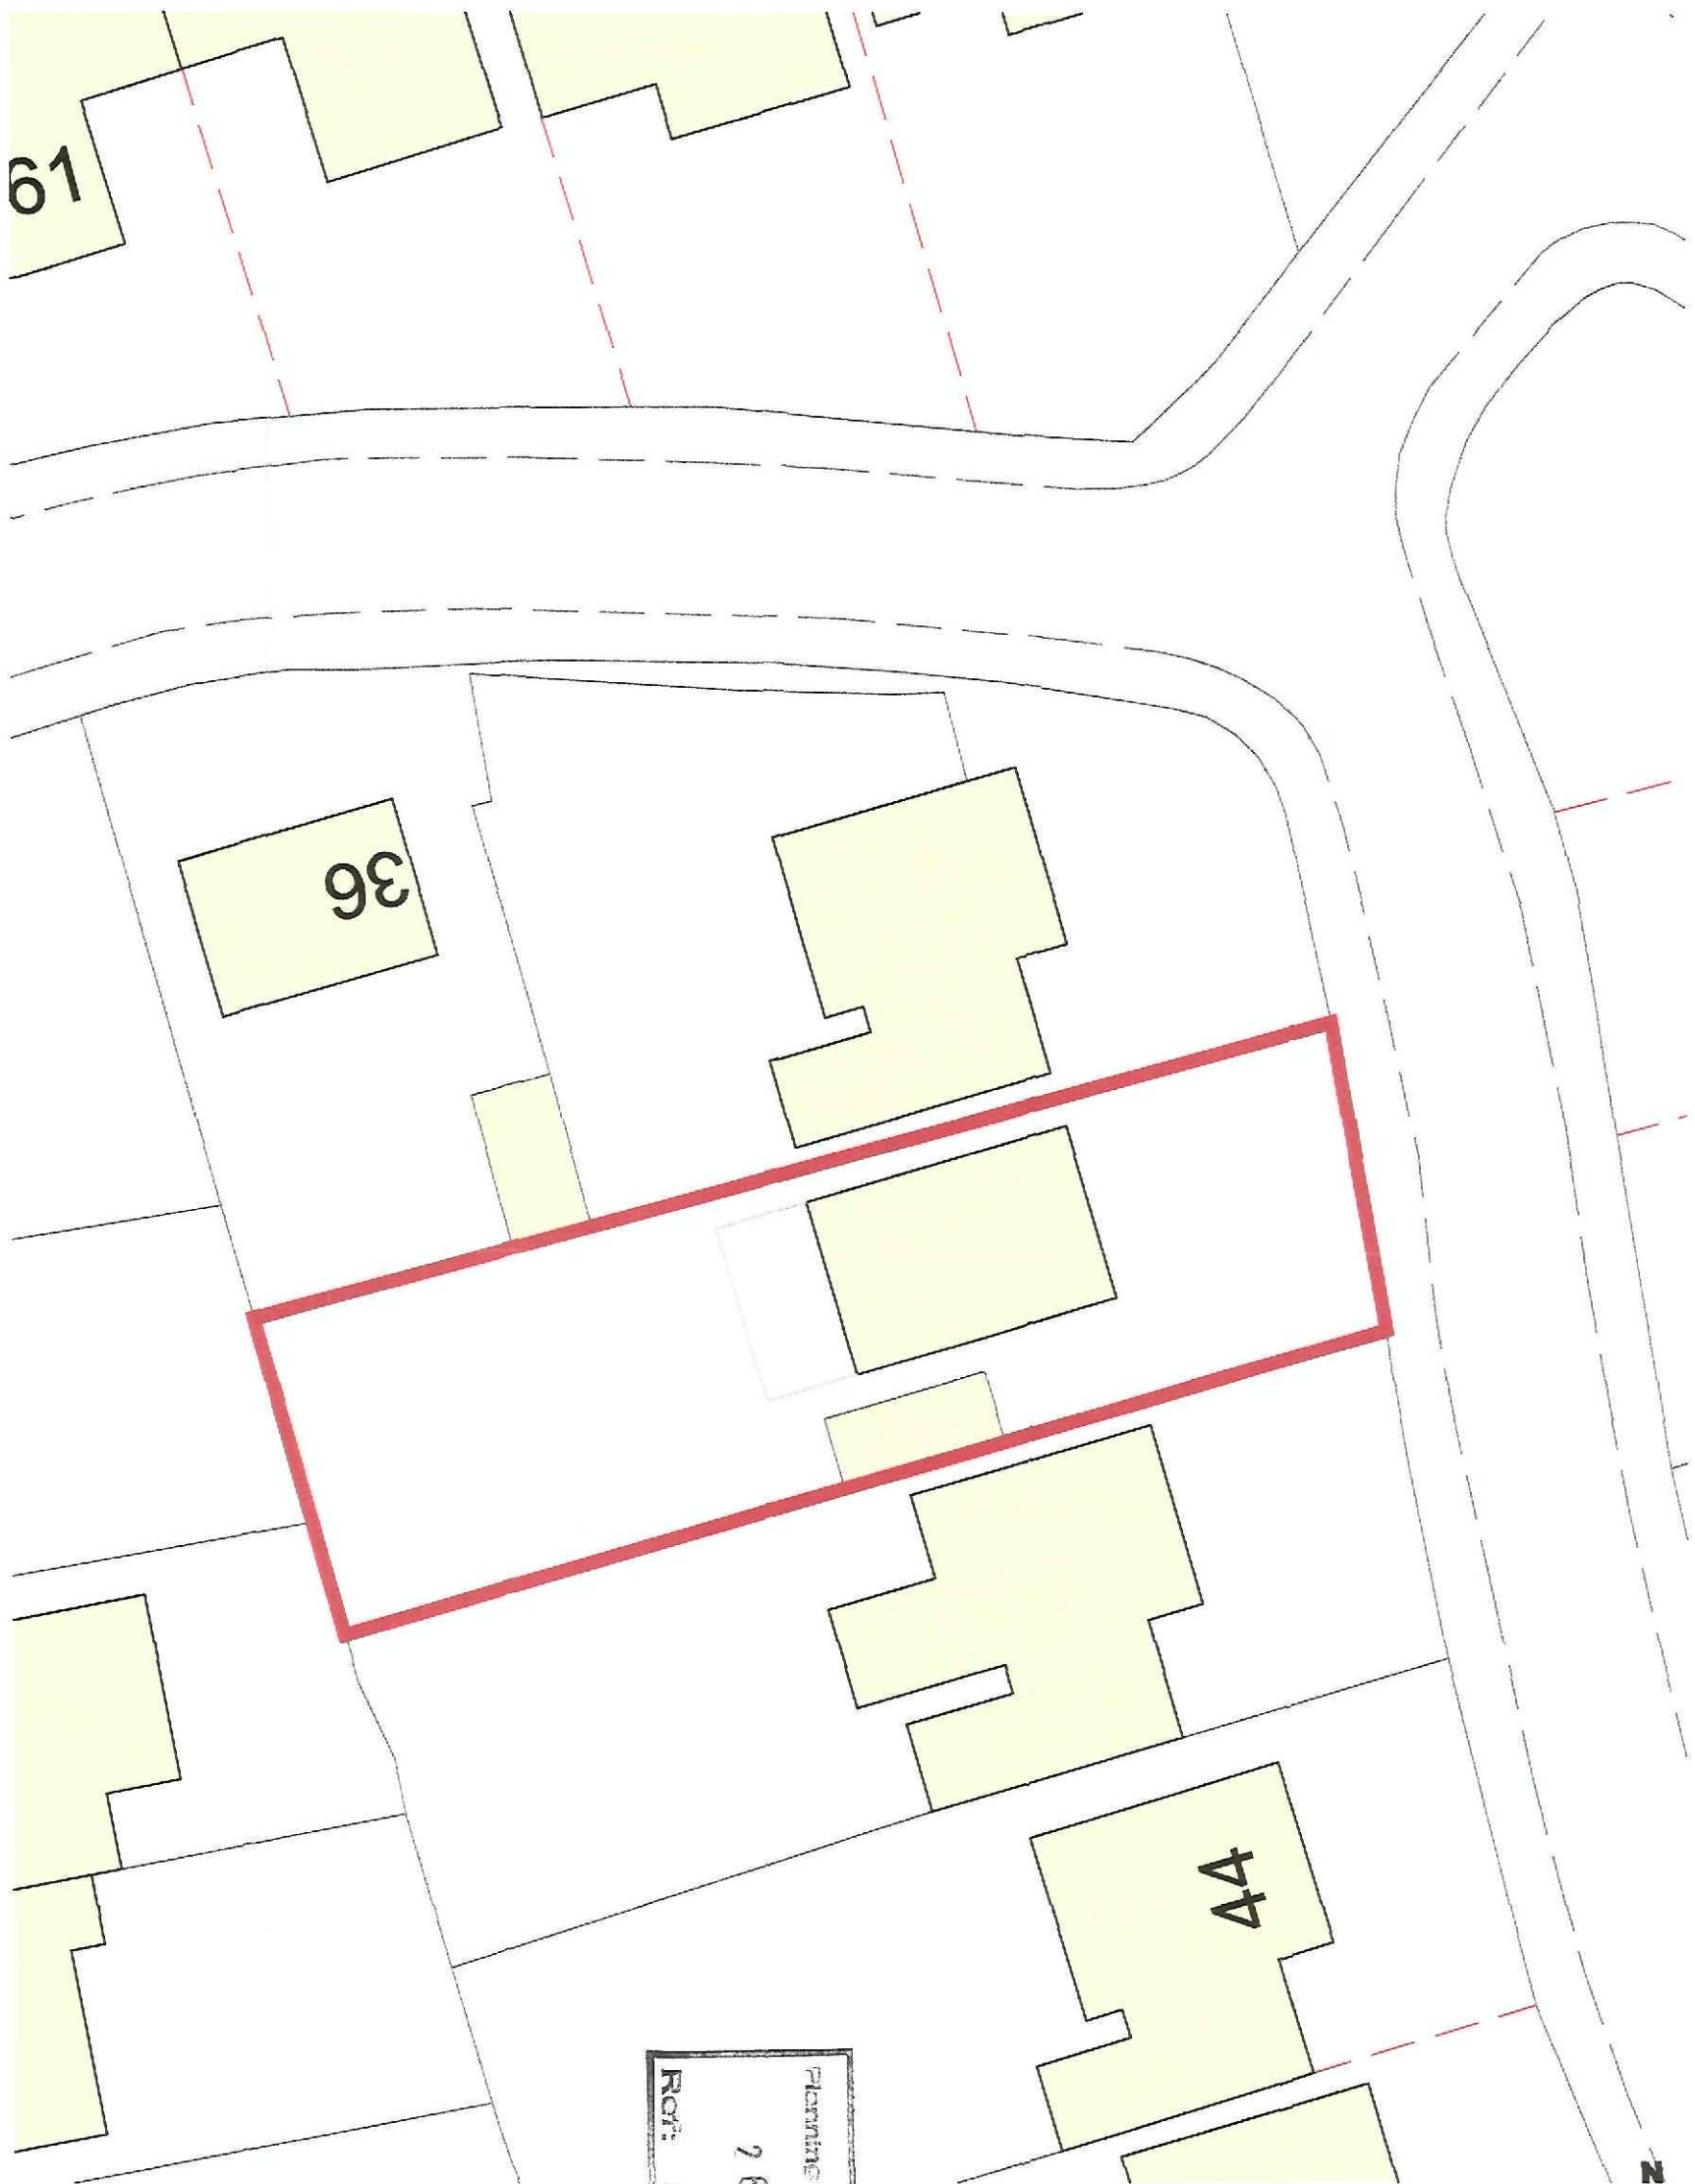

**Site Block Plan**  
Scale 1:250

3HDC  
Planning & Development  
26 NOV 2009  
Ref: 0926-09

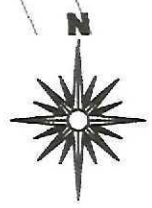

2nd Floor - 5B Sheepmarket  
Spalding  
PE11 1BH  
Tel: 01775 768 921  
e-mail: enquiries@remwaydesign.co.uk

Site :

Single Storey Rear Kitchen &  
Dining Room Extension at:  
40 Pilgrims Way  
Spalding  
PE11 1LU

Client :

**Mrs Wong**


Date :

\*\*\*\*\*


Scale : as noted

Drawing No:

**1760-02**

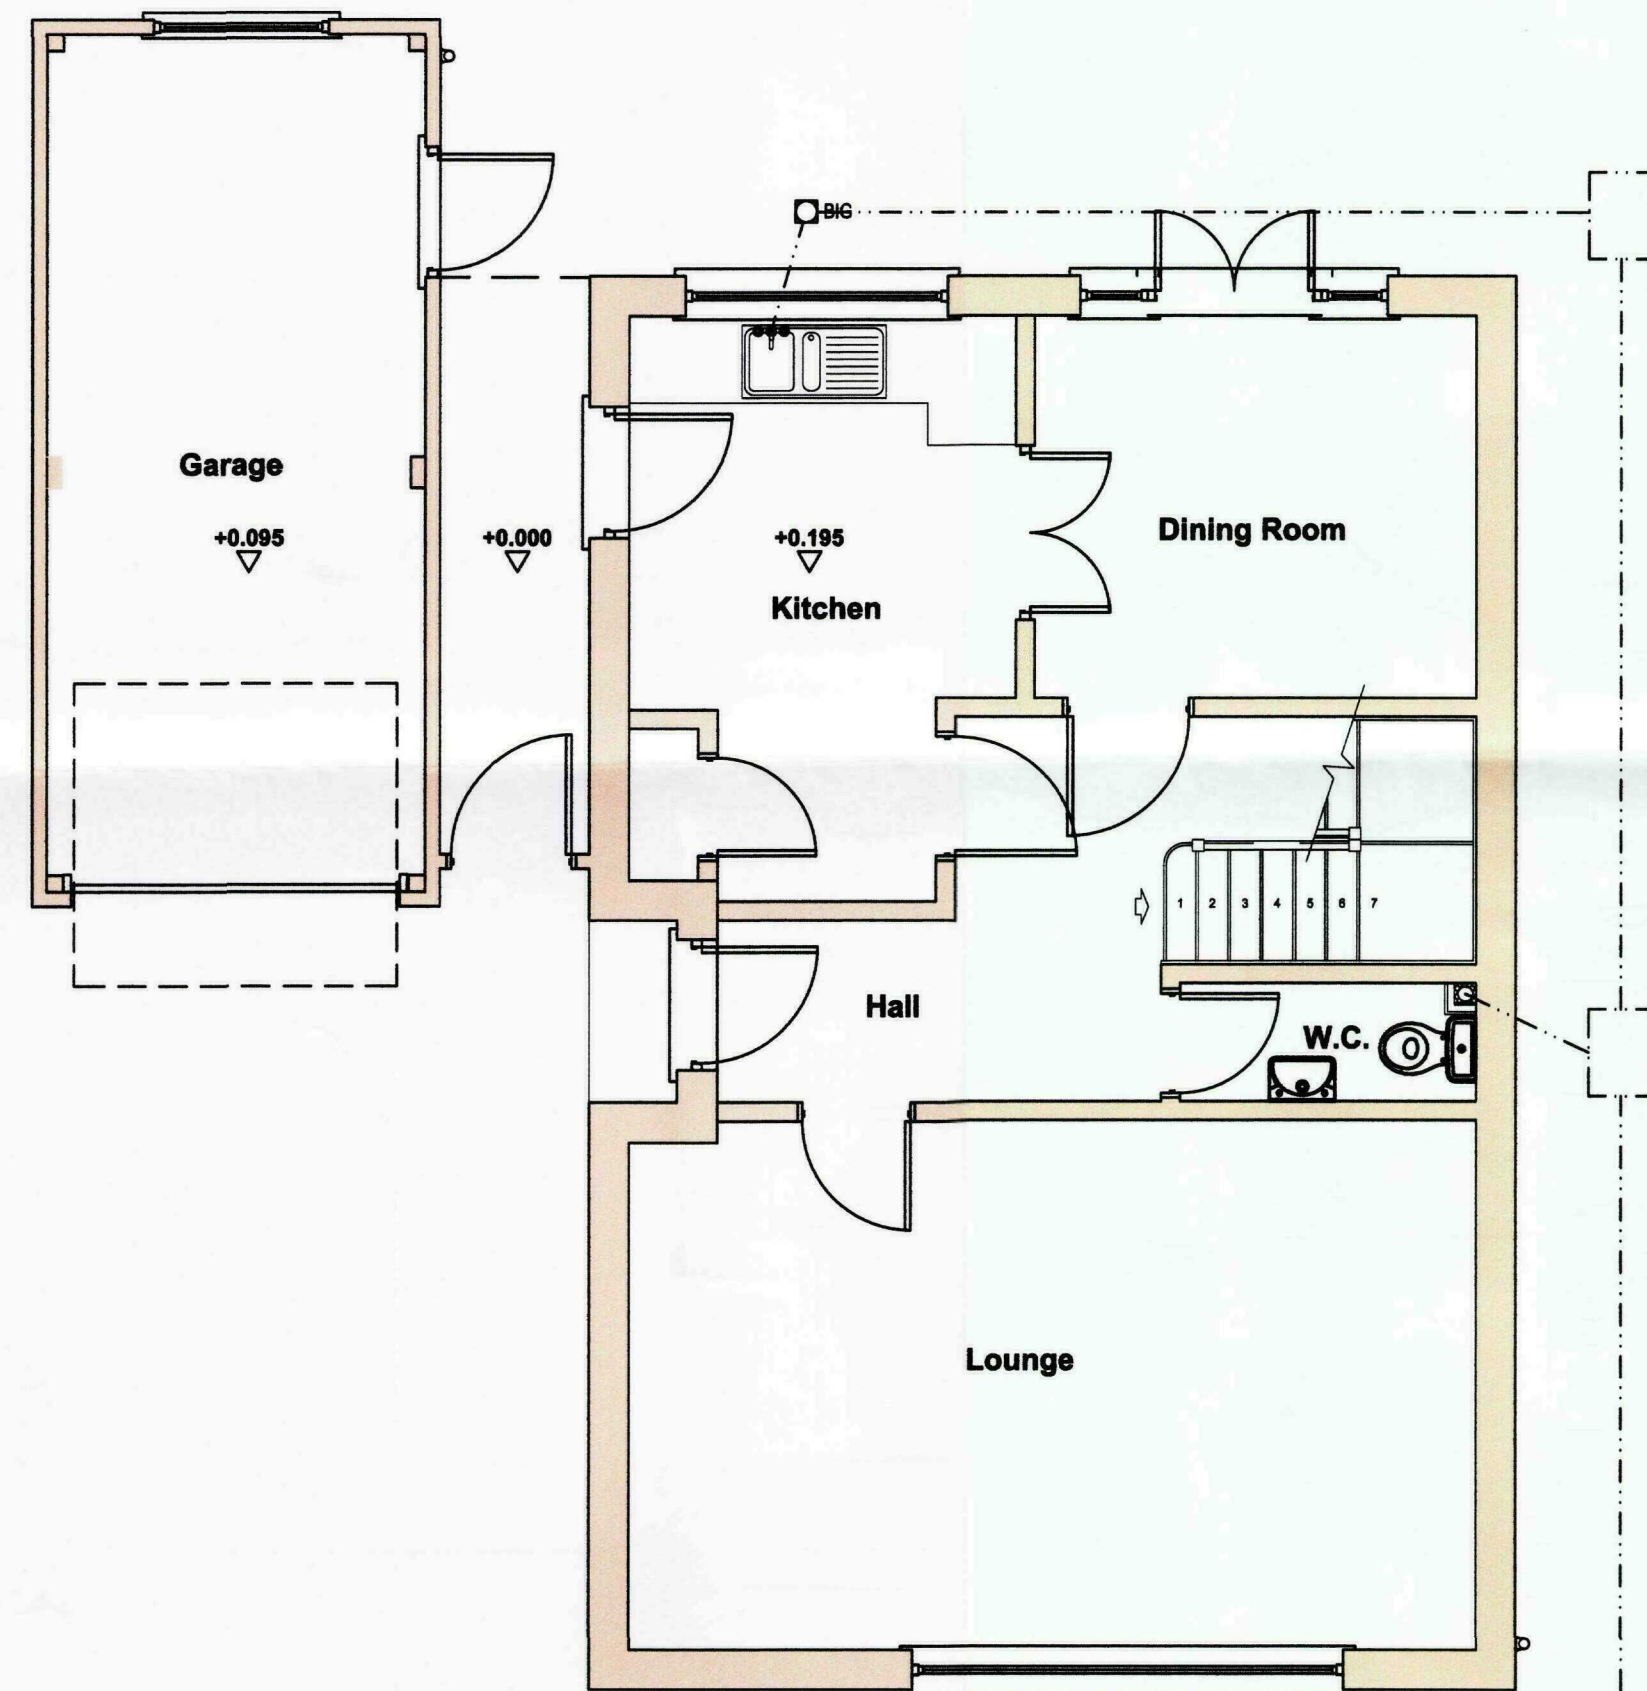


**Existing Ground Floor Plan**  
Scale 1:50

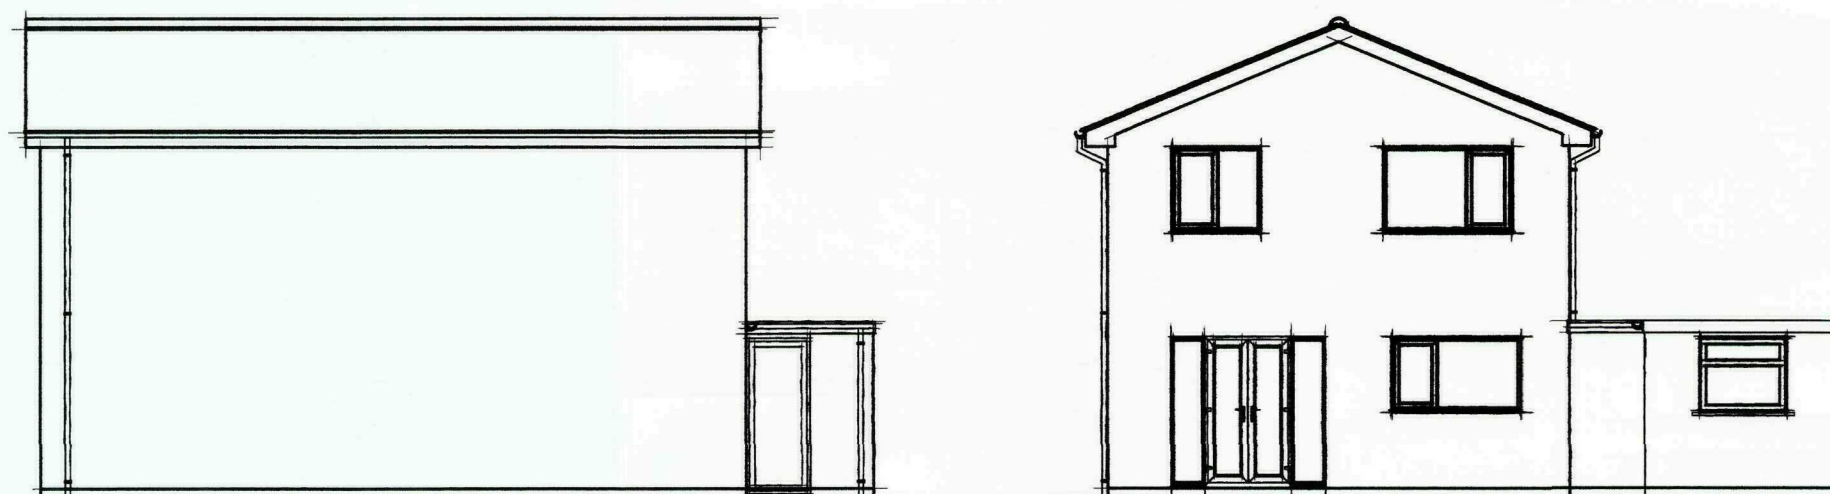

**Existing Side Elevation**  
Scale 1:100

**Existing Rear Elevation**  
Scale 1:100

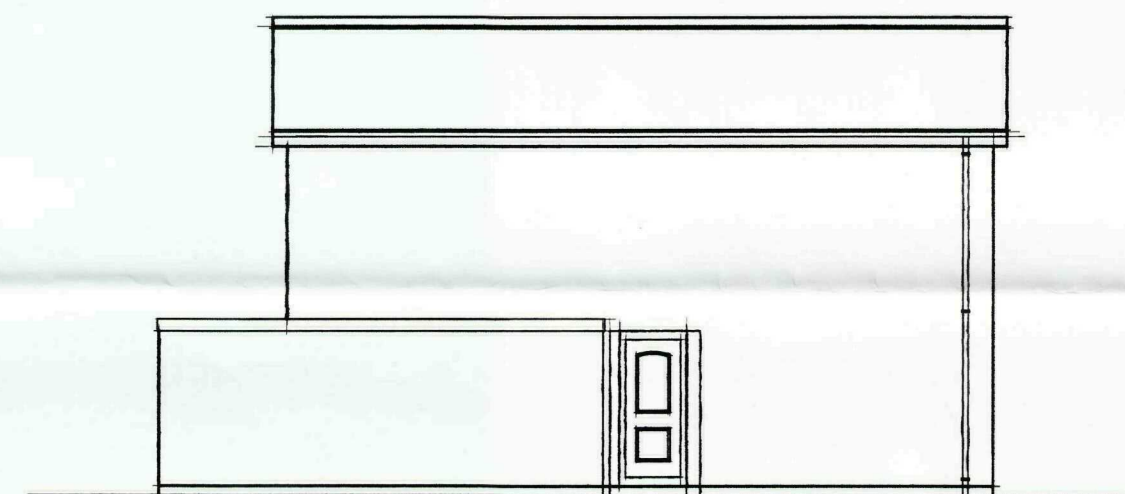

**Existing Side Elevation**  
Scale 1:100

**GENERAL CONDITIONS**  
Contractors are responsible for checking all dimensions on site when work commences and before ordering any materials. Any discrepancies should be brought to the attention of the Client for remedial action before commencing further.

All materials not specified to be of a standard suitable for the work proposed and be fit for purpose. All work to be in accordance with good building practice and all necessary BS codes for Workmanship on Building Sites.

Revisions

Client: **Mrs Wong**

Site: **Single Storey Rear Kitchen & Dining Room Extension at: 40 Pilgrims Way Spalding PE11 1LU**


Dwg Title: **Existing Plans and Elevations**



2nd Floor - 5B Sheepmarket  
Spalding  
PE11 1BH  
Tel: 01775 766 521  
e-mail: enquiries@remiwaydesign.co.uk


|          |                |          |
|----------|----------------|----------|
| Dwg Size | Drawing Number | Revision |
| A2       | 1760-03        |          |

Ref: 092609  
2 6 NOV 2009  
JMD  
Planning & Development

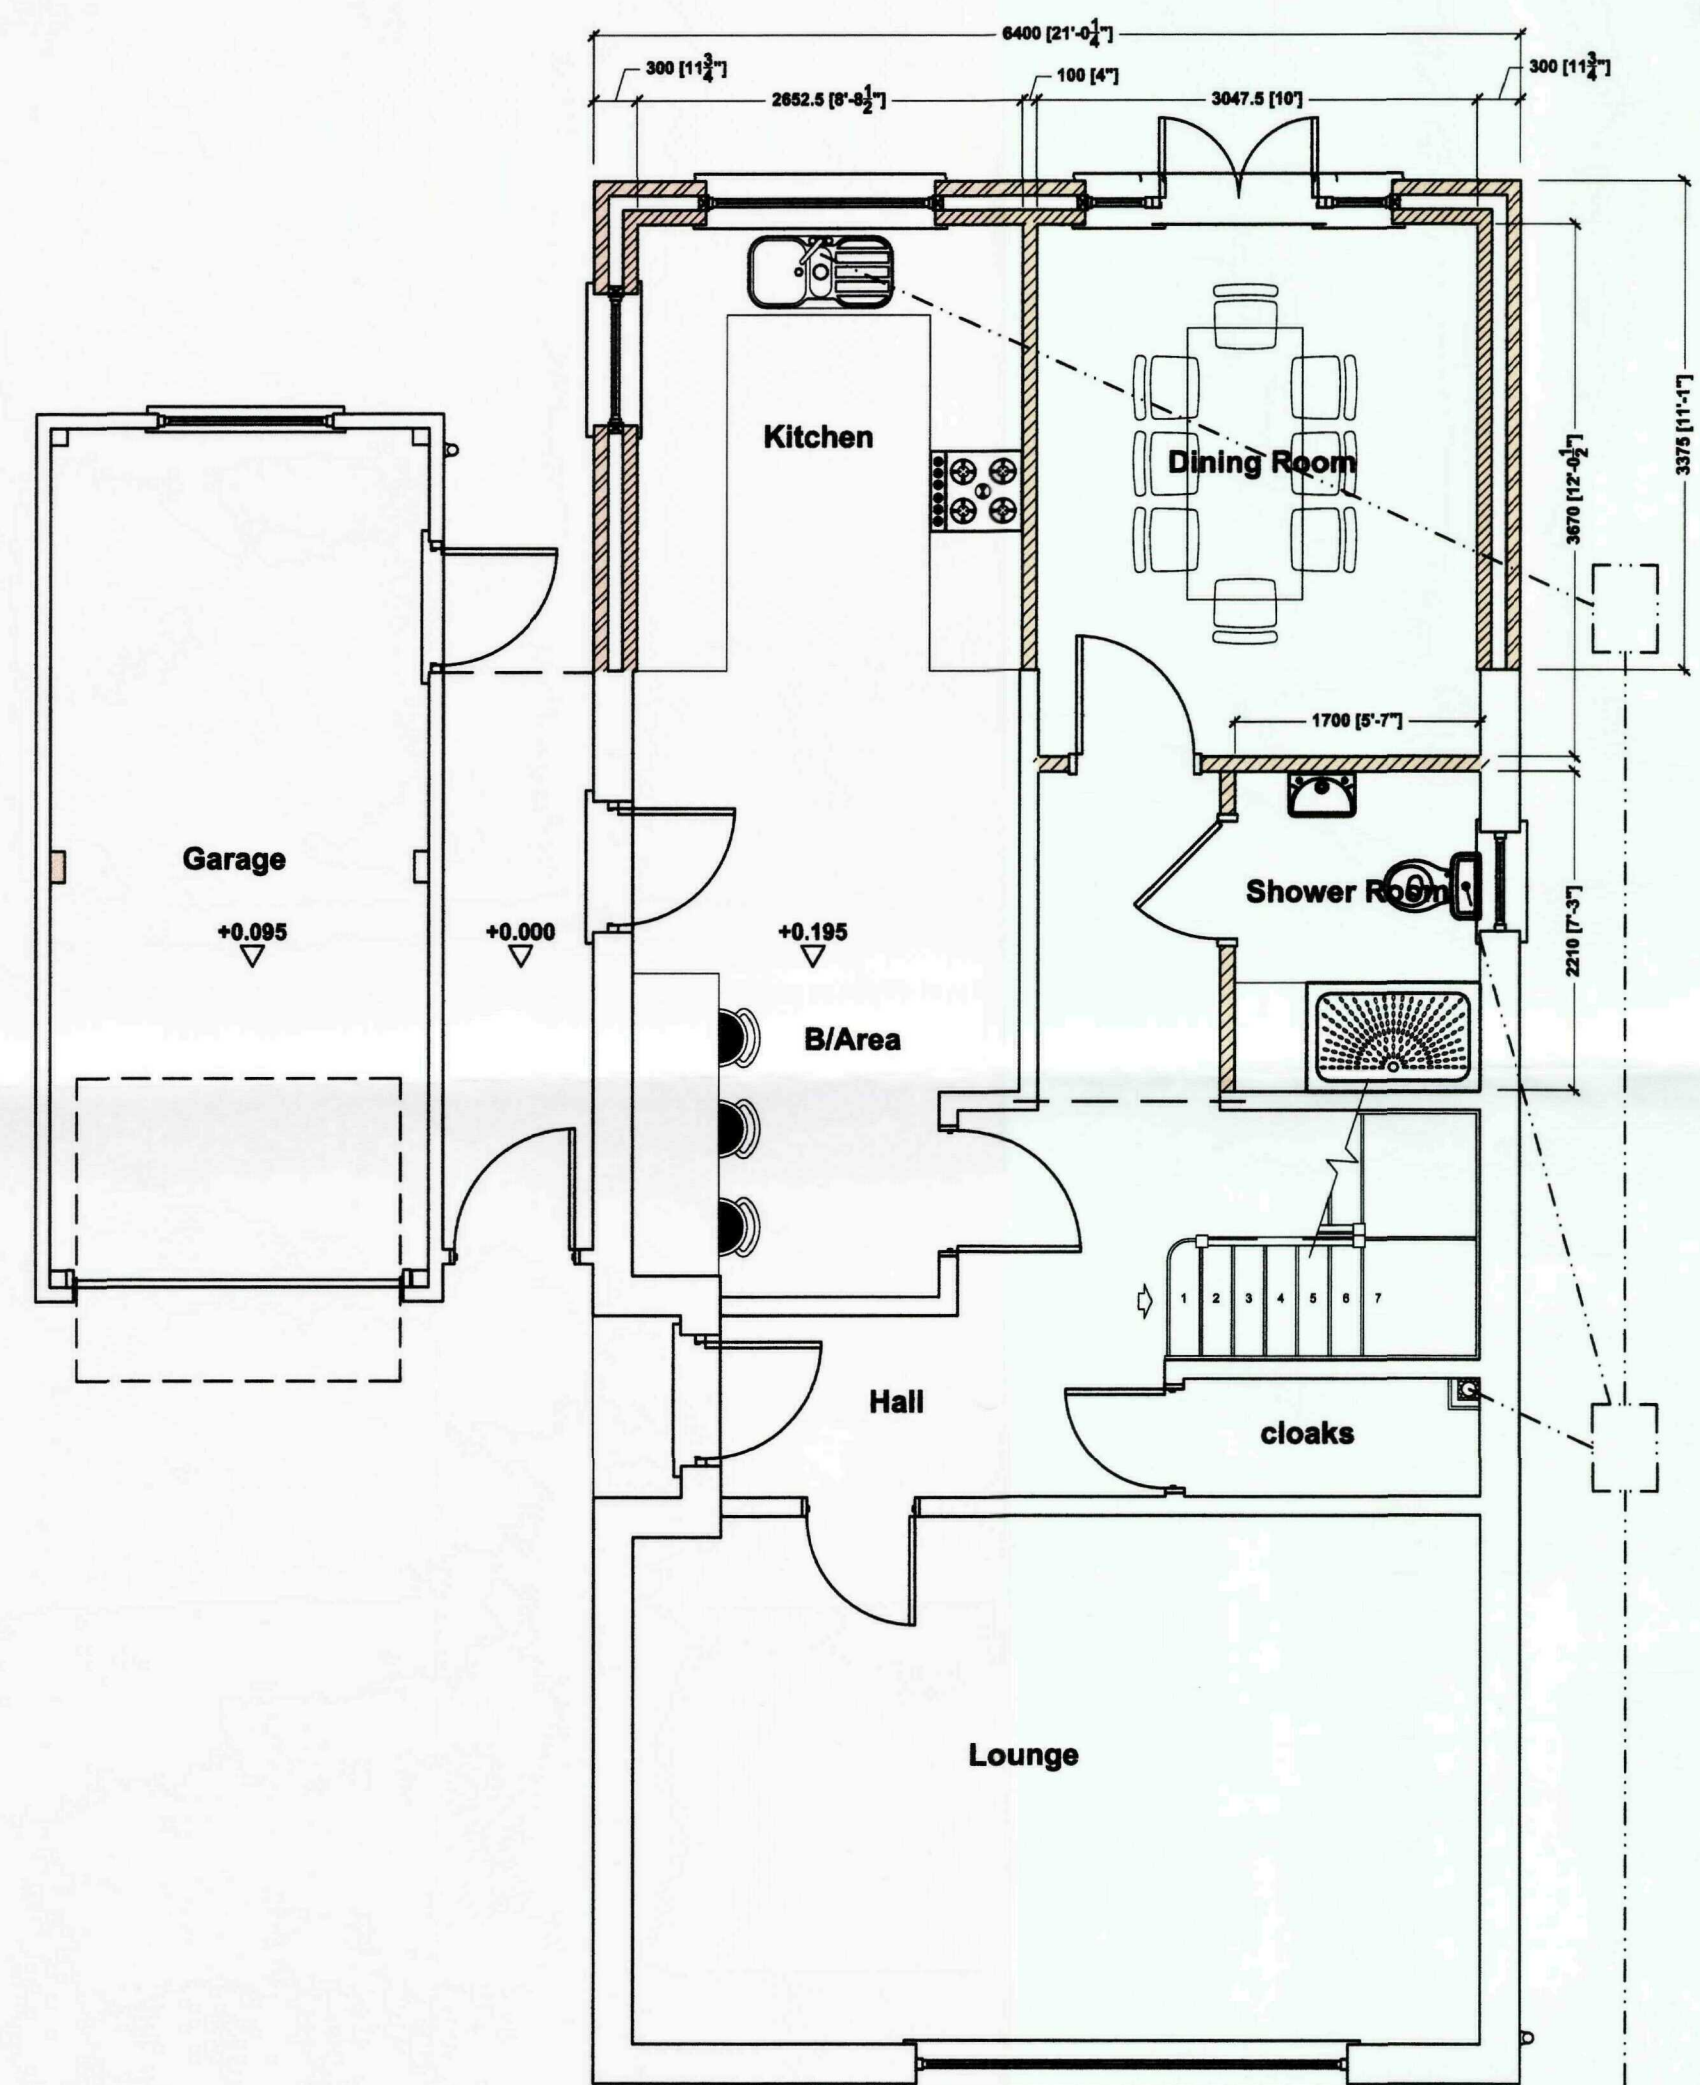

**Proposed Ground Floor Plan**

Scale 1:50

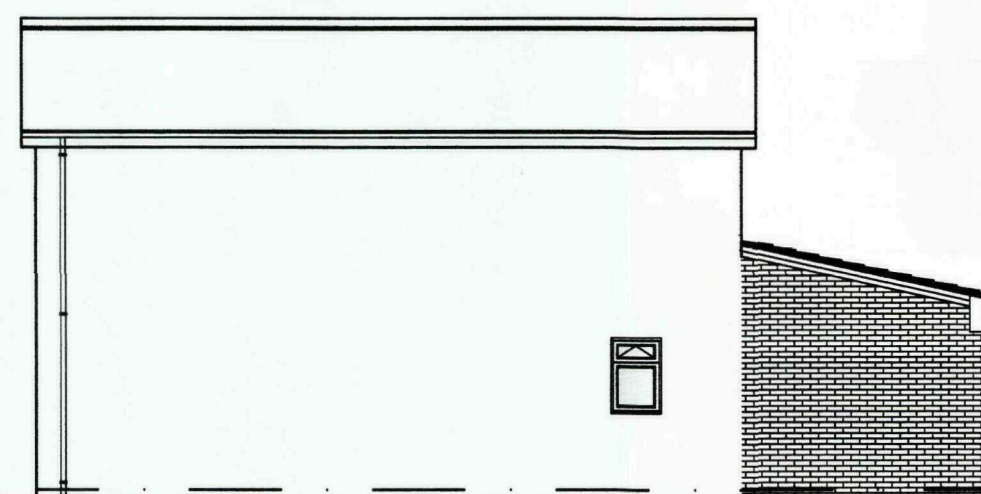


**Proposed Side Elevation**

Scale 1:100



**Proposed Rear Elevation**

Scale 1:100

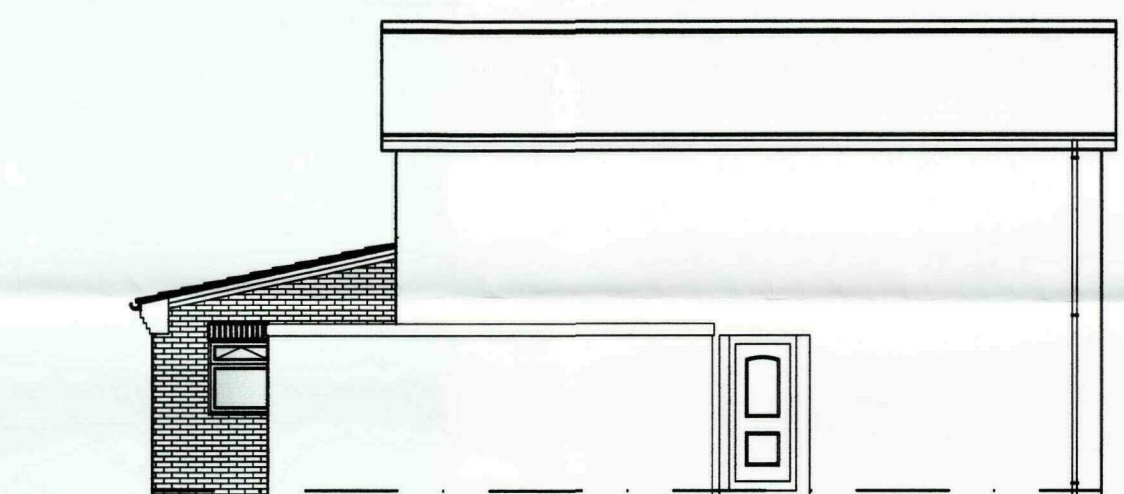

**Proposed Side Elevation**

Scale 1:100

2nd Floor - 5B Sheepmarket  
 Planning & Development  
 26 NOV 2009  
 Ref: 0726-07

**GENERAL CONDITIONS**  
 Contractors are responsible for checking all dimensions on site when work commences and before ordering any materials. Any discrepancies should be brought to the attention of the Client for remedial action before commencing further.

All materials not specified to be of a standard suitable for the work proposed and be fit for purpose. All work to be in accordance with good building practice and all necessary BS codes for Workmanship on Building Sites.

Revisions

Client:

**Mrs Wong**

Site:

**Single Storey Rear Kitchen & Dining Room Extension at:  
 40 Pilgrims Way  
 Spalding  
 PE11 1LU**

Dwg Title:

**Proposed Plans and Elevations**



2nd Floor - 5B Sheepmarket  
 Spalding  
 PE11 1LU  
 Tel: 01775 708 921  
 e-mail: enquiries@remwaydesign.co.uk

Dwg Size

**A2**

Drawing Number

**1760-04**

Revision: