
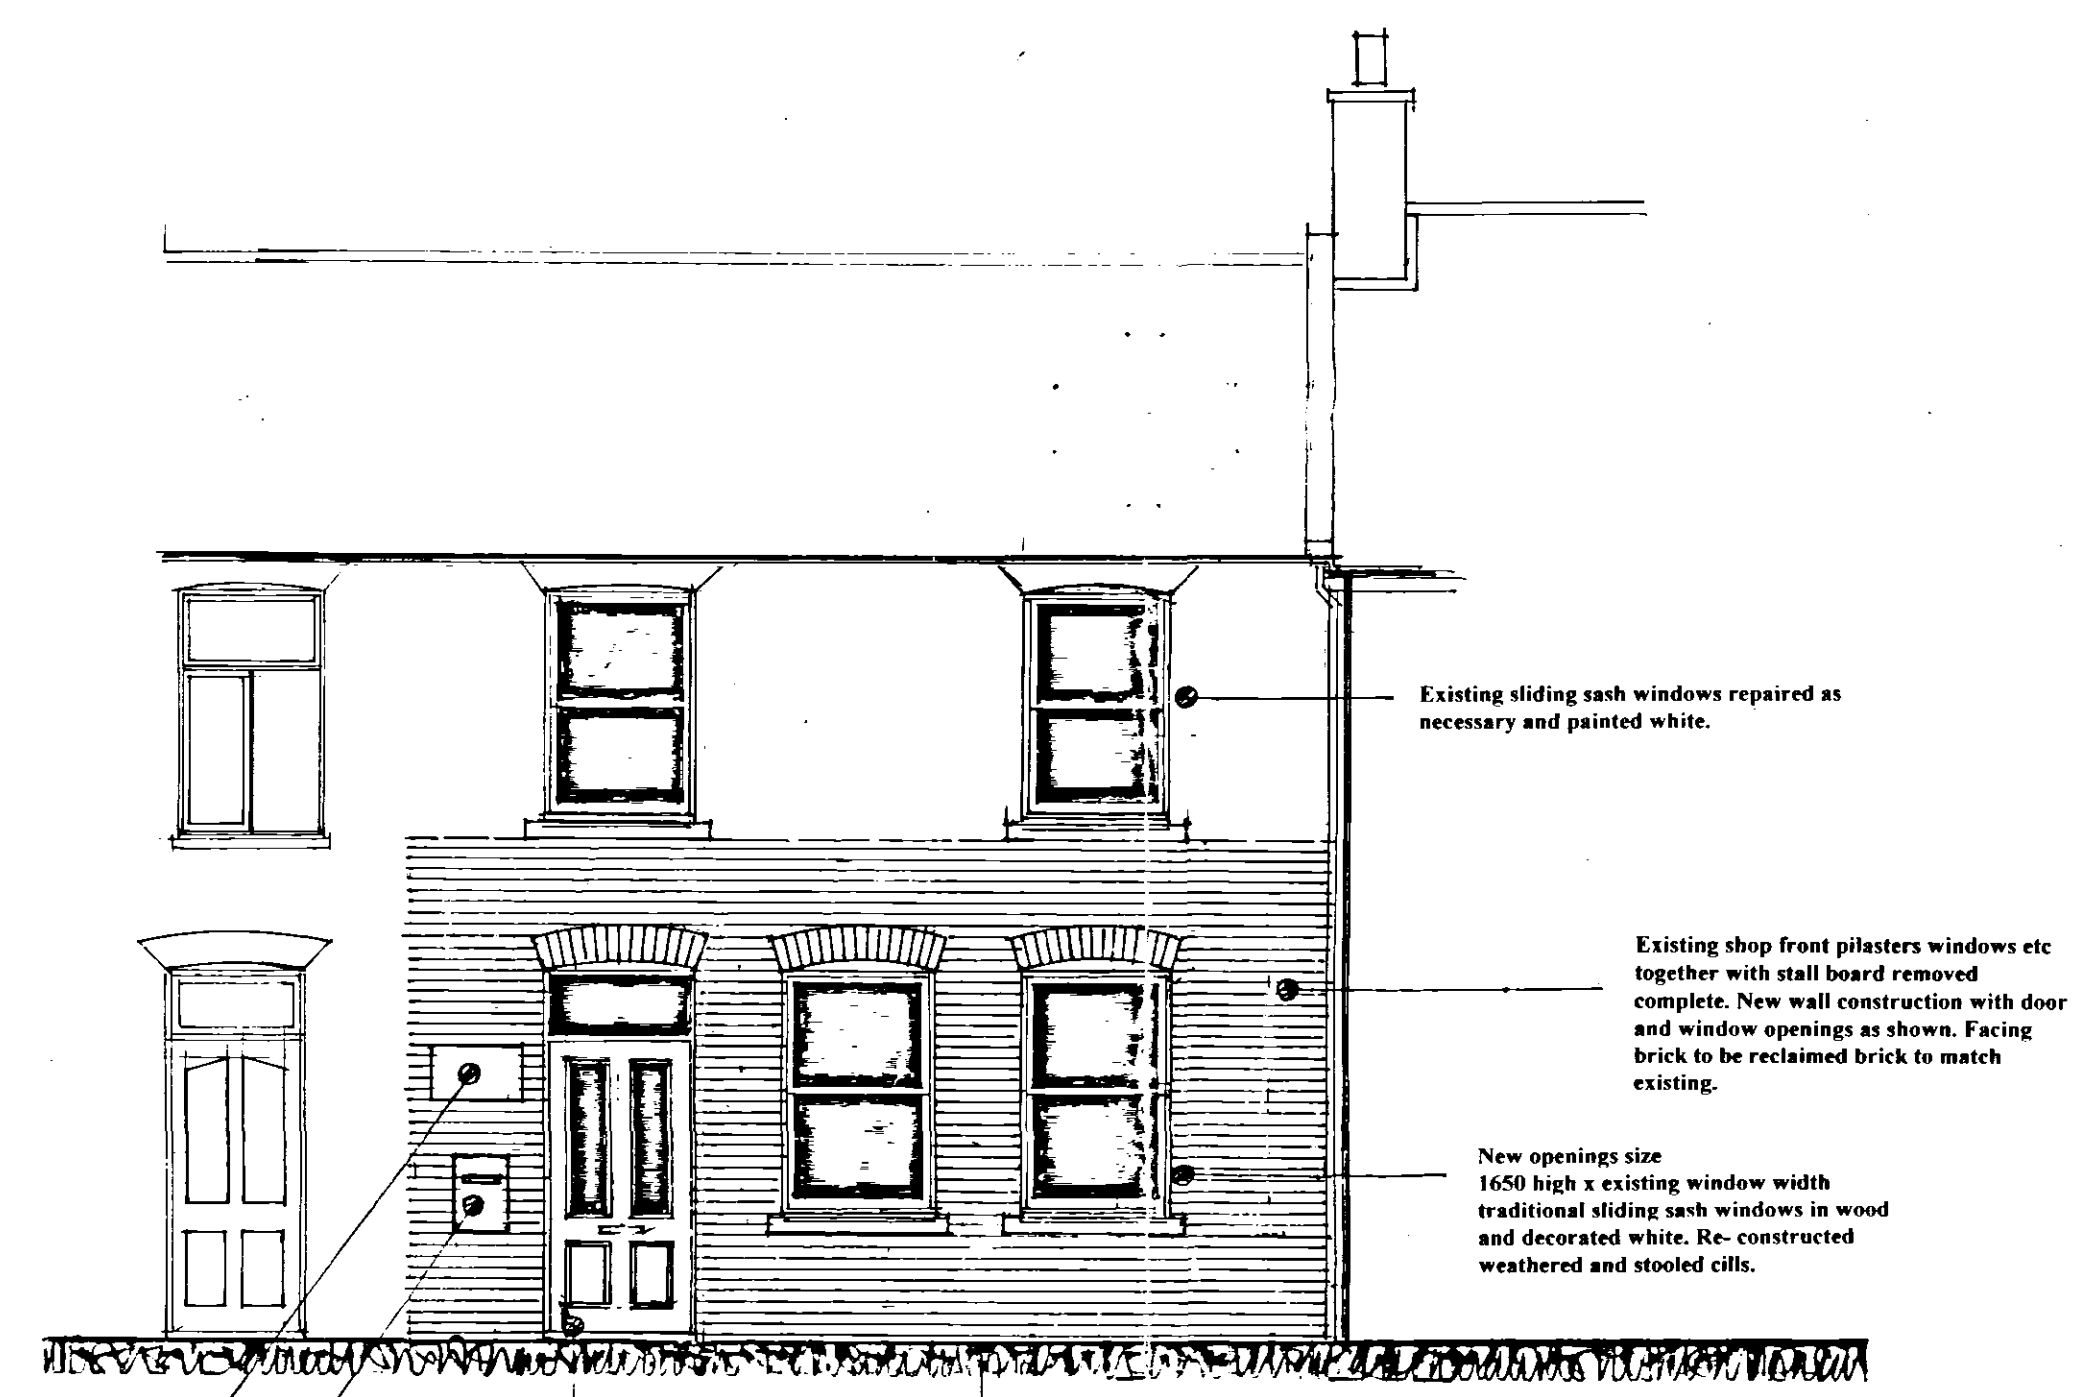
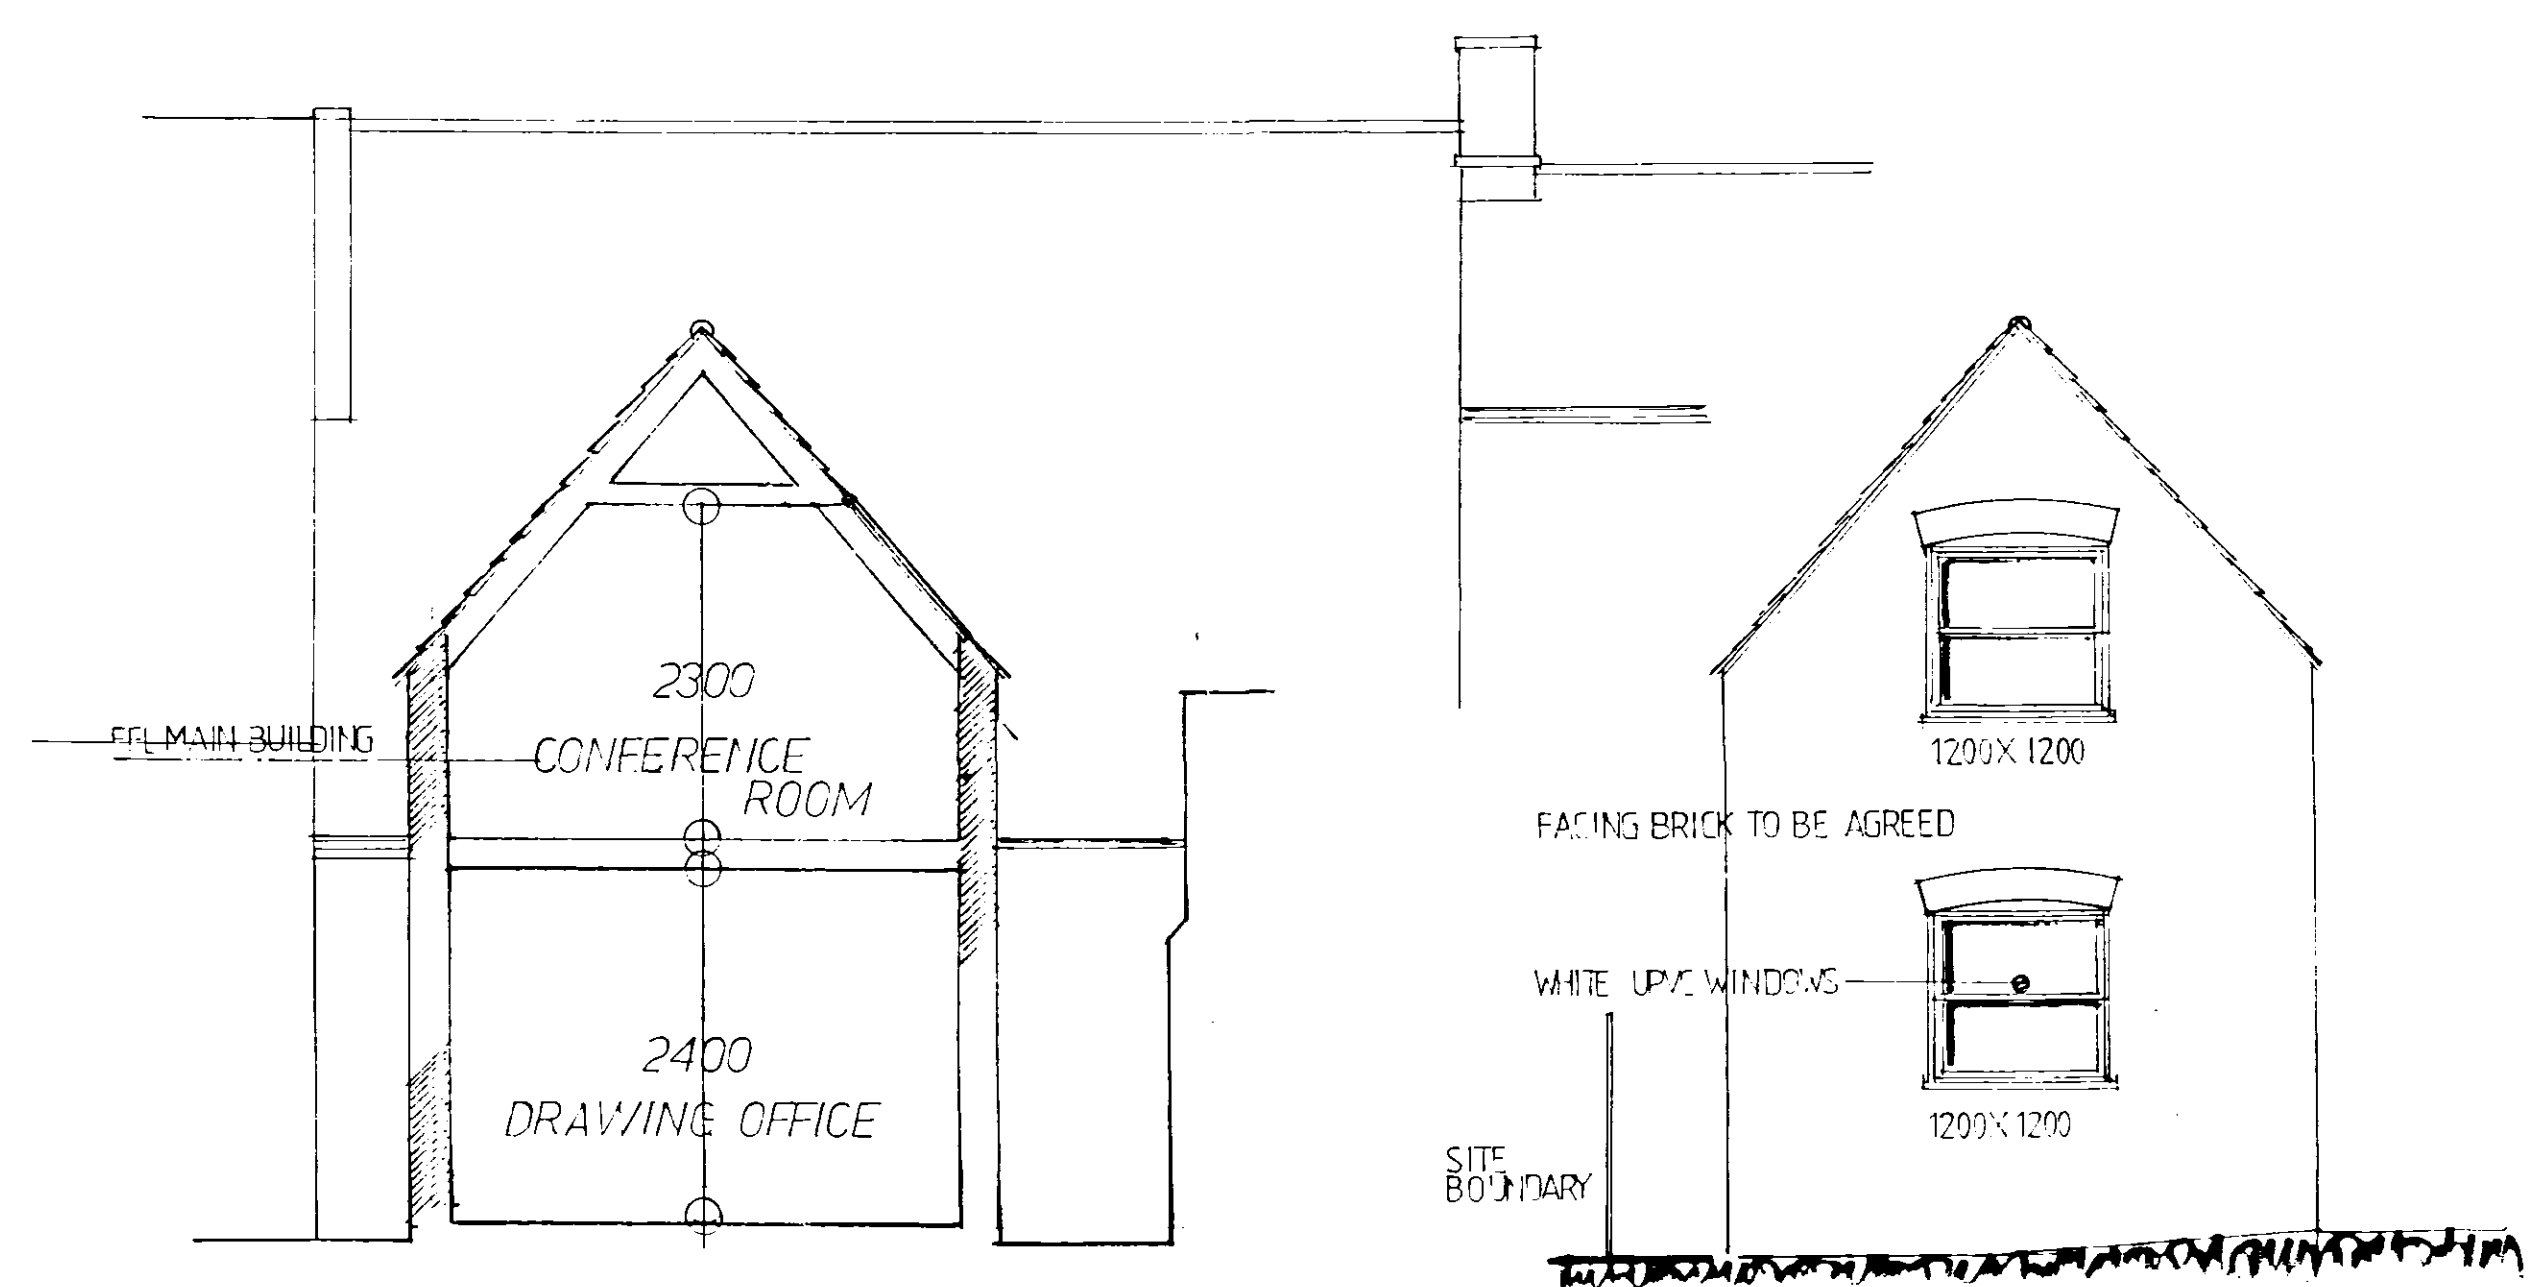


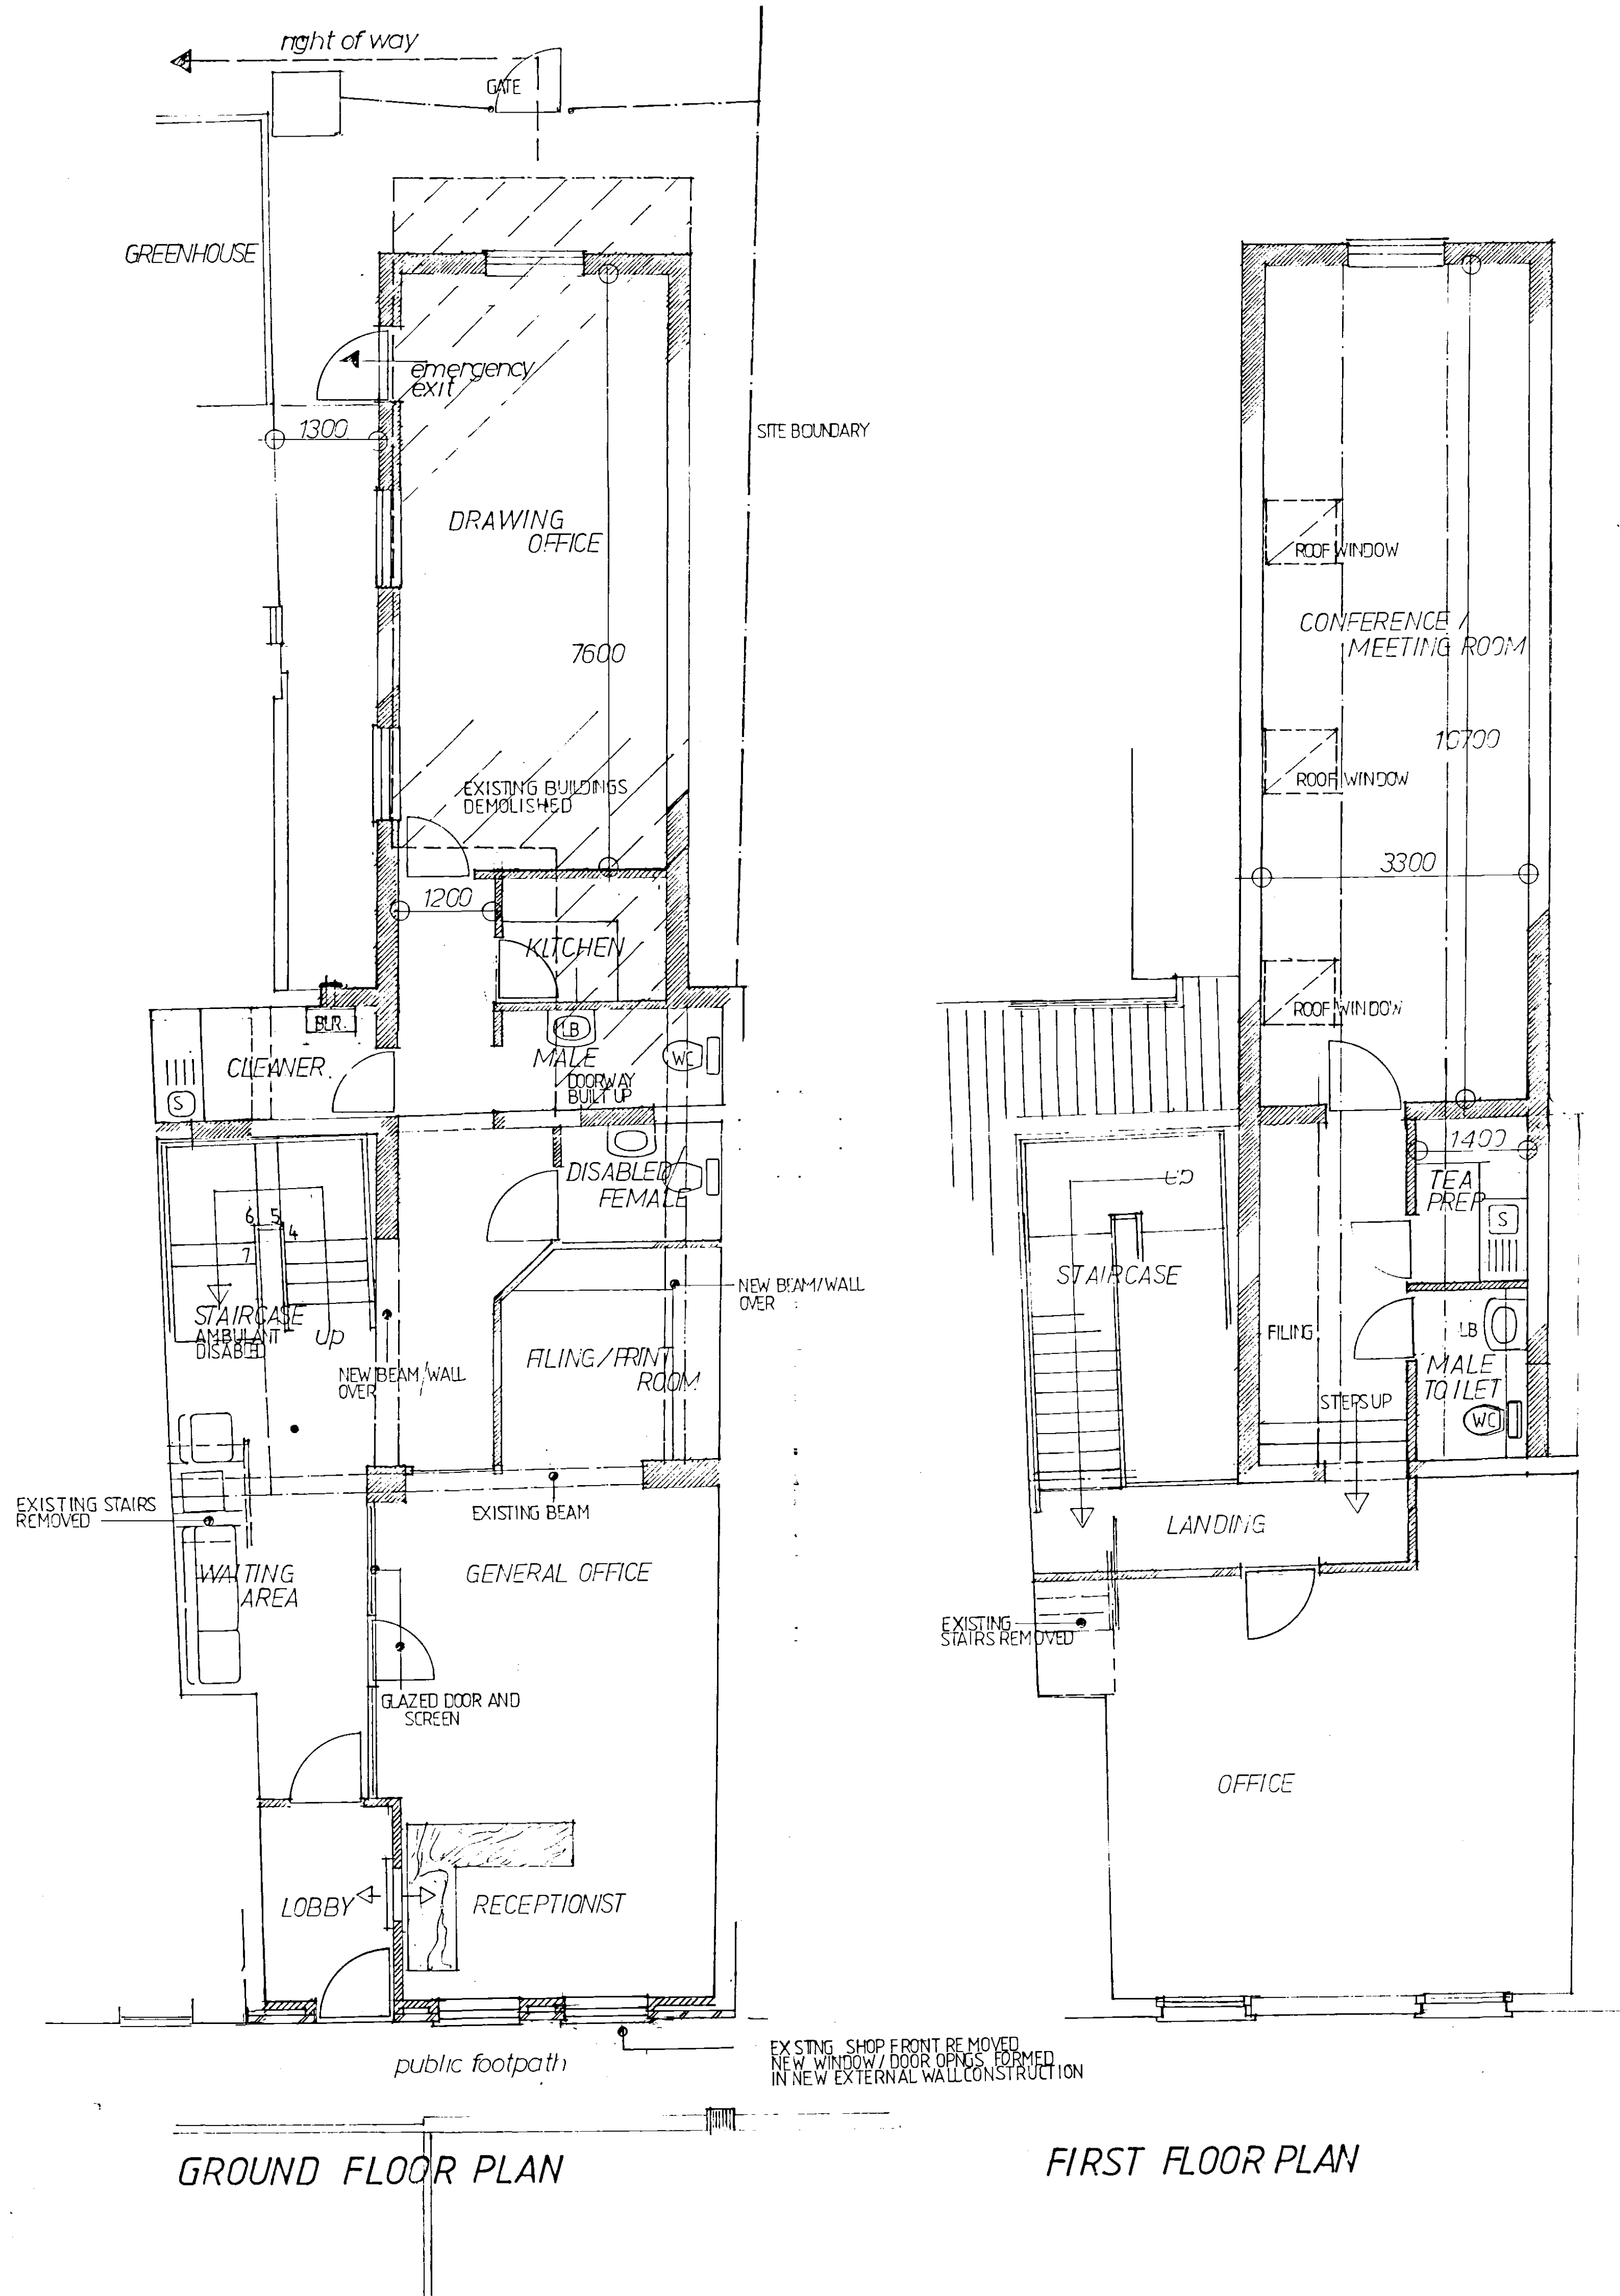

AMENDED PLAN

SUPERSEDED

AMENDMENTS TO FRONT ELEVATION 10.8.04

REFER TO 1023.04.3 FOR CROSS SECTIONS AND REAR ELEVATIONS

CASTLE BUILDING LTD.
 PROPOSED ALTERATIONS TO
 34 HIGH ST. SPALDING
 DATE APRIL 04 SCALE 1:50
 1023.04.2A

CB DESIGN GROUP
 ARCHITECTURAL & PLANNING SERVICES
 21, 22, 23,100