
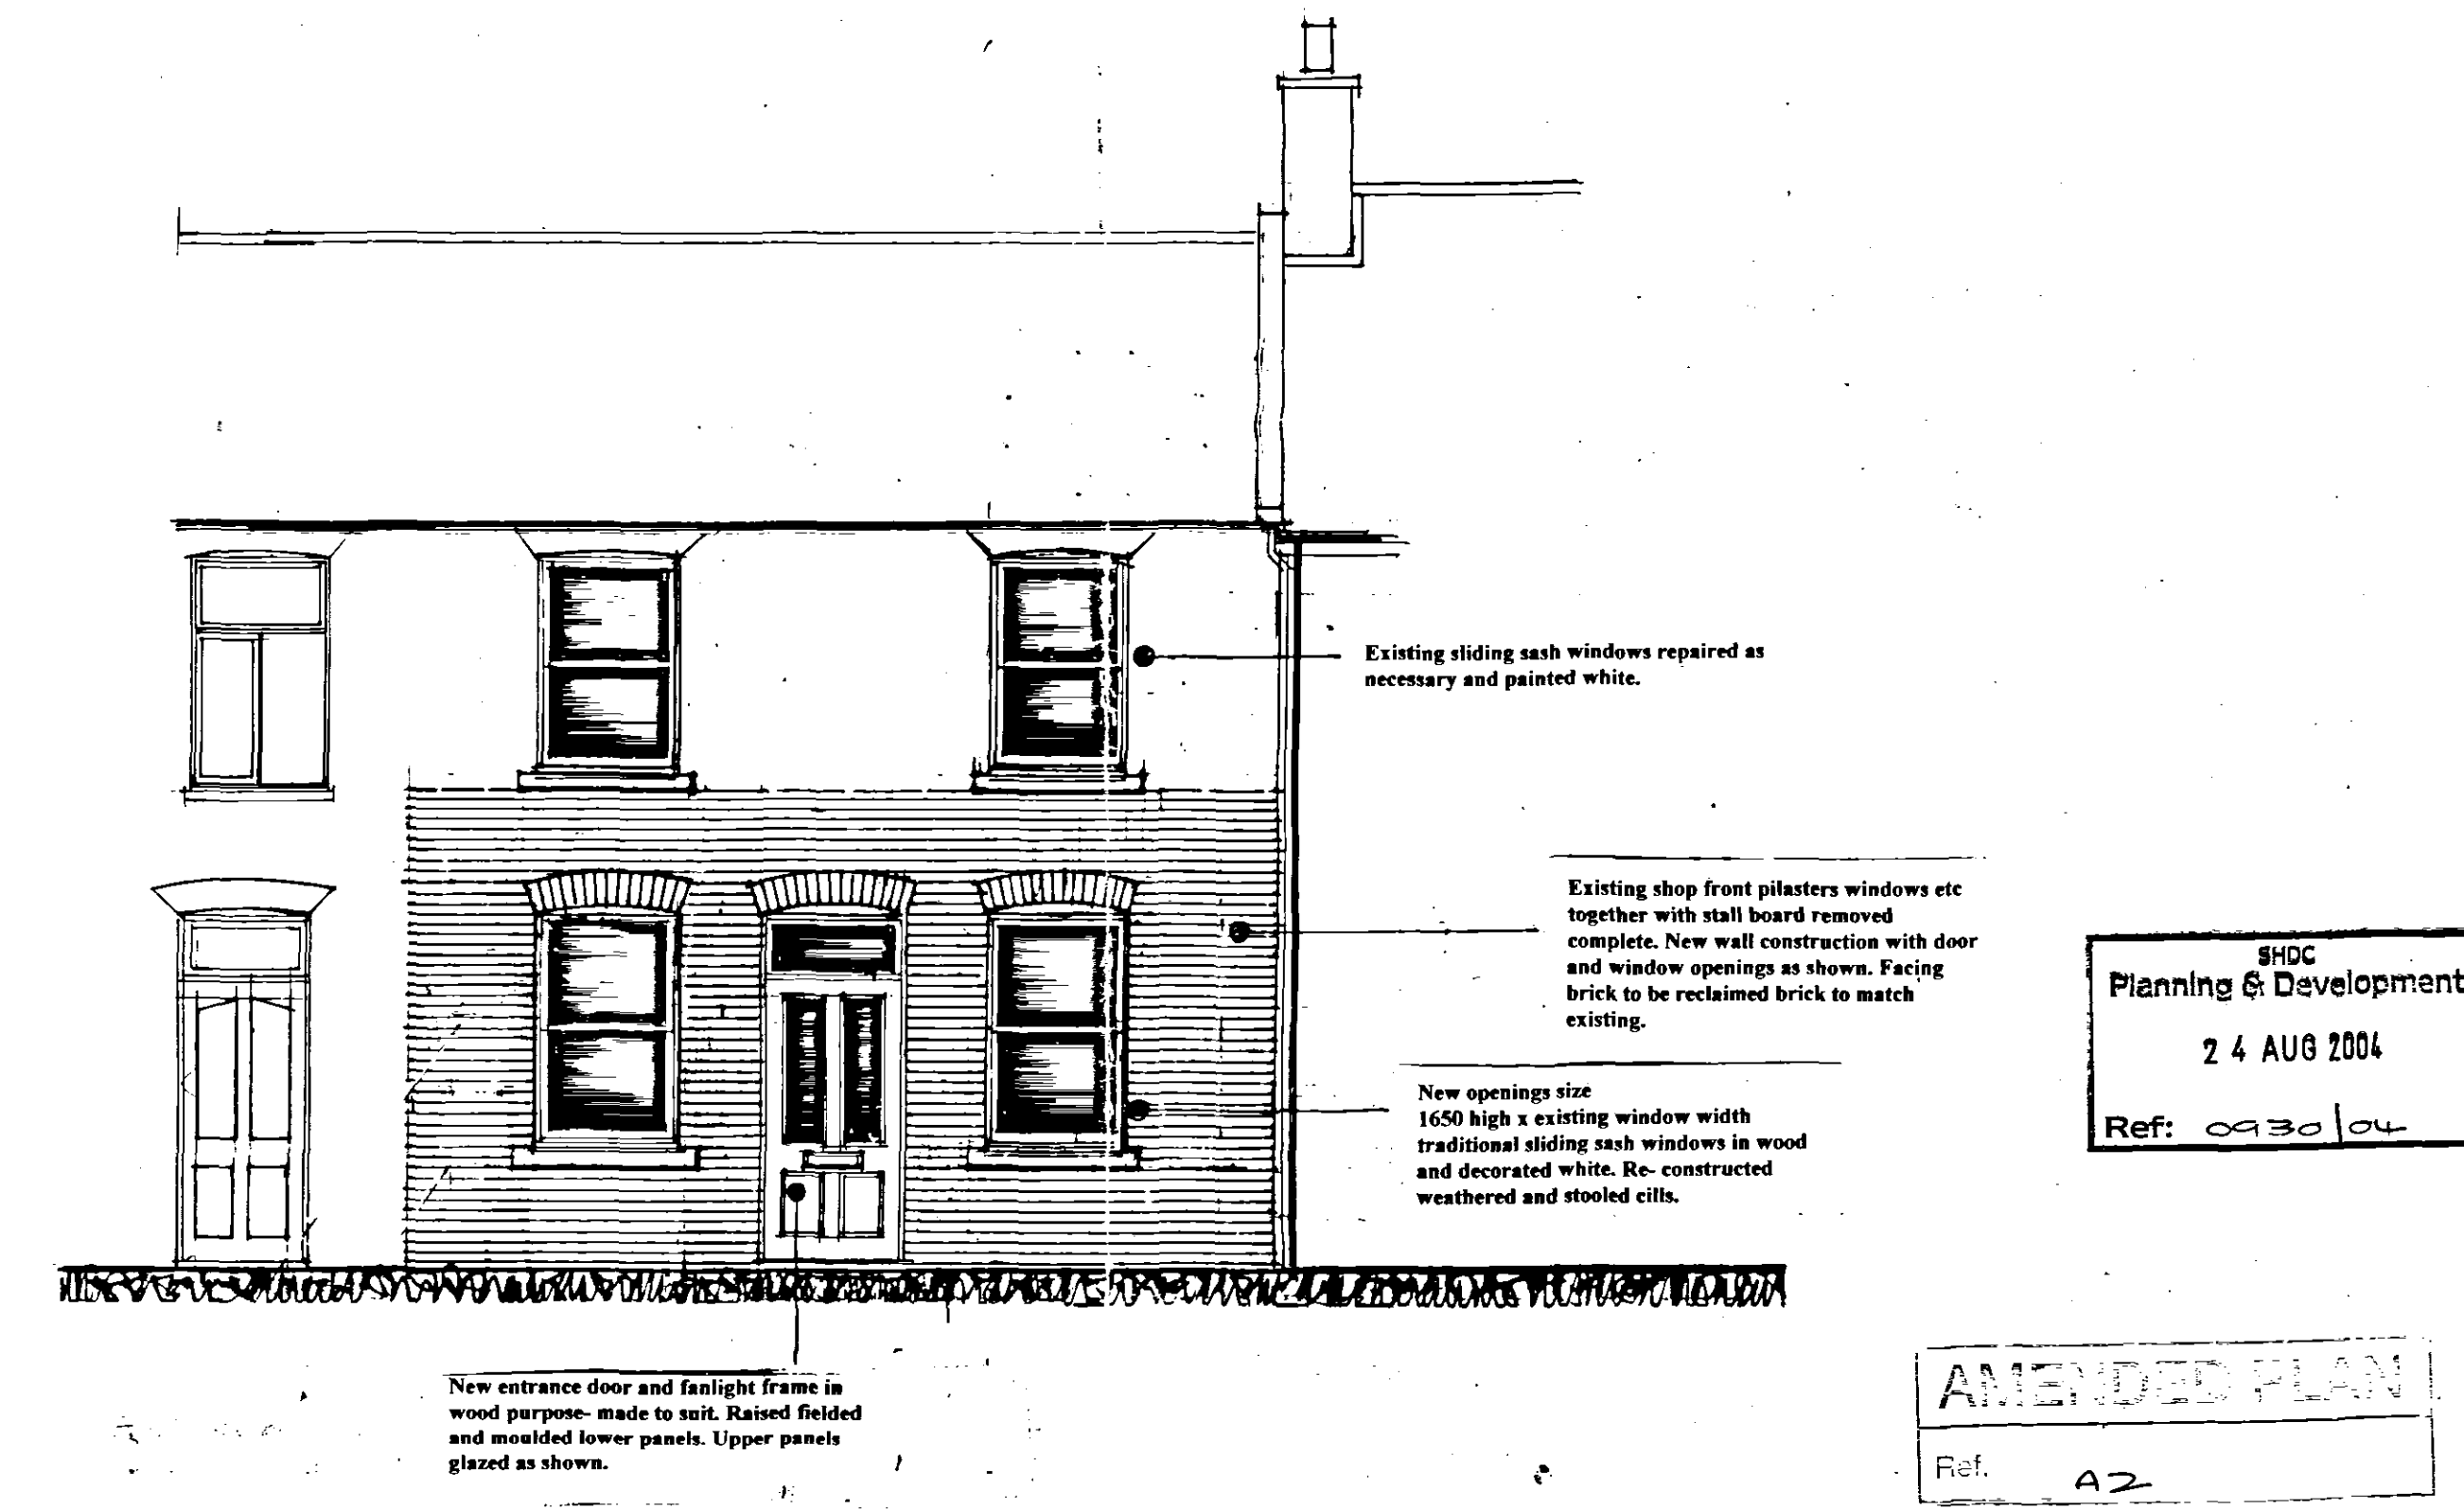
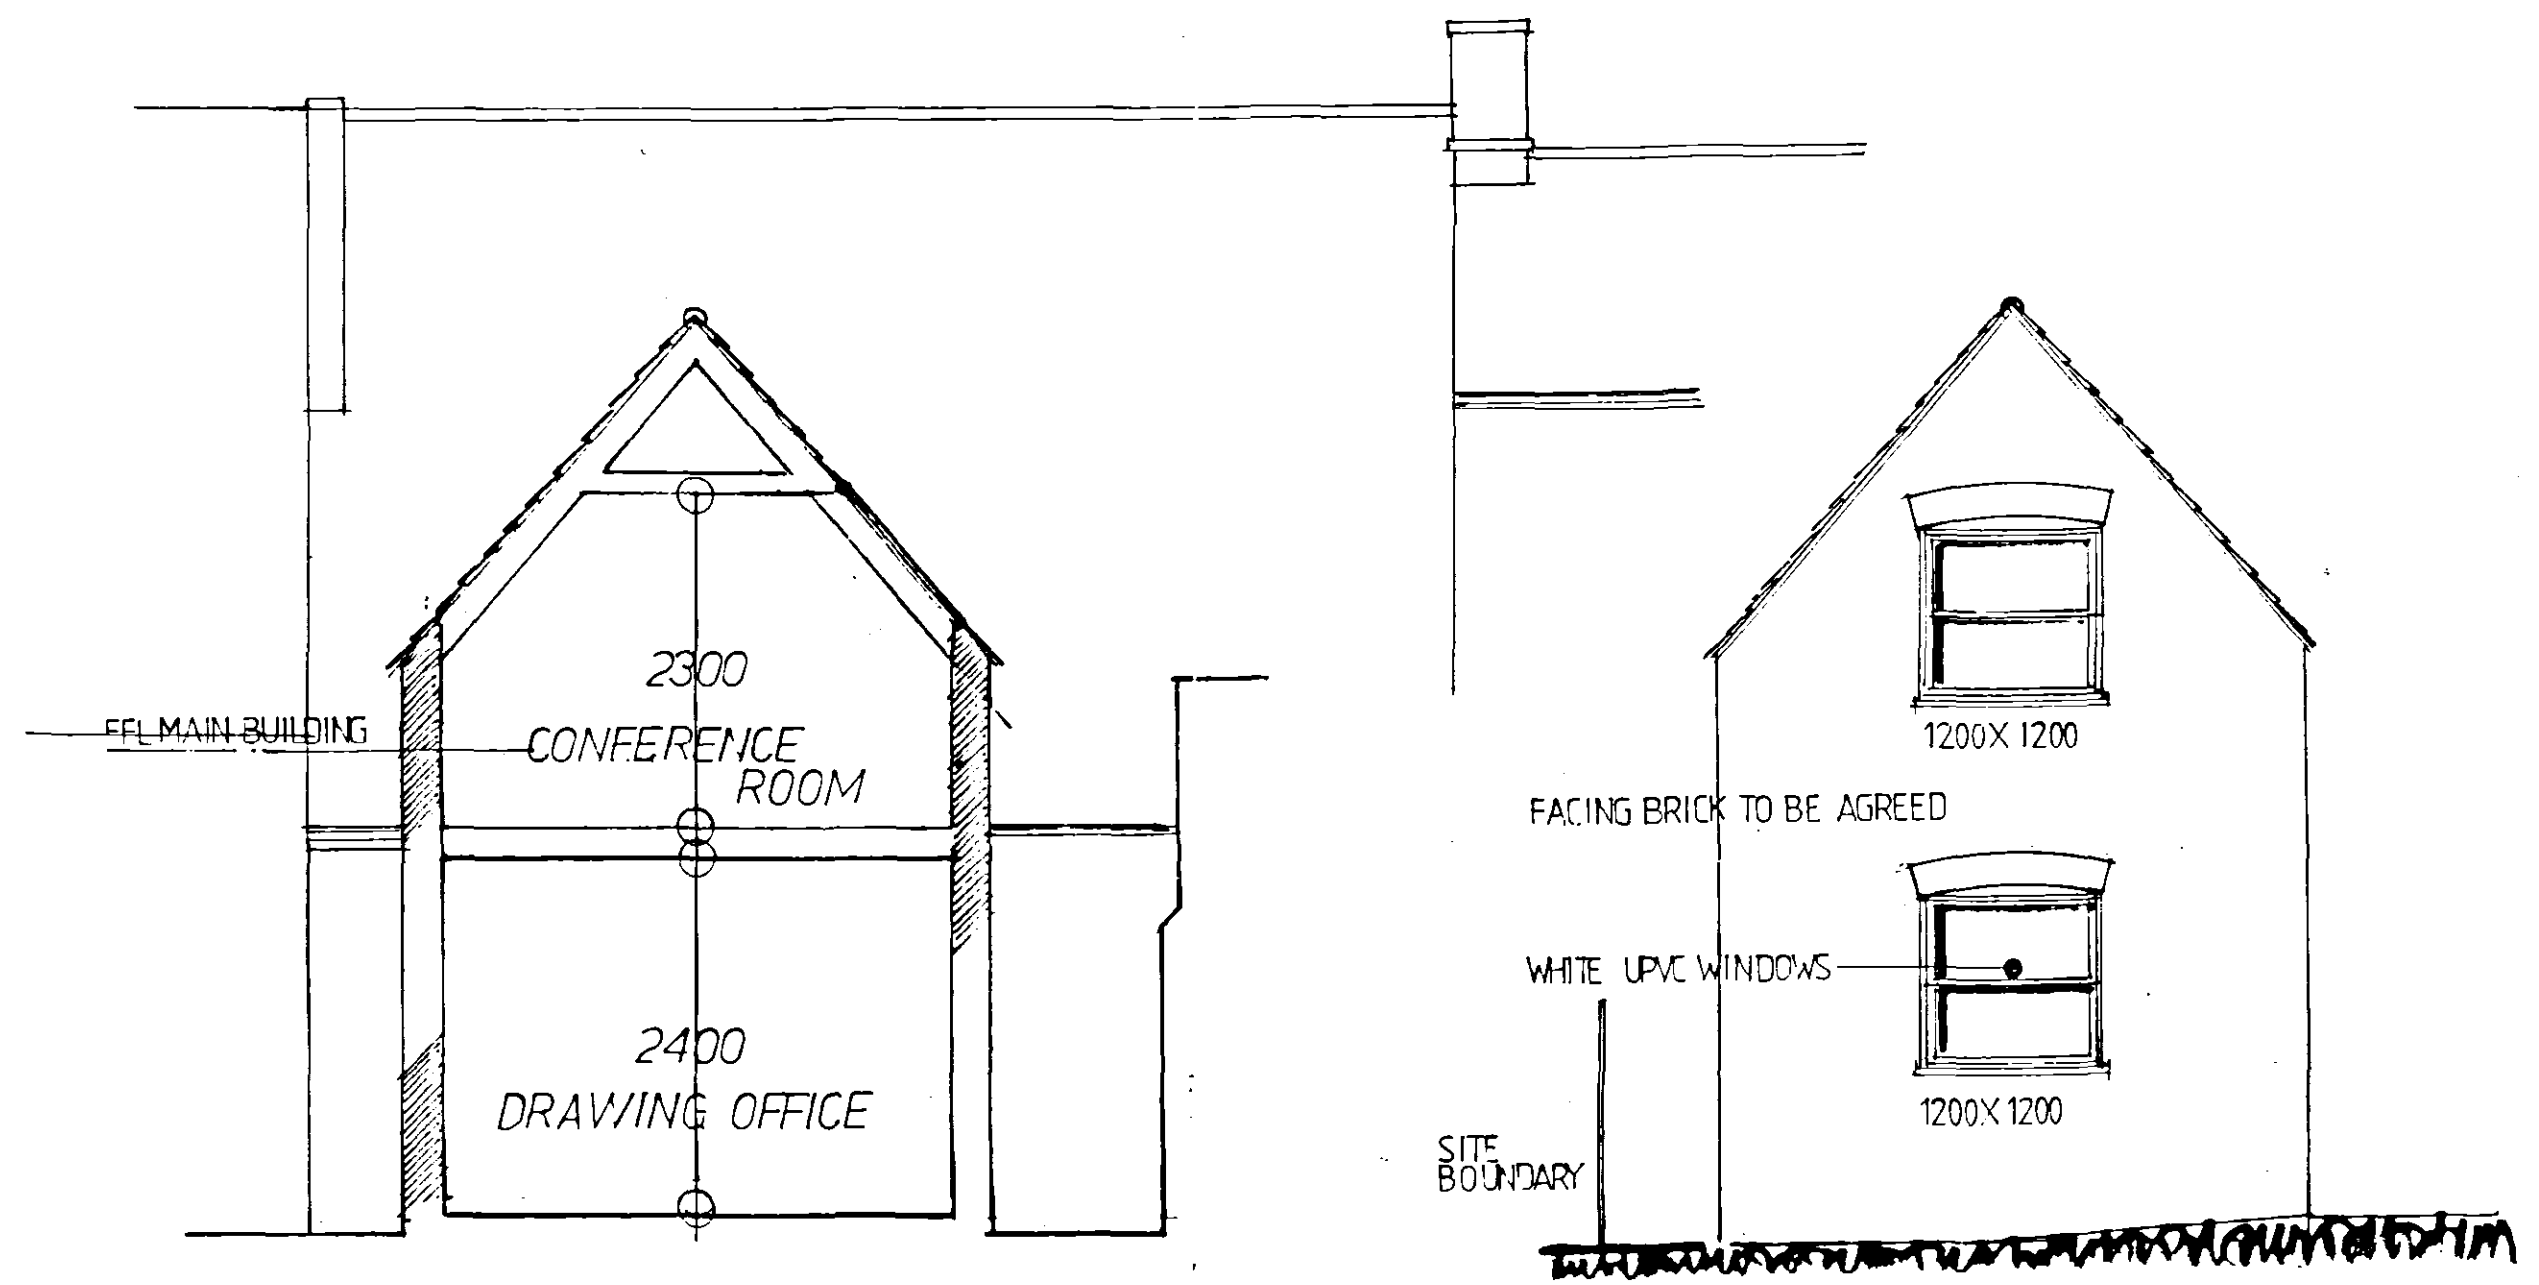


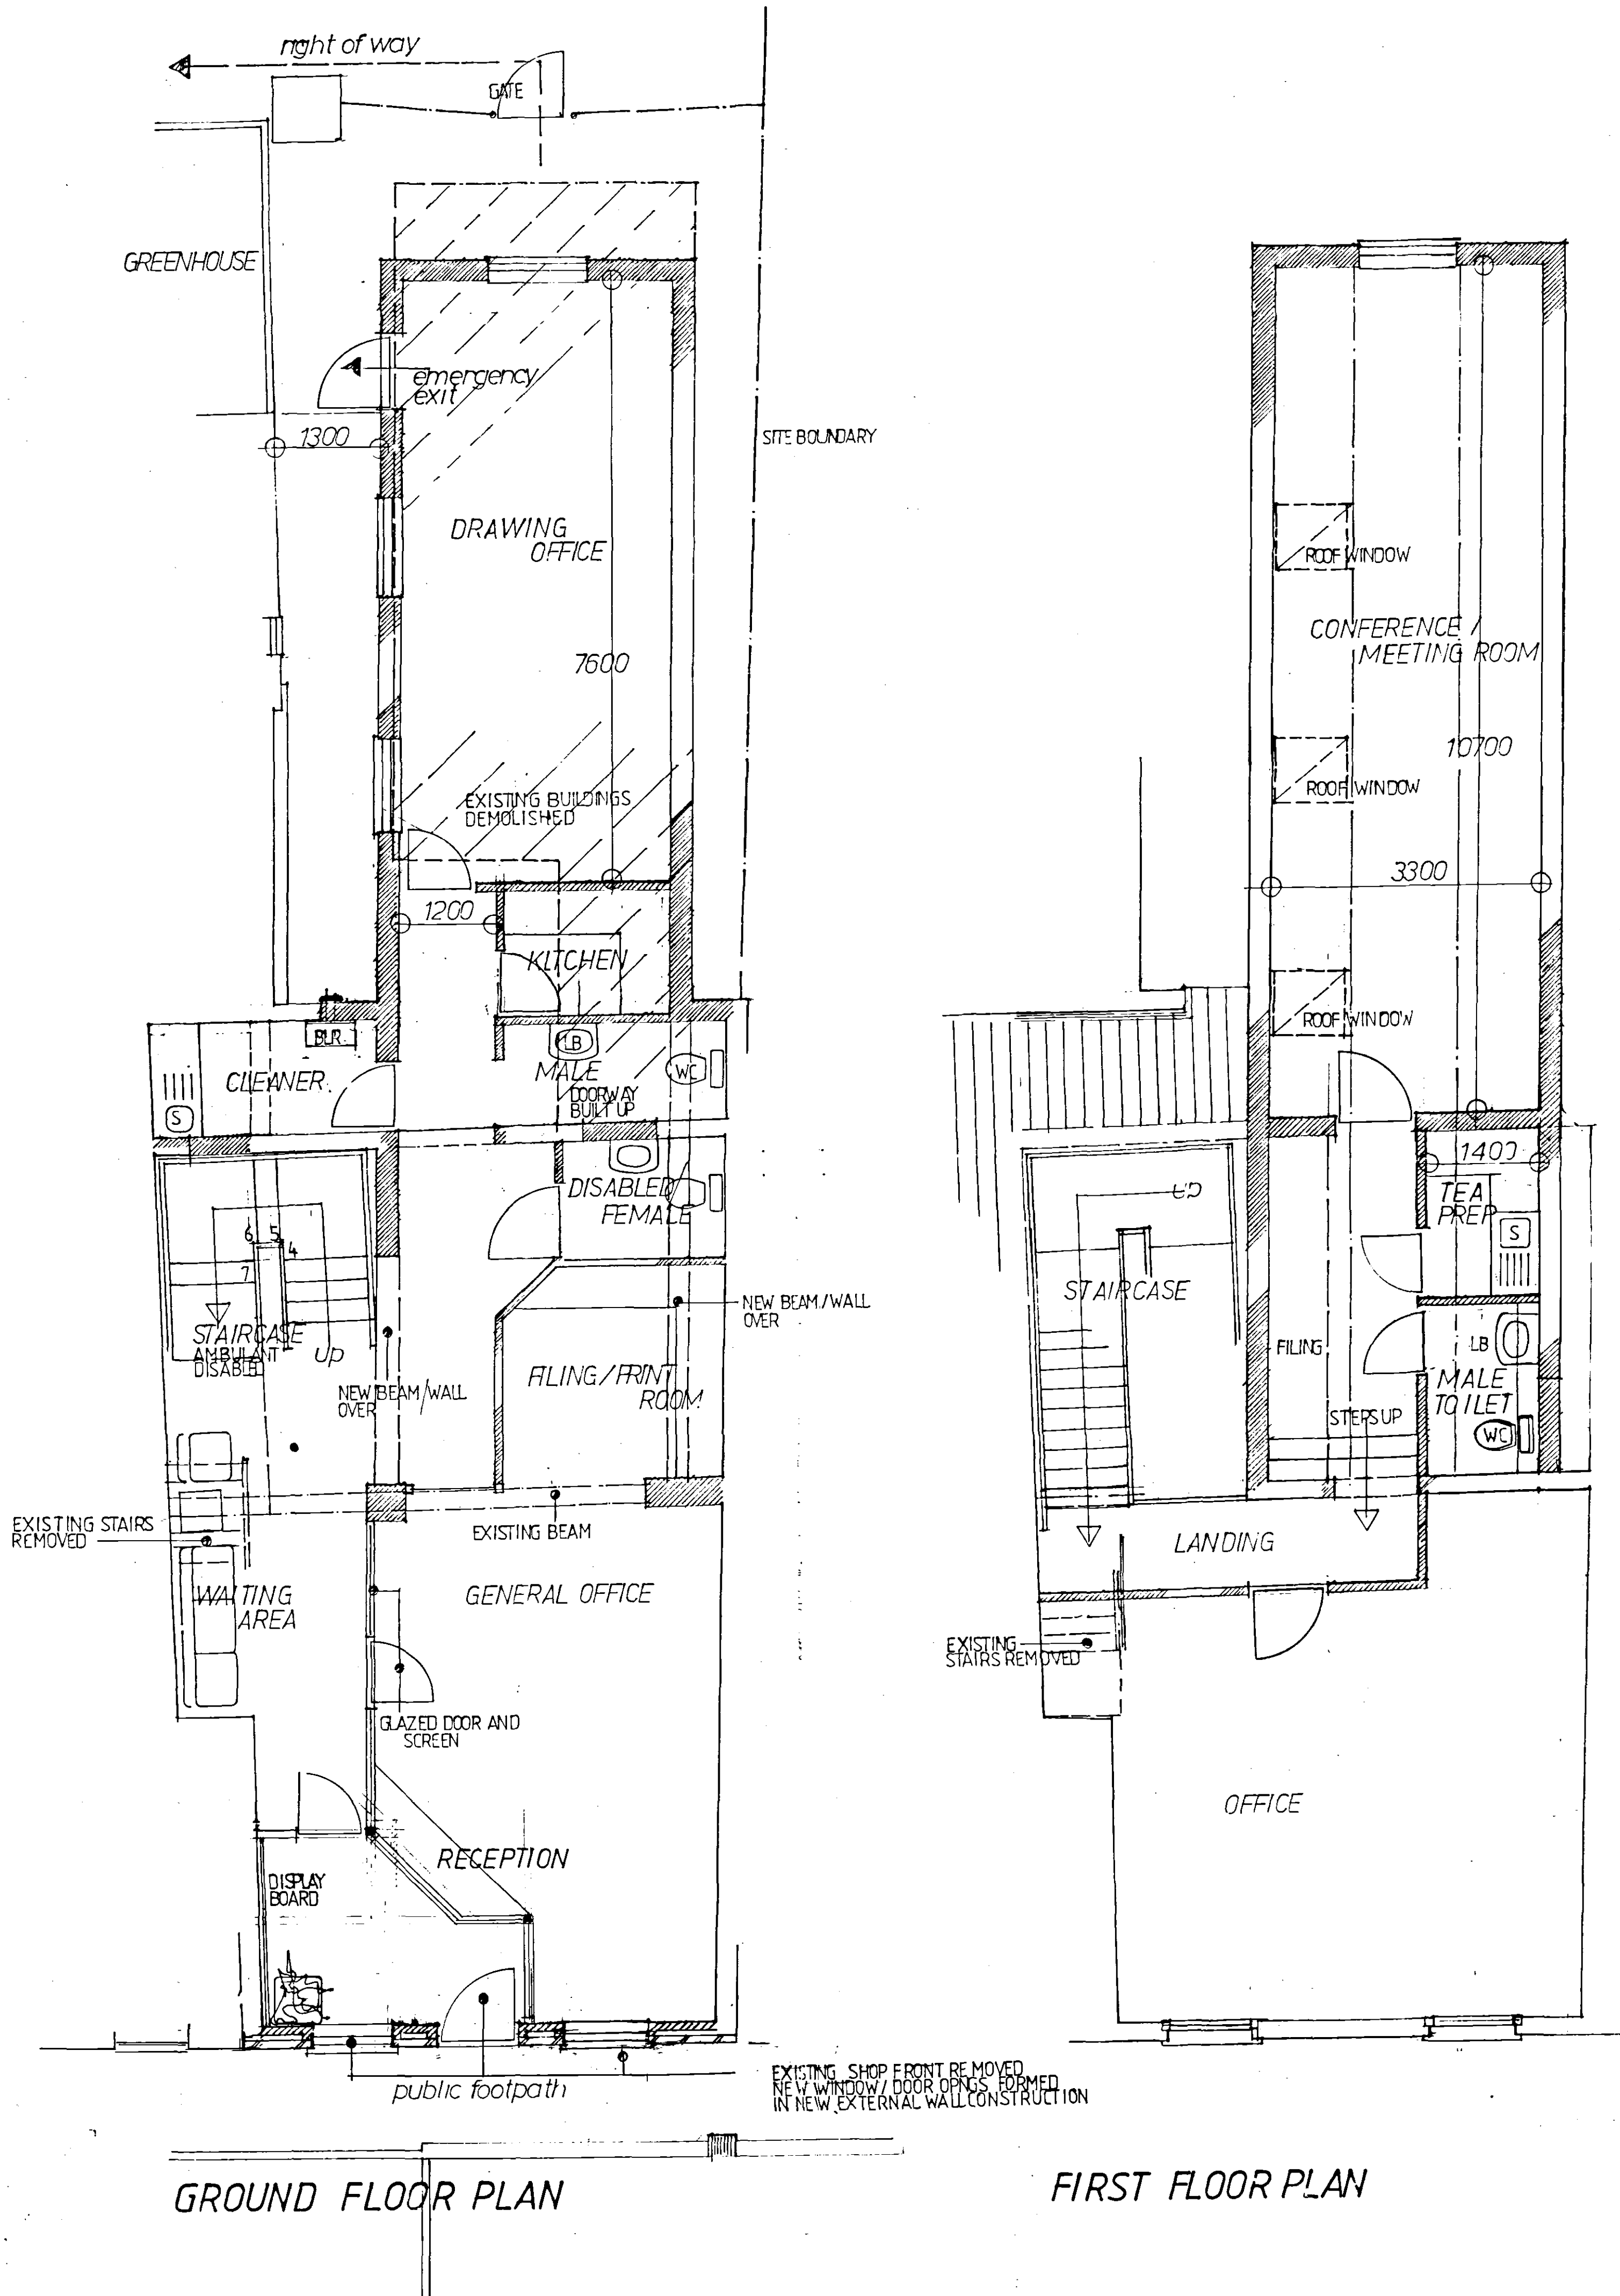

REFER TO 1023.04.3 FOR CROSS SECTIONS AND REAR ELEVATIONS

B. REVISIONS TO FRONT ELEVATION 23.8.04
A. AMENDMENTS TO FRONT ELEVATION 10.8.04

CASTLE BUILDING LTD.
PROPOSED ALTERATIONS TO
34 HIGH ST. SPALDING

CB DESIGN GROUP
ARCHITECTURAL & PLANNING SERVICES
24 Commercial Road
Spalding
Lincolnshire
PE12 2HA
Tel: 01775 722261
Fax: 01775 760086

DATE APRIL 04 SCALE 1:50
1023.04.2B