
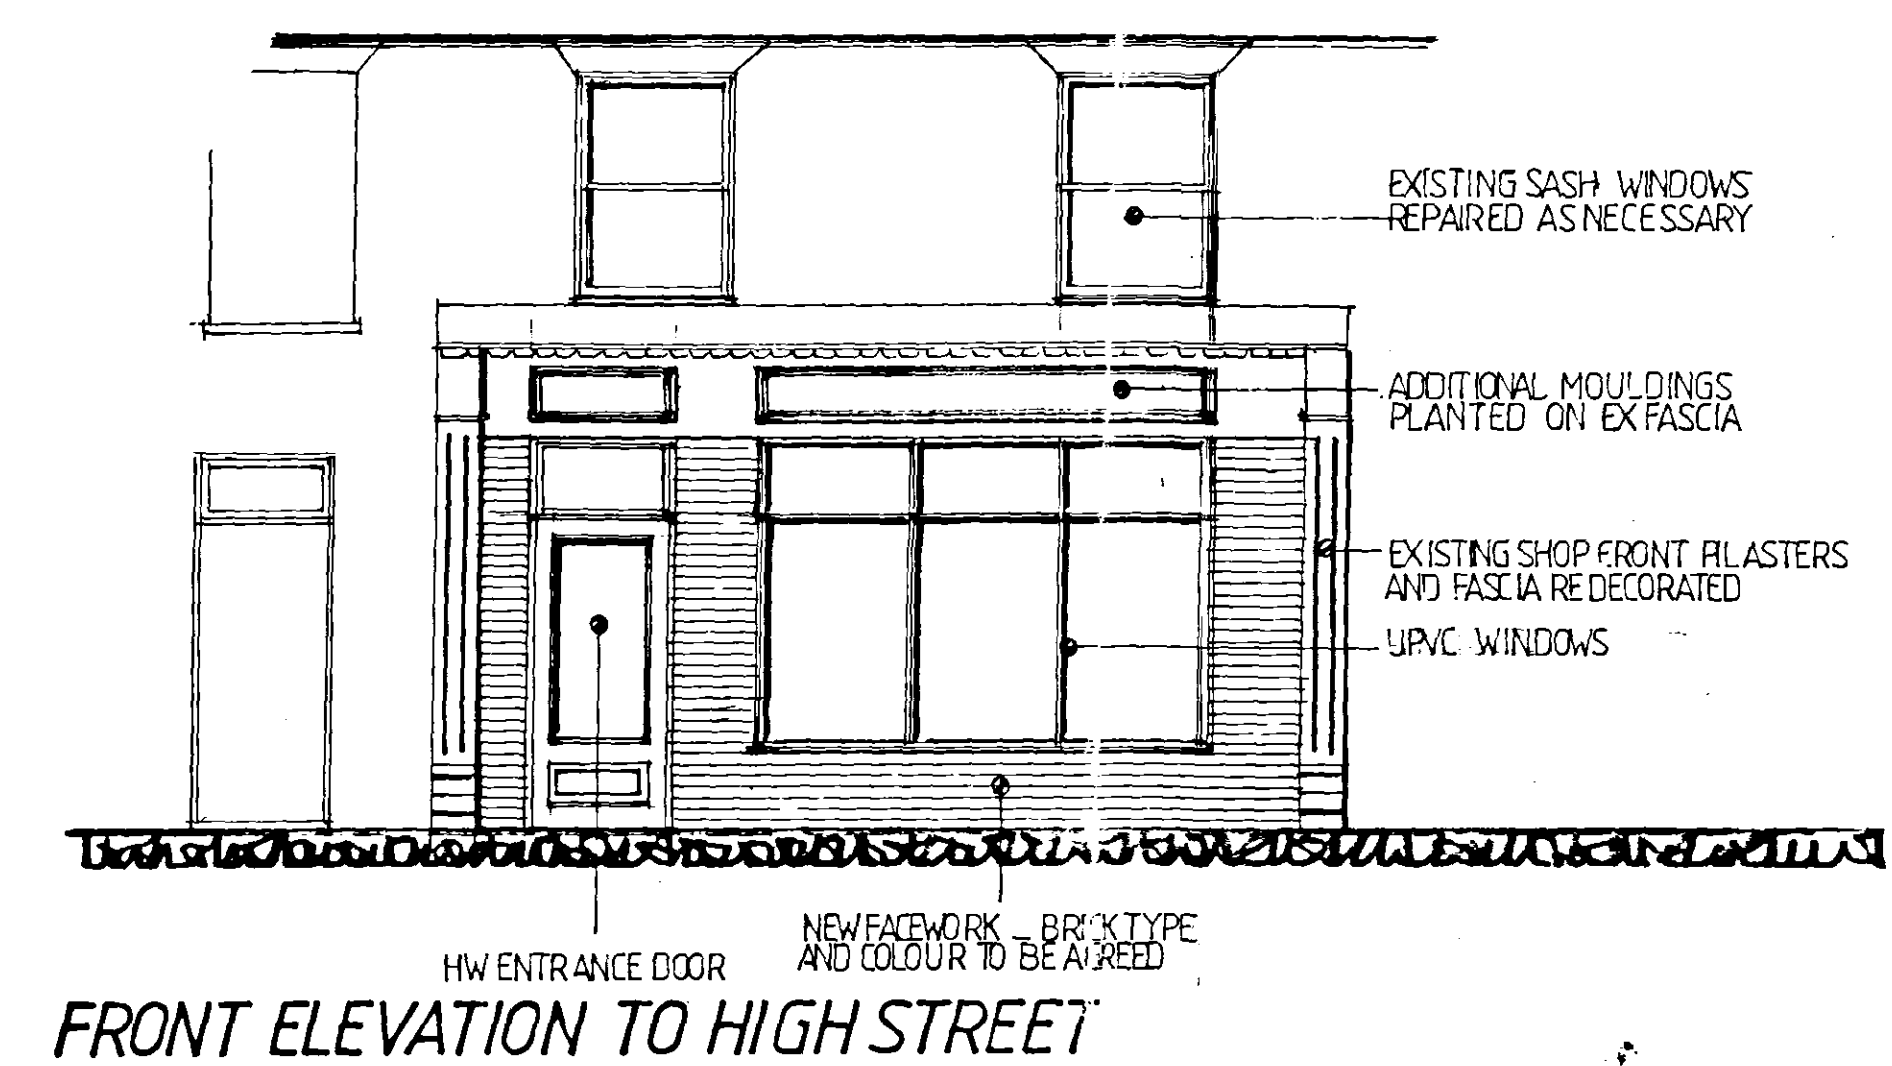
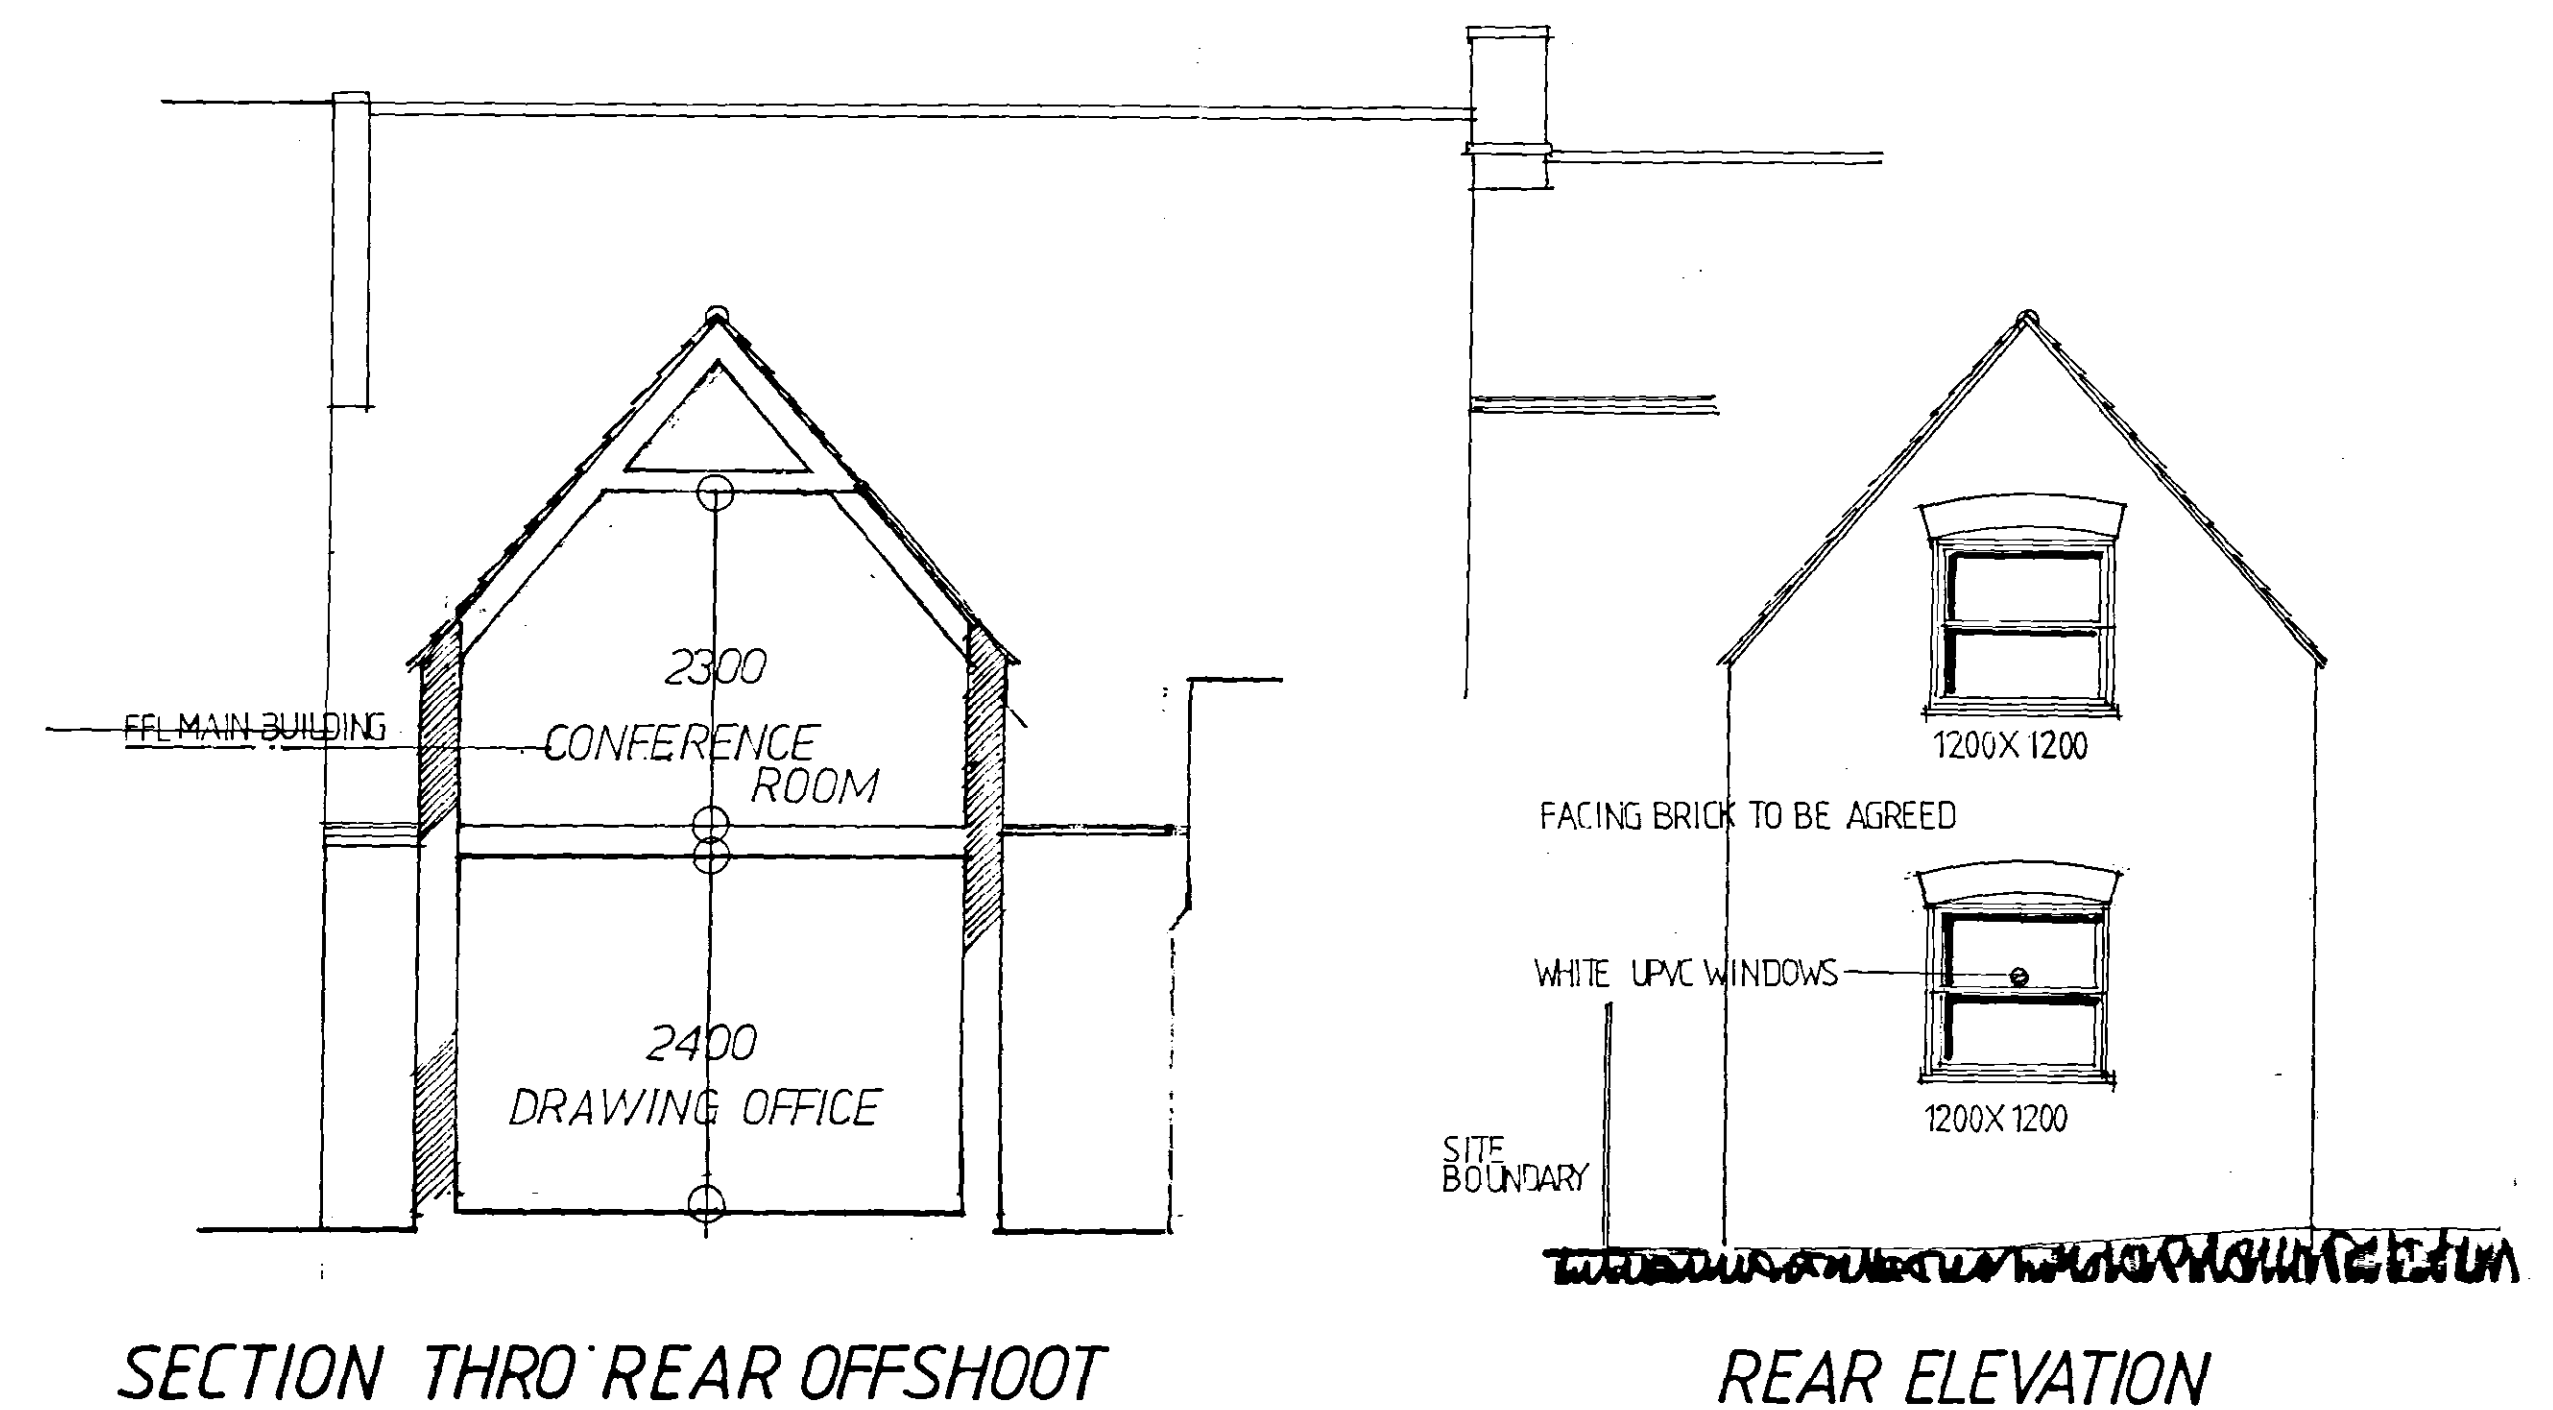
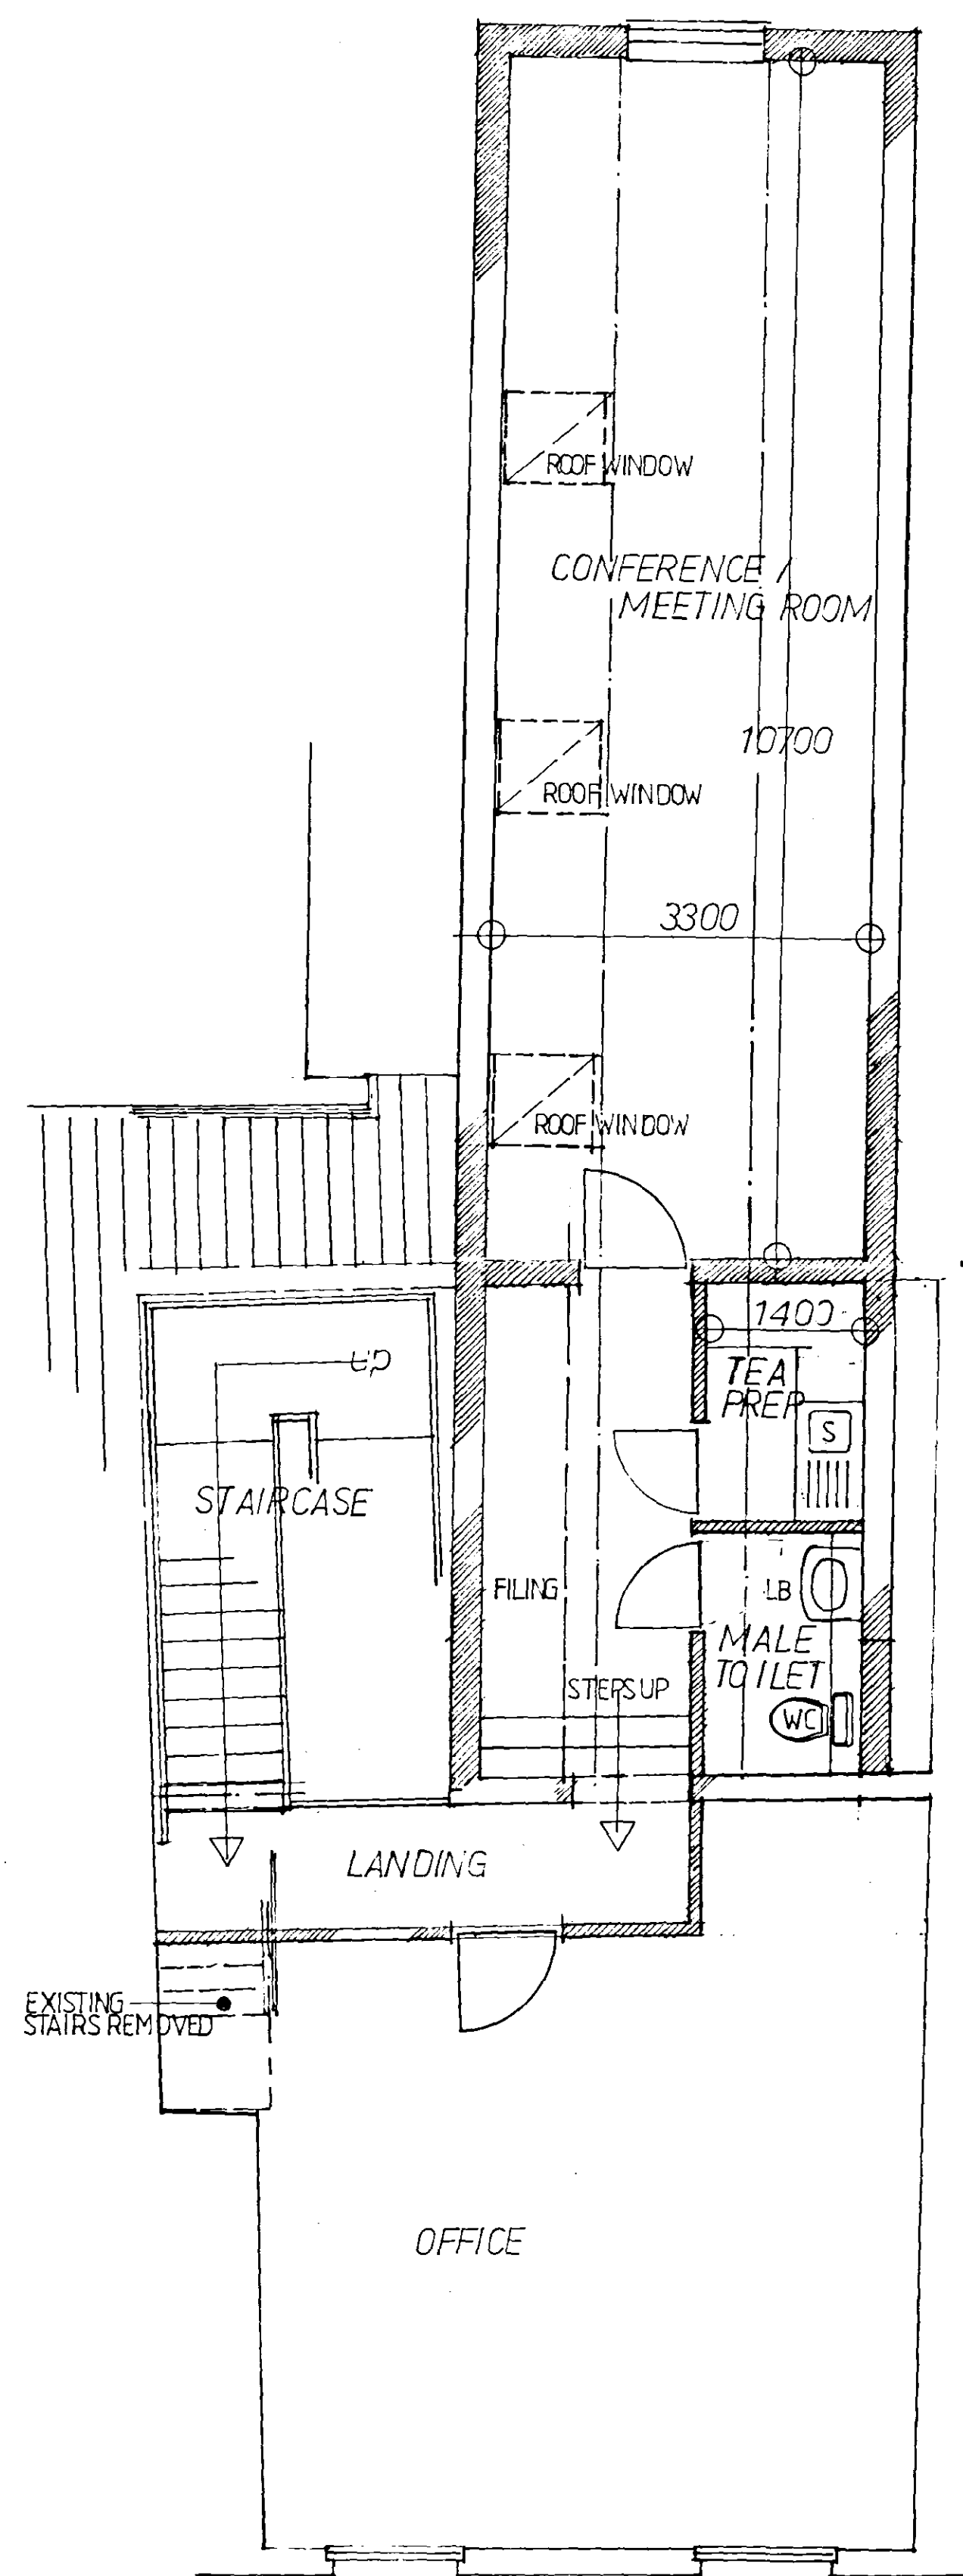


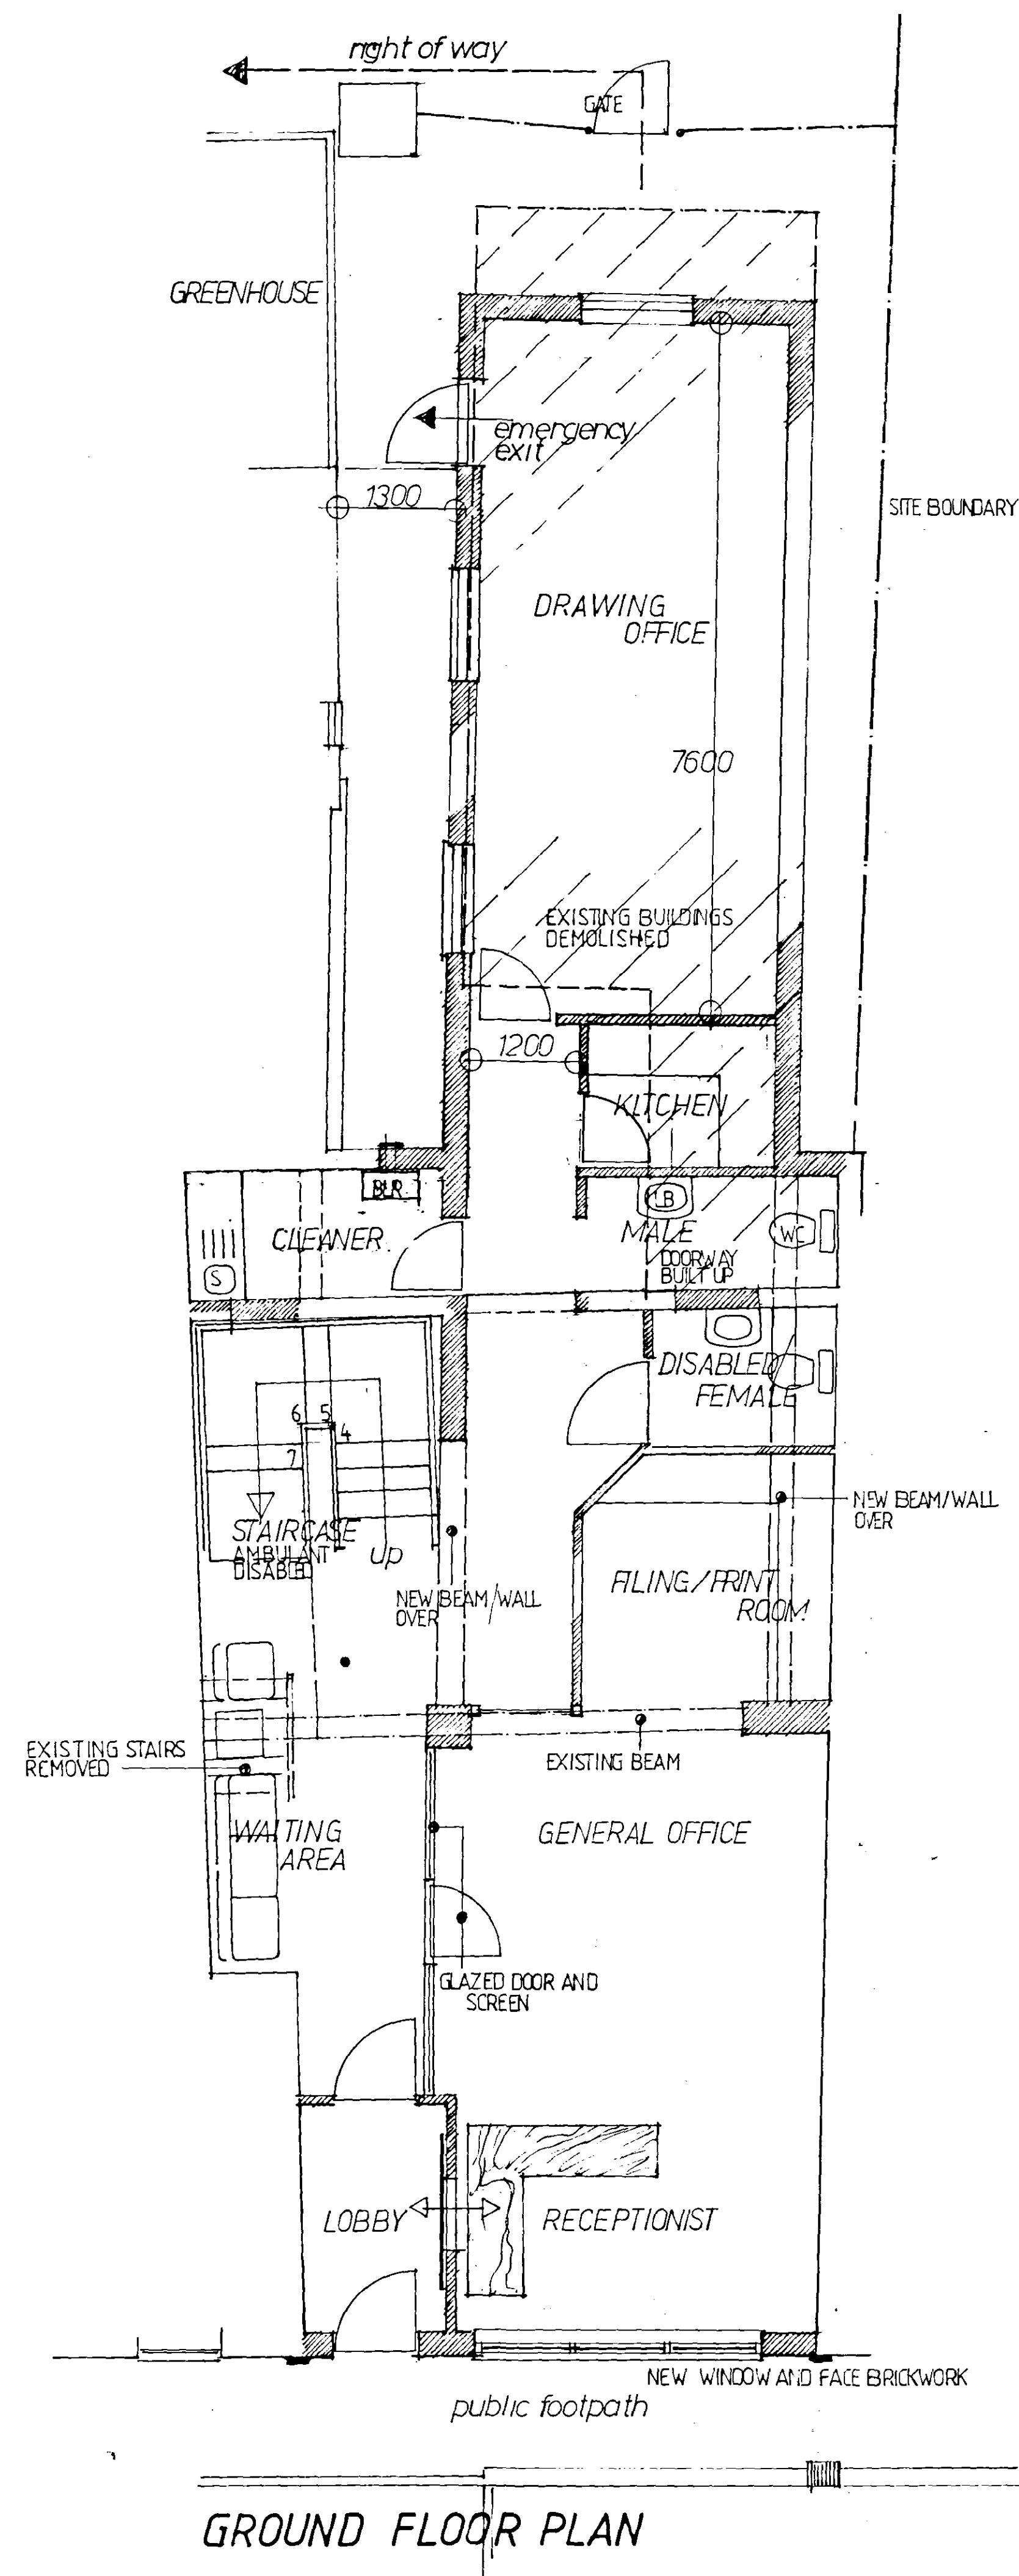

SUPERSEDED

SHDC
Planning & Development
- 7 JUL 2004
Ref: 0930/04

REFER TO 1023.04.3 FOR CROSS SECTIONS AND REAR ELEVATIONS

CB
DESIGN GROUP

CASTLE BUILDING LTD.
PROPOSED ALTERATIONS TO
34 HIGH ST. SPALDING

DATE APRIL 04 SCALE 1:50

1023.04.2

ARCHITECTURAL & PLANNING SERVICES
24 Commercial Road
Spalding
Lincolnshire
PE12 2HA
Tel: 01775 722241
Fax: 01775 769986