


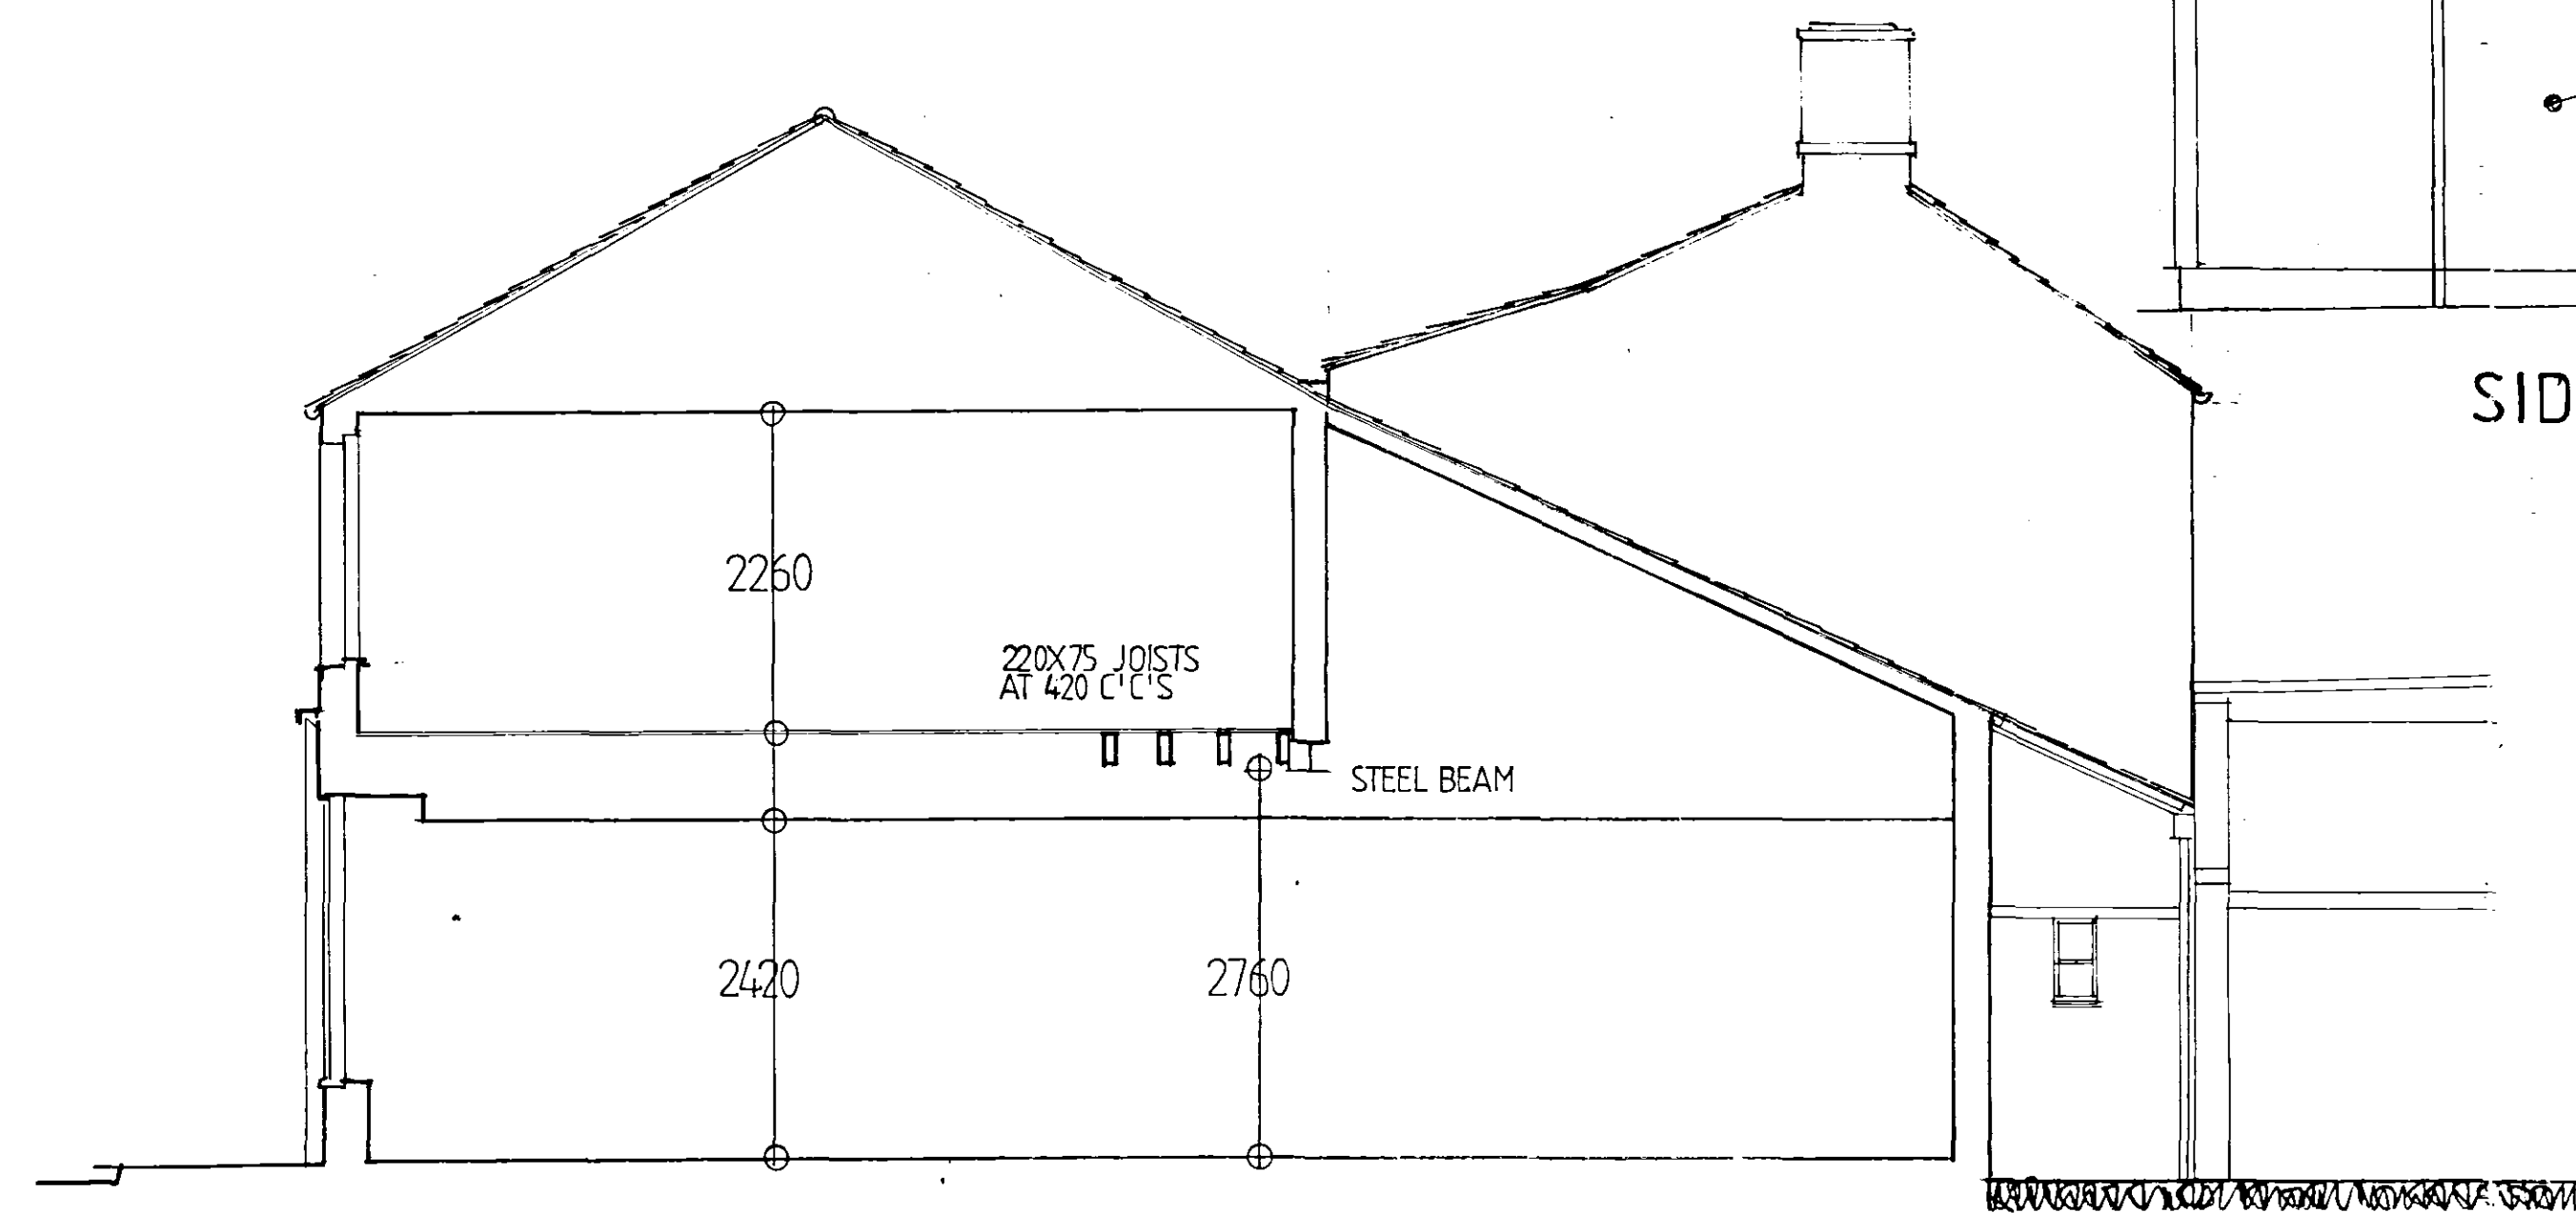


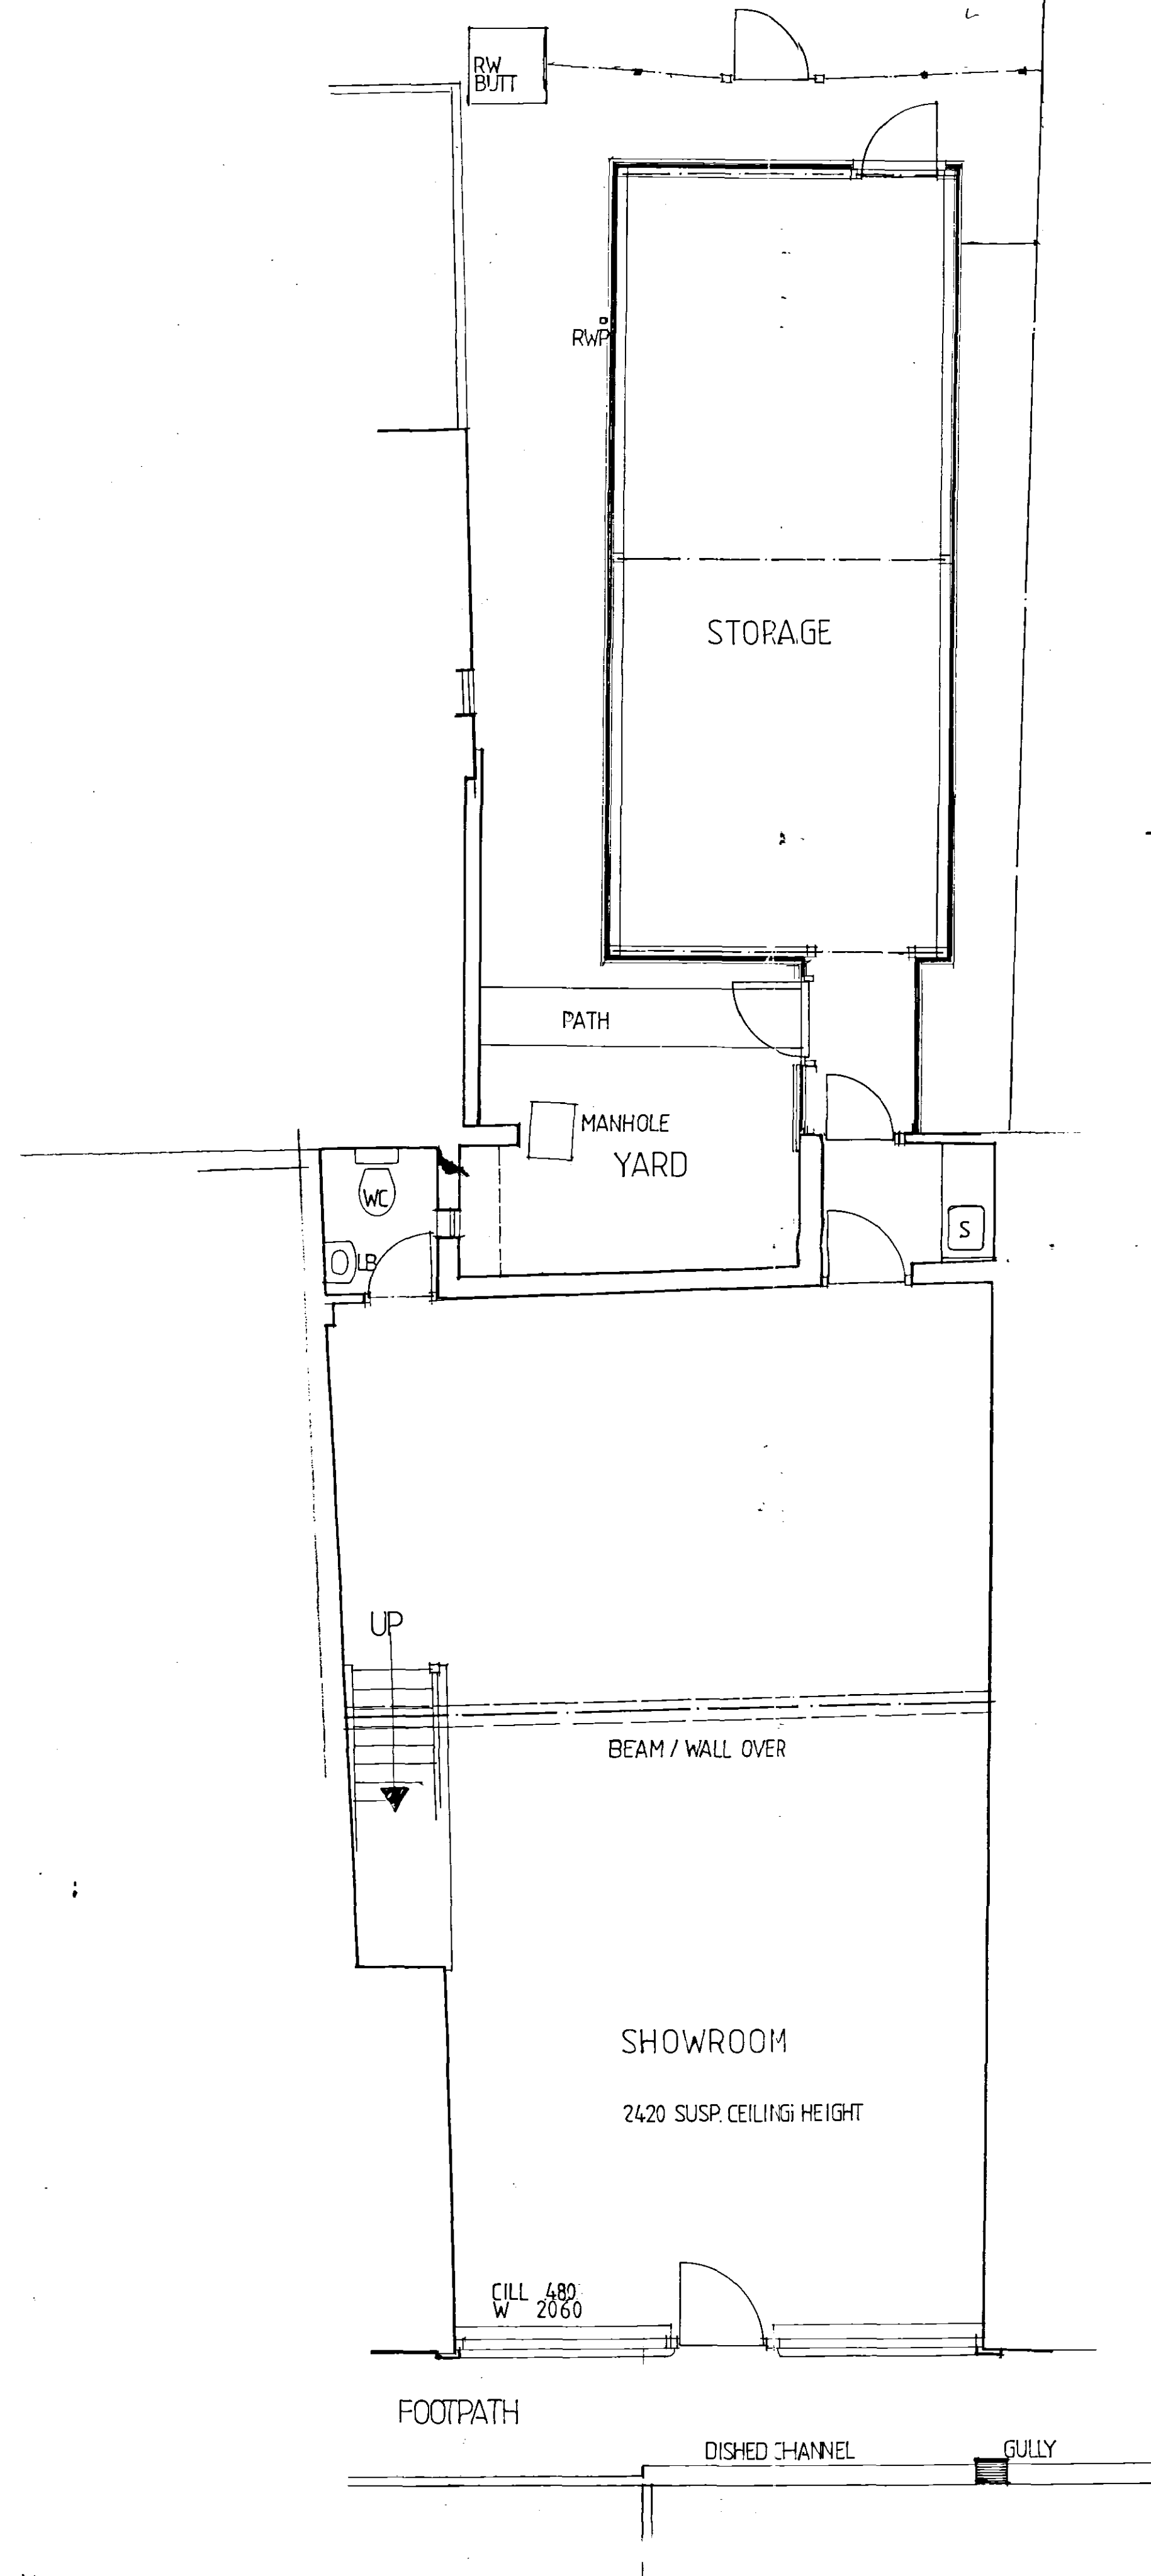


CROSS SECTION · SIDE ELEVATION

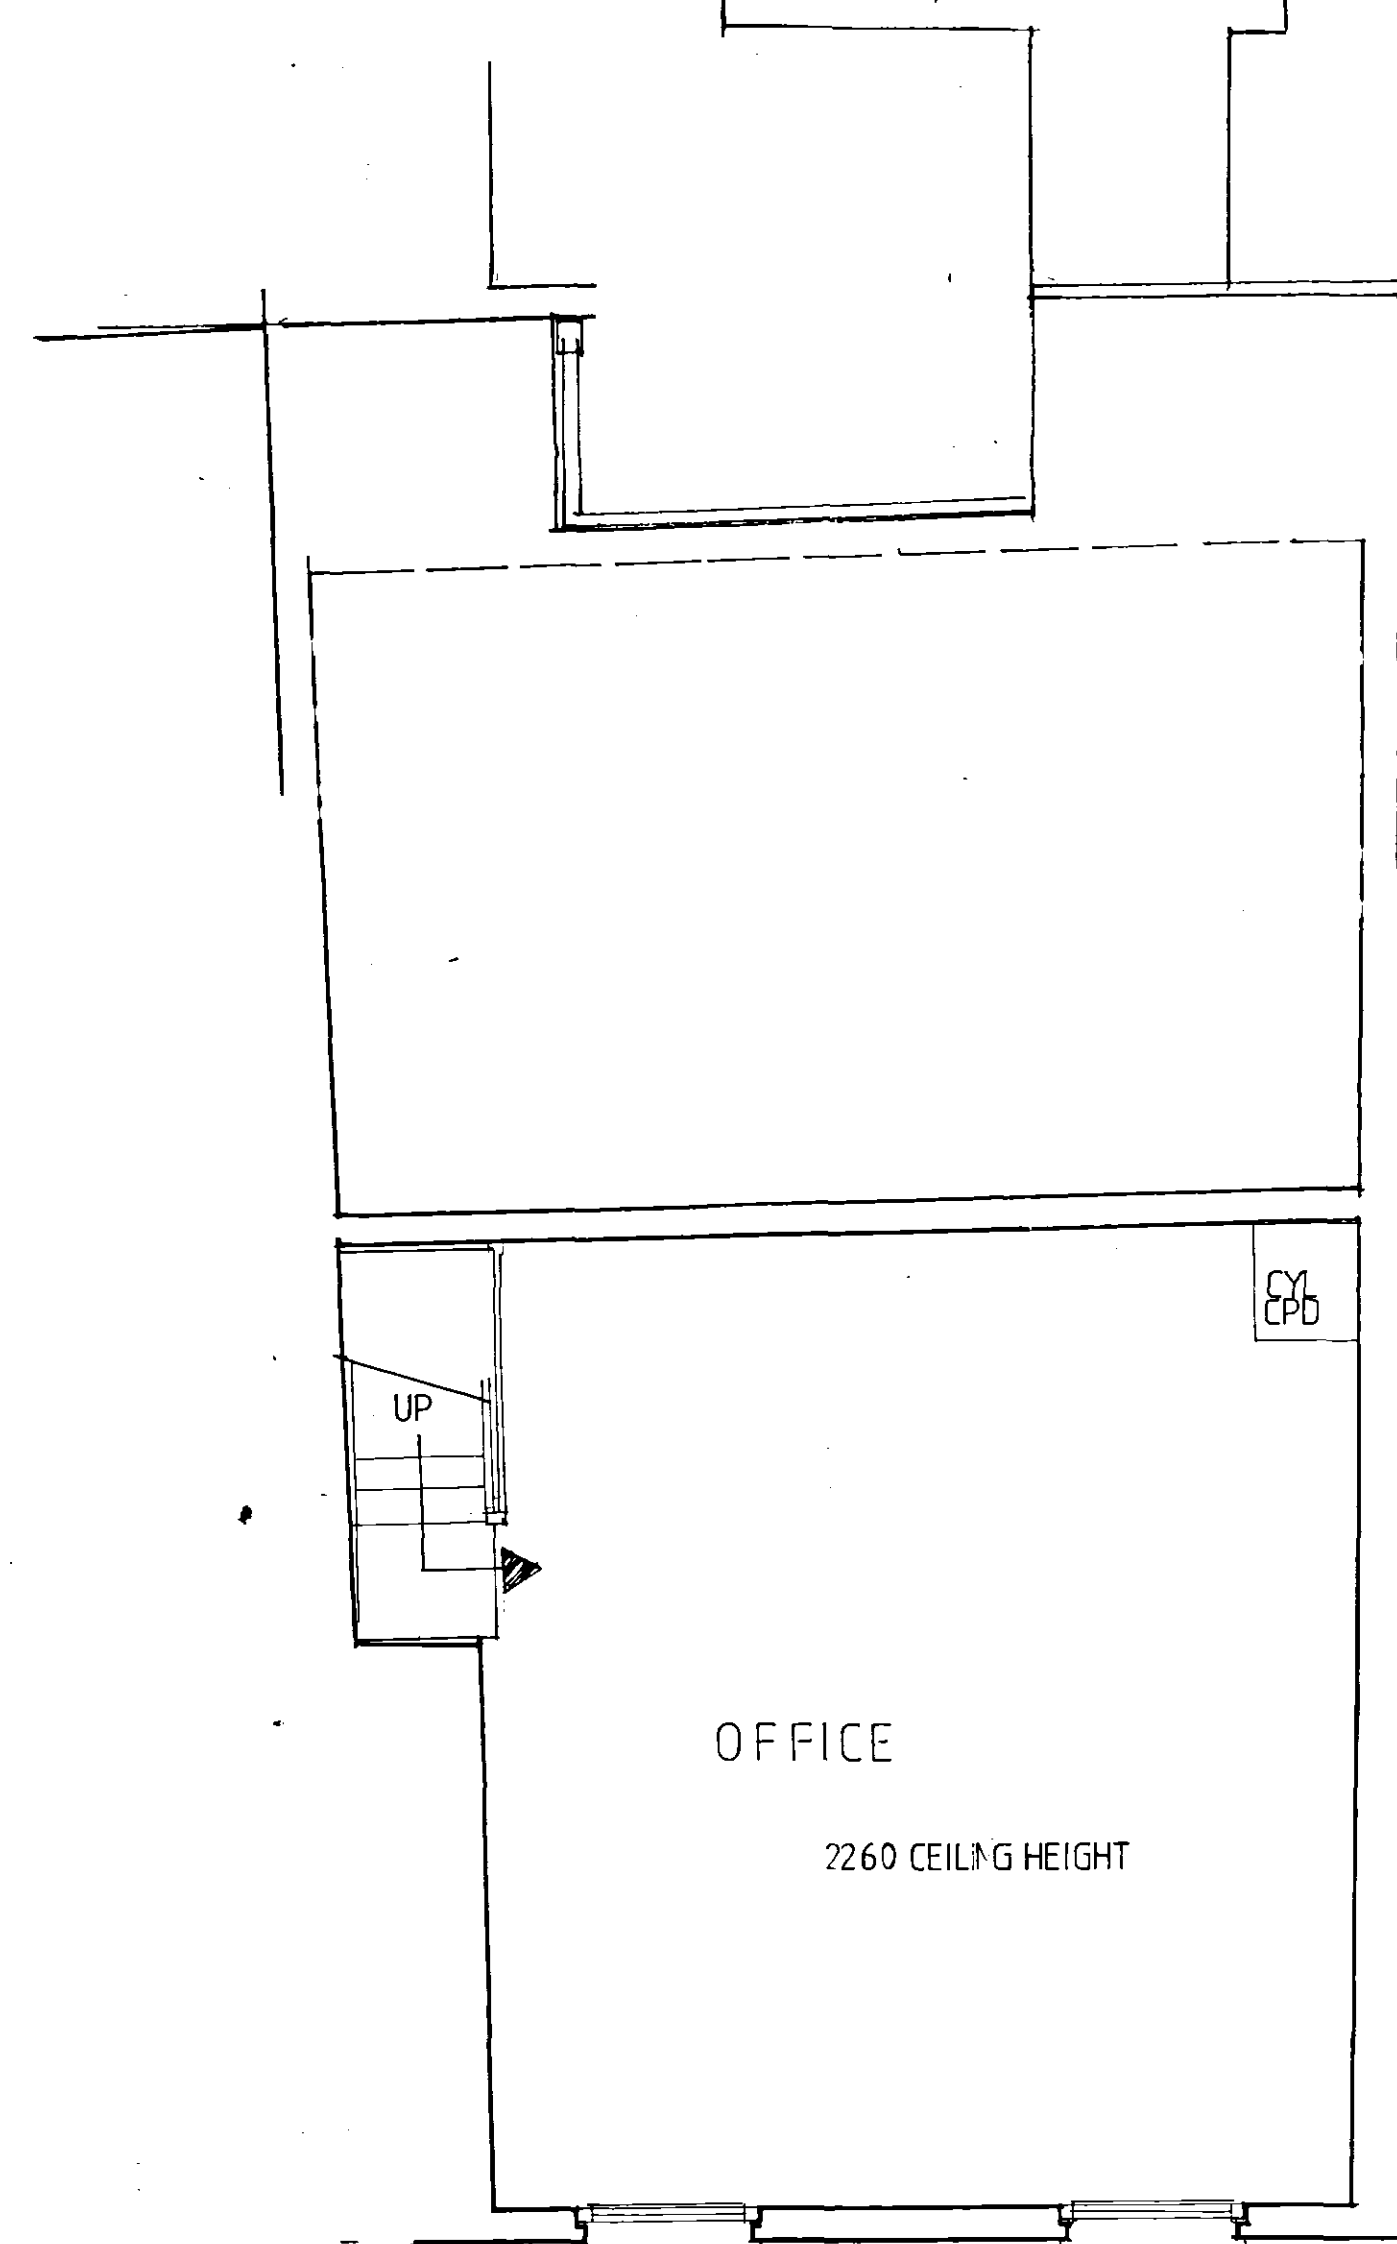


FIRST FLOOR PLAN

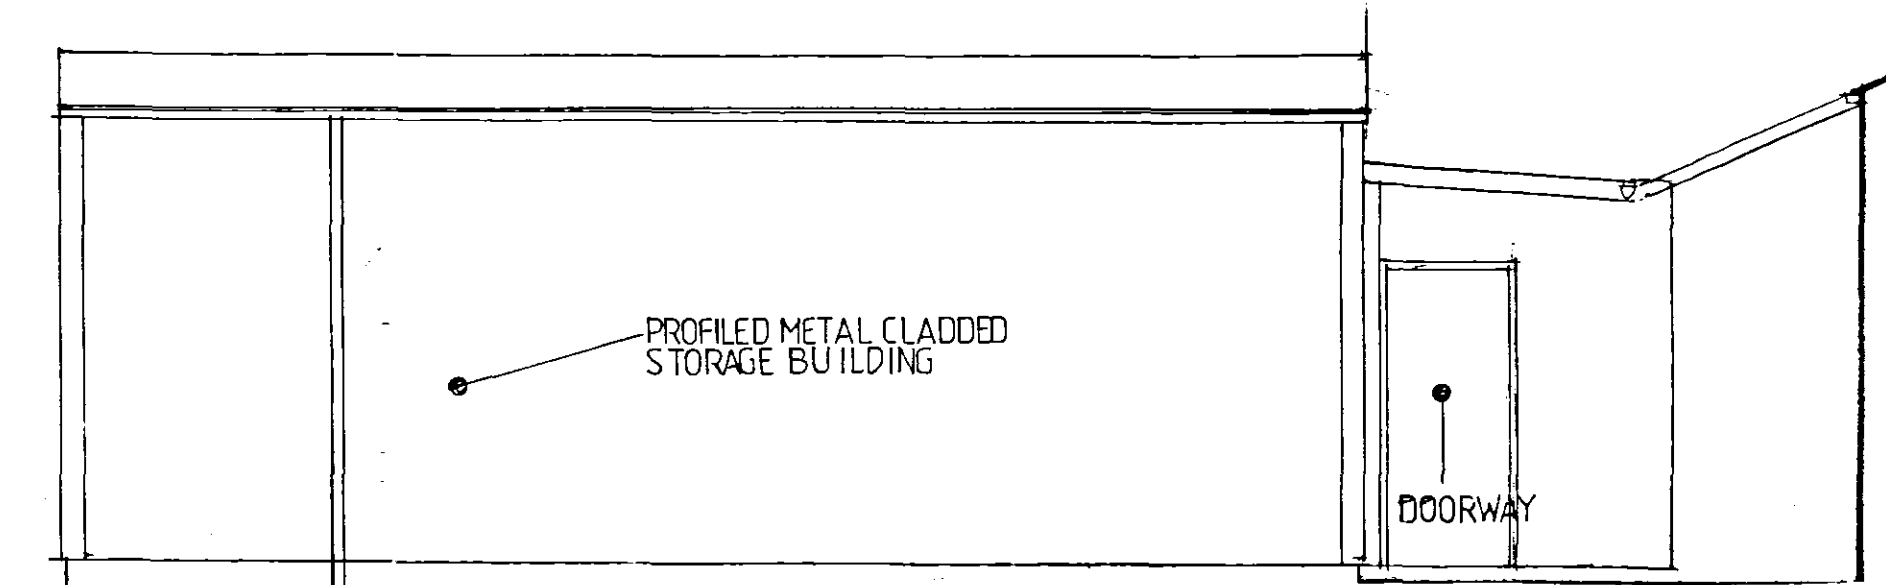

SIDE ELEVATION TO STORAGE BUILDING

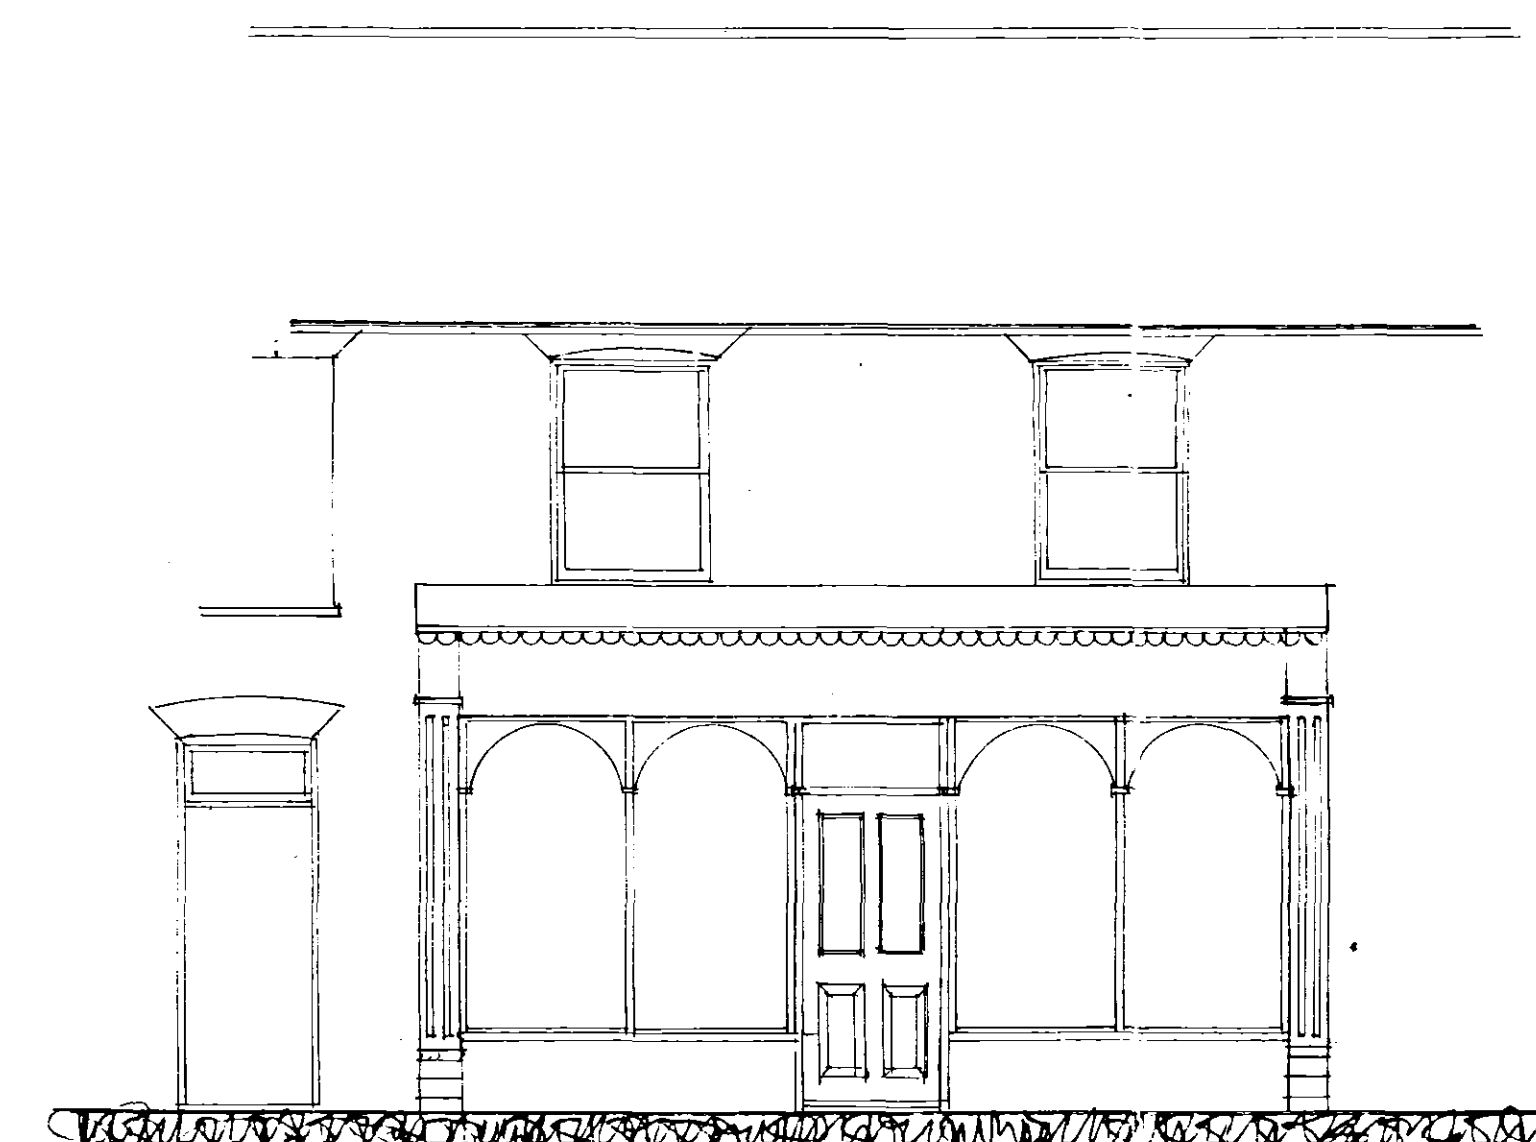

FRONT ELEVATION TO HIGH ST

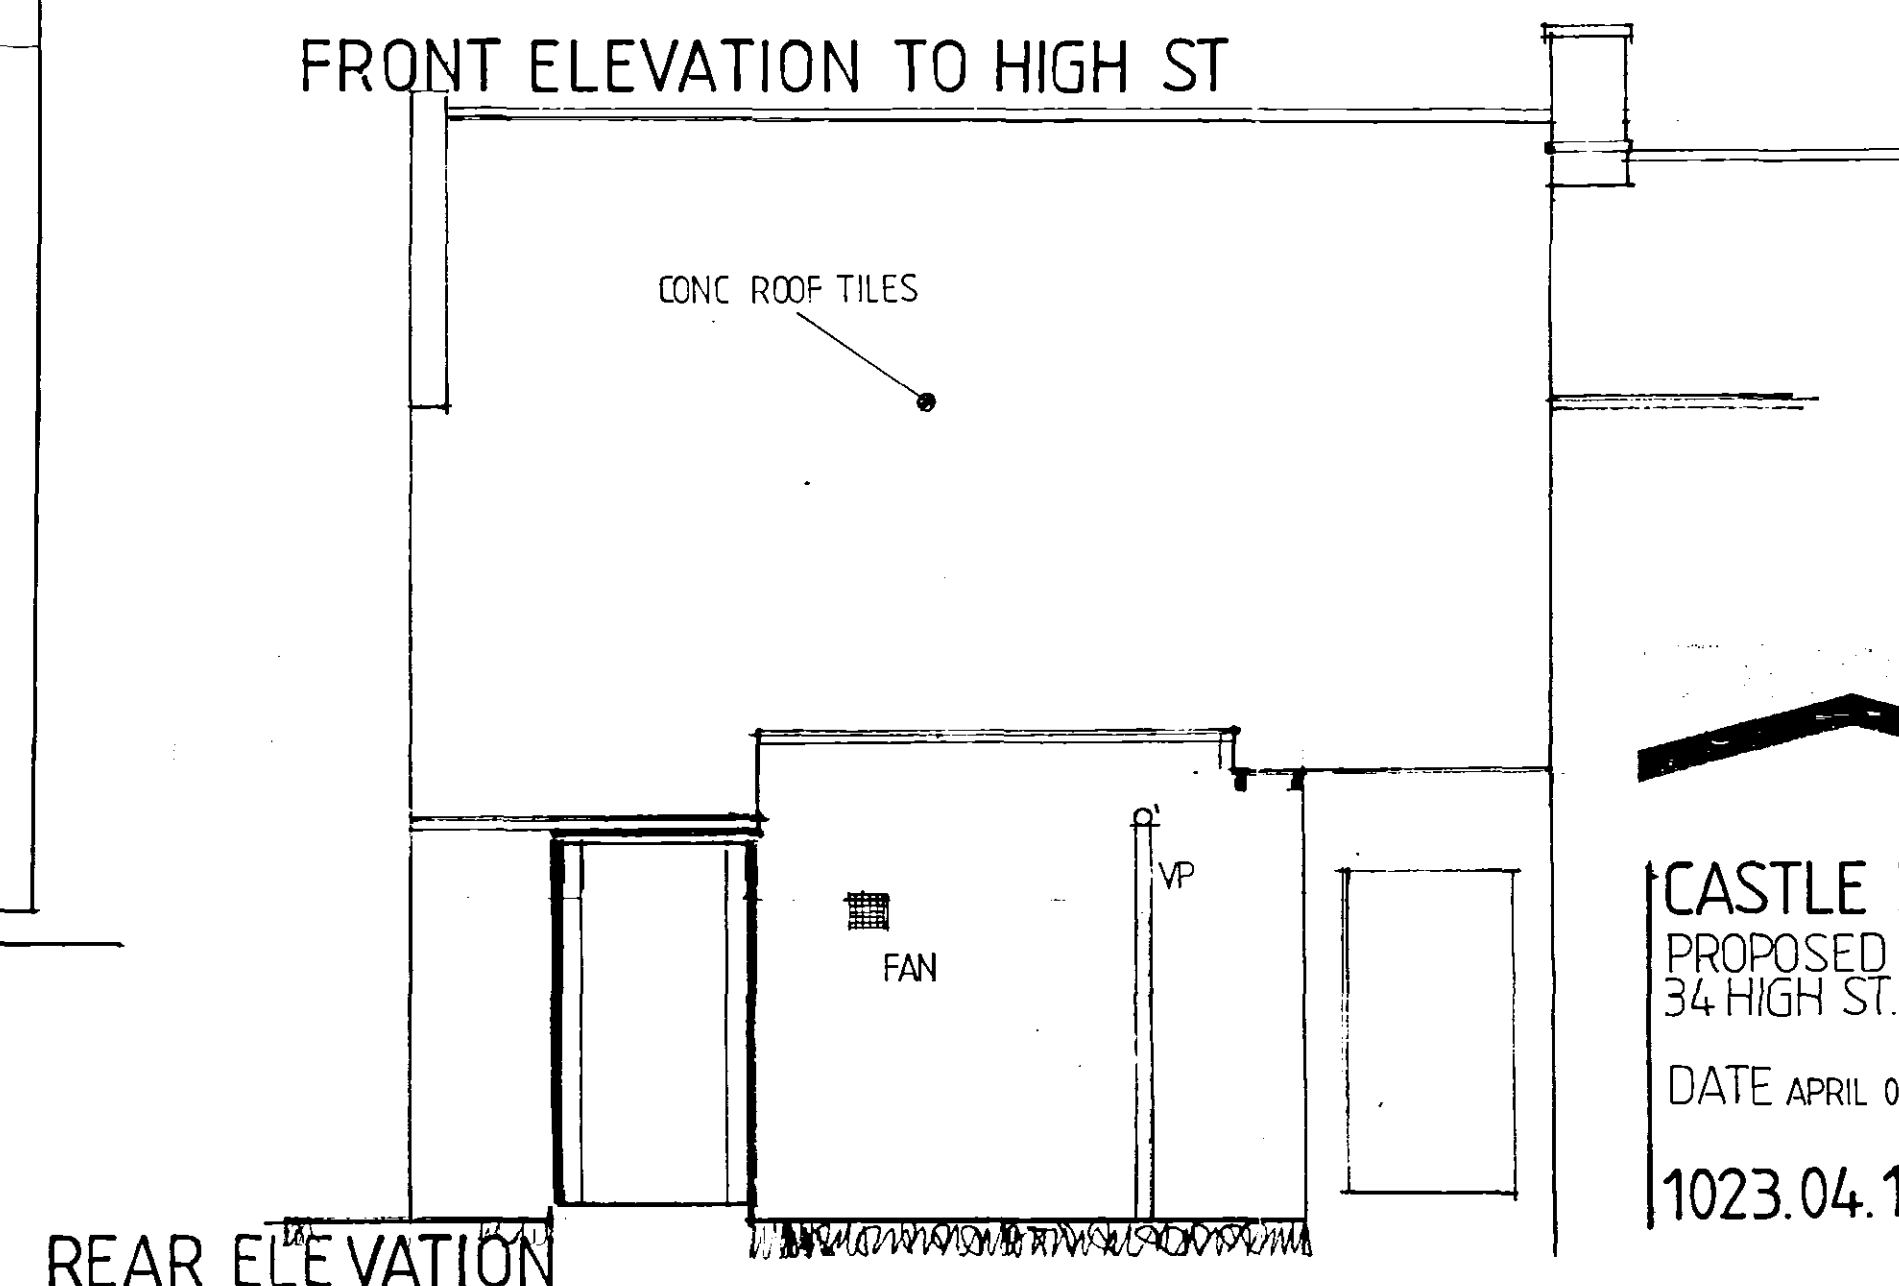

REAR ELEVATION

DETERMINED
PLAN

SHDC
Planning & Development
- 7 JUL 2004
Ref: 0930104

CB
CASTLE BUILDING LTD.
PROPOSED ALTERATIONS TO
34 HIGH ST. SPALDING
DATE APRIL 04 SCALE 1:50
1023.04.1

DESIGN GROUP
ARCHITECTURAL & PLANNING SERVICES
24 Commercial Road
Spalding
Lincolnshire
PE12 2HA
Tel: 01775 722241
Fax: 01775 710986