
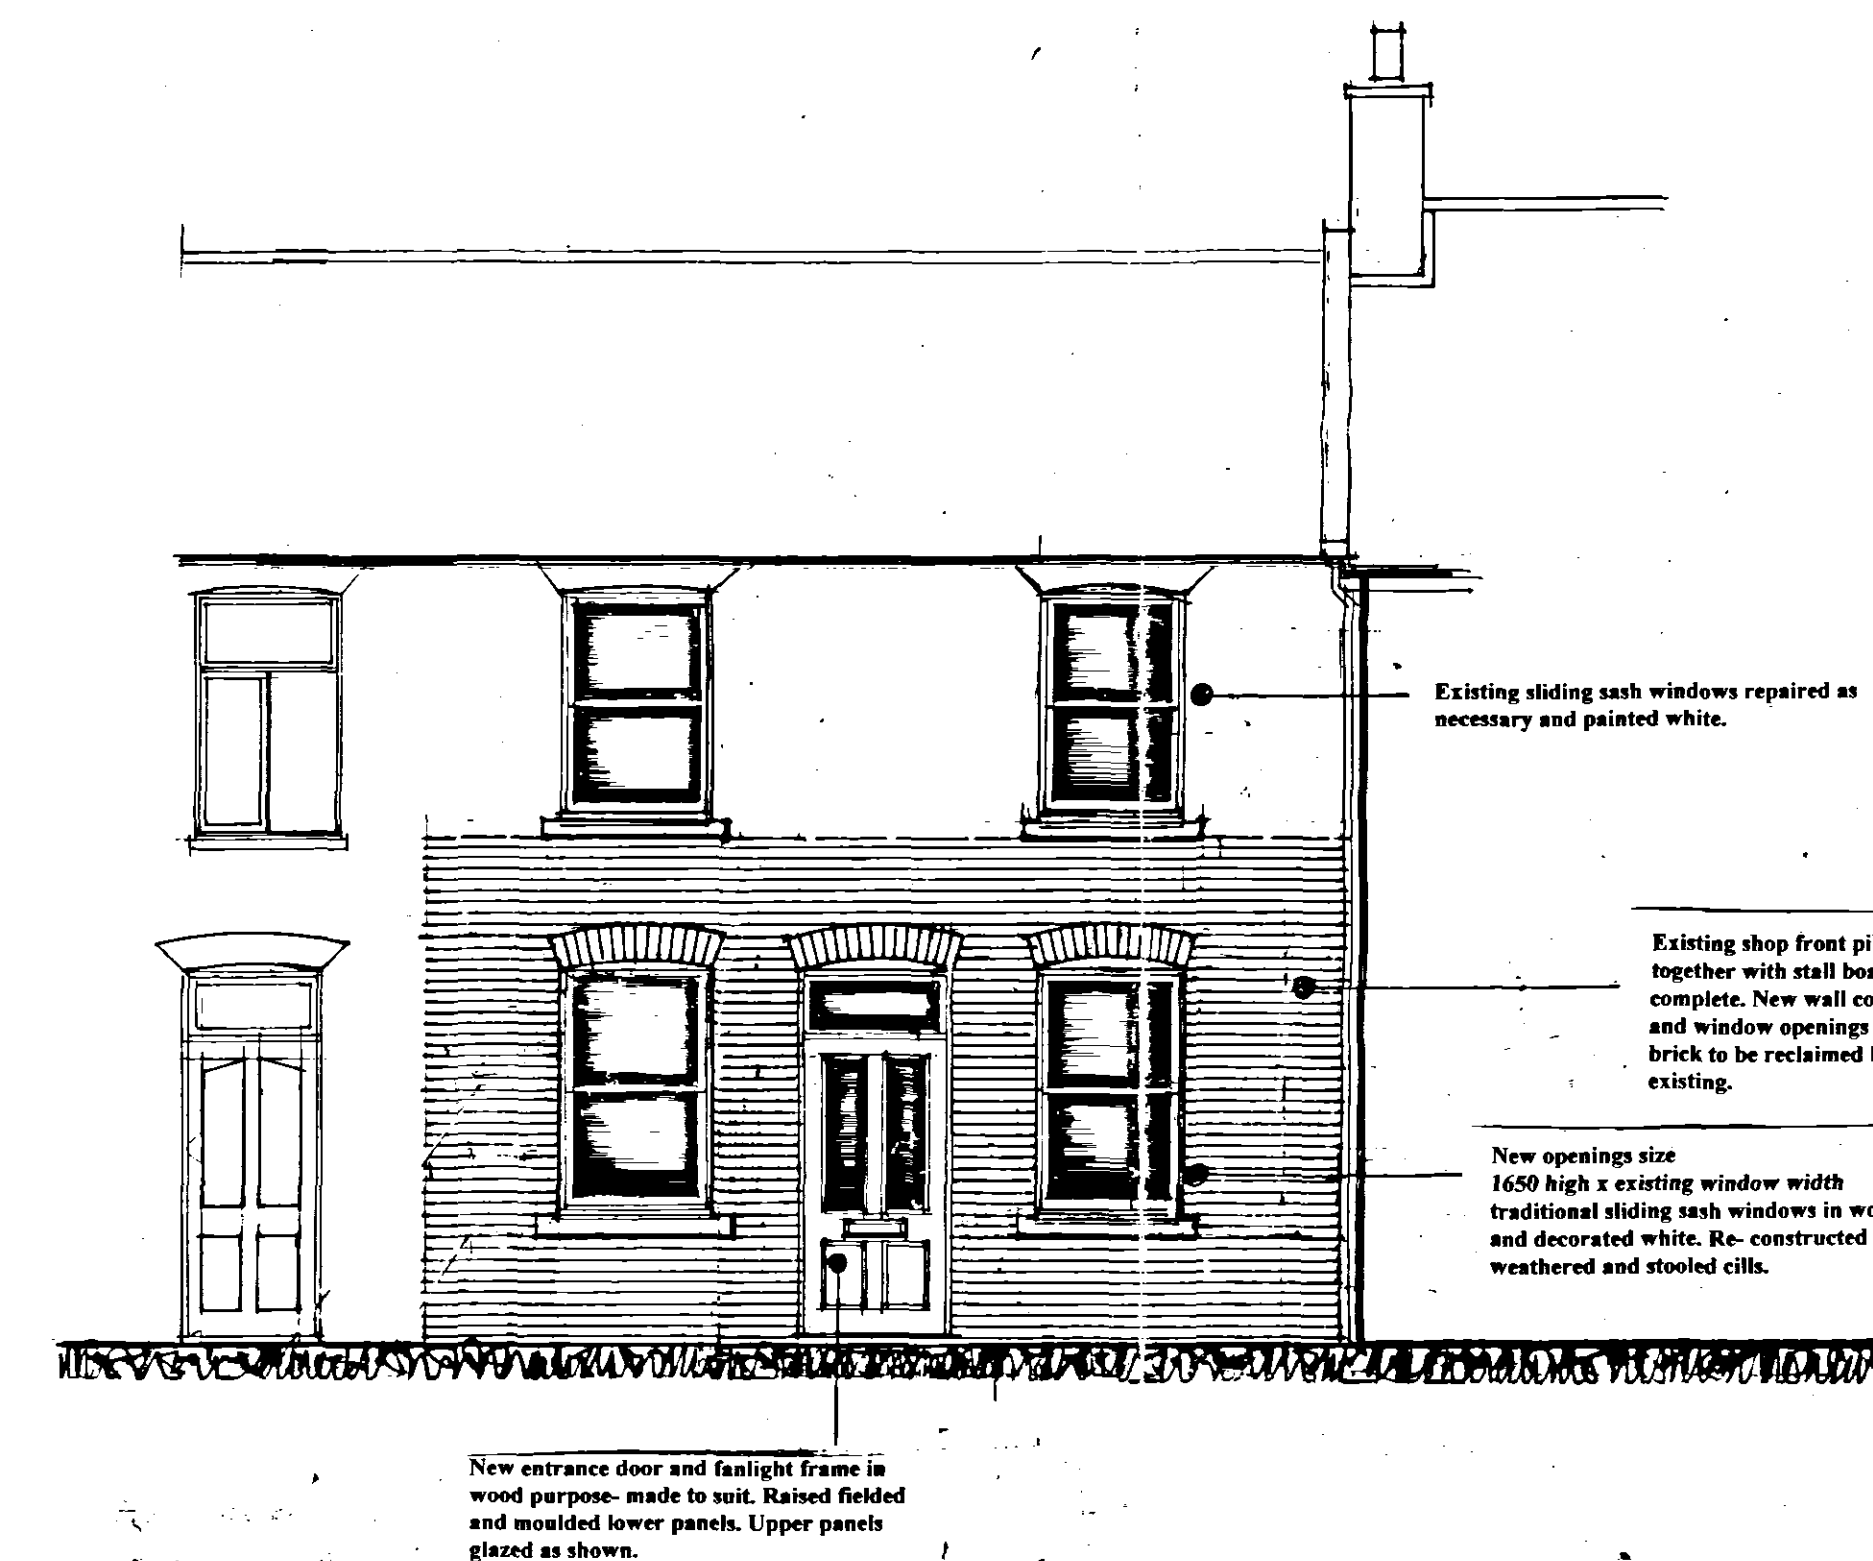
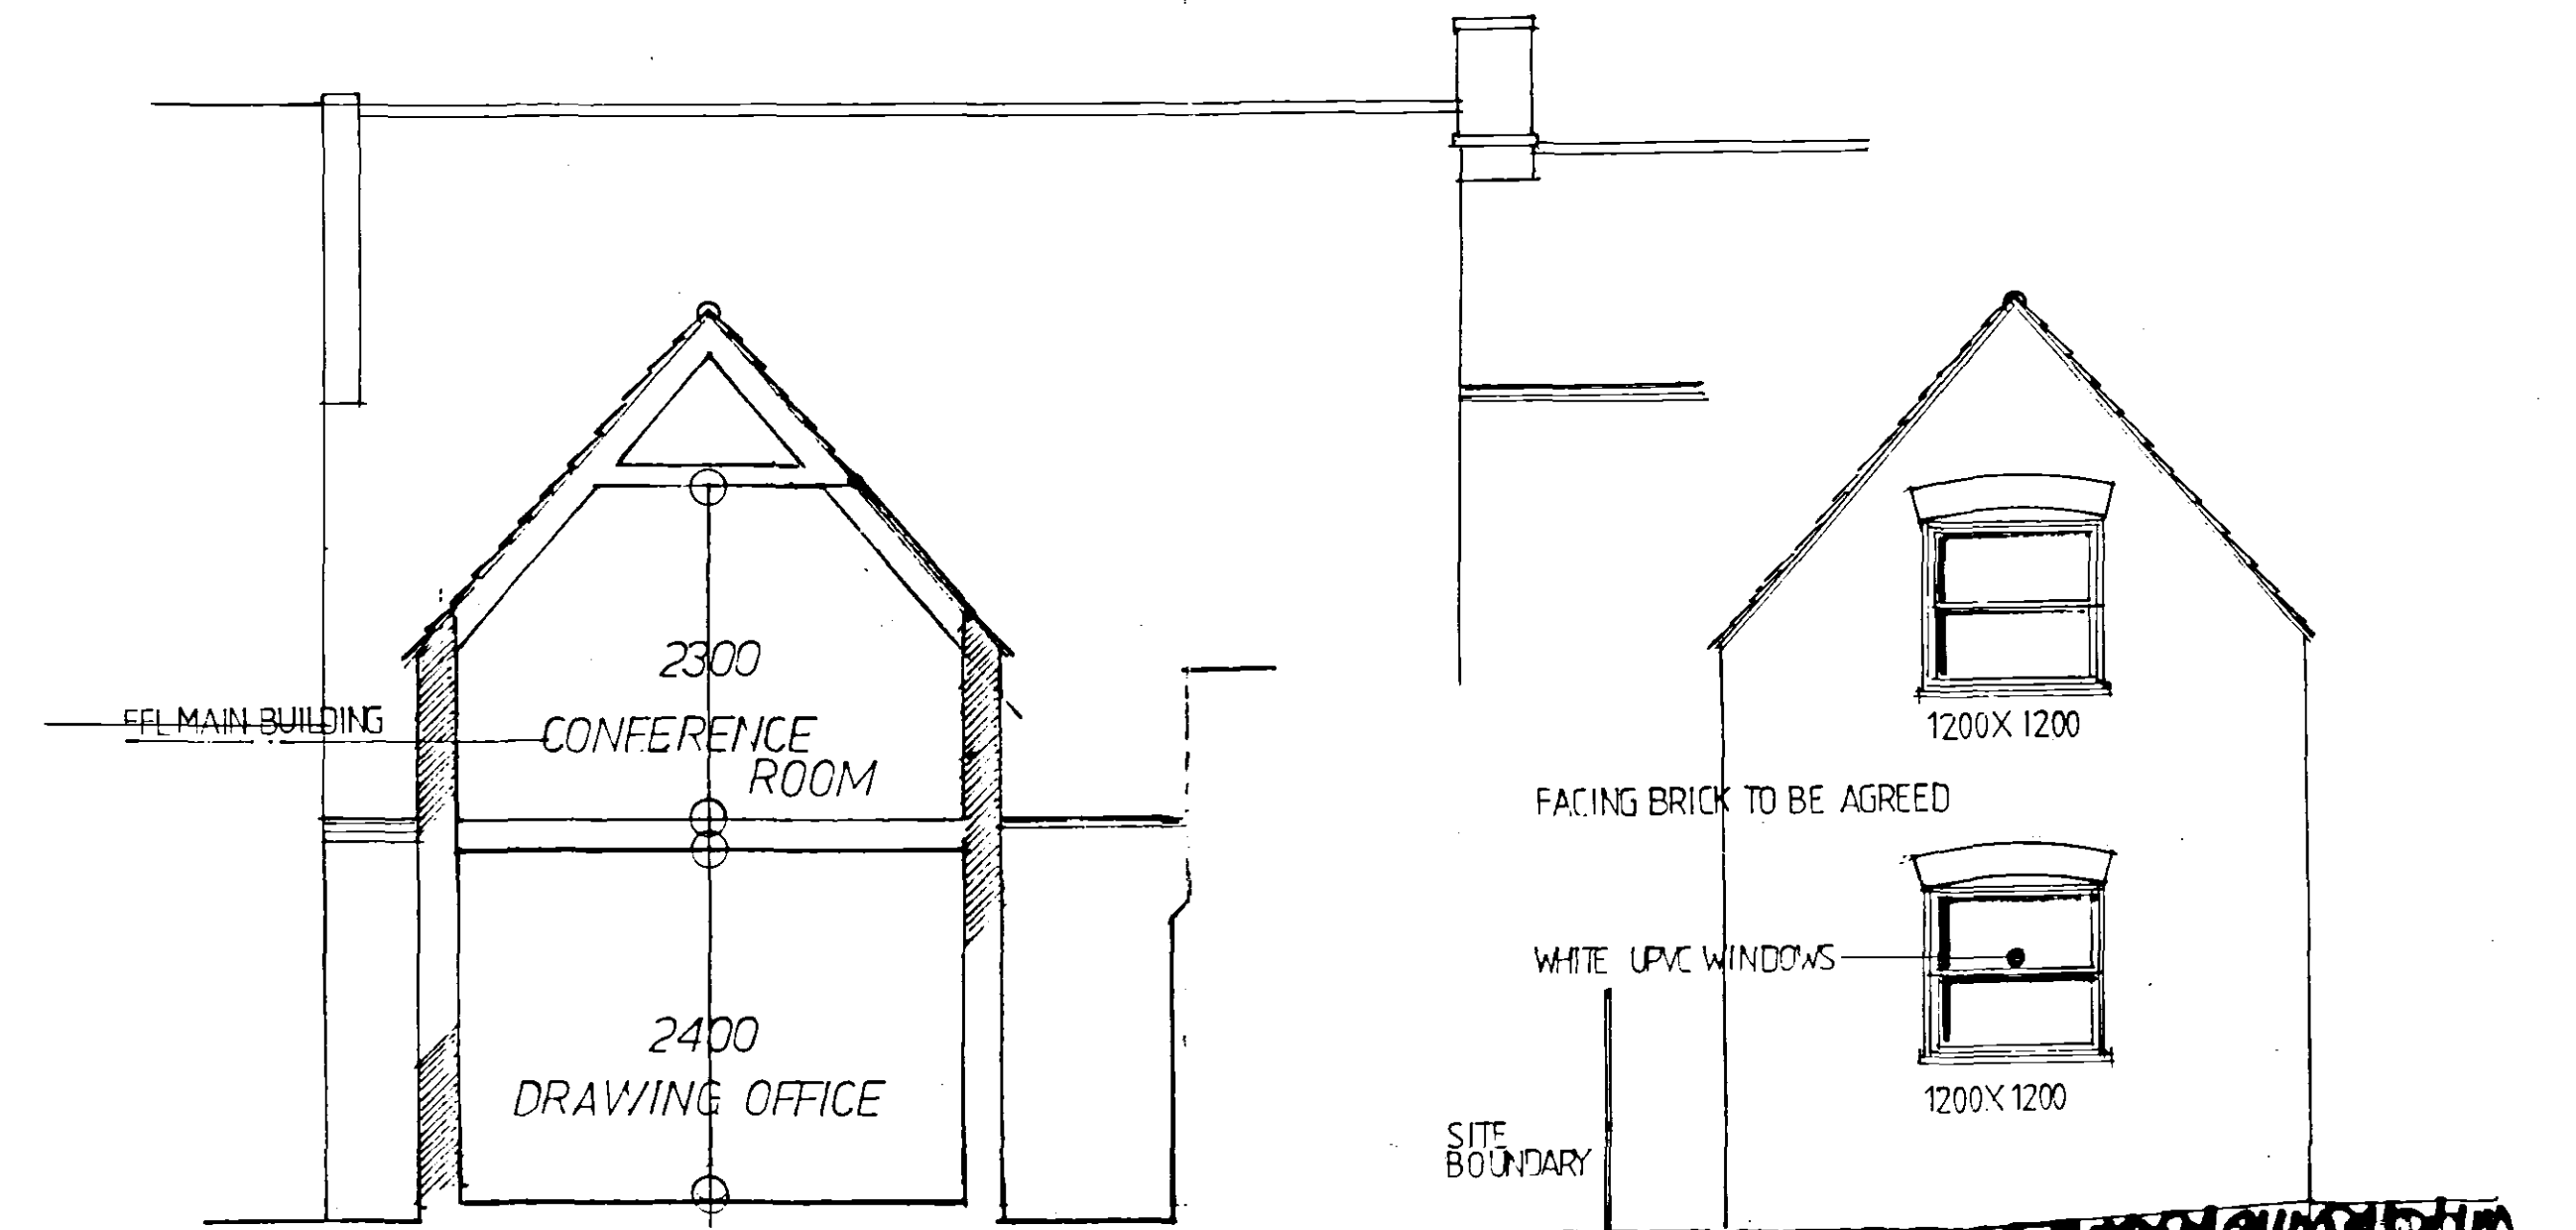


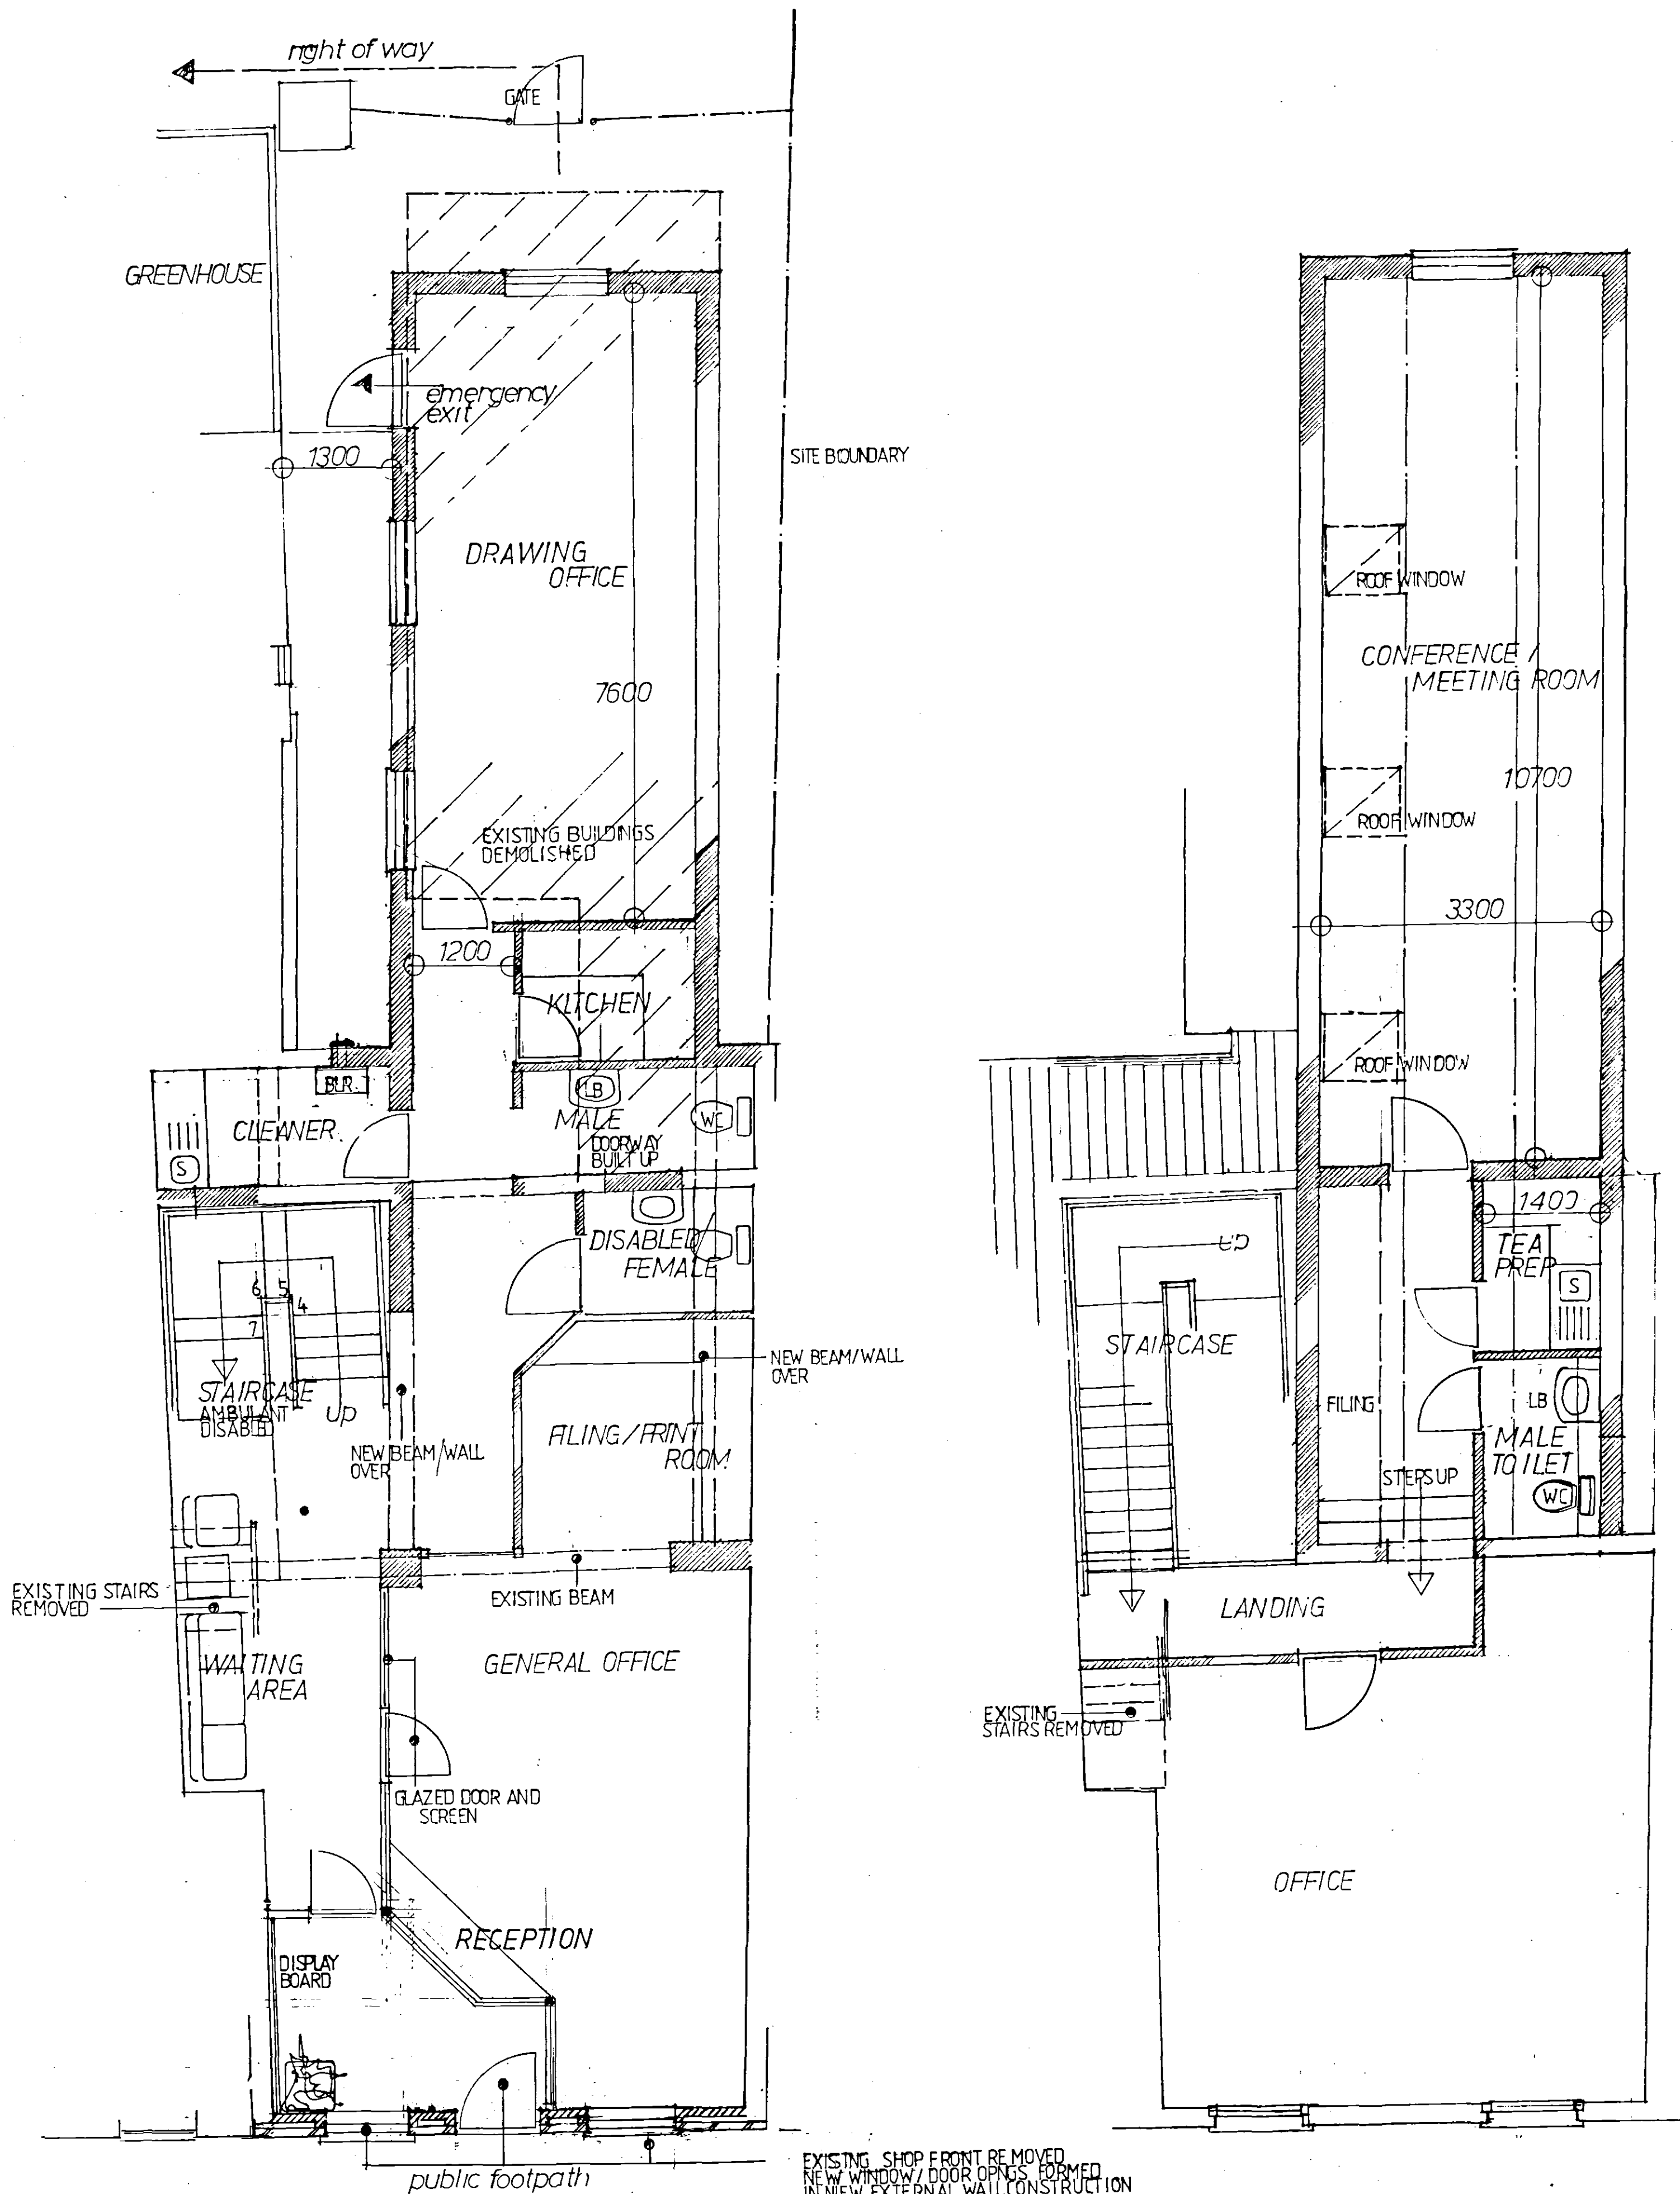

Planning & Development
24 AUG 2004
Ref: 093012

DETERMINED PLAN

AMENDED PLAN
Ref: A2

B. REVISIONS TO FRONT ELEVATION 23.8.04
A. AMENDMENTS TO FRONT ELEVATION 10.8.04

CB
CASTLE BUILDING LTD.
PROPOSED ALTERATIONS TO
34 HIGH ST. SPALDING
DATE APRIL 04 SCALE 1:50
1023.04.28

ARCHITECTURAL & PLANNING SERVICES
24 Commercial Road
Spalding
Lincolnshire
PE12 2HA
Tel: 01775 722261
Fax: 01775 750086

REFER TO 1023.04.3 FOR CROSS SECTIONS AND REAR ELEVATIONS