




PROPOSED SITE PLAN
(Scale 1:1250)

PROPOSED TRAILER PARK - FOWLER WELCH - SPALDING

SHDC
Planning & Development
- 8 NOV 2010
Ref: 0930-10

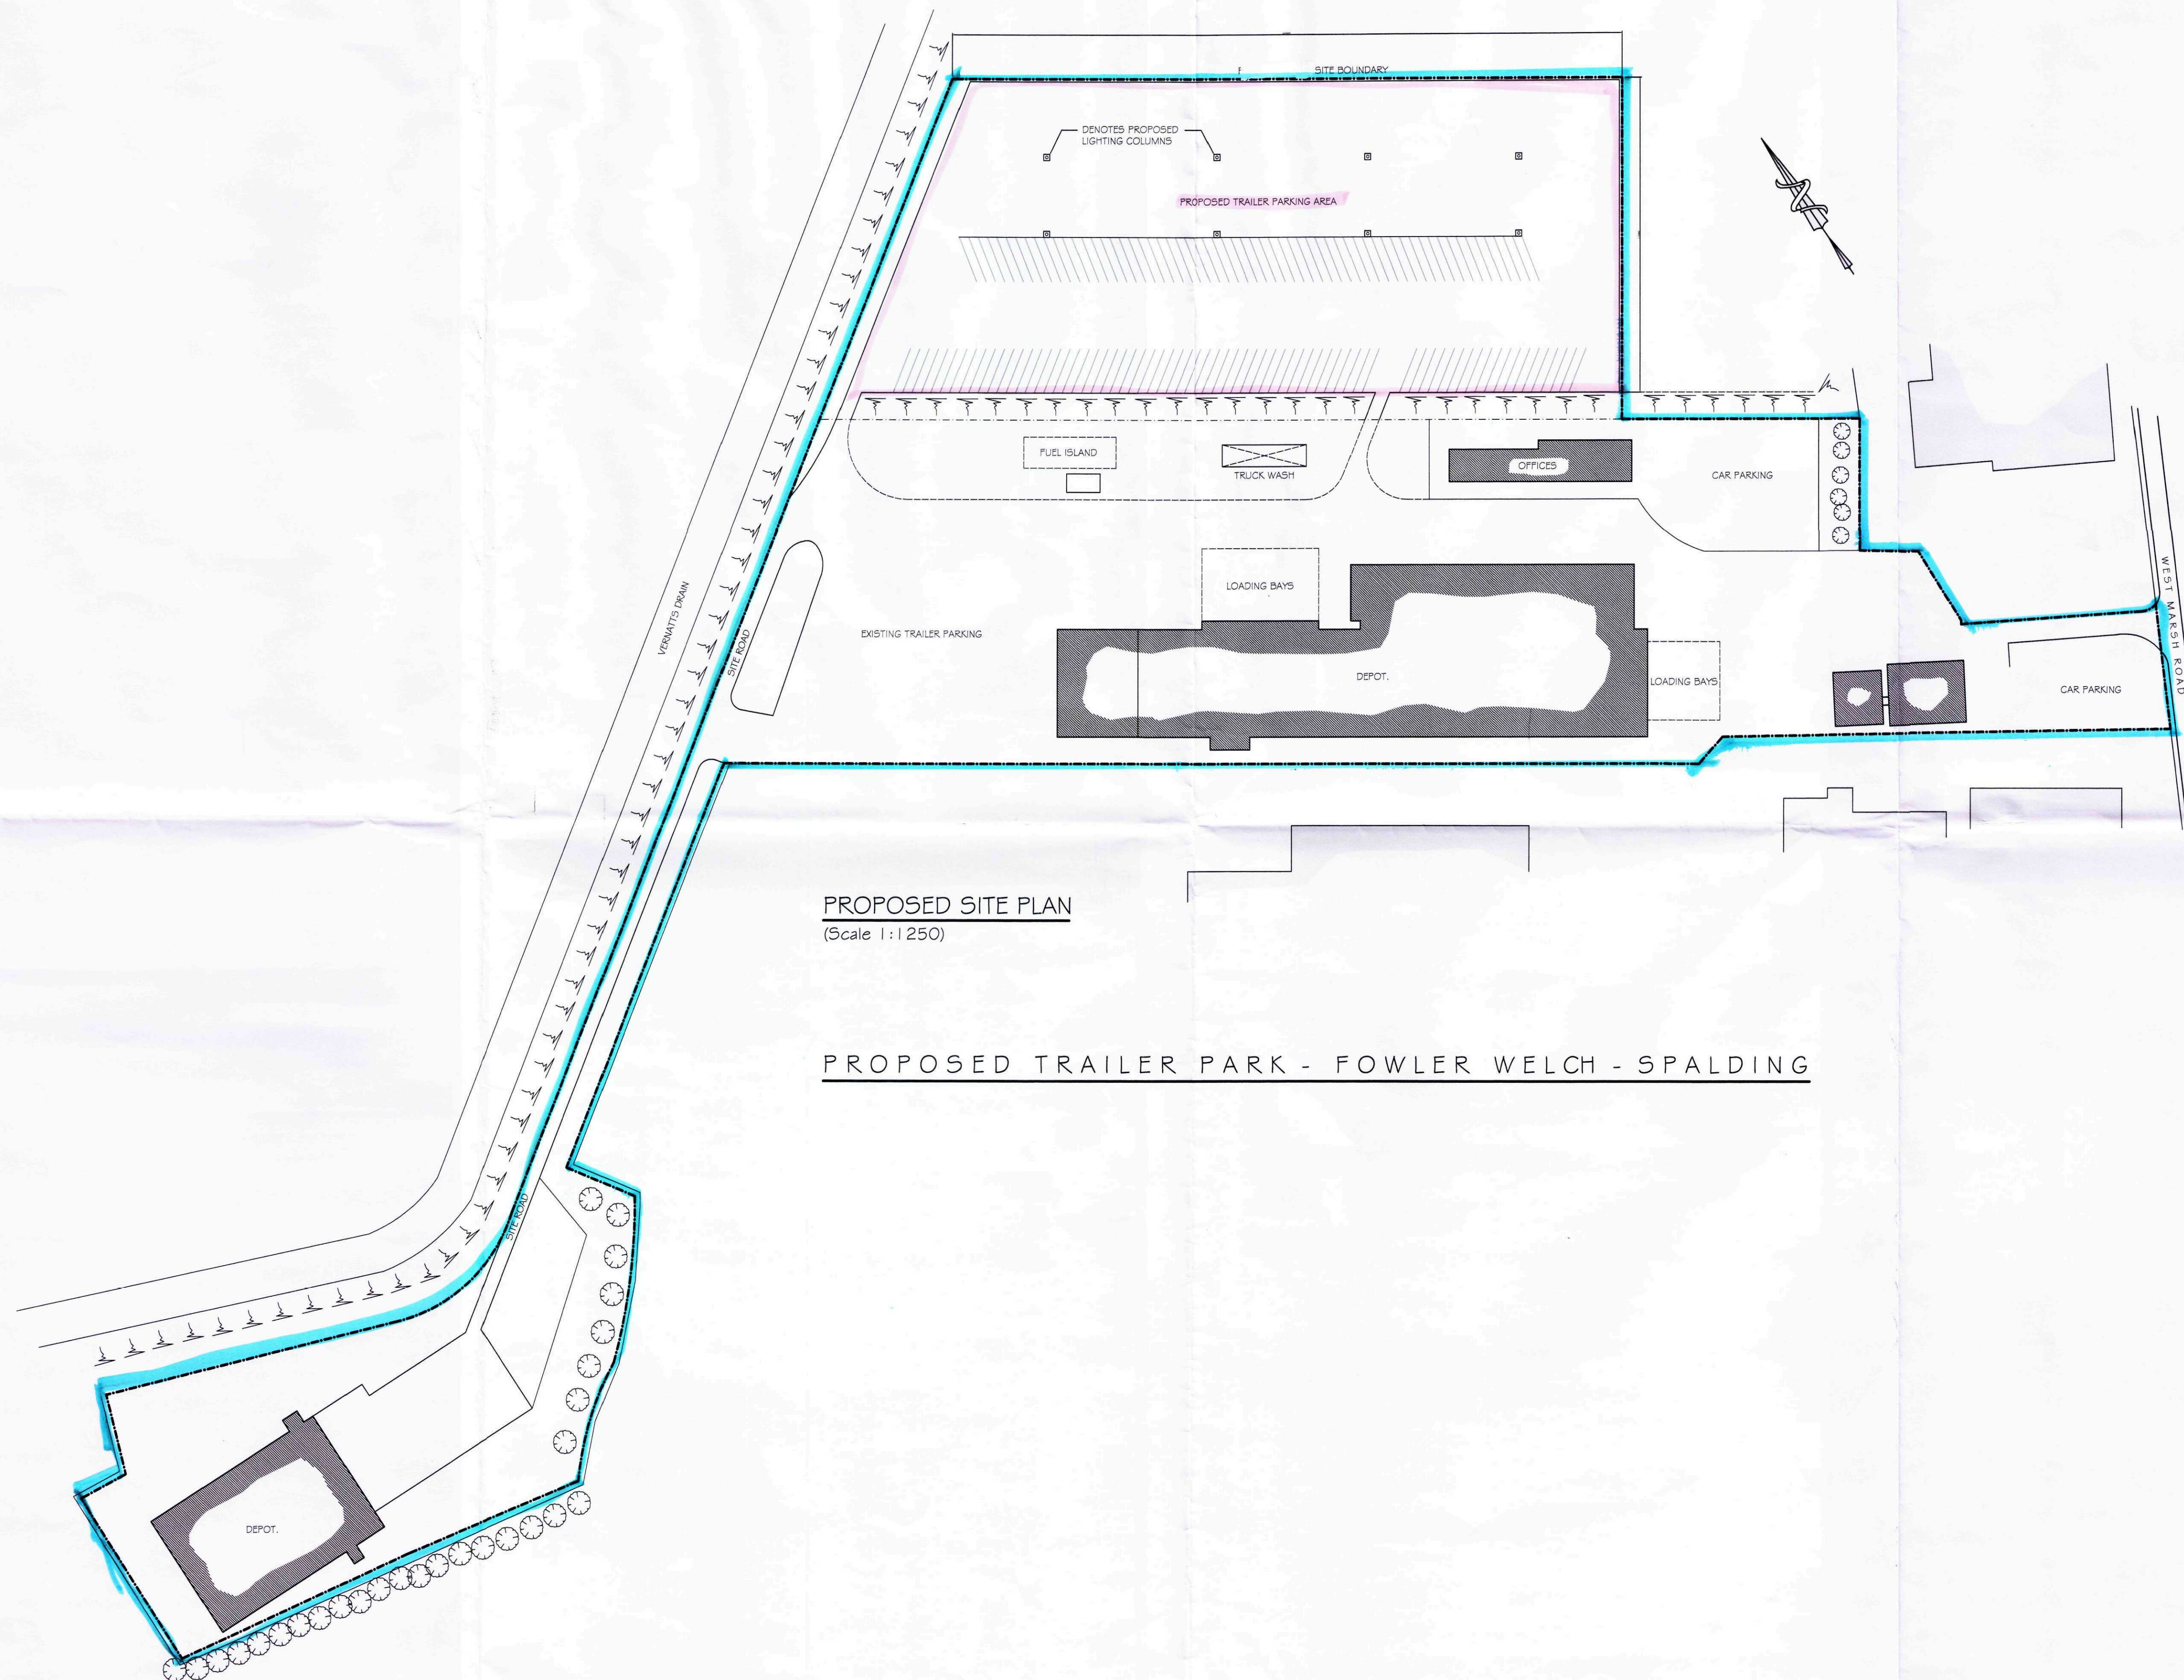