





FRONT ELEVATION AS EXISTING




FRONT ELEVATION AS PROPOSED

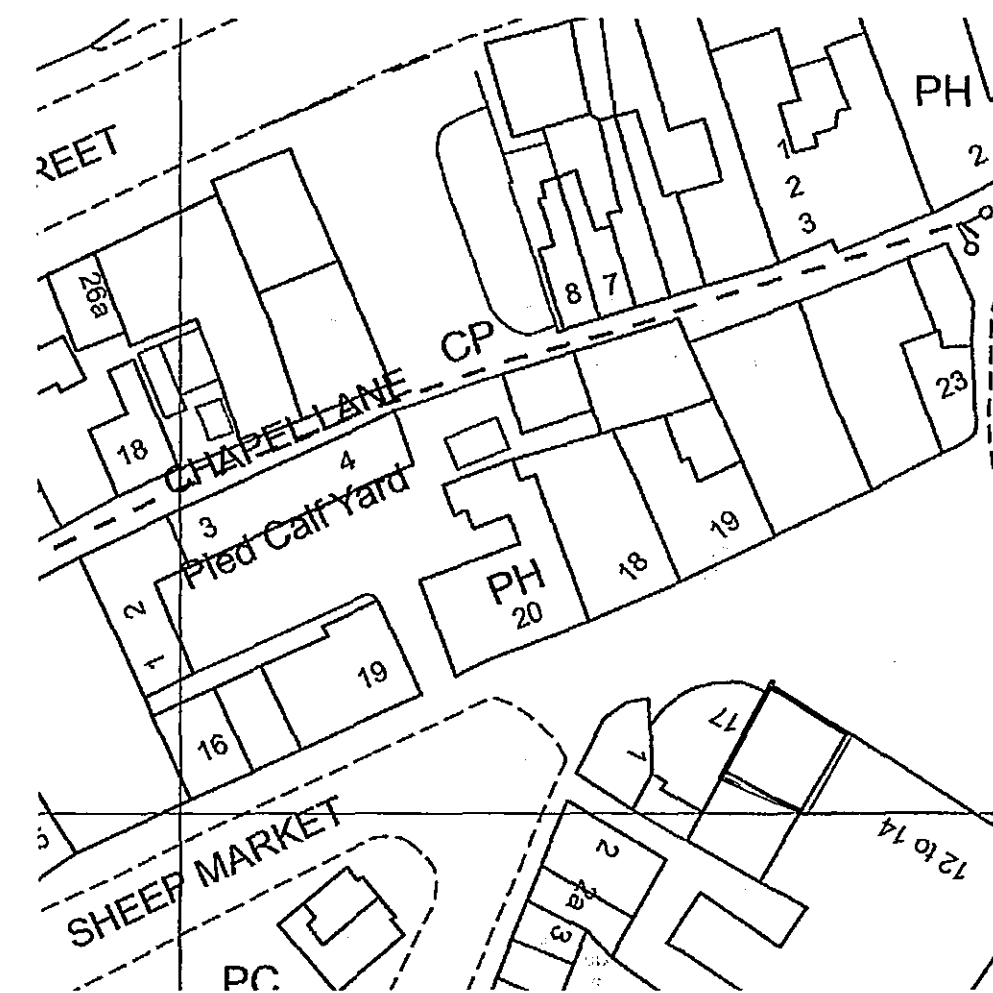

Site Location Plan
(Scale 1:1250)

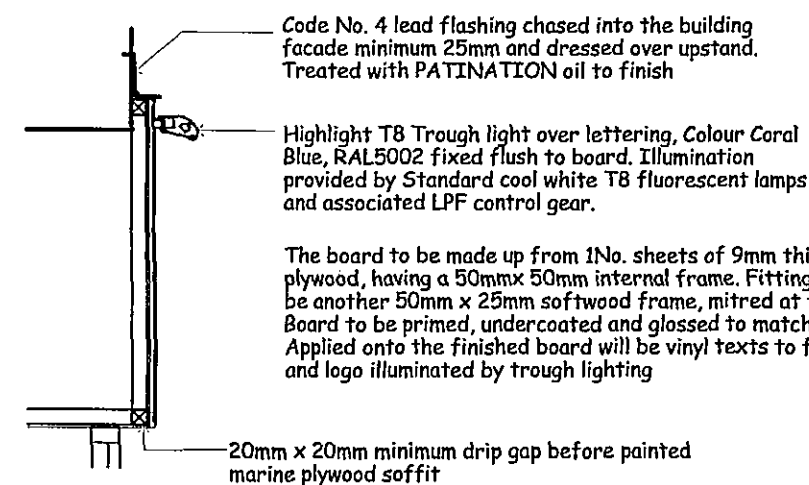

SUPERSEDED

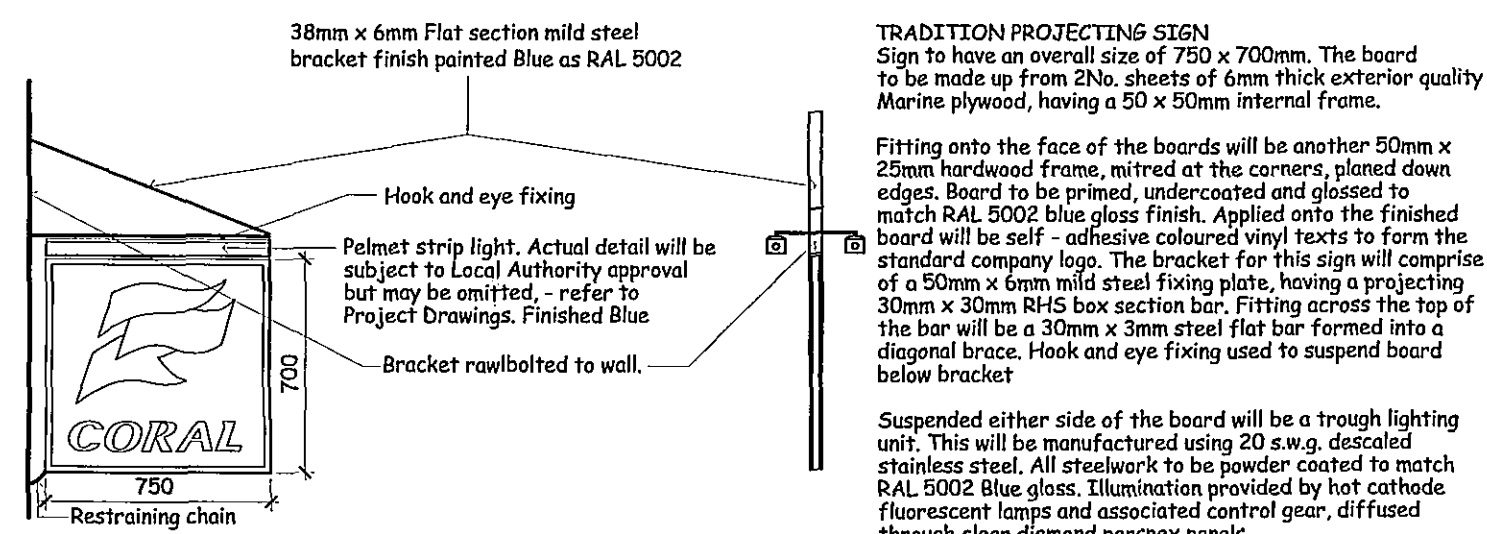

SHCC
Planning & Development
- 1 OCT 2008
Ref: 0931/08

AMENDED PLAN
Ref: A1

GALA CORAL GROUP

Unit E, Lancaster House, Grange Business Park,
Enderby Road, Whetstone, Leicester LE8 3JL.
Telephone: (0116)2784107

GENERAL NOTES

DO NOT SCALE FROM THIS DRAWING, ALL
DIMENSIONS TO BE CHECKED ON SITE.

A	Fascia signage	Date
Rev	Amendment	Date

RRDS Ltd.
Brookside Farm, Nantyerry, Abergavenny, NP7 9DP.
Email: design@rrds.net
Telephone: 01873 881165 Fax: 01873 881343

Project Name & Address:
Licensed Betting Office at
15-16 Hall Place,
Spalding,
PE11 1SA.

Title:
Front Elevation as Existing and as Proposed

Drawn by: RRDS Ltd.
Date: August 2008
Scale: 1:50 @ A2
Drawing No: COR1256/AB03A