








FRONT ELEVATION AS EXISTING

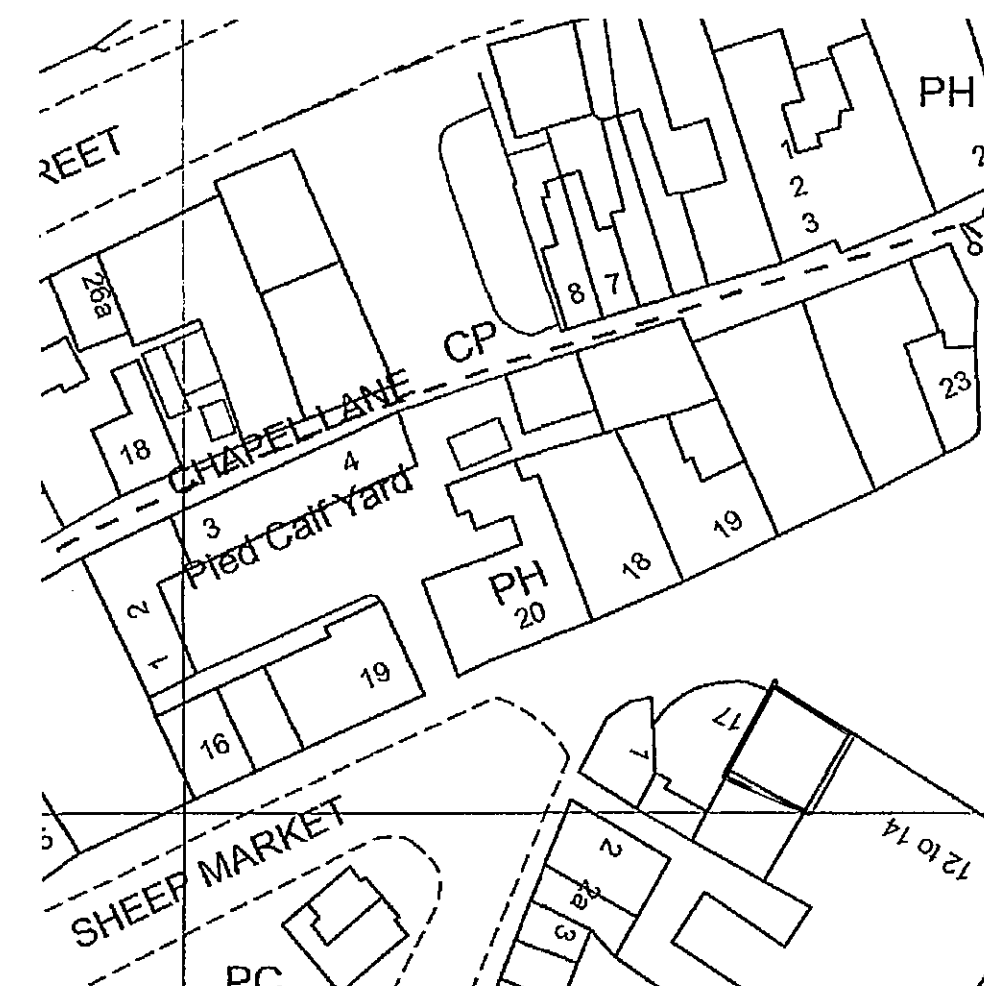

Site Location Plan
(Scale 1:1250)

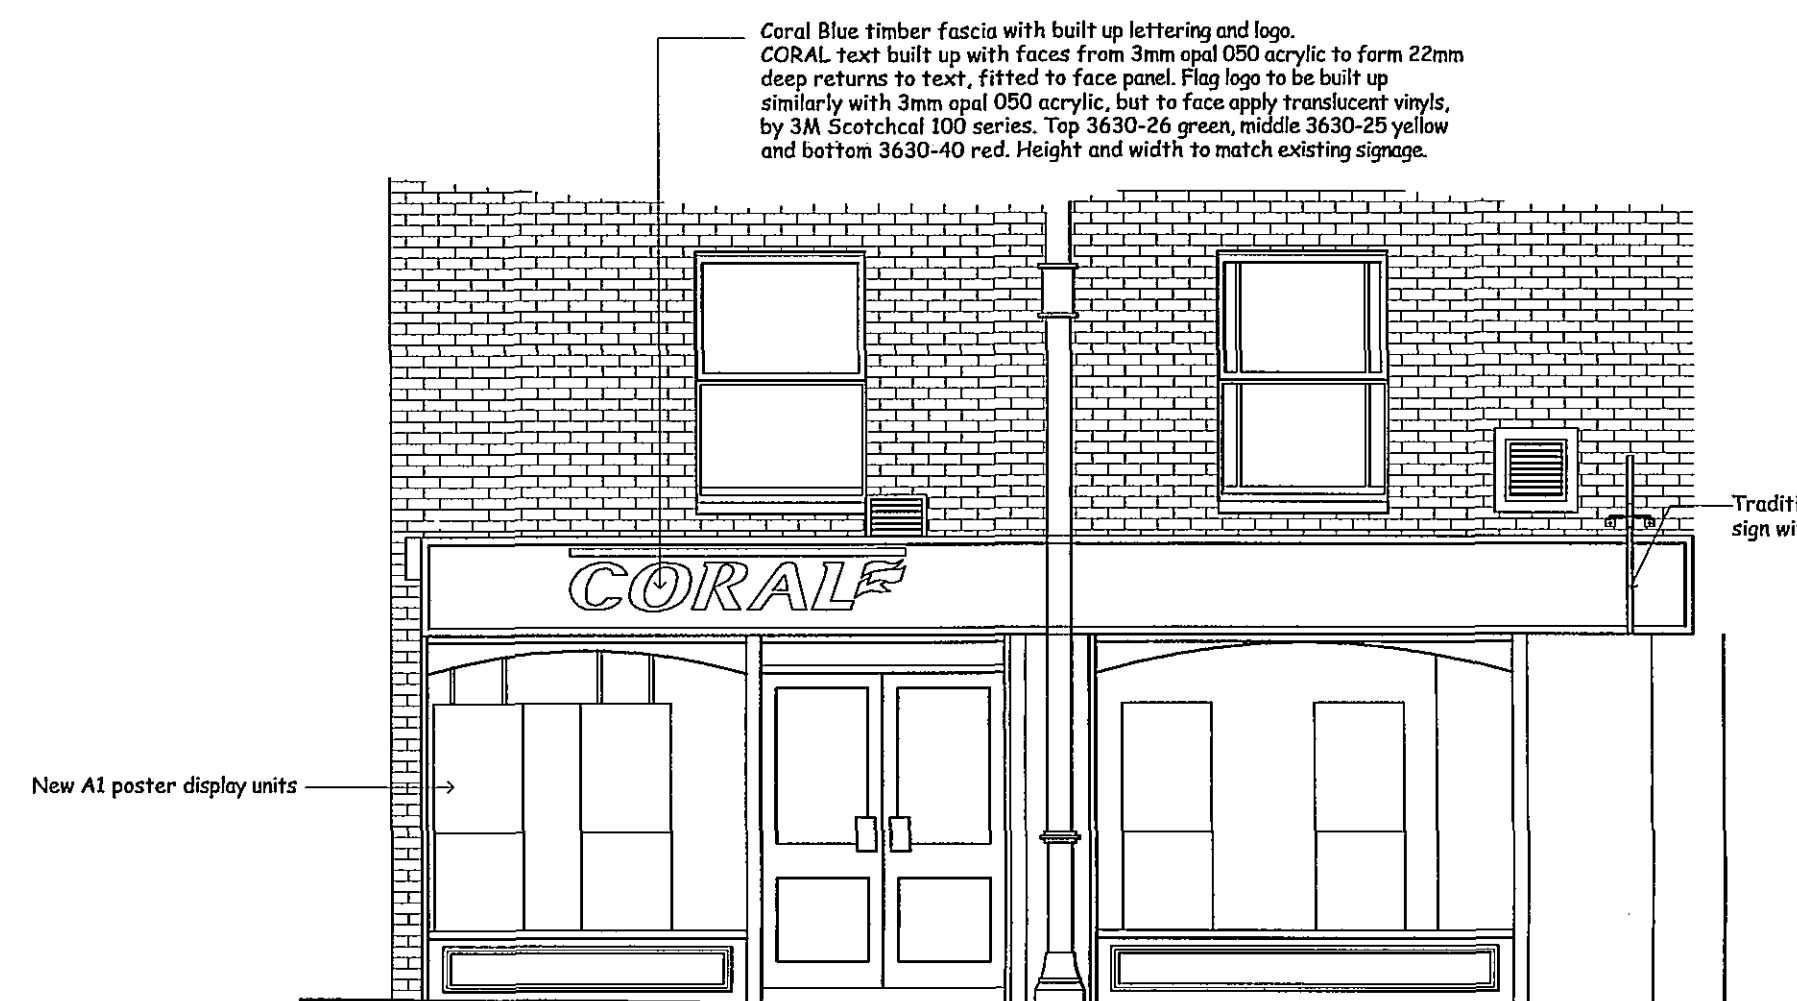



FRONT ELEVATION AS PROPOSED

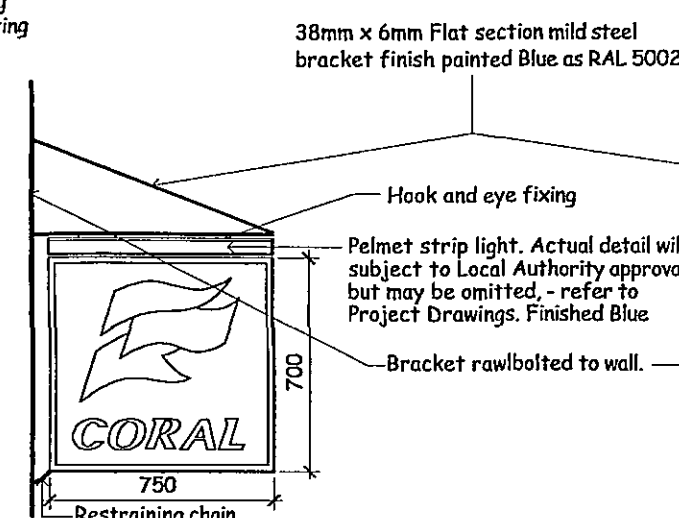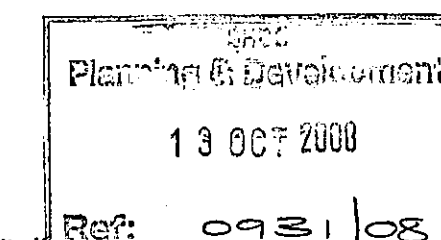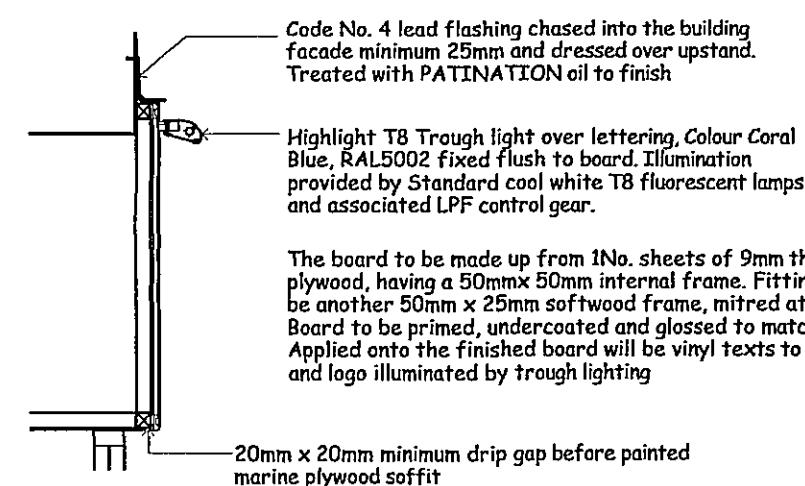

TRADITION PROJECTING SIGN
Sign to have an overall size of 750 x 700mm. The board to be made up from 2No. sheets of 6mm thick exterior quality Marine plywood, having a 50 x 50mm internal frame.

Fitting onto the face of the boards will be another 50mm x 25mm hardwood frame, mitred at the corners, planed down edges. Board to be primed, undercoated and glossed to match RAL 5002 blue gloss finish. Applied onto the finished board will be self-adhesive coloured vinyl texts to form the standard company logo. The bracket for this sign will comprise of a 50mm x 6mm mild steel fixing plate, having a projecting 30mm x 30mm RHS box section bar. Fitting across the top of the bar will be a 30mm x 3mm steel flat bar formed into a diagonal brace. Hook and eye fixing used to suspend board below bracket

Suspended either side of the board will be a trough lighting unit. This will be manufactured using 20 s.w.g. descaled stainless steel. All steelwork to be powder coated to match RAL 5002 Blue gloss. Illumination provided by hot cathode fluorescent lamps and associated control gear, diffused through clear diamond perspex panels

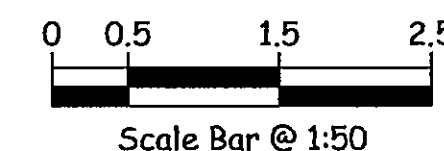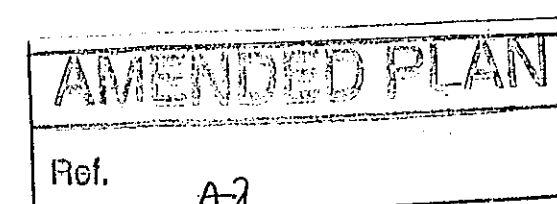

GALA CORAL GROUP

Unit E, Lancaster House, Grange Business Park,
Enderby Road, Whetstone, Leicester LE8 3JL.
Telephone: (0116)2784107

GENERAL NOTES

DO NOT SCALE FROM THIS DRAWING, ALL
DIMENSIONS TO BE CHECKED ON SITE.

C	Fascia signage & lettering	08.10.08
B	Fascia signage & lettering	03.10.08
A	Fascia signage	25.09.08
Rev	Amendment	Date

RRDS Ltd.
Brookside Farm, Nantyderry, Abergavenny, NP7 9DP.
Email: design@rrds.net
Telephone: 01873 881165 Fax: 01873 881343

Project Name & Address:
Licensed Betting Office at
15-16 Hall Place,
Spalding,
PE11 1SA.

Title:
Front Elevation as Existing and as Proposed

Drawn by: RRDS Ltd.
Date: August 2008
Scale: 1:50 @ A2
Drawing No: COR1256/AB03C