



SPALDING HIGH SCHOOL - SPORTS HALL EXTENSION

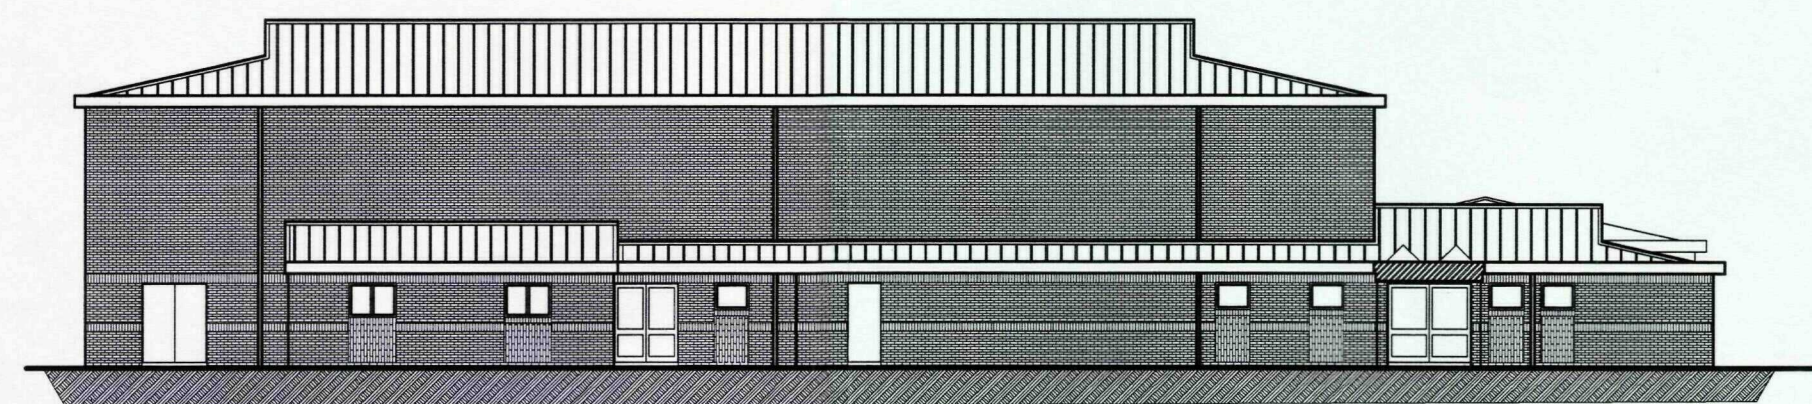


Proposed Front Elevation




Proposed End Elevation

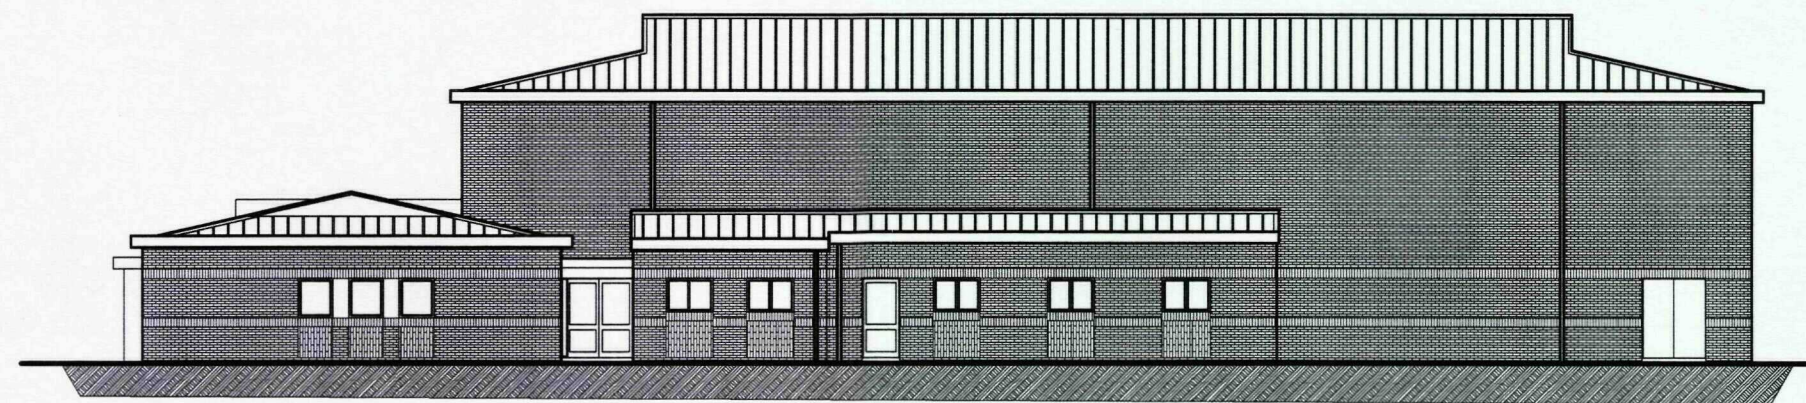

Proposed Rear Elevation

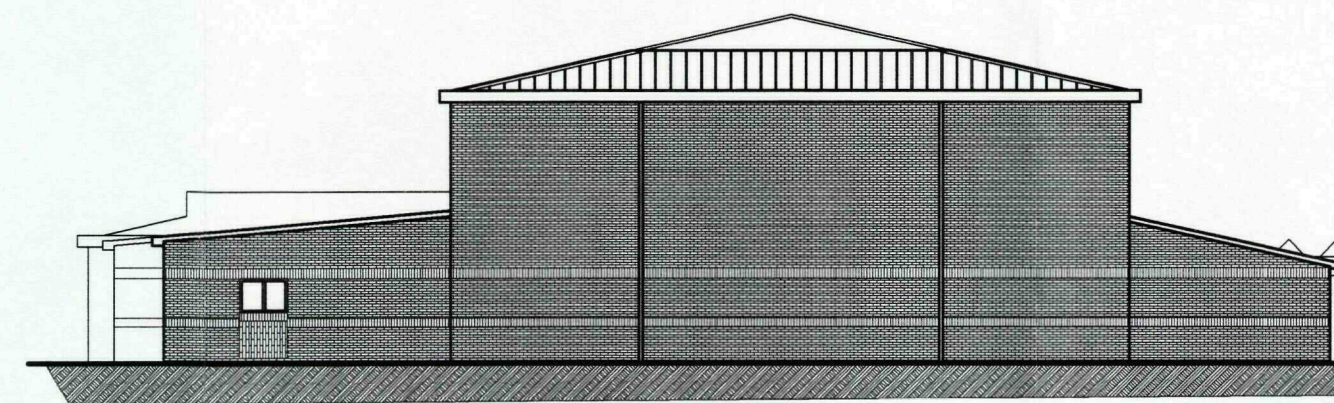

Proposed End Elevation

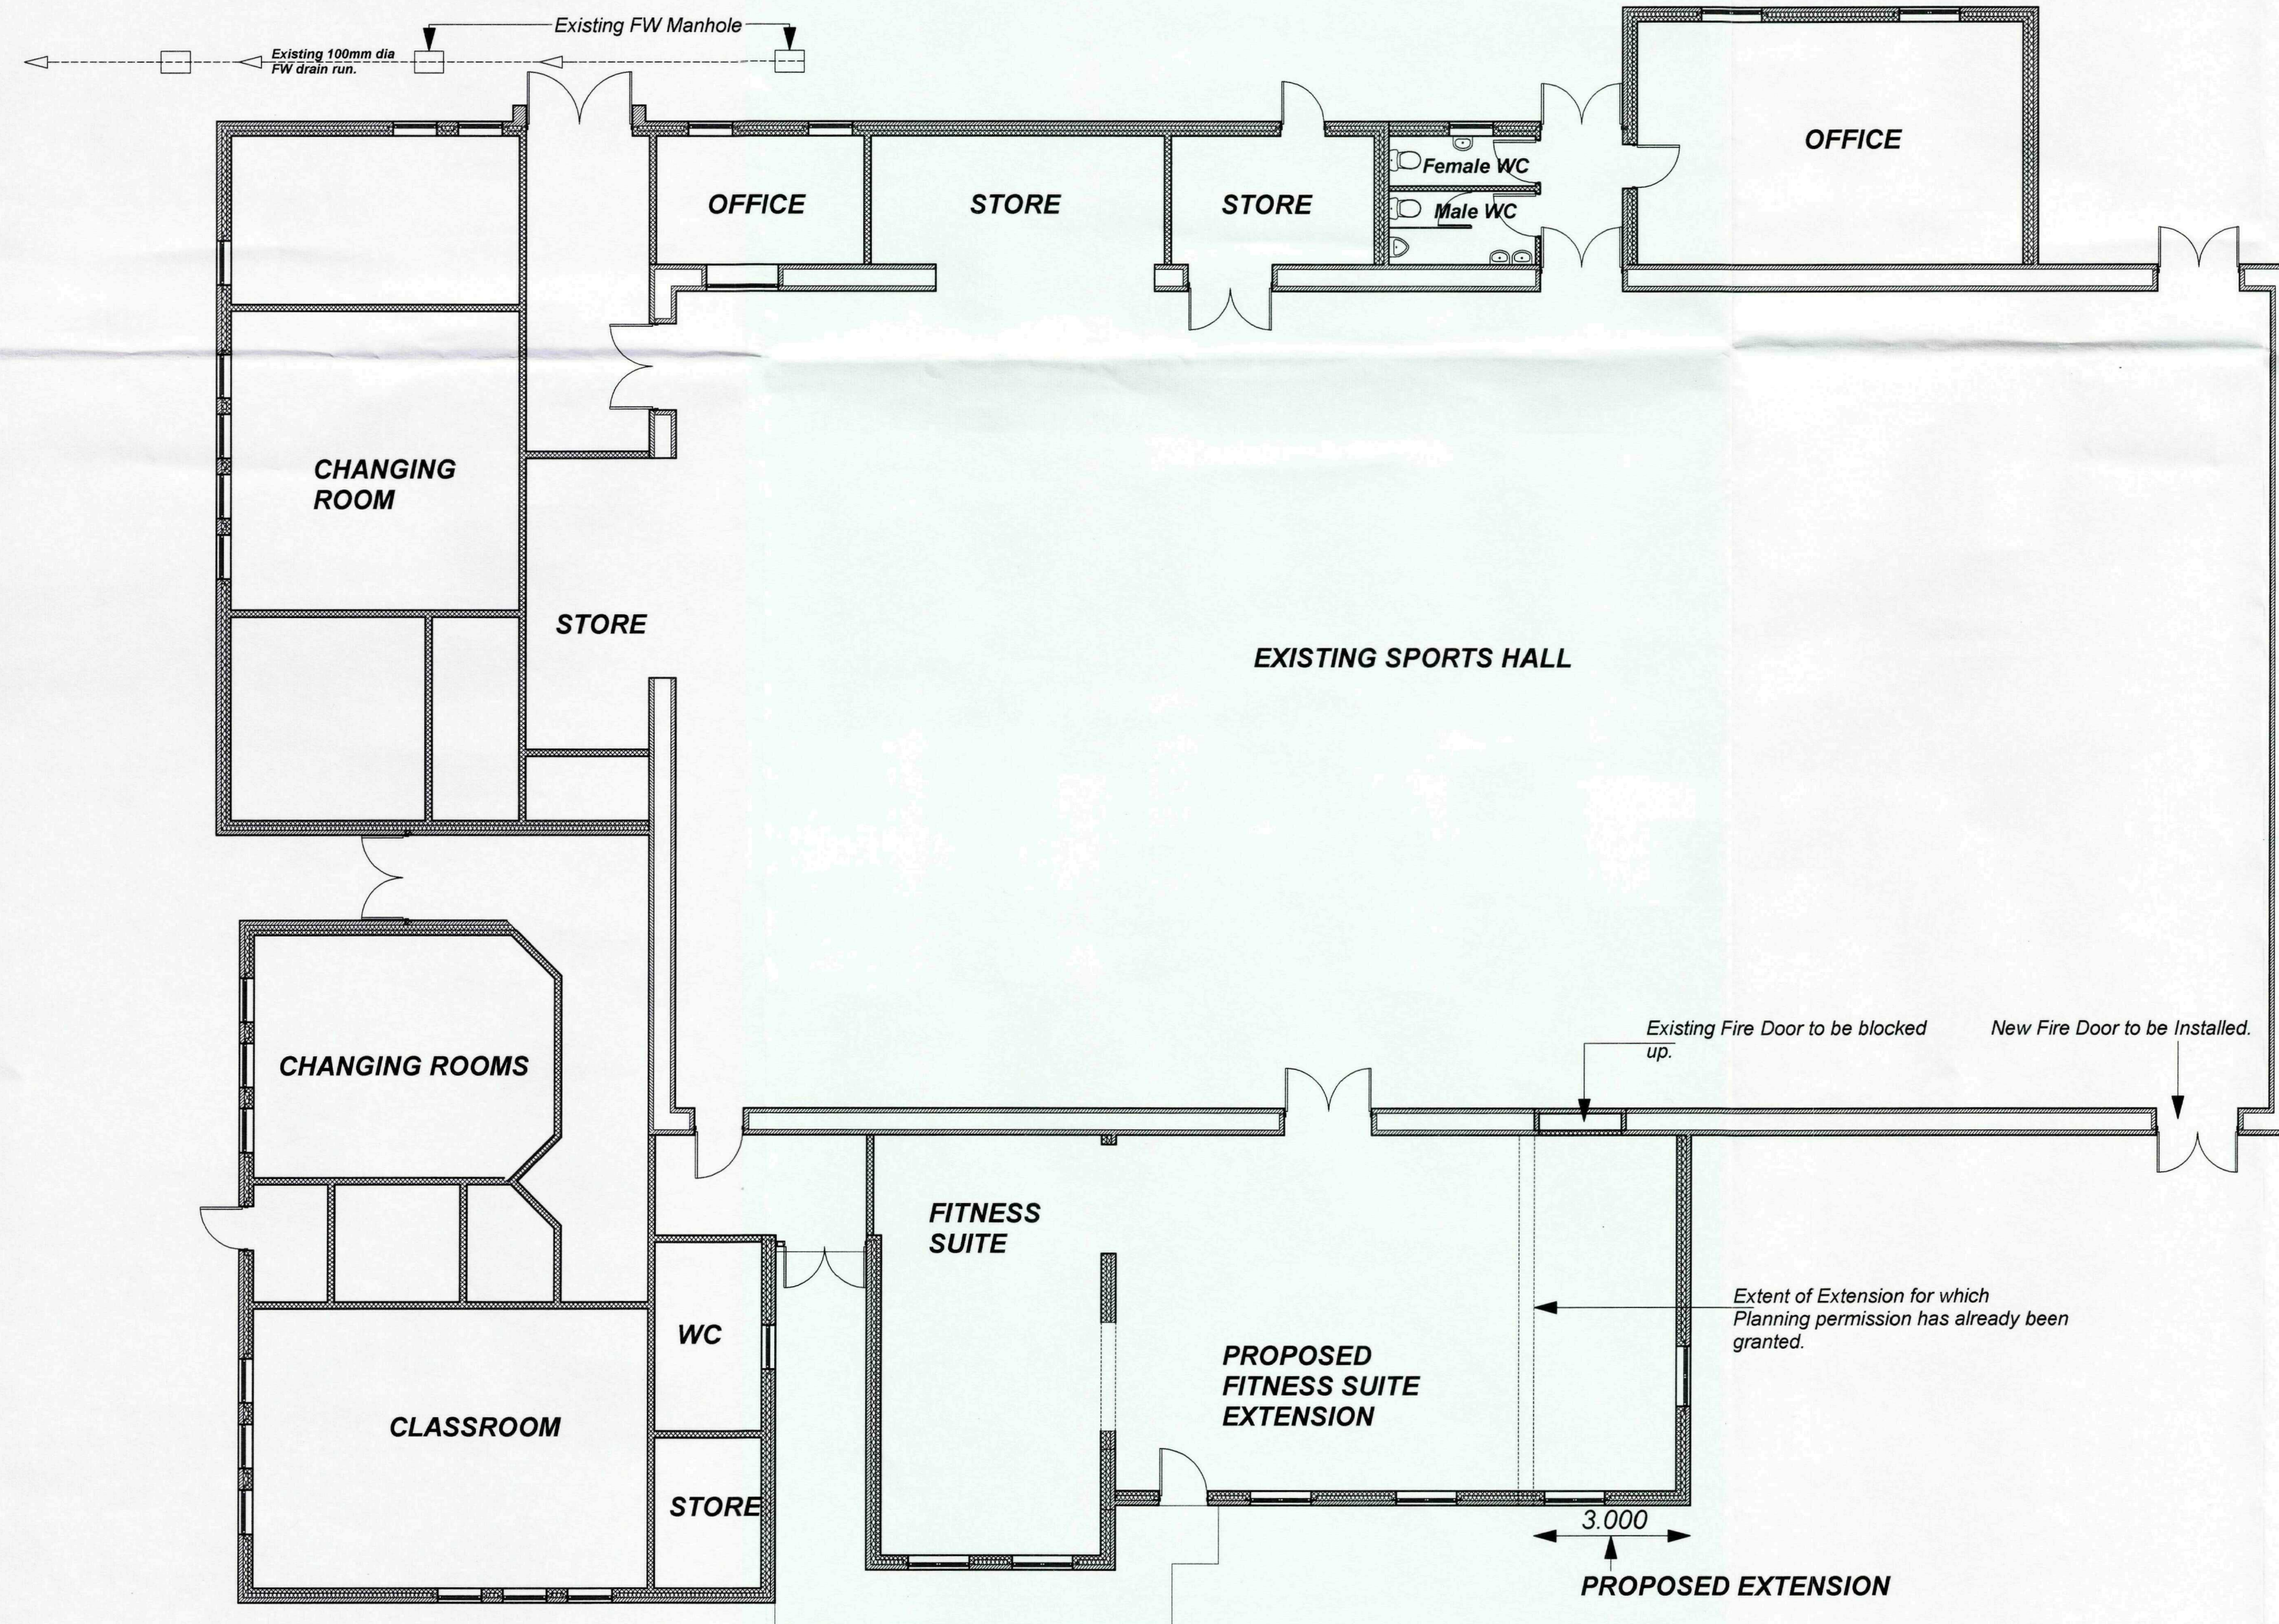

Proposed Plan



Proposed Site Plan

All Dimensions and Levels to be verified on site.
Only Figured Dimensions to be used.
Do not scale this drawing.
Any discrepancies to be notified to the originator of this drawing immediately.
If in doubt, ask.
Copyright is reserved by them and the drawing is issued on the condition that it is not copied, reproduced, retained, or disclosed to any unauthorised person, either wholly or in part without consent.

SHDC
Planning & Development
27 NOV 2009
Ref: 0931-09

Rev	Date	Description	By	Chk'd
-----	------	-------------	----	-------

mouchel
business services

Mill House • Brayford Wharf North • Lincoln • LN1 1YT
Tel: 01522 836836 • Fax: 01522 516050
www.hbs.uk.com

Client
Spalding High School

Project
New Sports Hall Extension

Drawing Title
Proposed General Arrangement

Drawn By
AJS

Checked By

Scale
1:100 / 1:200 / 1:1000

Date
Nov 2009

Project No.
DC/675/0089

Drawing No.
15

Revision

Drawing Status
PLANNING