


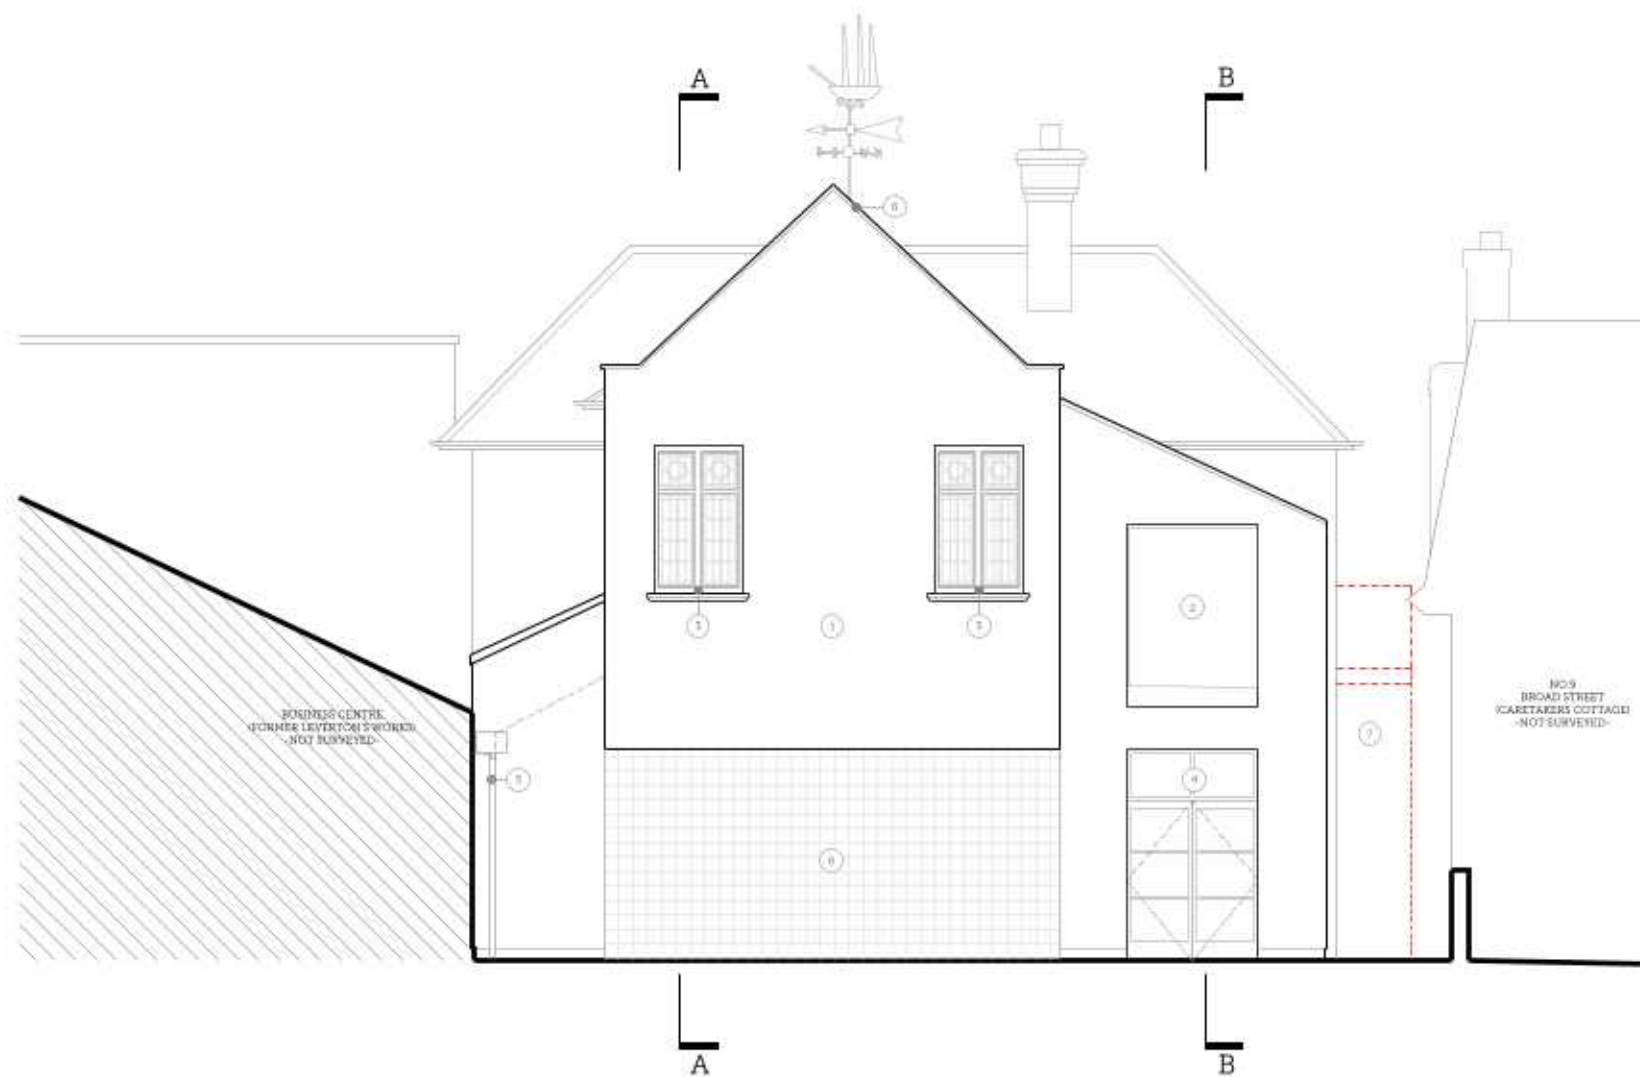

01 | PROPOSED NORTH ELEVATION
Scale 1:100 @ A3

DRAWING NOTES

- ① Render finish over external insulation.
- ② New oriel window.
- ③ New timber casement window.
- ④ New glazed doors to courtyard.
- ⑤ New cast-iron hopper and downpipe serving glazed roof of Side Gallery.
- ⑥ Build-up gable to form parapet with lead abutment flashing and stainless-steel capping.
- ⑦ Remove fire escape stair.
- ⑧ Integrated Trellis finish

1:100
0 1 2 3 4 5m

PROJECT TITLE			
SPALDING GENTLEMEN'S SOCIETY			
DRAWING TITLE			
PROPOSED NORTH ELEVATION			
DRAWING NO.	REVISION	ISSUE DATE	SCALE
2368-PP06	A	29/09/2022	1:100

**SCORER
HAWKINS
ARCHITECTS**

Lodge Farm Barns
Sharncliffe, Spalding
Lincolnshire PE21 4QF
01754 890089
projects@scorerhawkins.co.uk
www.scorerhawkins.co.uk