



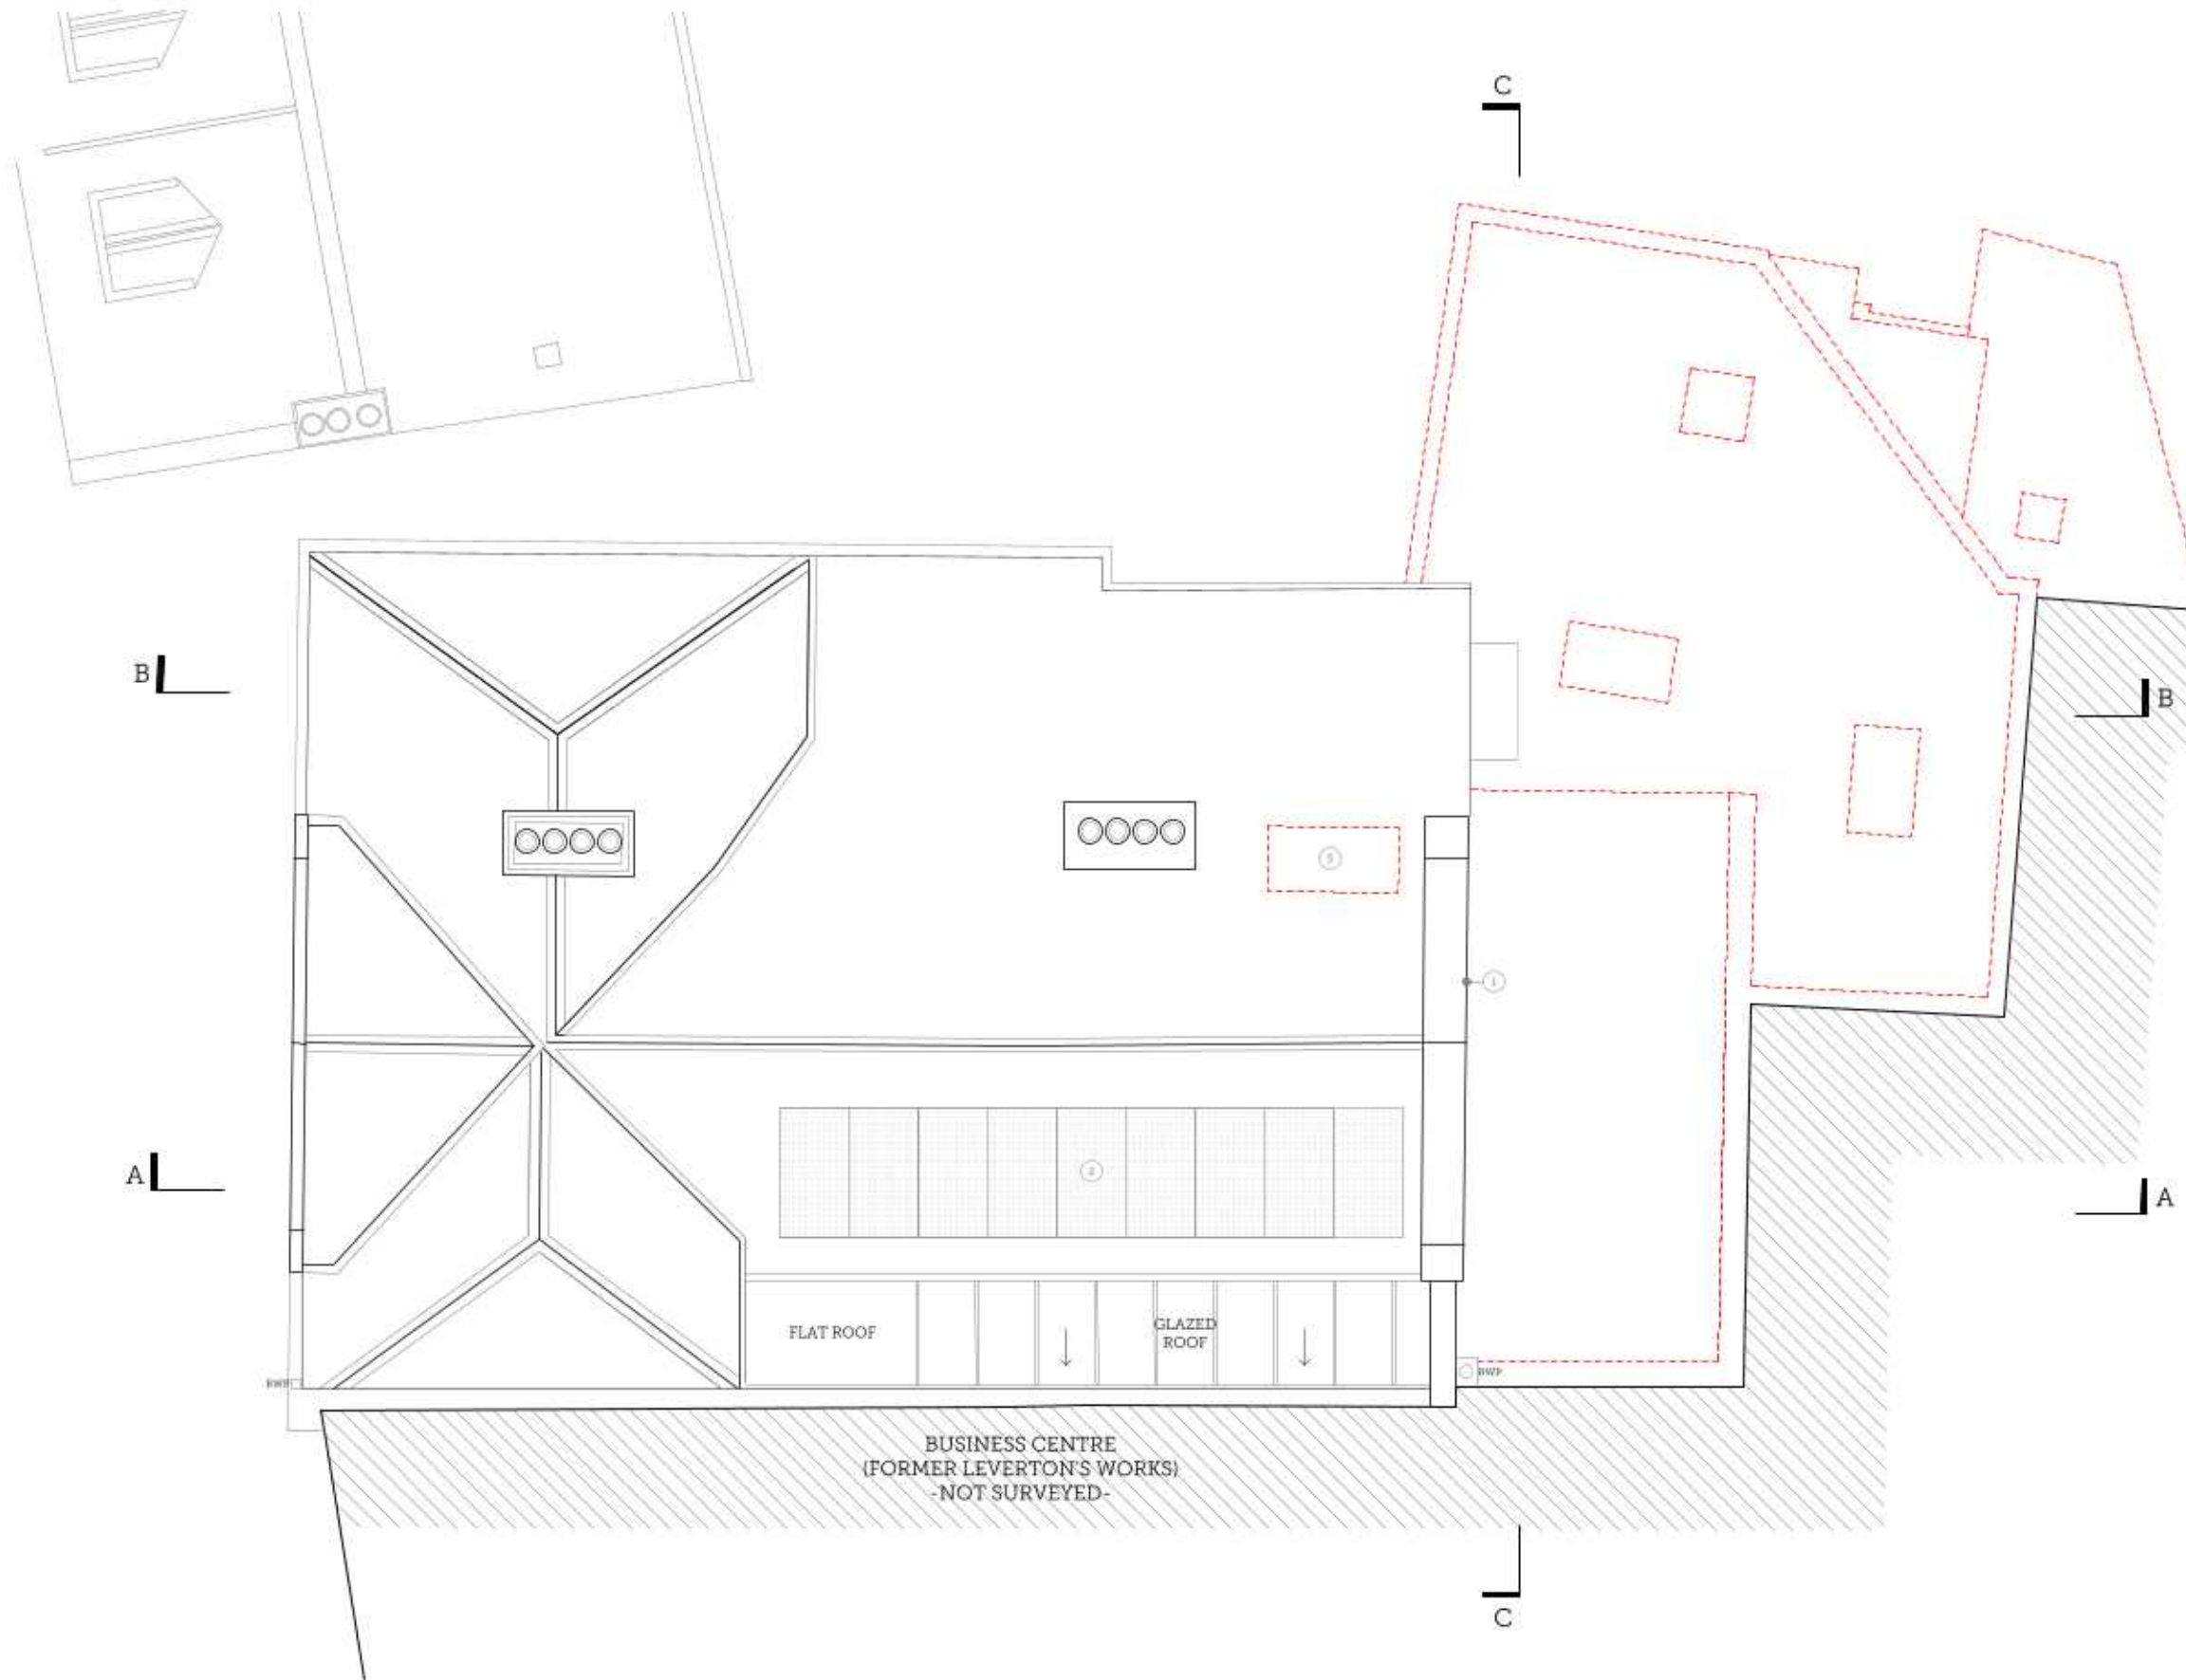

01 | PROPOSED ROOF PLAN
Scale 1:100 @ A3

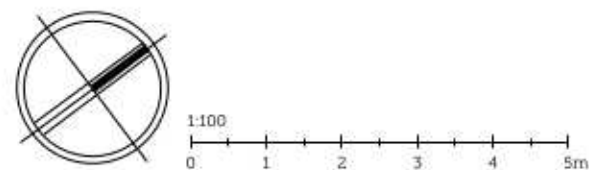

DRAWING NOTES

- ① Build up gable to form parapet with stainless-steel capping.
- ② New photovoltaic array.
- ③ Remove glazed roof-light.

PROJECT TITLE			
SPALDING GENTLEMEN'S SOCIETY			
DRAWING TITLE			
PROPOSED ROOF PLAN			
DRAWING NO.	REVISION	ISSUE DATE	SCALE
2388-PP03	A	29/09/2022	1:100

**SCORER
HAWKINS
ARCHITECTS**

Lodge Farm Barns
Shardlow, Spalding
Lincolnshire PE21 4QF

0154 890089
projects@scorerhawkins.co.uk
www.scorerhawkins.co.uk