

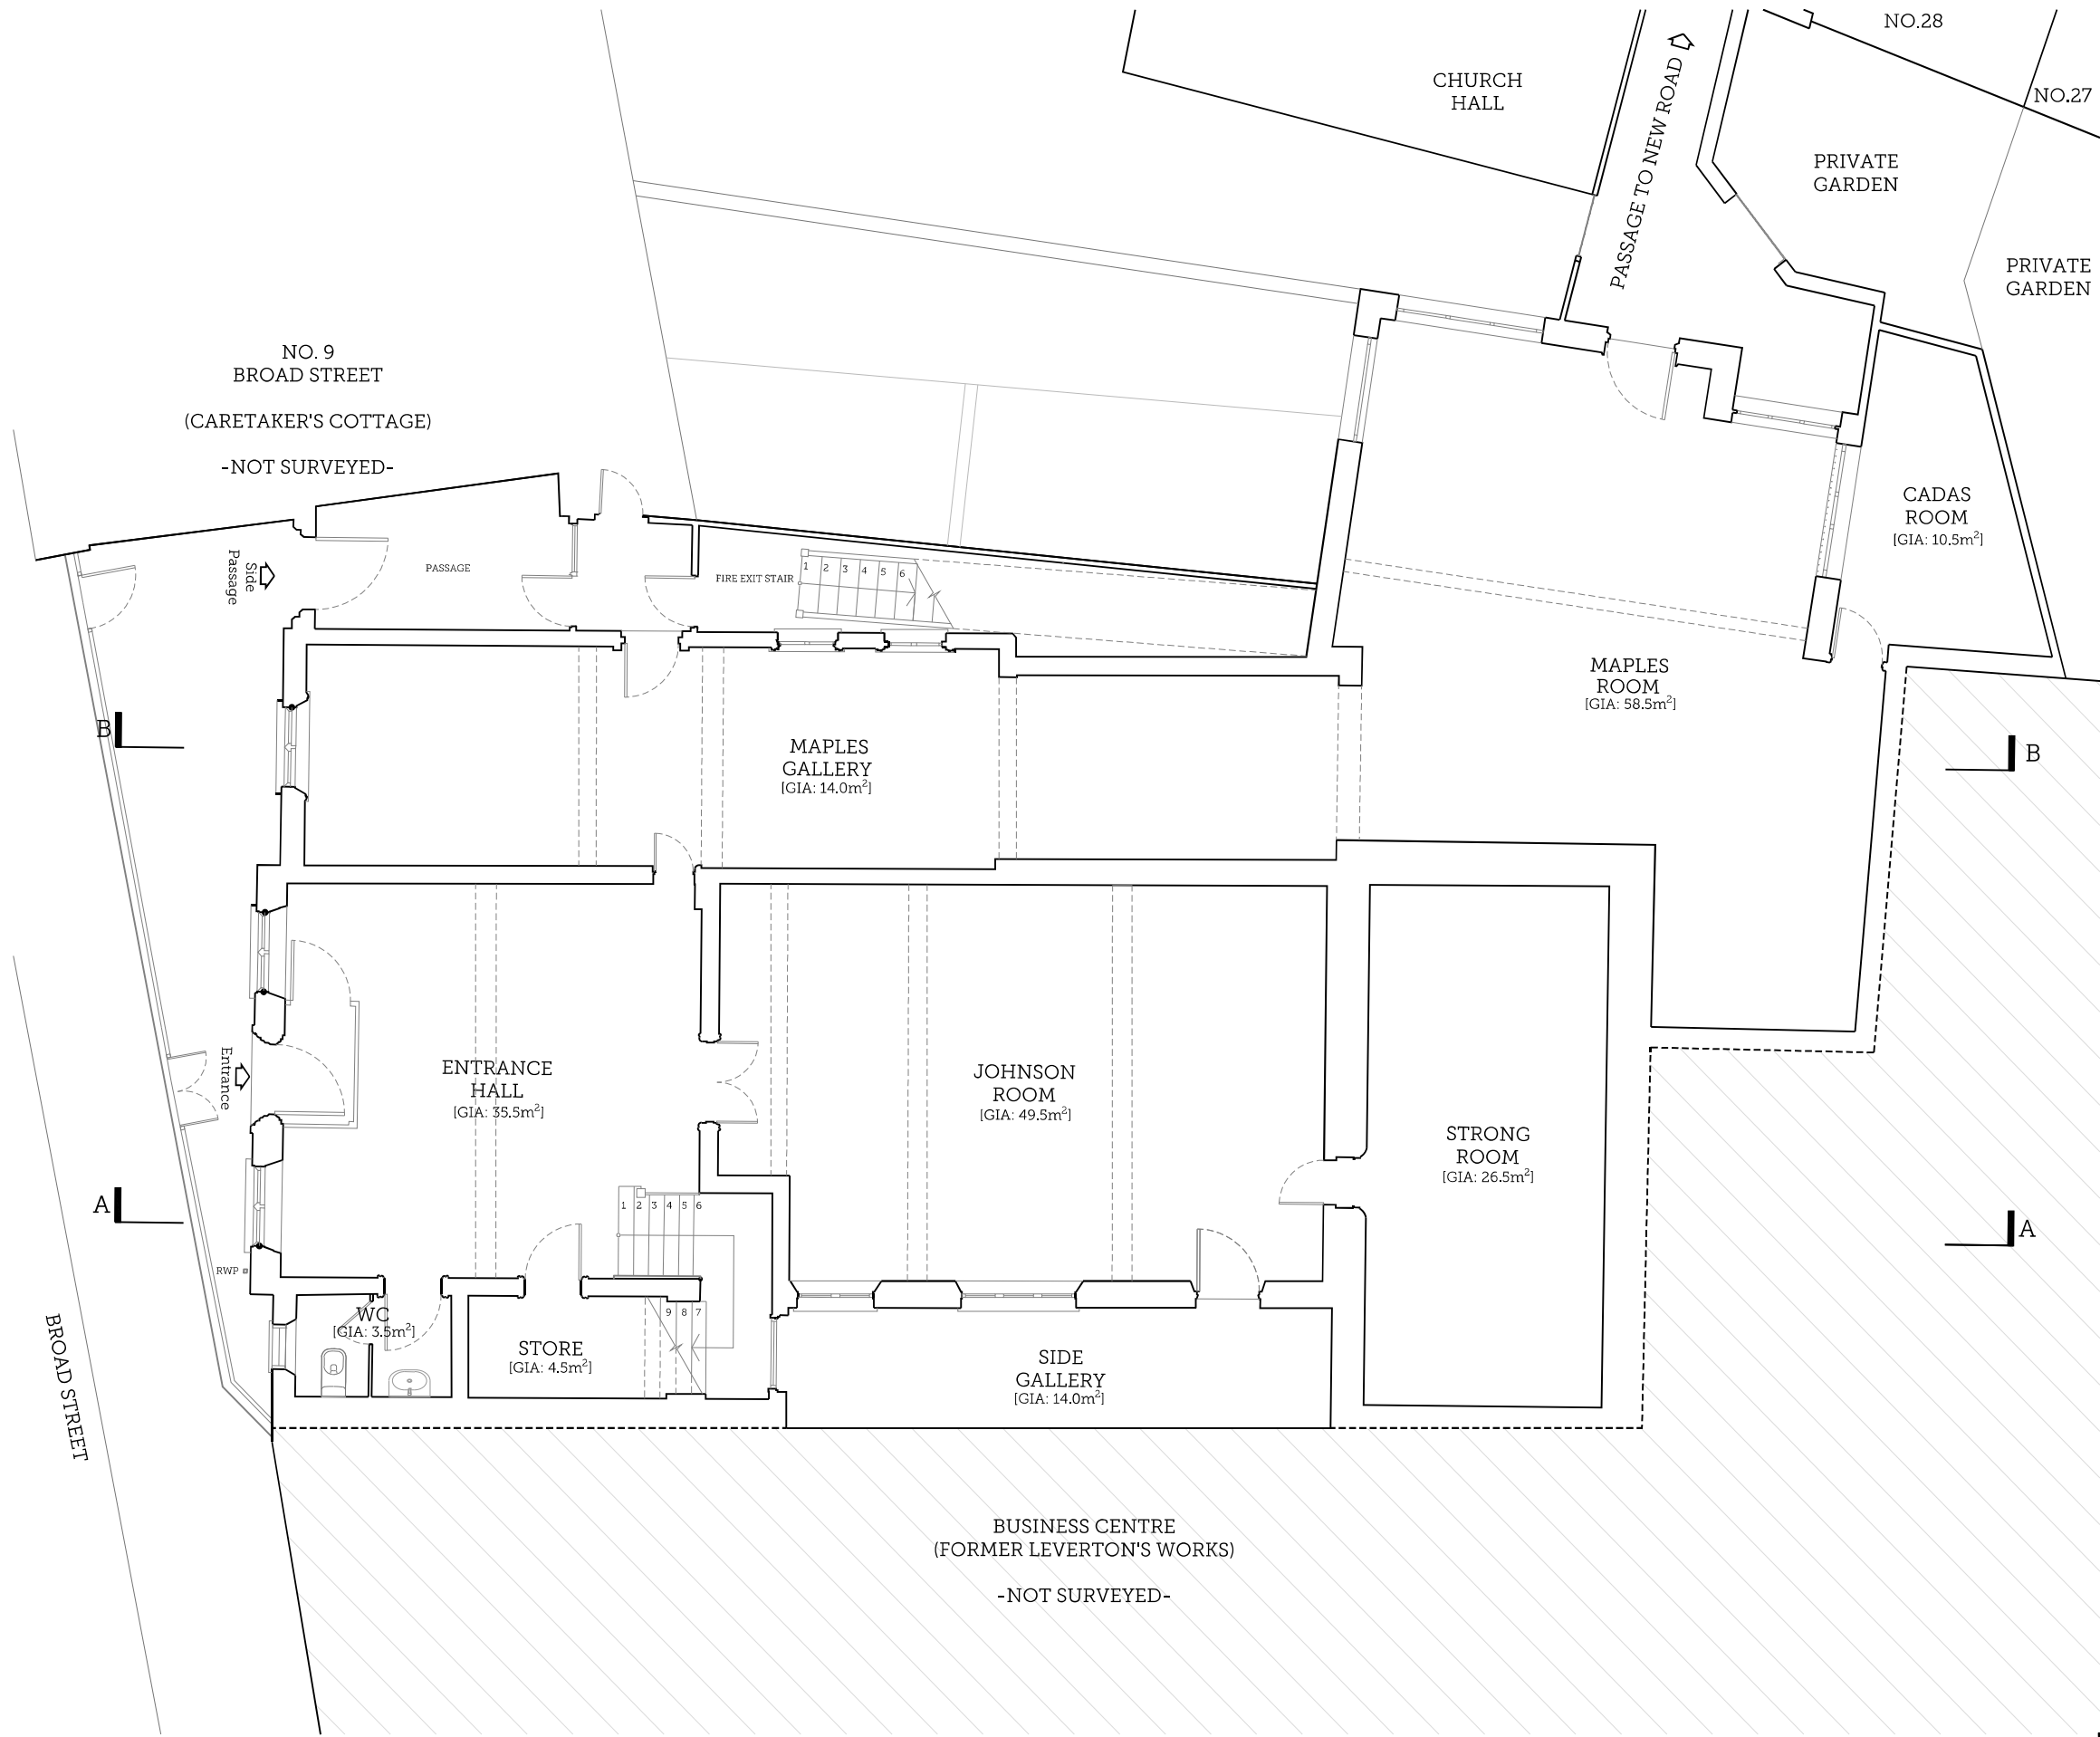


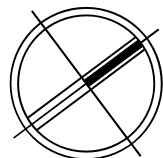

01 | EXISTING GROUND FLOOR PLAN

Scale 1:100 @ A3

 

PROJECT TITLE:			
SPALDING GENTLEMEN'S SOCIETY			
DRAWING TITLE:			
EXISTING GROUND FLOOR PLAN			
DRAWING NO:	REVISION:	ISSUE DATE:	SCALE:
2388-EX01	A	16/09/2022	1:100

**SCORER
HAWKINS
ARCHITECTS**

Lodge Farm Barns
Skendleby, Spilsby
Lincolnshire, PE23 4QF

01754 890089
projects@scorerhawkins.co.uk
www.scorerhawkins.co.uk