

NO.9
BROAD STREET
(CARETAKER'S COTTAGE)
-NOT SURVEYED-

17 18 19 20 21
FIRE EXIT STAIR

FLAT
ROOF

FLAT
ROOF

TURNER
ROOM
(GIA: 54.0m²)

BALLEY
ROOM
(GIA: 13.0m²)

LIBRARIAN'S
ROOM
(GIA: 19.0m²)

VESTIBULE
(GIA: 13.0m²)

LECTURE
ROOM
(GIA: 89.5m²)


LIBRARY
(GIA: 19.0m²)

LANDING

GLAZED
ROOF

BUSINESS CENTRE
(FORMER LEVERTON'S WORKS)
-NOT SURVEYED-

01 | EXISTING FIRST FLOOR PLAN
Scale 1:100 @ A3

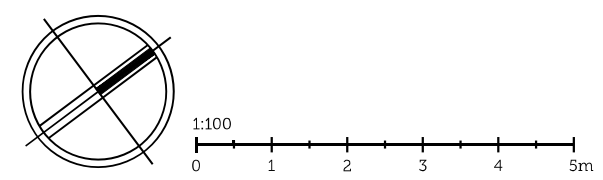

PROJECT TITLE: SPALDING GENTLEMEN'S SOCIETY				<div>SCORER HAWKINS ARCHITECTS</div> <div>Lodge Farm Barns Skendleby, Spilsby Lincolnshire, PE23 4QF 01754 890089 projects@scorerhawkins.co.uk www.scorerhawkins.co.uk</div>
DRAWING TITLE: EXISTING FIRST FLOOR PLAN				
DRAWING NO: 2388-EX02	REVISION: A	ISSUE DATE: 16/09/2022	SCALE: 1:100	