

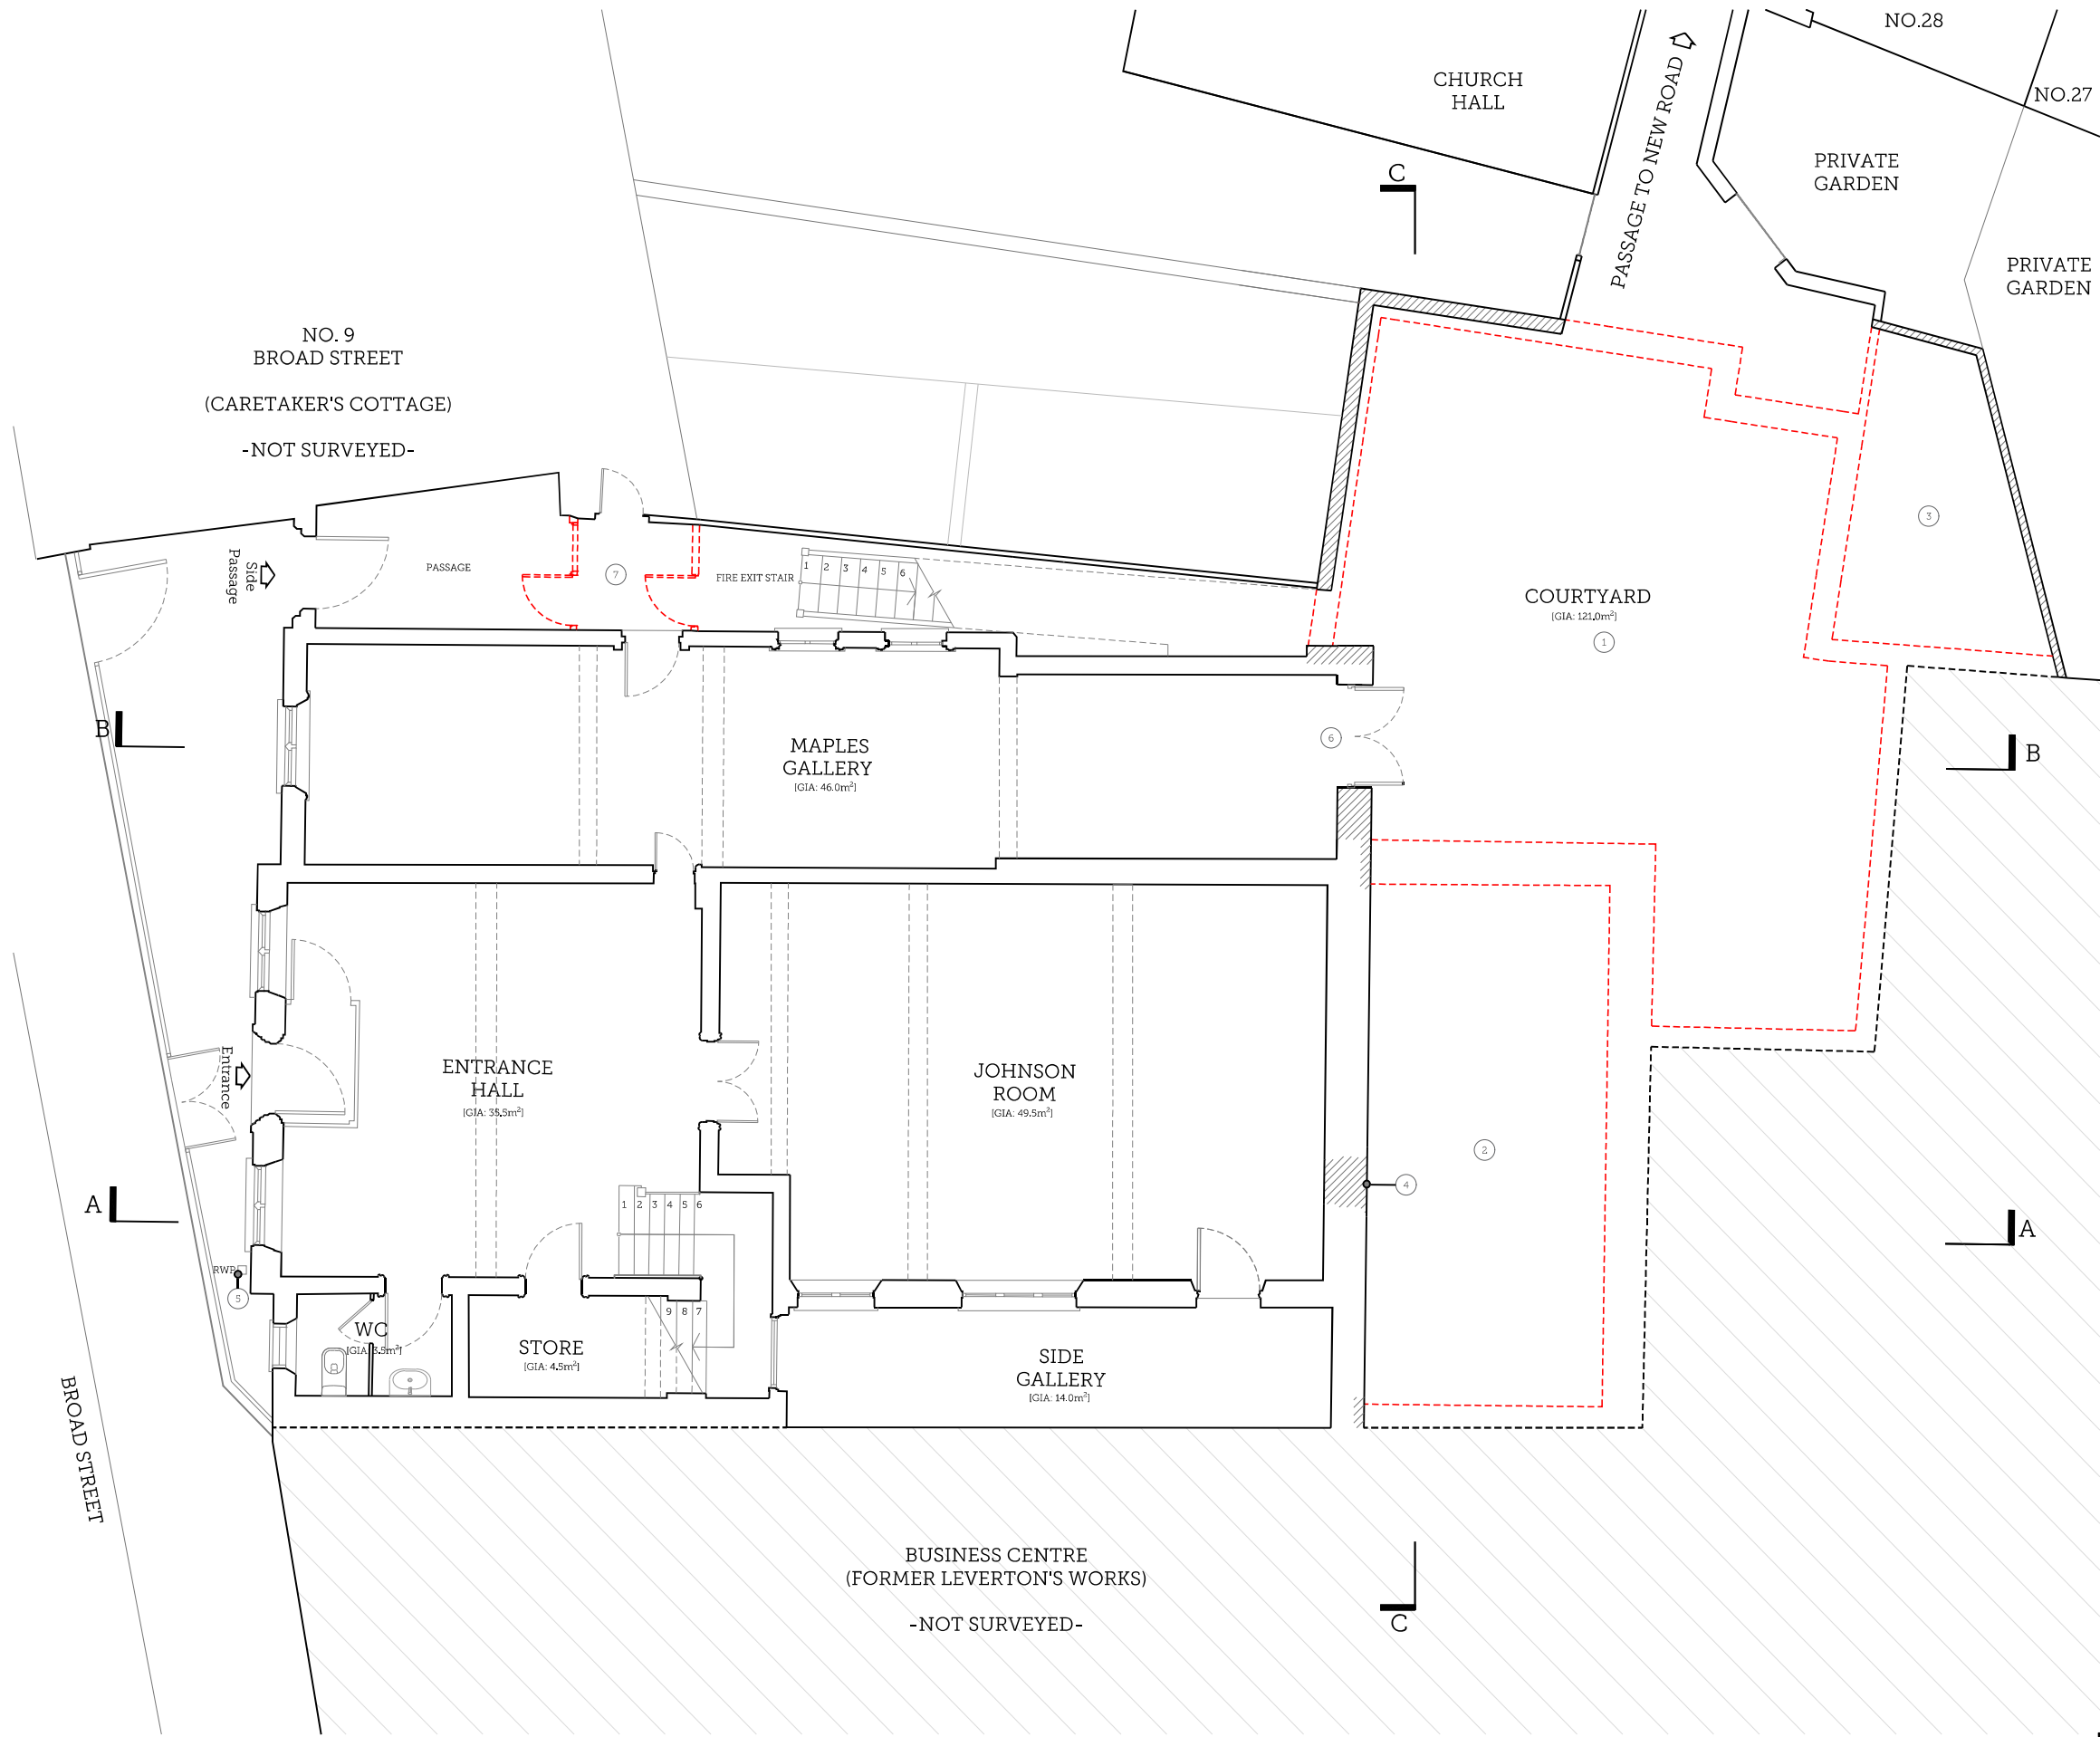


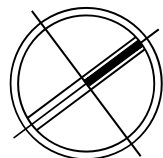

DRAWING NOTES

- ① Demolish Two-storey 1960's extension
- ② Demolish Strong room extension from 1925
- ③ Demolish Cadas room from 1986
- ④ Retain bank vault door in-situ and block up doorway behind
- ⑤ Replace all uPVC rainwater goods with cast iron
- ⑥ New steel doors in adapted opening
- ⑦ Remove Dividing gates/ walls in side passage

01 | PROPOSED GROUND FLOOR PLAN
Scale 1:100 @ A3

 

PROJECT TITLE:				SCORER HAWKINS ARCHITECTS Lodge Farm Barns Skendleby, Spilsby Lincolnshire, PE23 4QF 01754 890089 projects@scorerhawkins.co.uk www.scorerhawkins.co.uk
SPALDING GENTLEMEN'S SOCIETY				
DRAWING TITLE:				
PROPOSED GROUND FLOOR PLAN				
DRAWING NO:	REVISION:	ISSUE DATE:	SCALE:	
2388-PP01	-	16/09/2022	1:100	