



NO. 9
BROAD STREET
(CARETAKER'S COTTAGE)
-NOT SURVEYED-

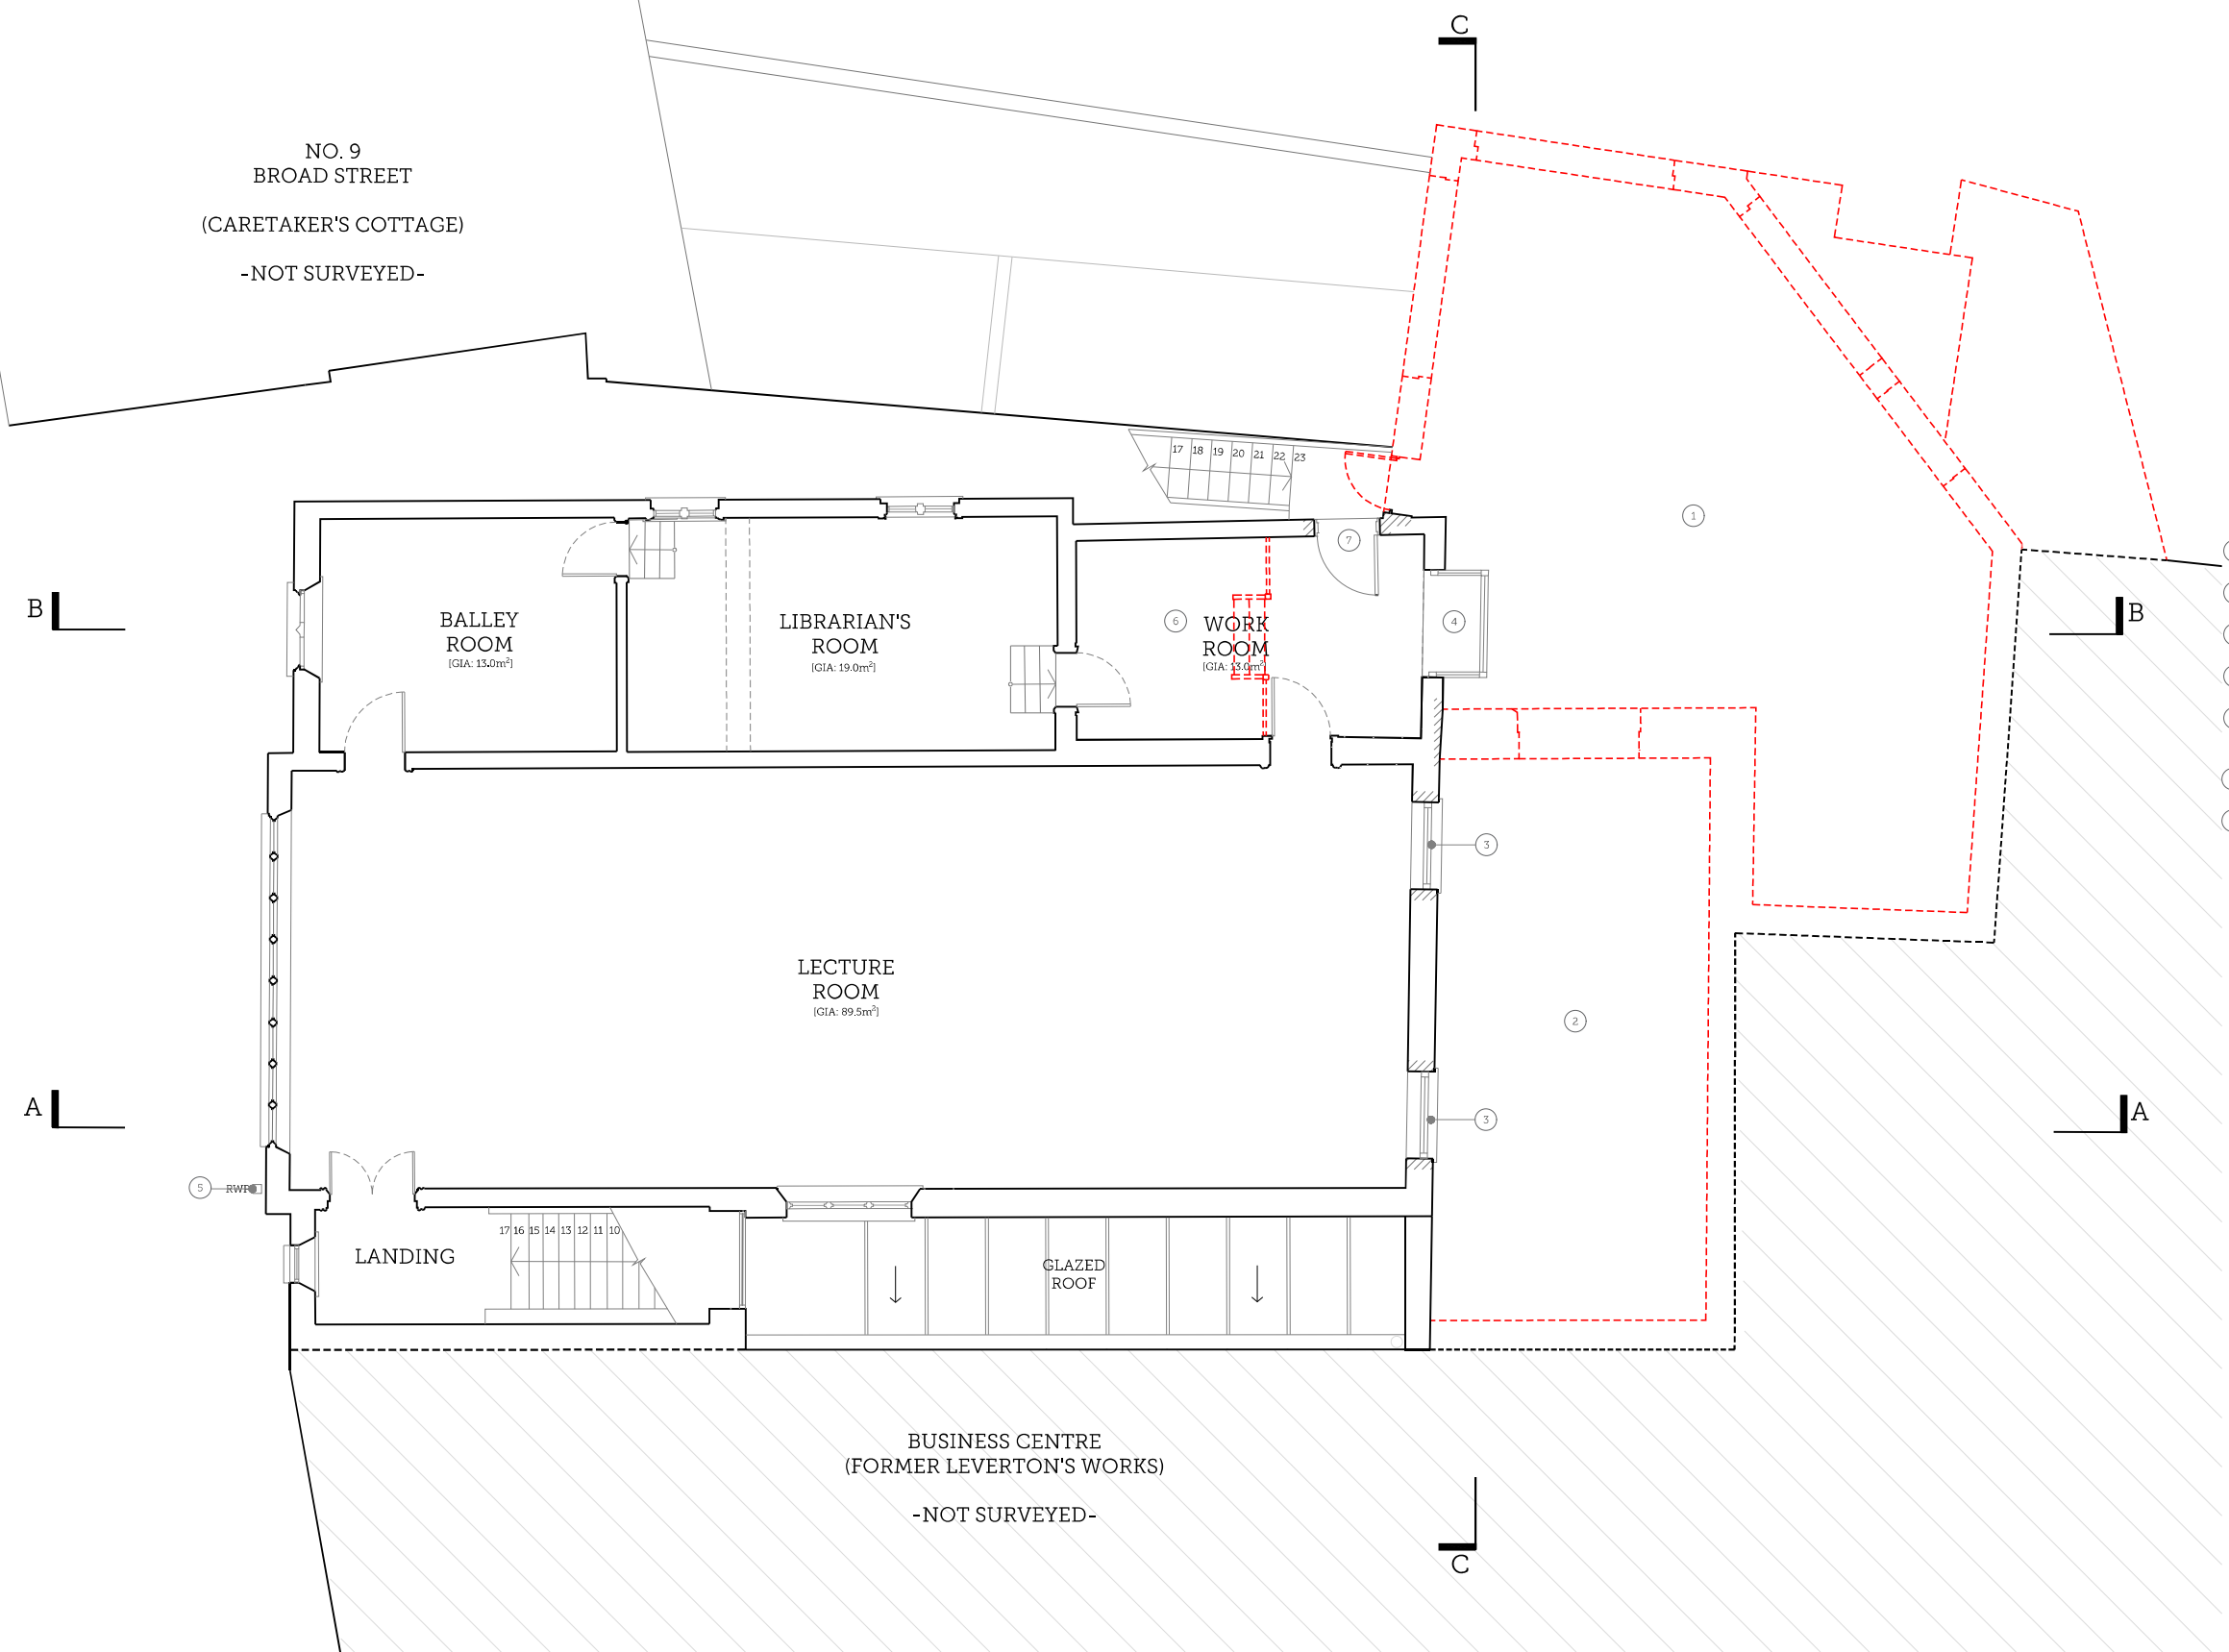

DRAWING NOTES

- 1 Demolish Two-storey 1960's extension
- 2 Demolish Library extension
- 3 Re-instate timber windows in original locations
- 4 New oriel window in adapted opening
- 5 Replace all uPVC rainwater goods with cast iron
- 6 New timber floor
- 7 New fire escape door

01 | PROPOSED FIRST FLOOR PLAN
Scale 1:100 @ A3

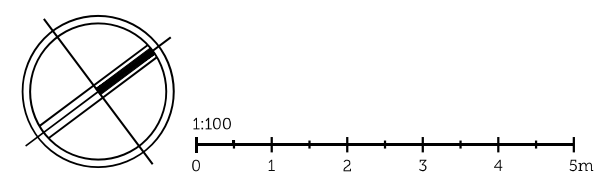

PROJECT TITLE: SPALDING GENTLEMEN'S SOCIETY			
DRAWING TITLE: PROPOSED FIRST FLOOR PLAN			
DRAWING NO: 2388-PP02	REVISION: -	ISSUE DATE: 16/09/2022	SCALE: 1:100

**SCORER
HAWKINS
ARCHITECTS**

Lodge Farm Burne
Skendleby, Spilsby
Lincolnshire, PE23 4QF

01754 890089
projects@scorerhawkins.co.uk
www.scorerhawkins.co.uk