


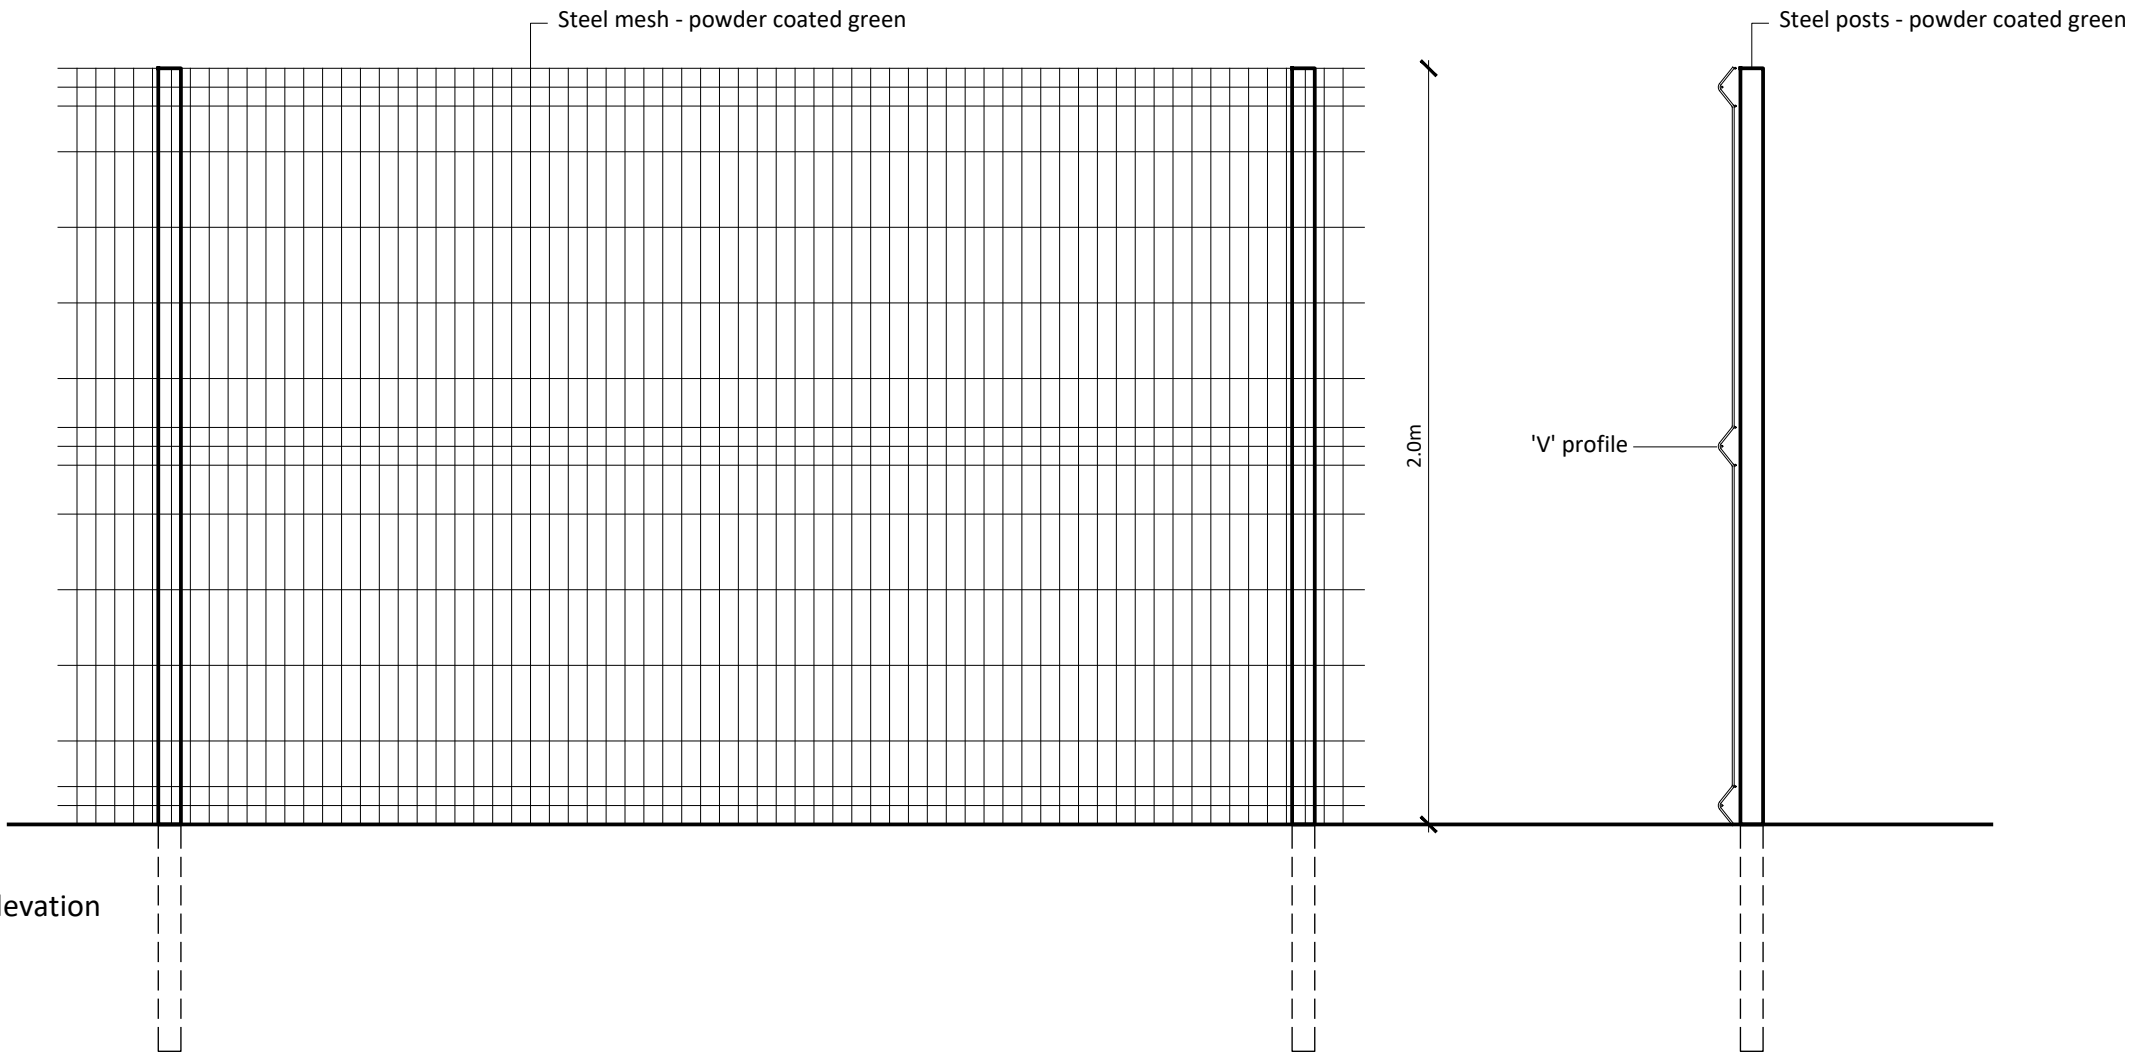

Front Elevation

Section

Rear Elevation

Notes

Copyright
© Robert Doughty Consultancy Limited.
All rights described in the Copyright, Designs and Patents Act 1988 have been asserted.

Dimensions
All dimensions shown are for the purposes of obtaining the relevant planning permission only.

CDM 2015
This drawing is for illustrative purposes and/or obtaining the relevant planning permission only. It should not be used for construction and accordingly, risk identification under the Construction (Design & Management) Regulations 2015 has not been undertaken.



-	-	-	-
Rev	By	Description	Date
Current revision checked by: -			
 Robert Doughty Consultancy 32 High Street, Helpringham Sleaford, Lincolnshire, NG34 0RA Tel: 01529 421646 Email: admin@rdc-landplan.co.uk Web: www.rdc-landplan.co.uk			
Client Racquet Space			
Project Proposed Padel Centre Land off Bourne Road, Spalding			
Drawing 2m high weld mesh fence detail			
Scale @ A3 1:20		Date 02/09/26	
Drawn By WW		Checked By -	
Job Number 1648-2	Status FP	Purpose of Issue Planning	
Drawing No. 1648-2_FP_DD01			Rev -