


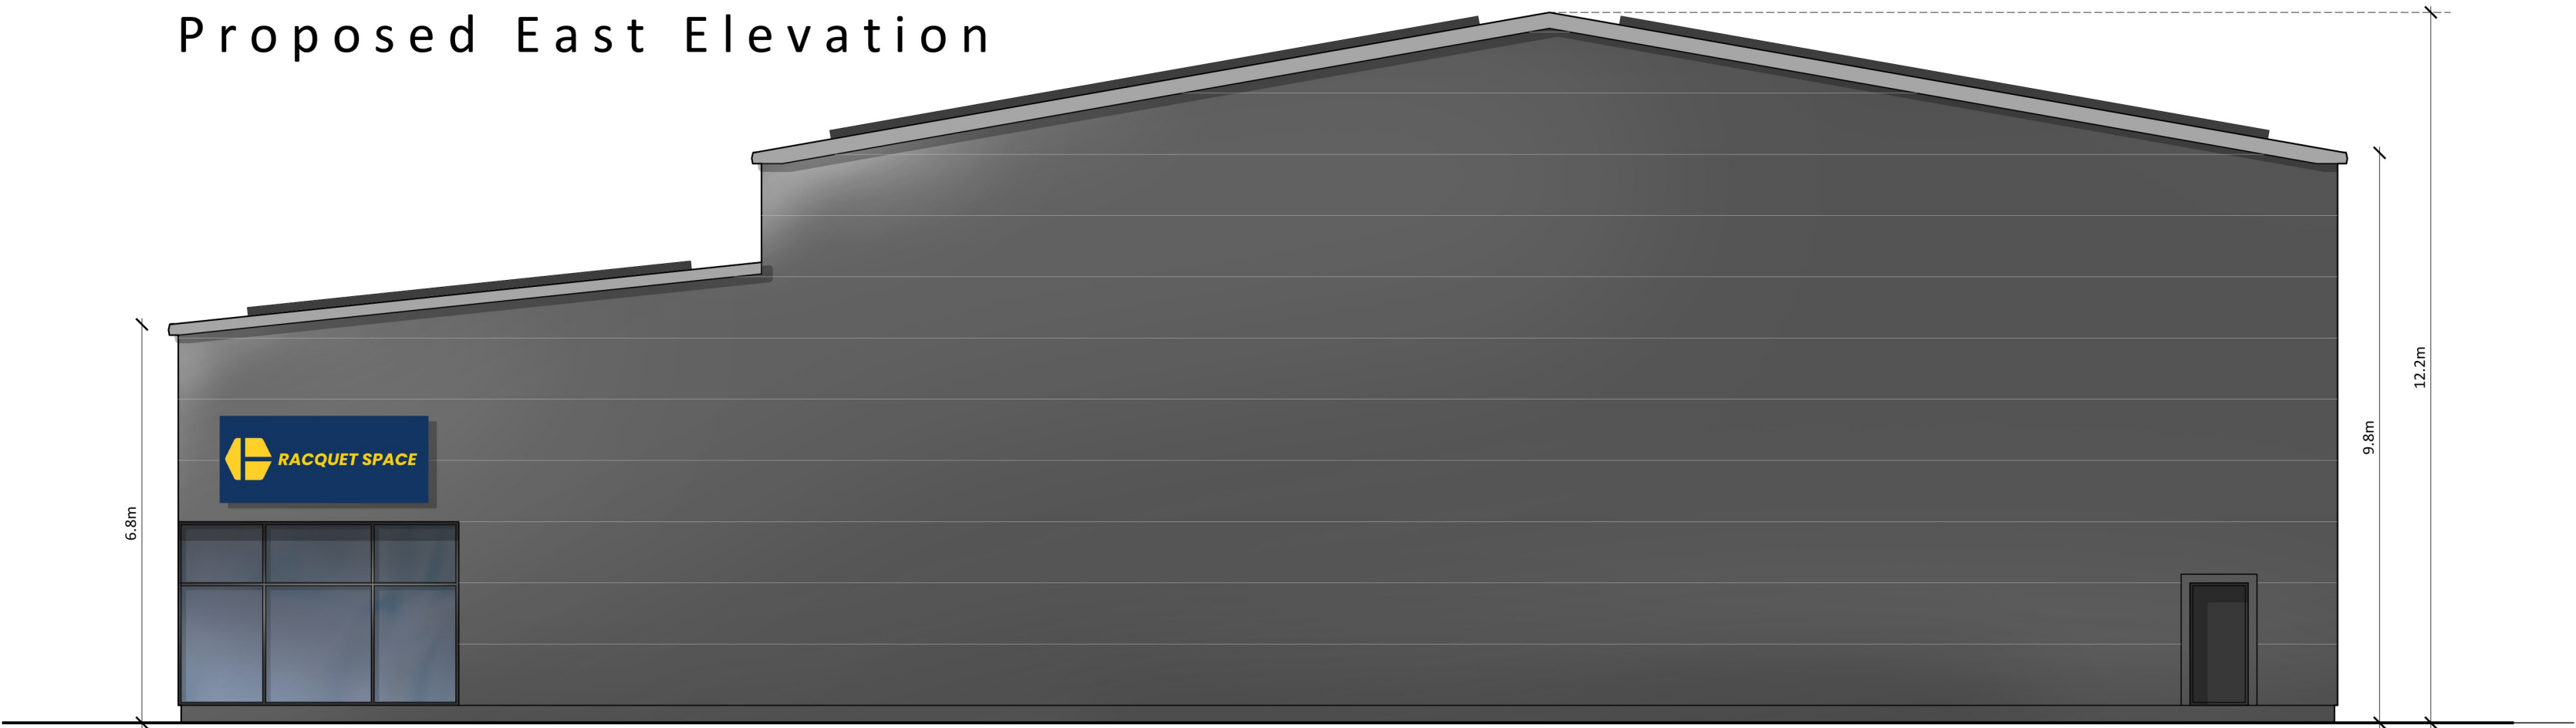

Proposed East Elevation




Proposed South Elevation




Proposed West Elevation



Proposed North Elevation

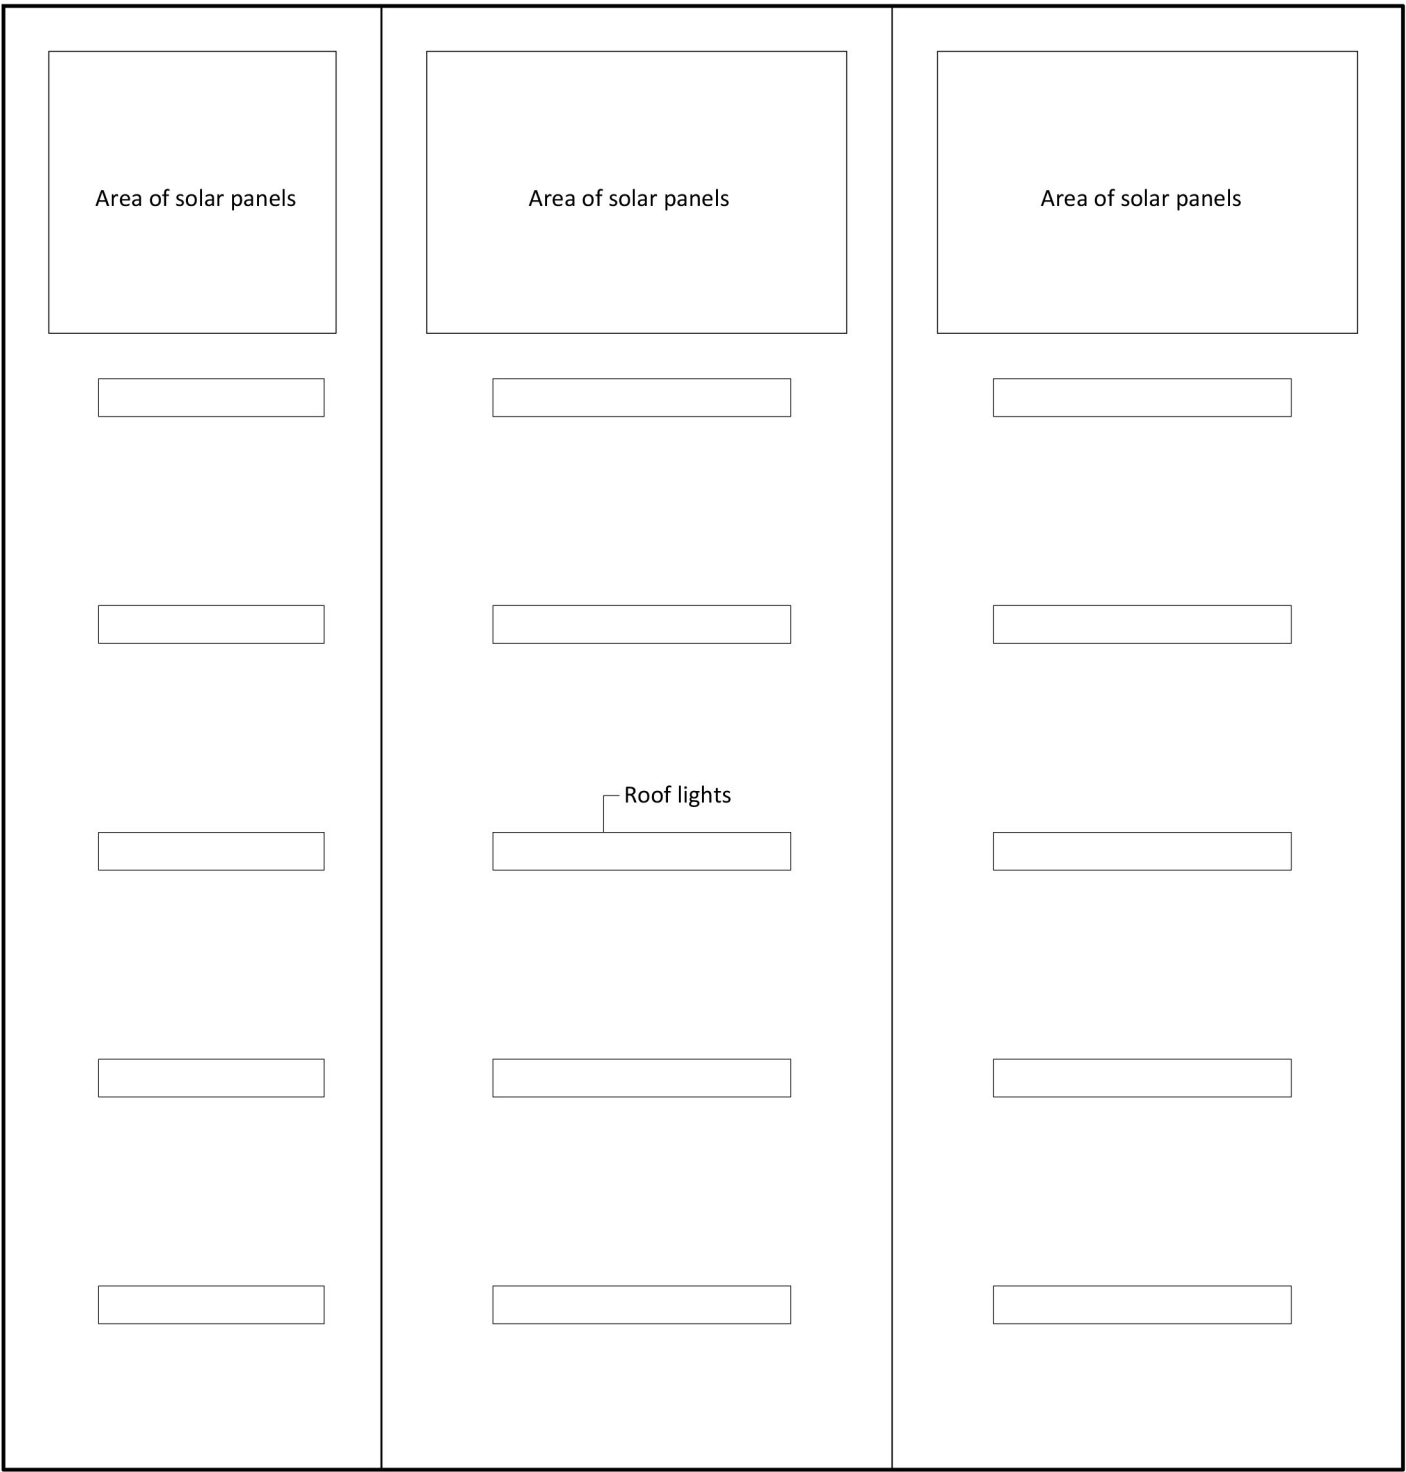

Proposed Roof Plan

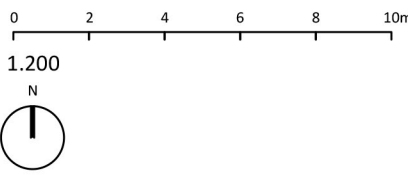


Notes

Copyright
© Robert Doughty Consultancy Limited.
All rights described in the Copyright, Designs and Patents Act 1988 have been asserted.

Ordnance Survey Map
© Crown Copyright. OS Licence No: AR 100010613.

Dimensions
All dimensions shown are for the purposes of obtaining the relevant planning permission only.

CDM 2015
This drawing is for illustrative purposes and/or obtaining the relevant planning permission only. It should not be used for construction and accordingly, risk identification under the Construction (Design & Management) Regulations 2015 has not been undertaken.

 

Rev	By	Description	Date
-	-	-	-

Current revision checked by: -

rdc Robert Doughty Consultancy 32 High Street, Helpingham Sleaford, Lincolnshire, NG34 0RA Tel: 01529 421646 Email: admin@rdc-landplan.co.uk Web: www.rdc-landplan.co.uk			
Client Racquet Space			
Project Proposed Padel Centre Land off Bourne Road, Spalding			
Drawing Proposed Elevations			
Scale @ A1 As shown		Date 02/09/26	
Drawn By PSS		Checked By -	
Job Number 1648-2	Status FP	Purpose of Issue Planning	
Drawing No. 1648-2_FP_EL01			Rev -