




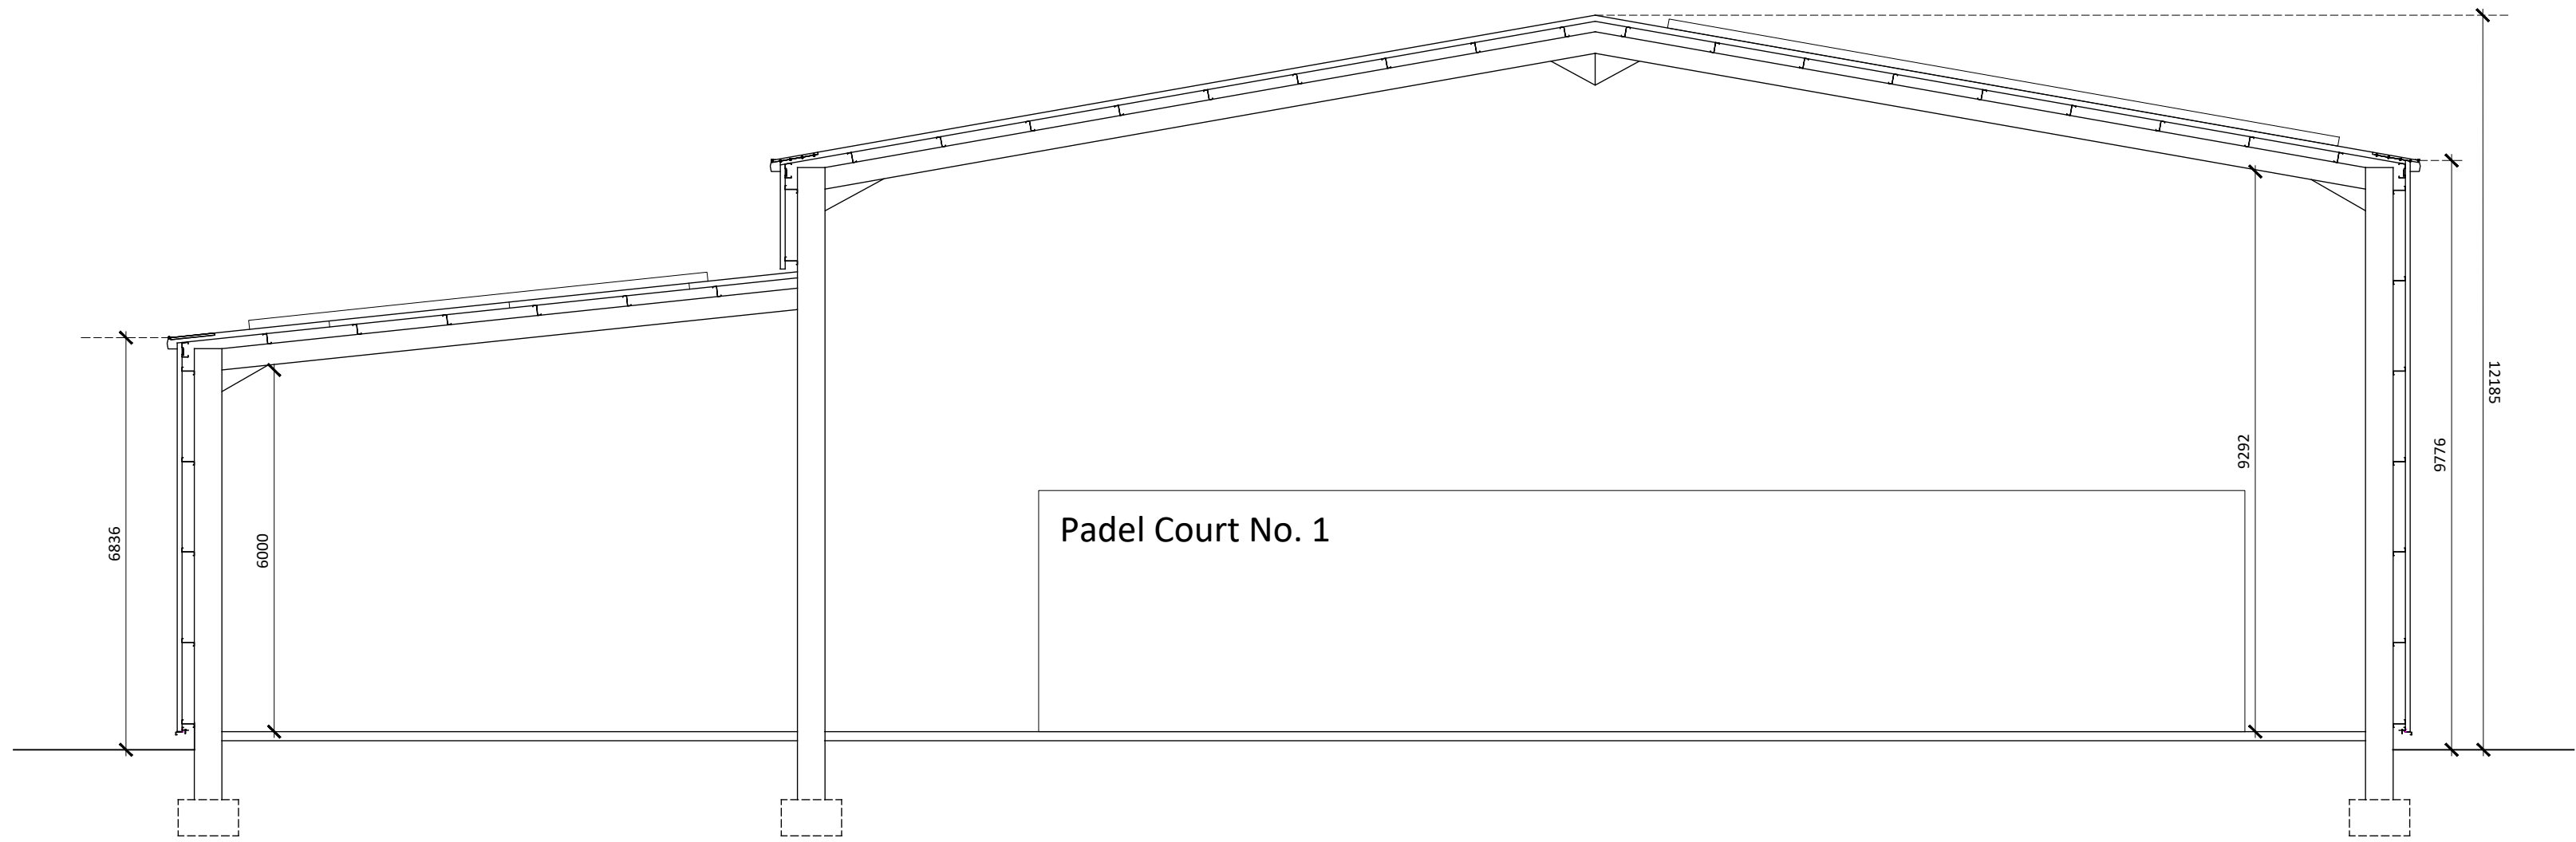

Proposed Section A-A

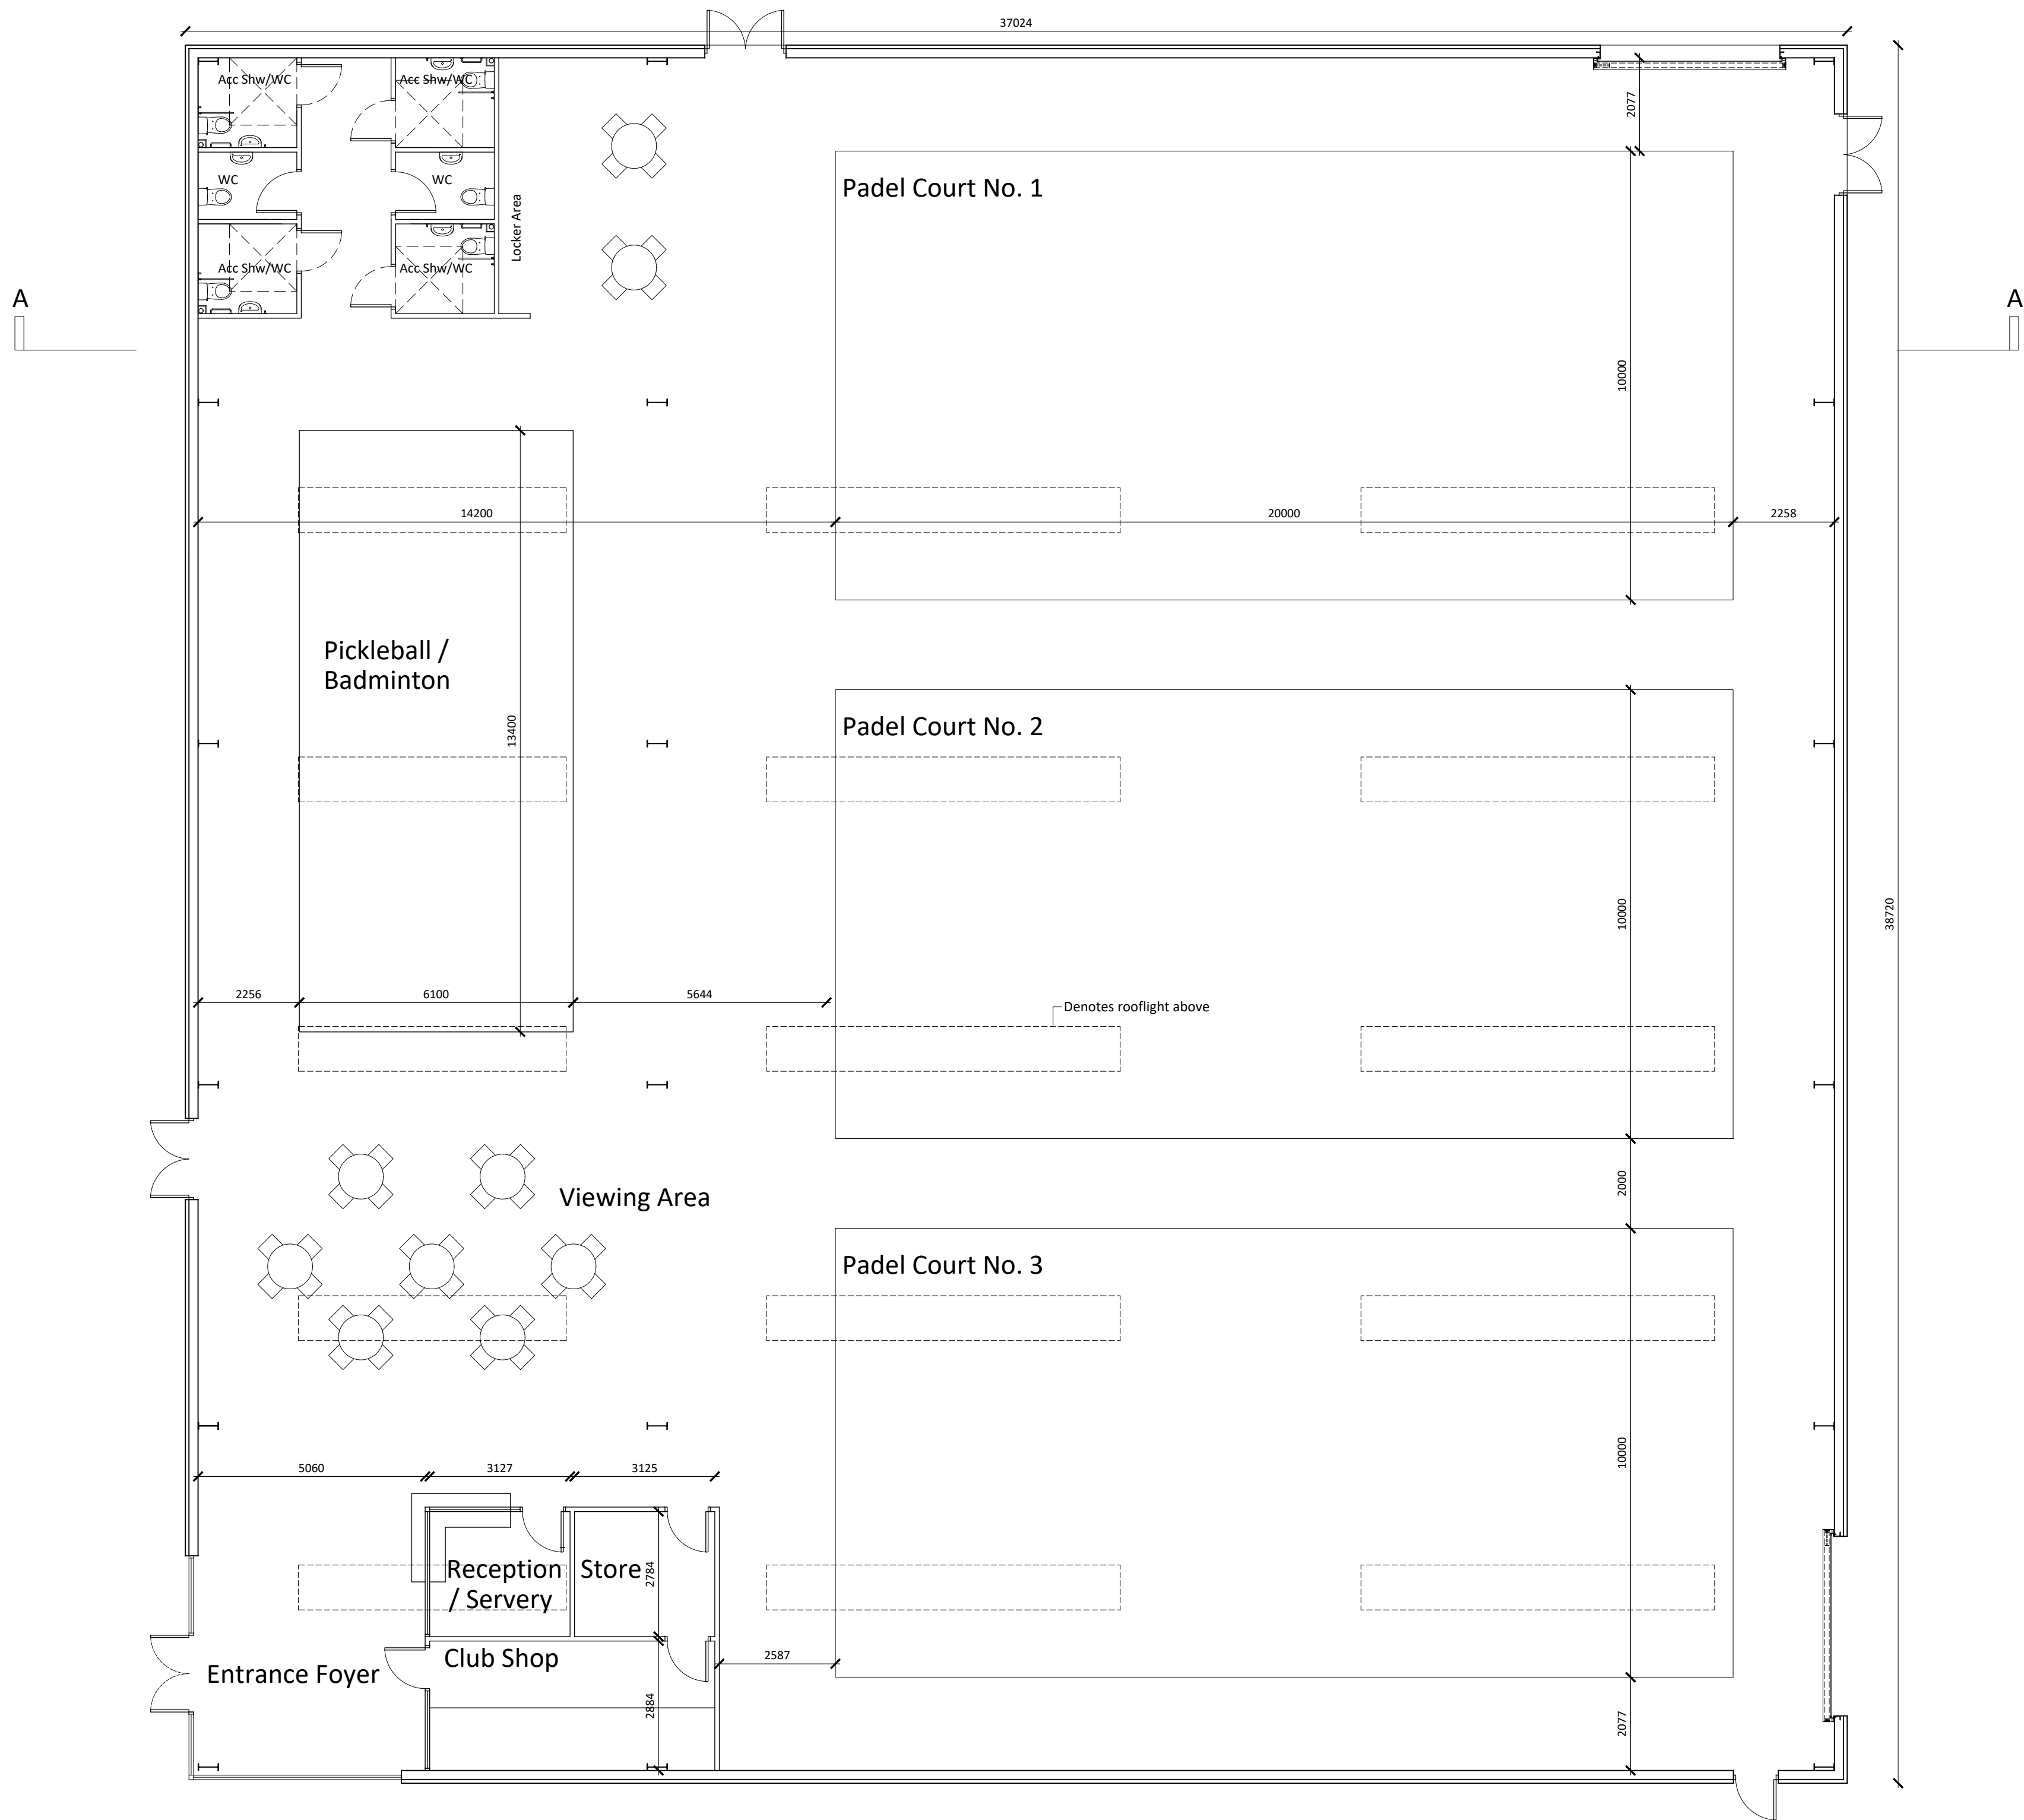

Proposed Ground Floor Plan

 

Notes

Copyright
© Robert Doughty Consultancy Limited.
All rights described in the Copyright, Designs and Patents Act 1988 have been asserted.

Ordnance Survey Map
© Crown Copyright. OS Licence No: AR 100010613.

Dimensions
All dimensions shown are for the purposes of obtaining the relevant planning permission only

CDM 2015
This drawing is for illustrative purposes and/or obtaining the relevant planning permission only. It should not be used for construction and accordingly, risk identification under the Construction (Design & Management) Regulations 2015 has not been undertaken.



Rev	By	Description	Date
-	-	-	-

Current revision checked by: -

rdc
Robert Doughty
Consultancy
32 High Street, Helpingham
Sleaford, Lincolnshire, NG34 0RA
Tel: 01529 421646
Email: admin@rdc-landplan.co.uk
Web: www.rdc-landplan.co.uk

Client
Racquet Space

Project
Proposed Padel Centre
Land off Bourne Road, Spalding

Drawing
Proposed Floor Plan and Section

Scale @ A1 1: 100	Date 02/09/26
-----------------------------	-------------------------

Drawn By PSS	Checked By -
------------------------	------------------------

Job Number 1648-2	Status FP	Purpose of Issue Planning
-----------------------------	---------------------	-------------------------------------

Drawing No. 1648-2_FP_PL01	Rev -
--------------------------------------	-----------------