


IF IN DOUBT ASK

Steel CBV Canopy TWIN SPAN 7920mm(26') x 14440mm(47')

Timber Walkway 3800mm Approx Wide x 16000mm Long


Steel CBV Canopy TWIN SPAN 7920mm(26') x 9752mm(32')

DO NOT SCALE

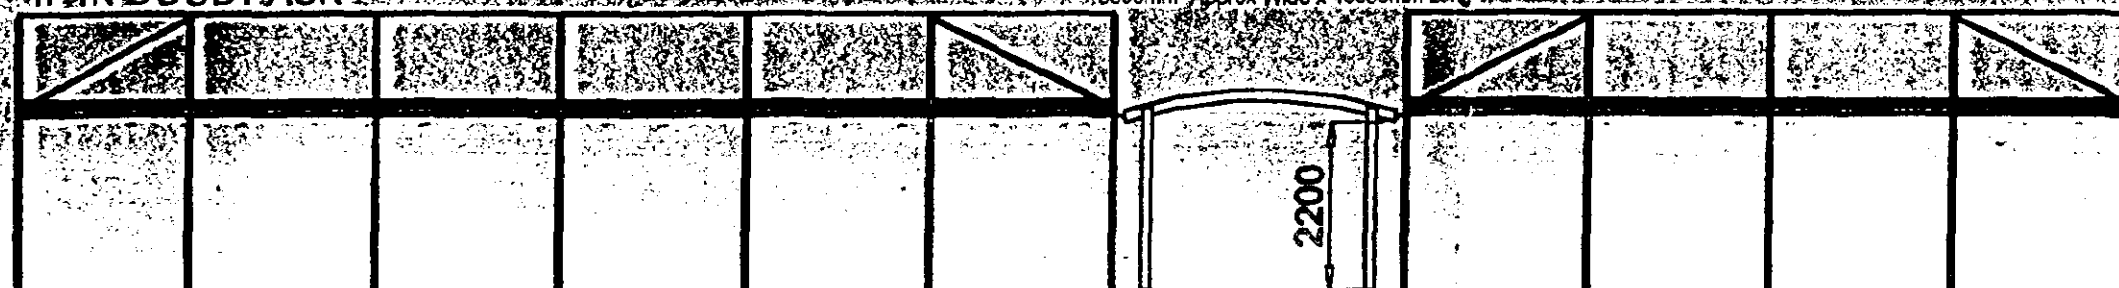


Front Elevation


Side Elevation

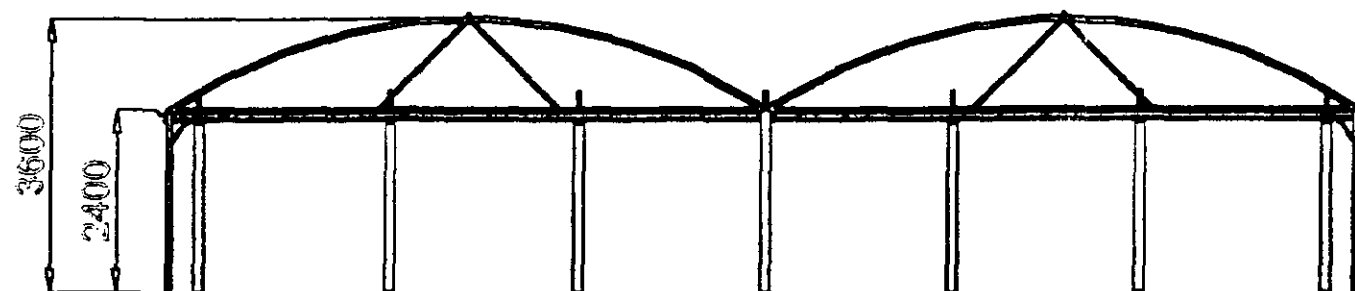

Plan

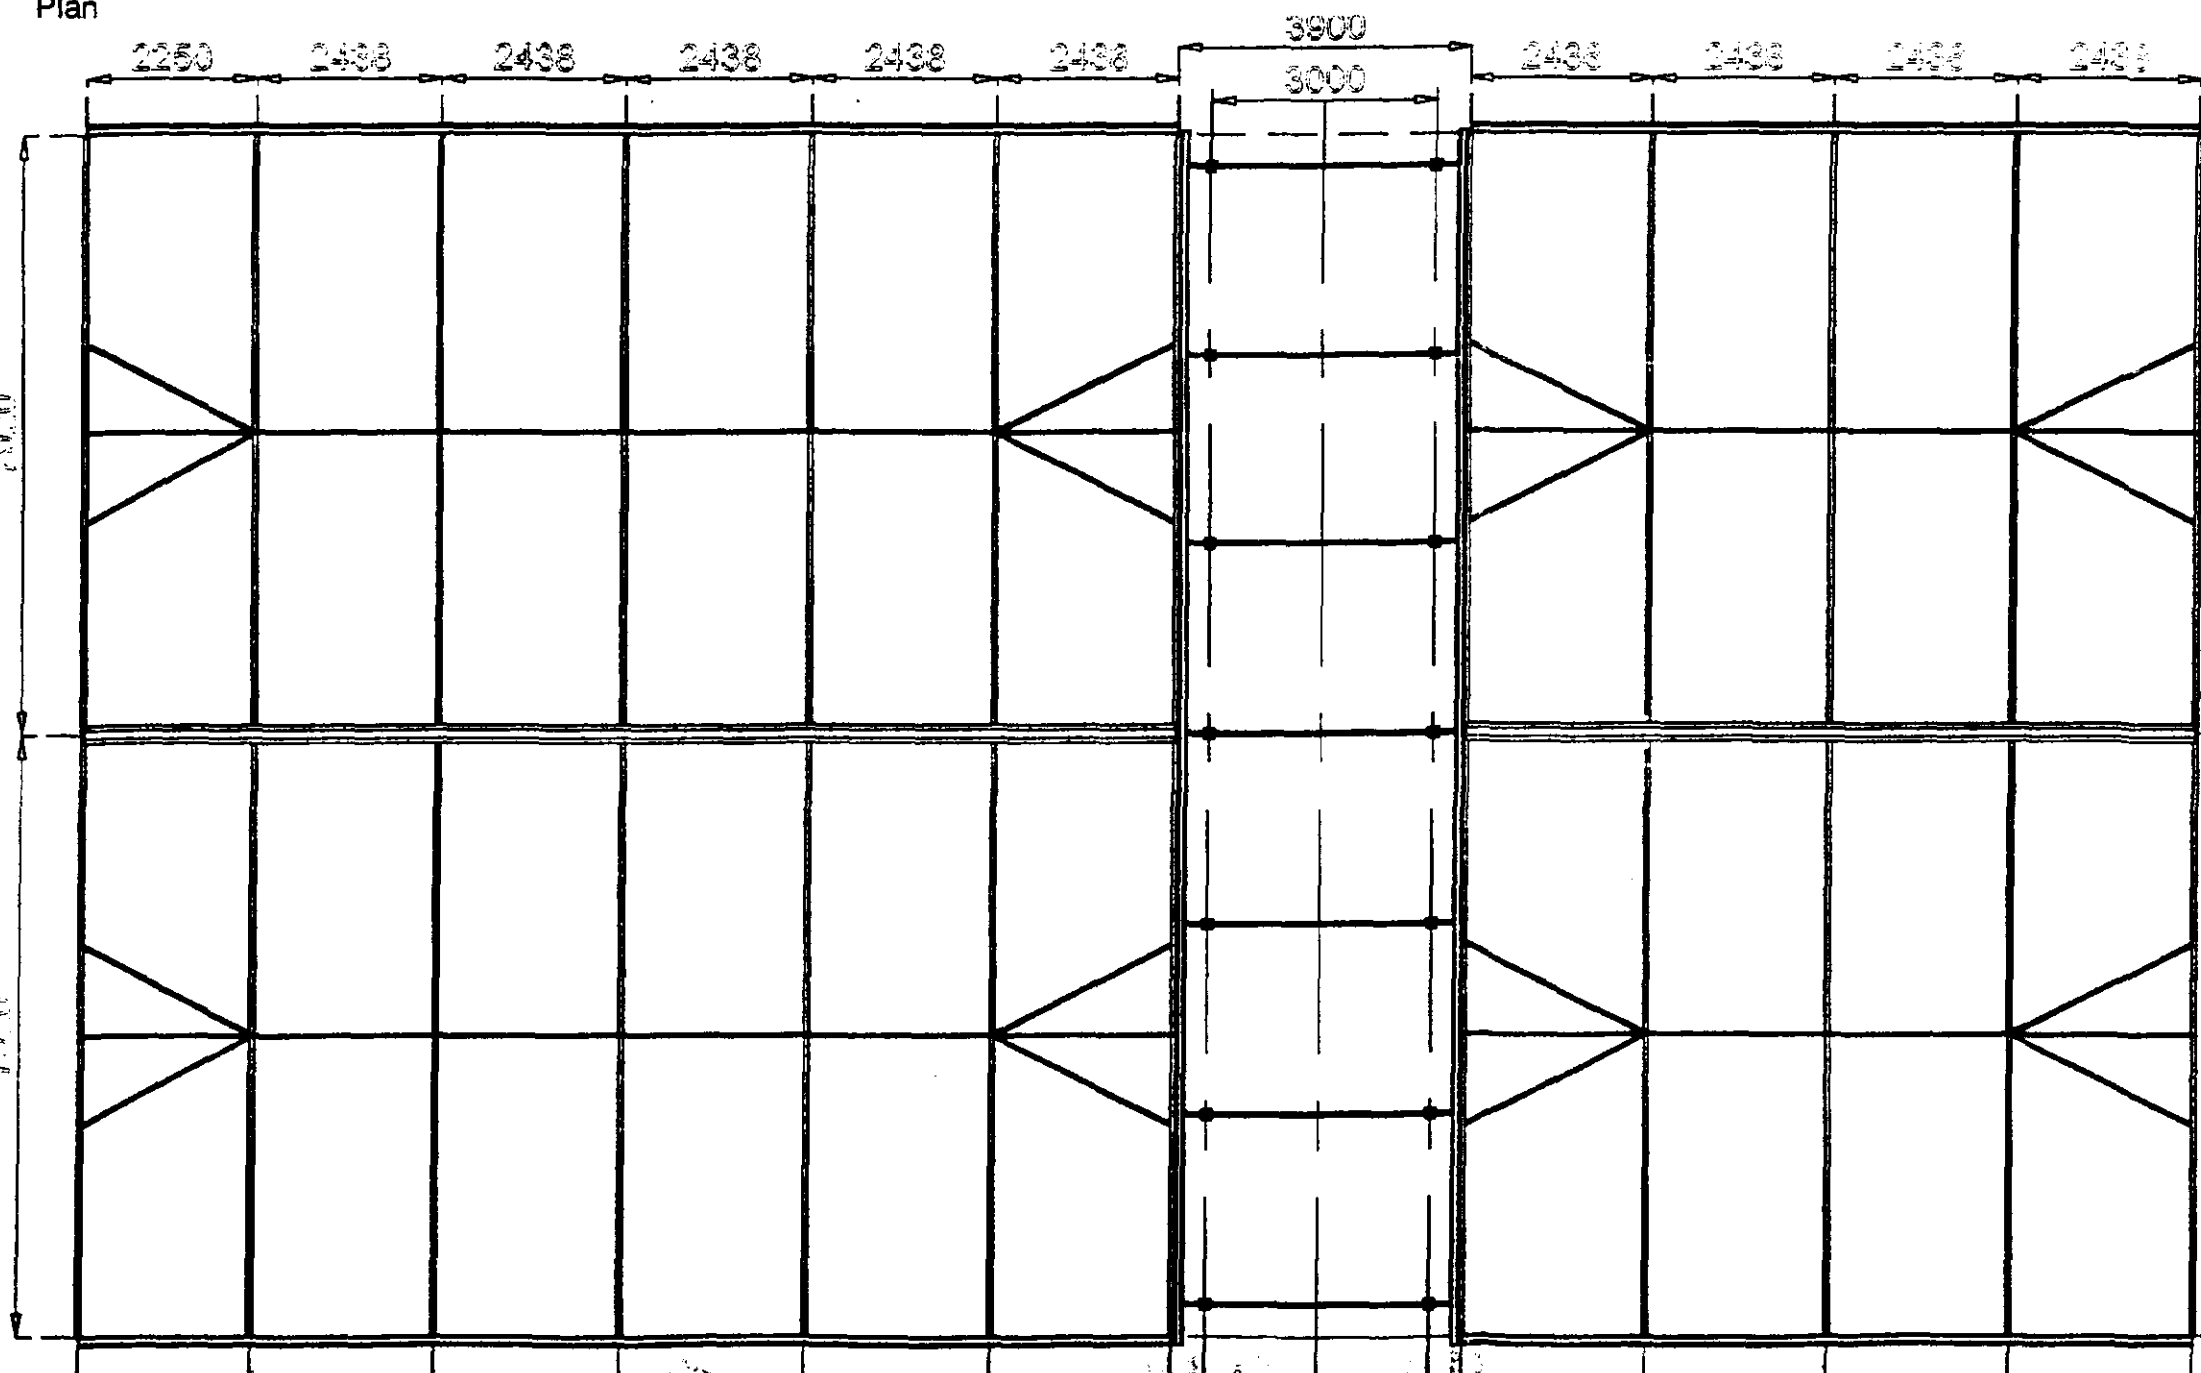

Pictorial

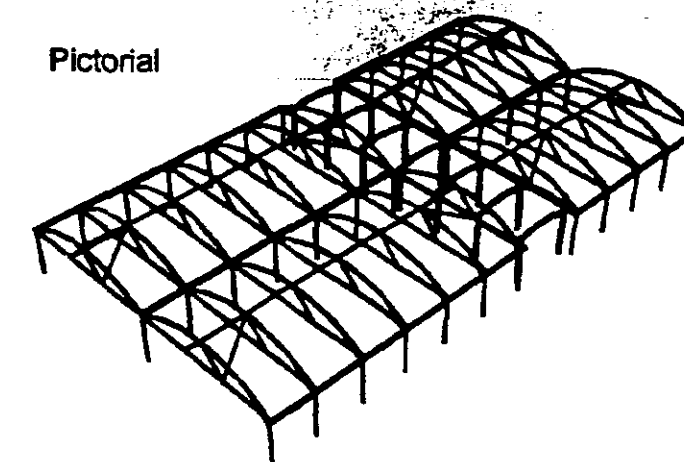

NOT TO SCALE

0934/00

DETERMINED
PLAN

FORDINGBRIDGE PLC

Arundel Road, Fontwell, Arundel
West Sussex, BN18 0SD, England
Telephone 01243 554455
Fax: 01243 554433

E-Mail sales@fordingbridge.co.uk
Website: www.fordingbridge.co.uk

Client: Andrews & Co. (Spalding) Ltd	
Job Title: Proposed Garden Centre Canopies & Timber Walkway	
Drawing Title: Elevations & Plan	
Part No.	
No. Required	
ALL DIMENSION ARE IN 'mm'	
Drawing No: AC P01	Revision:
Scale: 1:100	Date: 22/06/00
Drawn by: PAO	Checked by:

Notes & Revisions

Do not scale from this drawing.


This drawing is copyright and may not be altered, traced, copied, photographed or used for any purpose other than that for which it is issued without written permission from Messrs. Status Design.

The General Contractor is to check all dimensions on site and report discrepancies to the Architect.

All details shown on this drawing are based upon typical site conditions related to the area. No responsibility can be accepted for abnormal conditions unless reported to the Architects so that design amendments may be considered.

Please note: This drawing is not a conveyance drawing.

Construction work to be carried out with due regard to the Construction (Design and Management) Regulations 1994 (CDM) and the Health and Safety at Work, etc. Act 1974 (HSW Act).

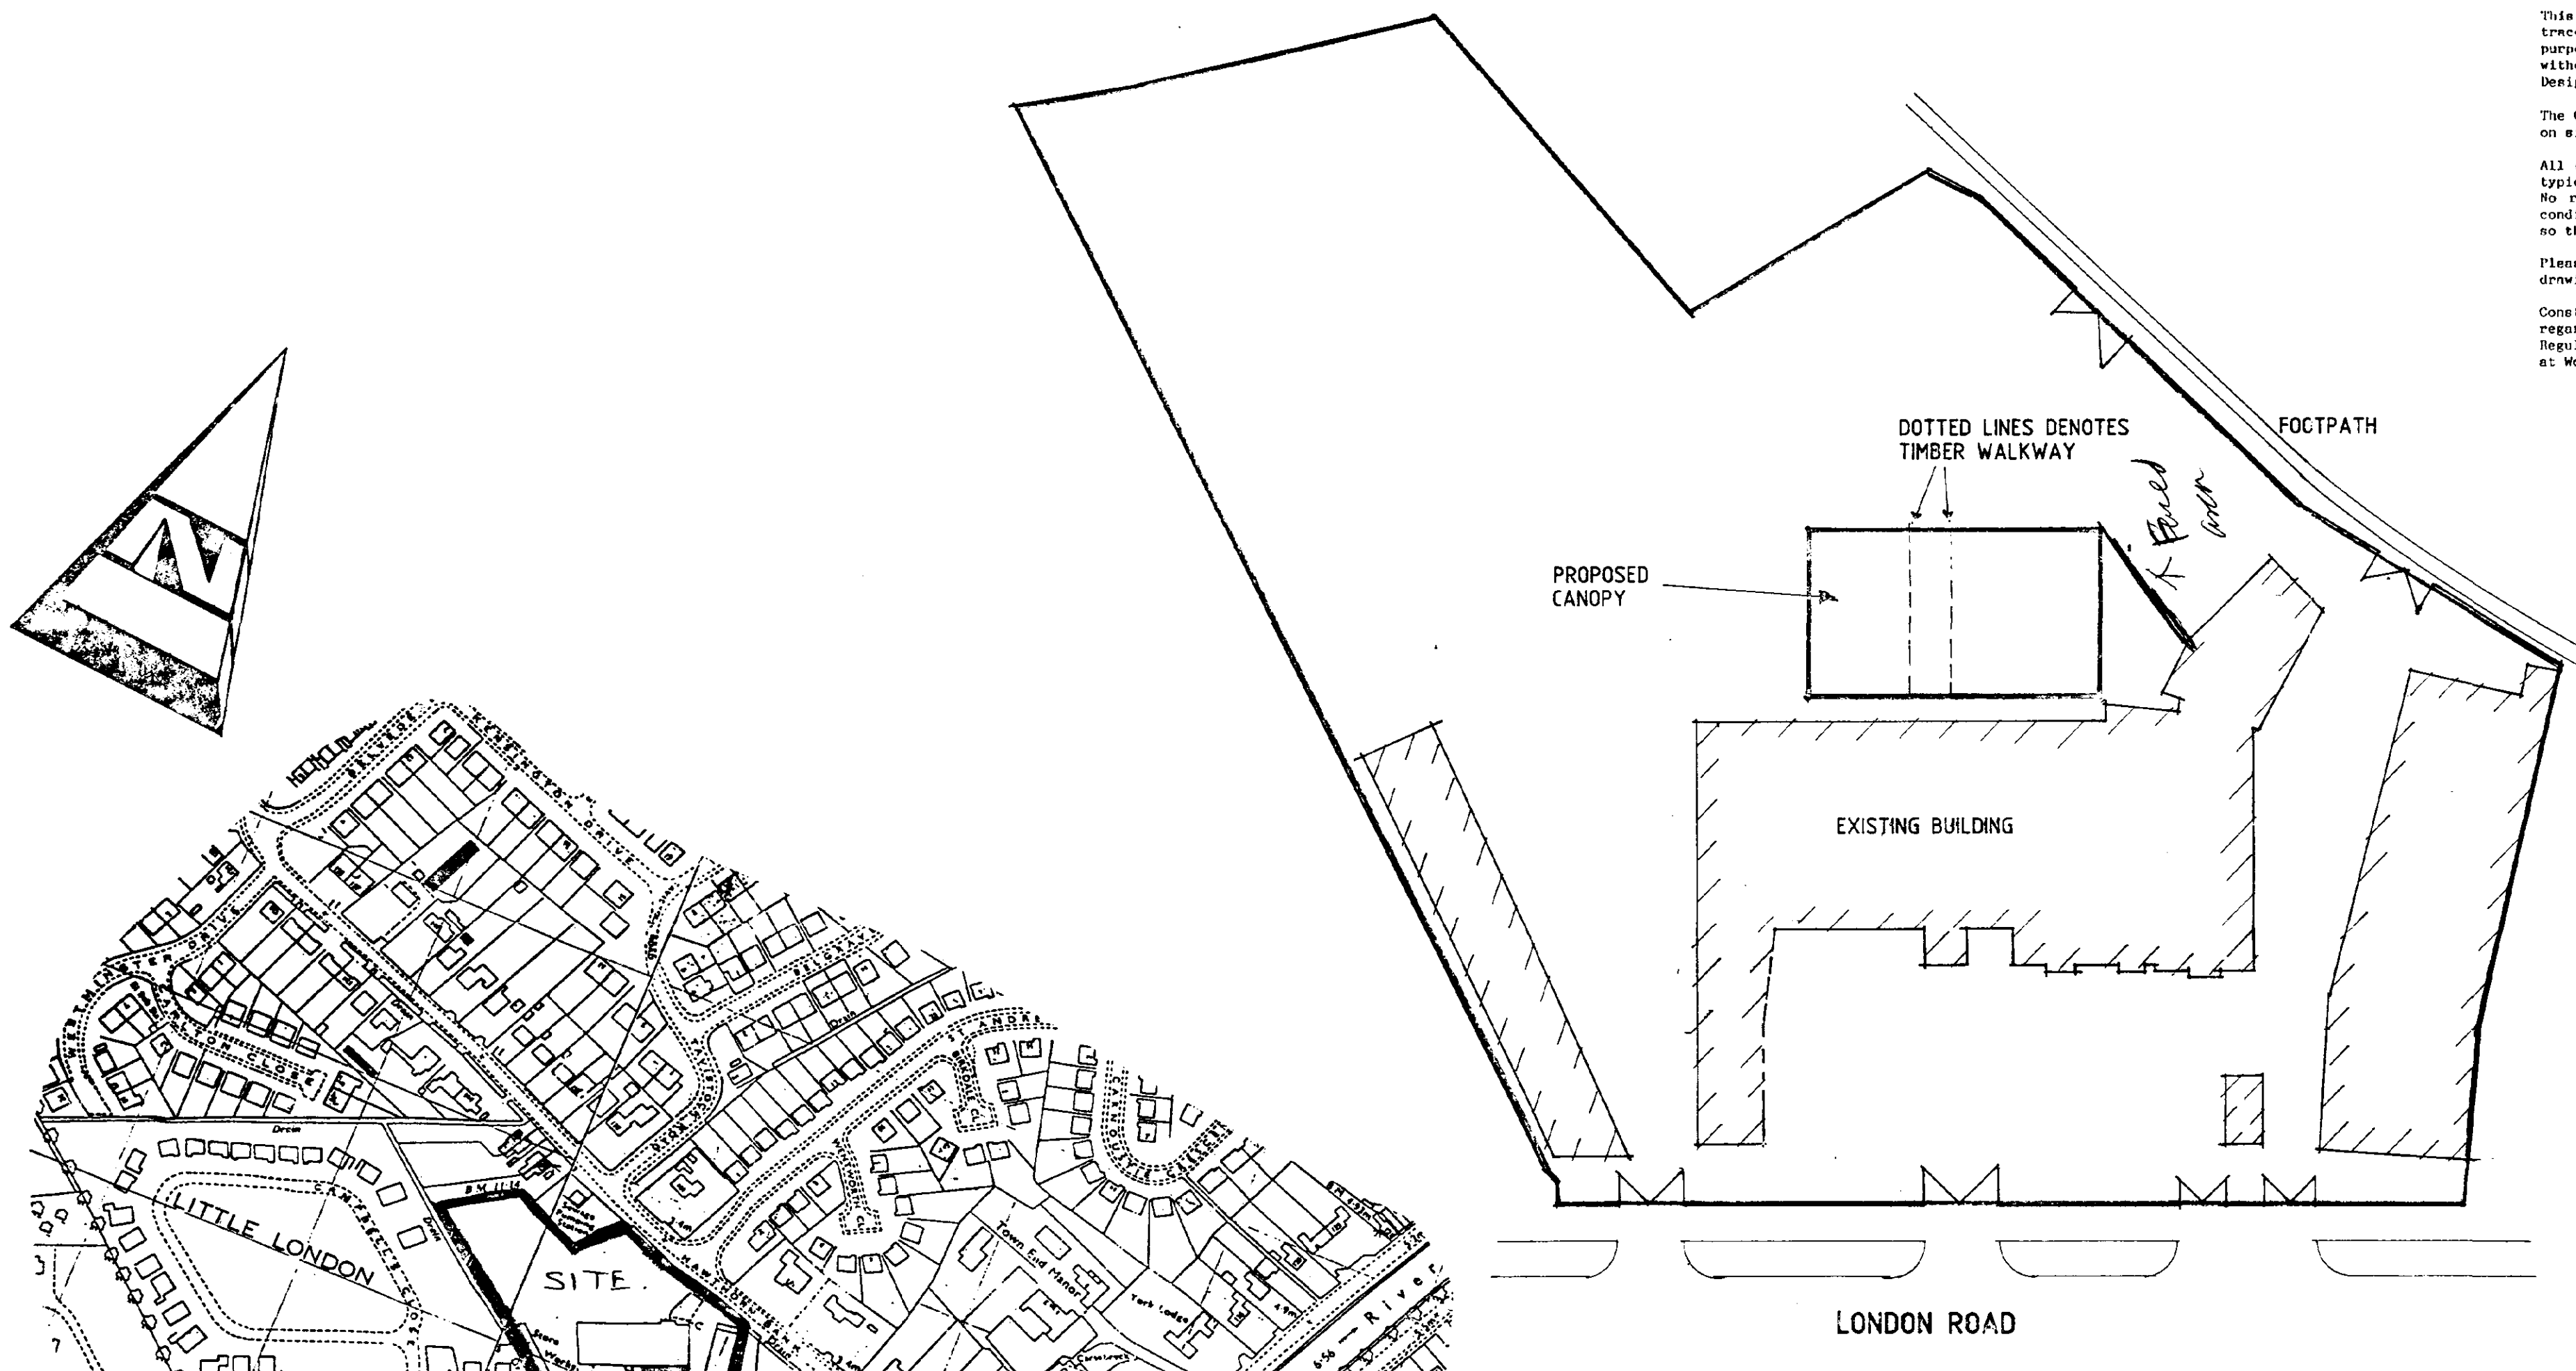

SITE PLAN

Status
DESIGN
CONSULTANTS IN ARCHITECTURE & PLANNING

PROPOSED FREESTANDING
CANOPY AT LONDON
ROAD, SPALDING FOR

ANDREW & Co

1:500 1:2500 SD00-047/1

JULY-00 D. GILHAM.

26 JUL 2000
Ref: 093/100

**DETERMINED
PLAN**

THIS DRG. TO BE READ IN CONJUNCTION WITH
FORDINGBRIDGE DRG. - ACP01

2 Edinburgh Walk, Holbeach,
Spalding, Lincs PE12 7AP
Tel: 01406 424363 Fax: 01406 490702

LOCATION PLAN