
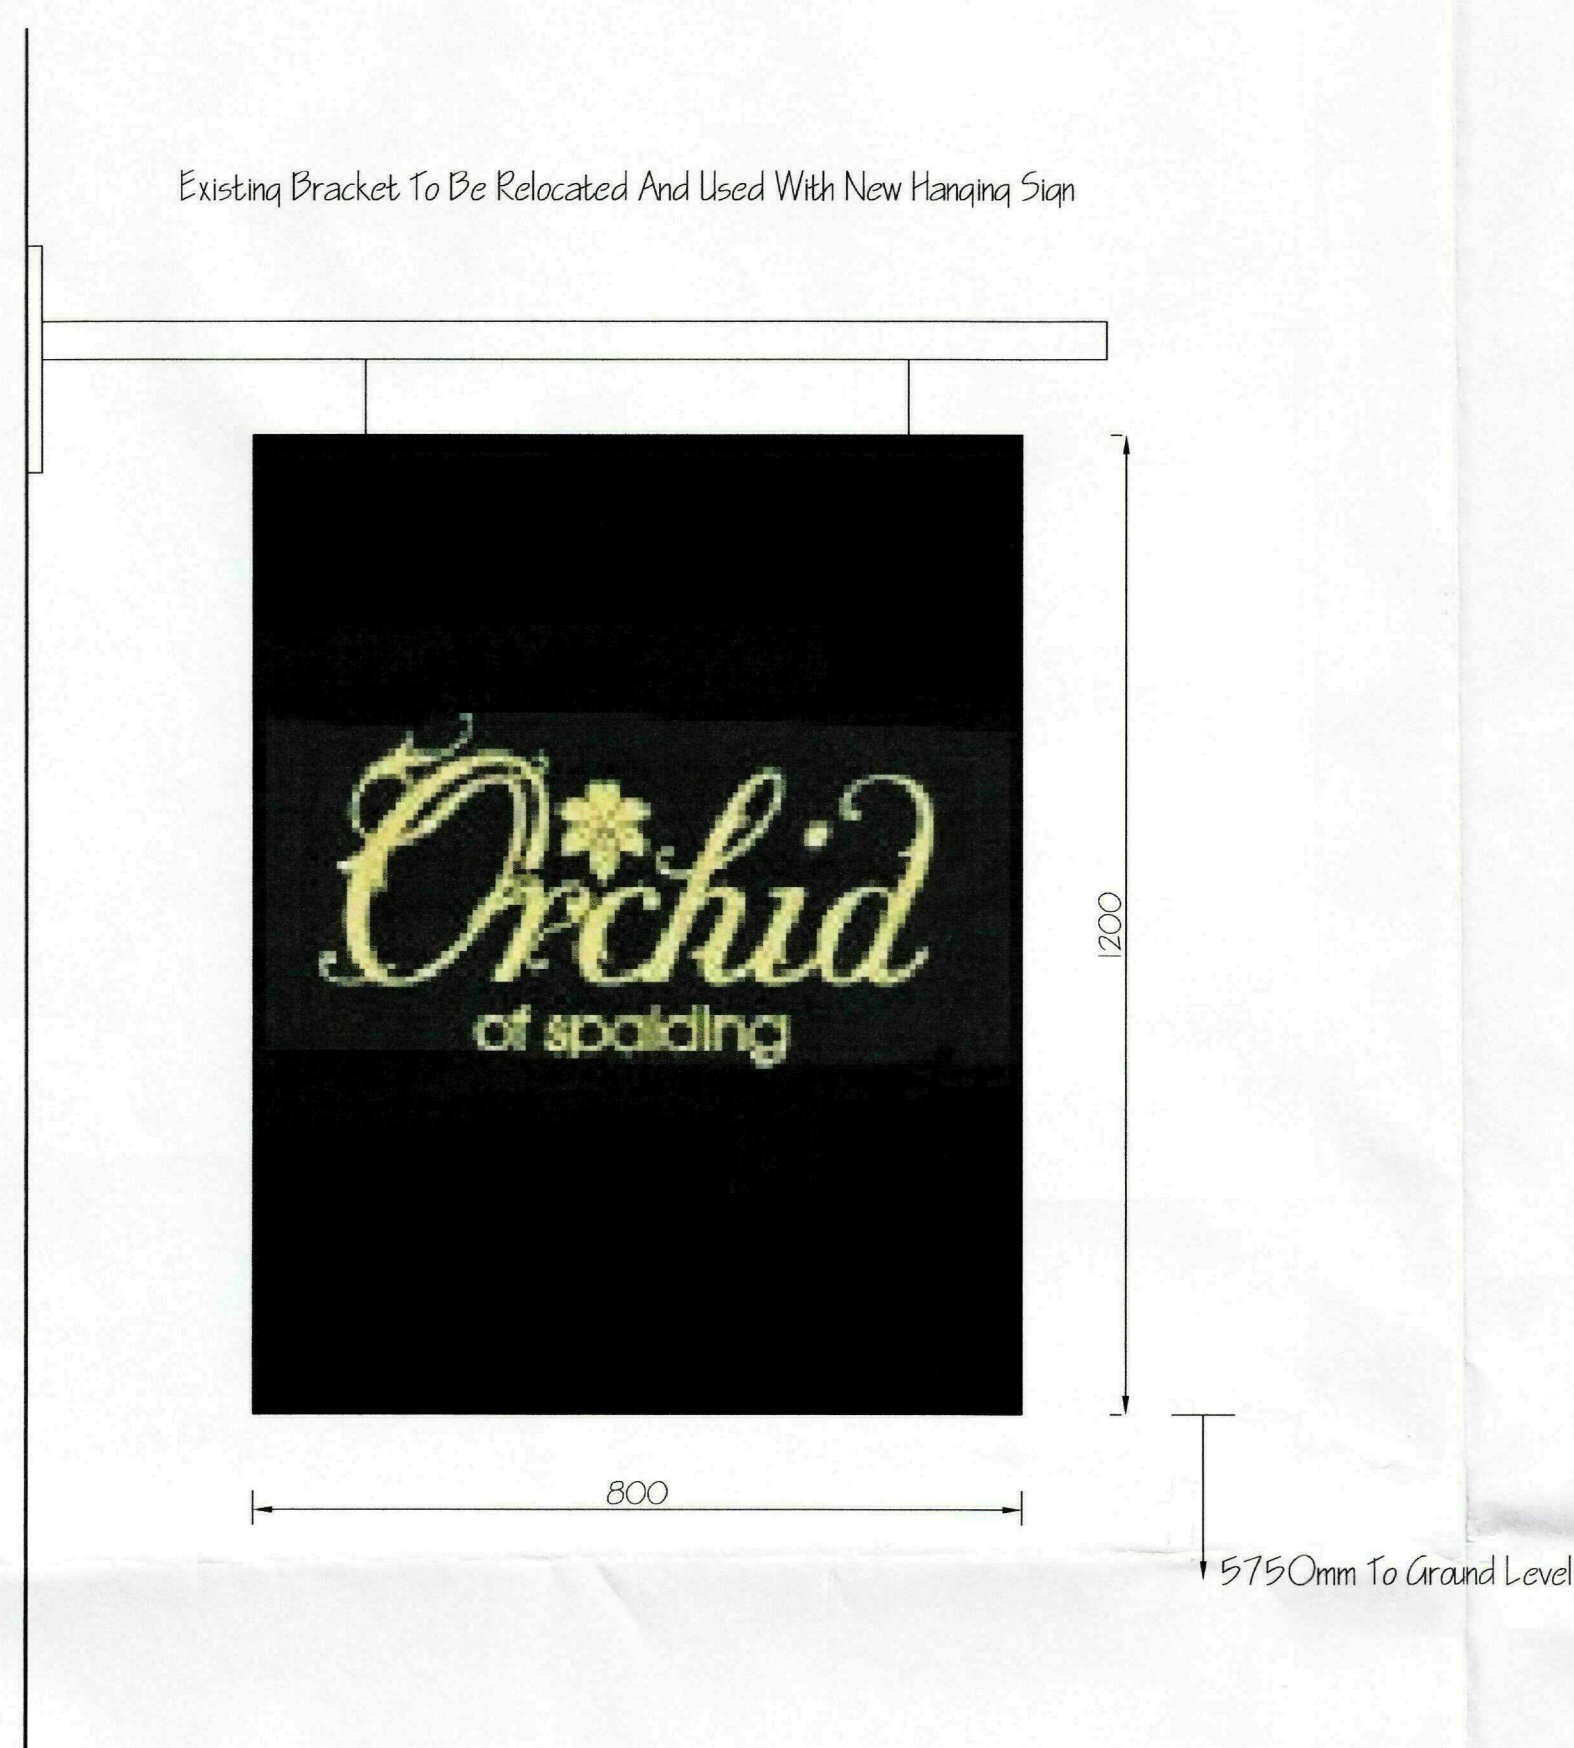
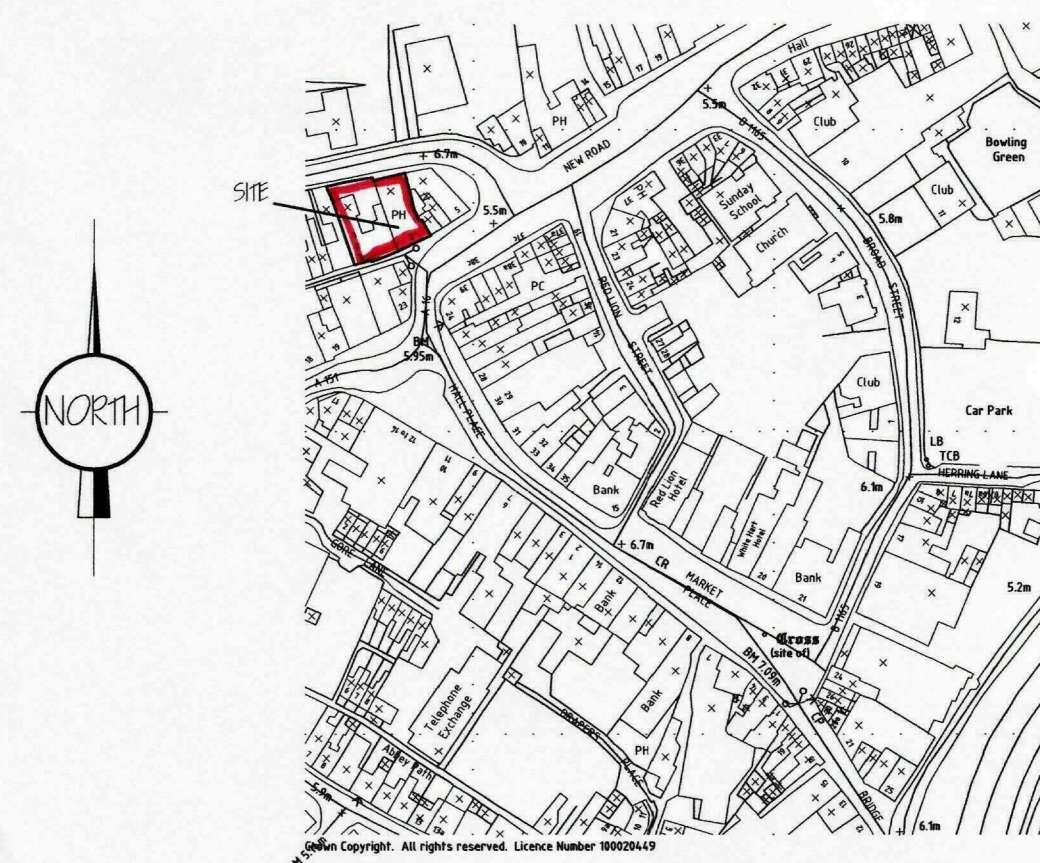


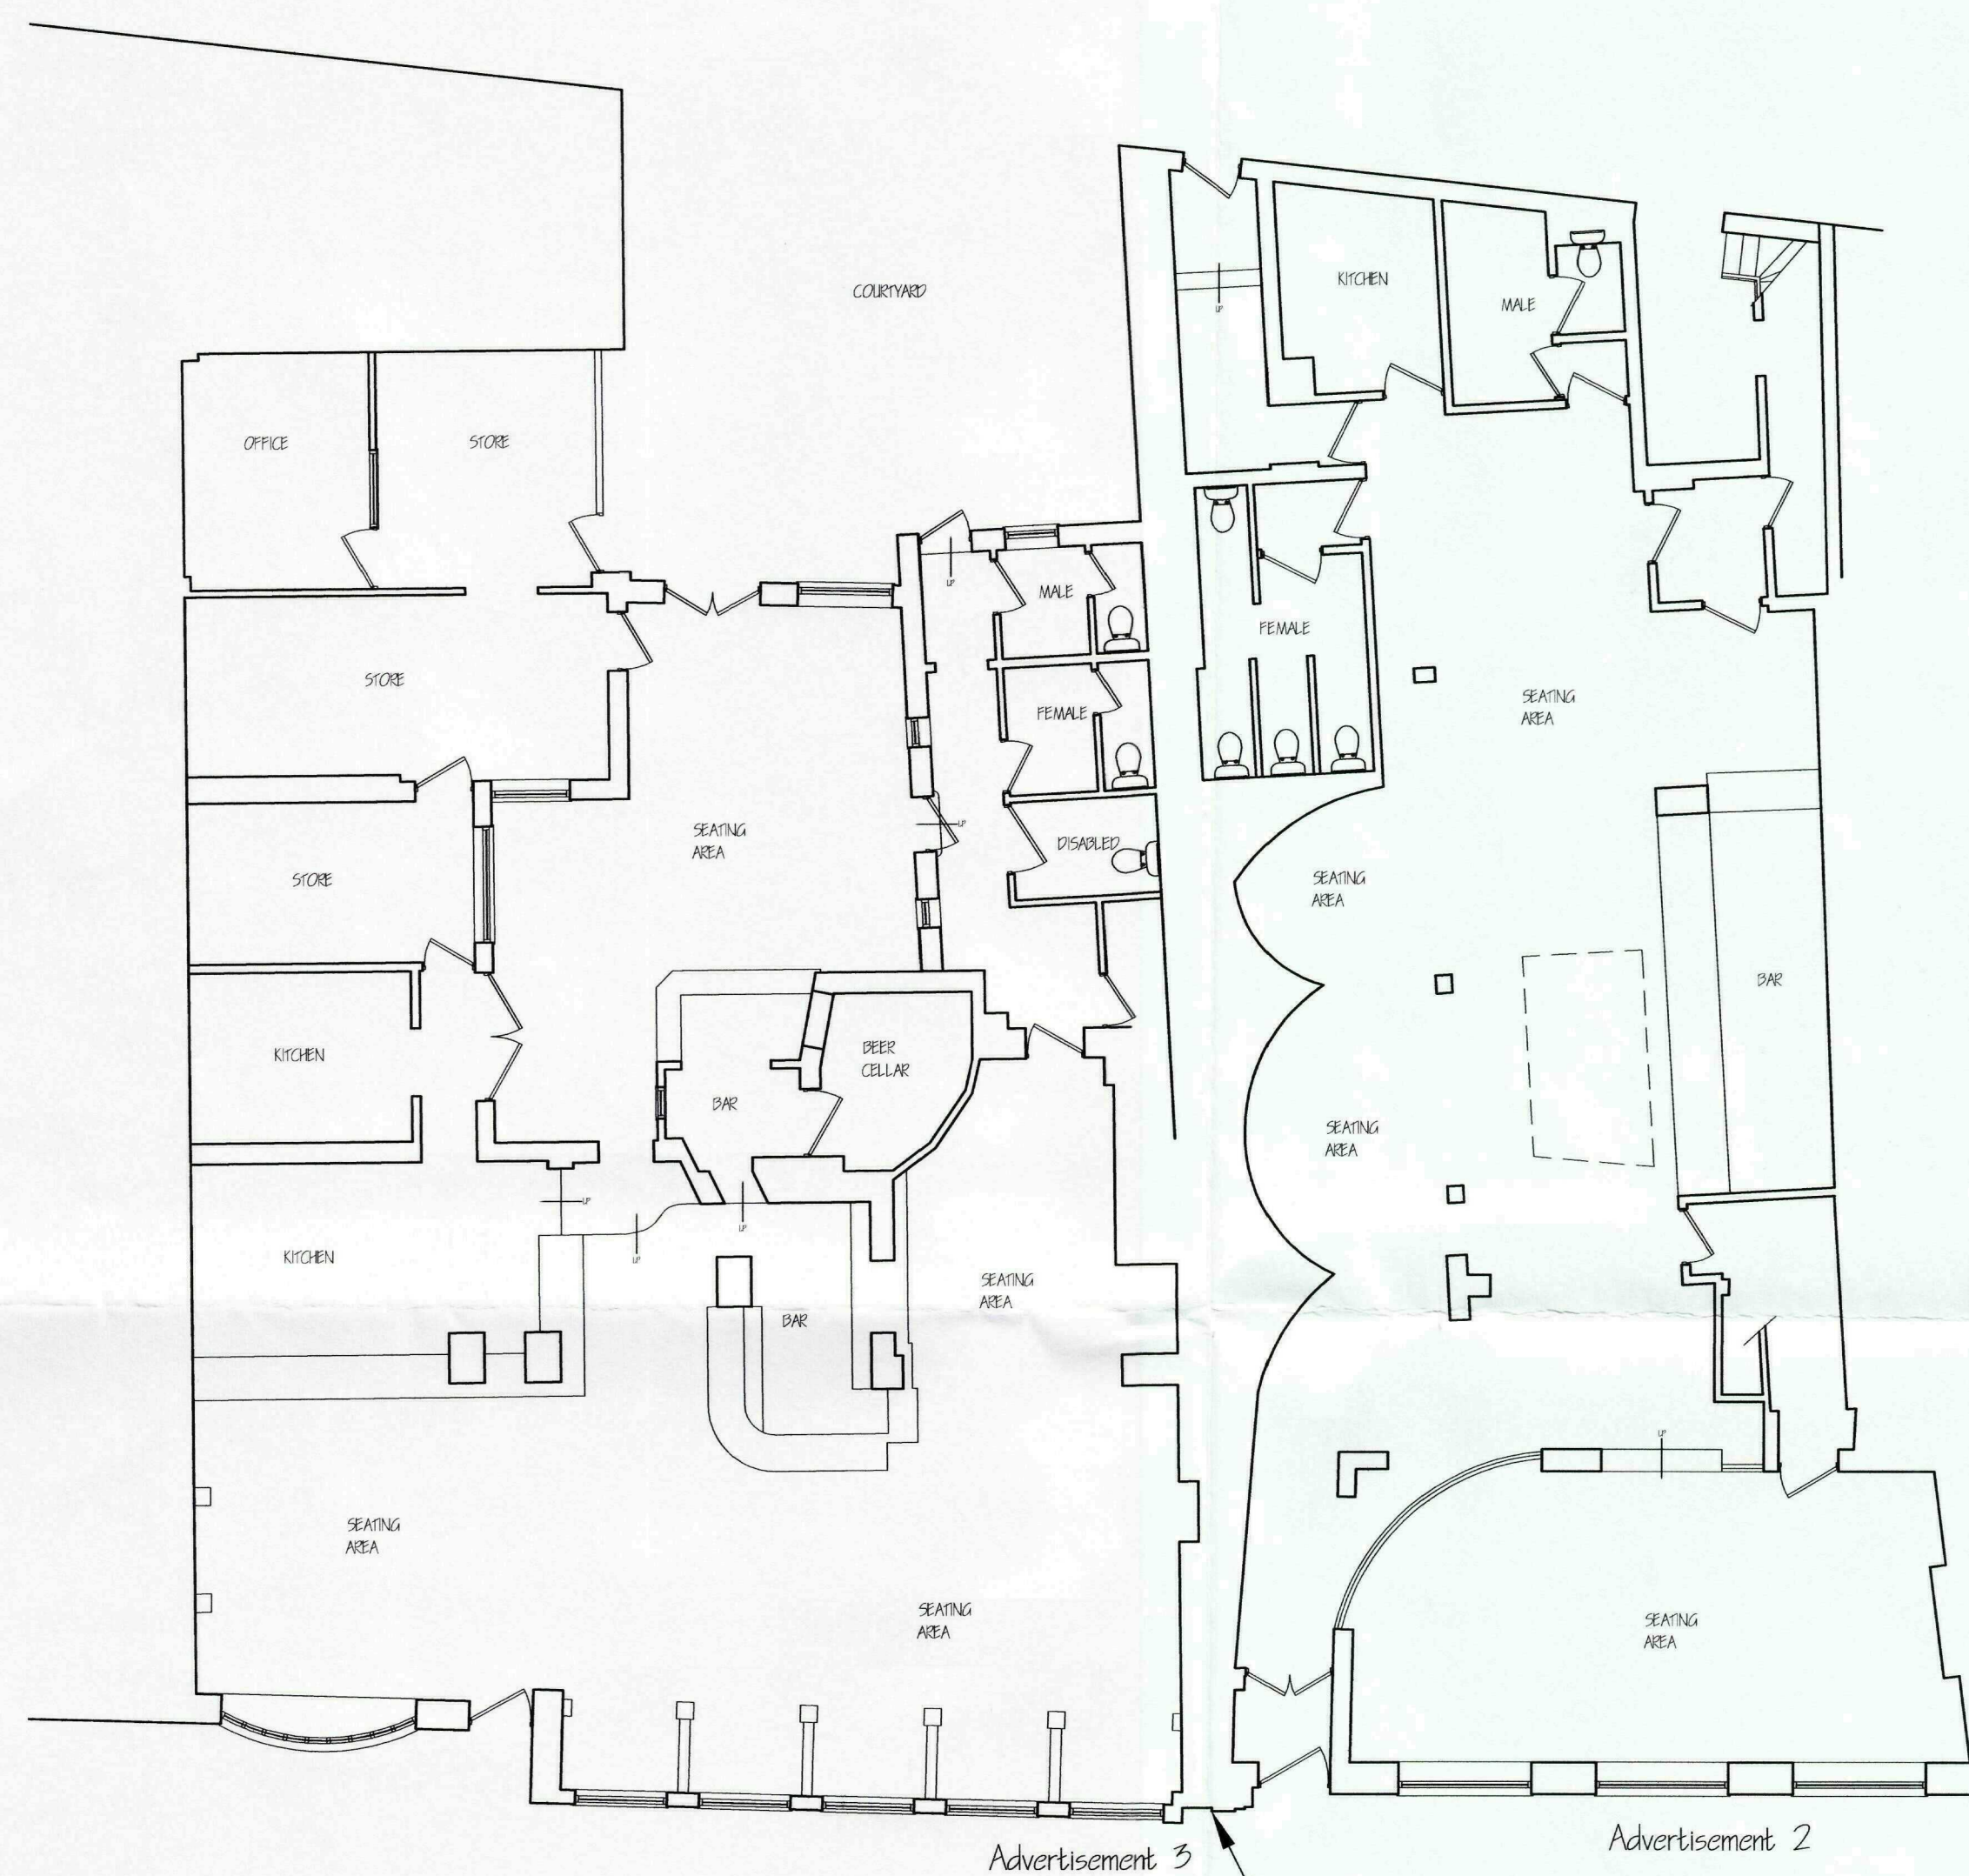

D	HANGING SIGN ONLY	NOV '08
A	SIGN DIMENSIONS ALTERED	AUG '09
ref:	revision	date
G. R. MERCHANT LTD. I.ENG AMICE FWIO ARCHITECTURAL, STRUCTURAL AND LAND DRAINAGE CONSULTANTS 4 Wrights Mews 12A Park Road, Holbeach, Spalding, Lincs. PE12 7EE Tel: 01406 498080 Fax: 01406 452744 E-Mail: gr.merchant@btconnect.com		
Project PROPOSED NEW SIGNS THE BASS HOUSE NEW ROAD SPALDING, LINC'S		
Client RADCLIFFE LAND & PROPERTY LTD		
Drawing EXISTING FLOOR PLAN PROPOSED ELEVATION PROPOSED SIGN DETAILS		
Job Ref. 1987 / 09		
Drawing No. 06B		
Date JULY '09		
Drawn SLB		
Scales AS NOTED		
DO NOT SCALE FROM THIS DRAWING This drawing is copyright and may not be drawn, traced, photographed or used for any other purpose other than for which it was issued. The General Contractor is to check all dimensions on site and report any discrepancies to the Architect. All details shown on this drawing including foundations based upon typical site conditions related to this area. No responsibility can be accepted for alterations to design amendments may be considered. Site soil surveys are recommended in respect of foundations to establish specific site conditions before foundation works is undertaken. This drawing is limited amount of information contained and does not purport to contain a full specification of the works. Liability for the proper obtaining Planning, Building Regulation approval. This drawing may be used as a contract document alone. The works will not be supervised or inspected on site by Merchant but the supervising architect shall ensure that all components and materials are of good level installed etc, in strict accordance with manufacturers instructions and relevant code of practice contained in contract to incorporate British standard specifications or BSAs certificate or European code equivalent. The Employer / Client shall ensure that the selected contractor is competent and adopts all measures necessary to achieve compliance with Health and Safety legislation (Building sites and Work places). The Employer / Client is advised that should the works need to be supervised by the Construction Design and Management Regulations an independent Design Supervisor will be required. The works shall comprise of all that is shown on the drawing and details. Work that is not specifically be shown that may be reasonably inferred as necessary to carry out the works will not be deemed to be included. It is the plot / land owners responsibility to be aware of Rights of Way, etc, from 1988 where boundaries in place currently, in relation to easements for the use		