



These layouts are for visual purposes only and must not be used for reproduction. All measurements are in millimetres and are approximate only.

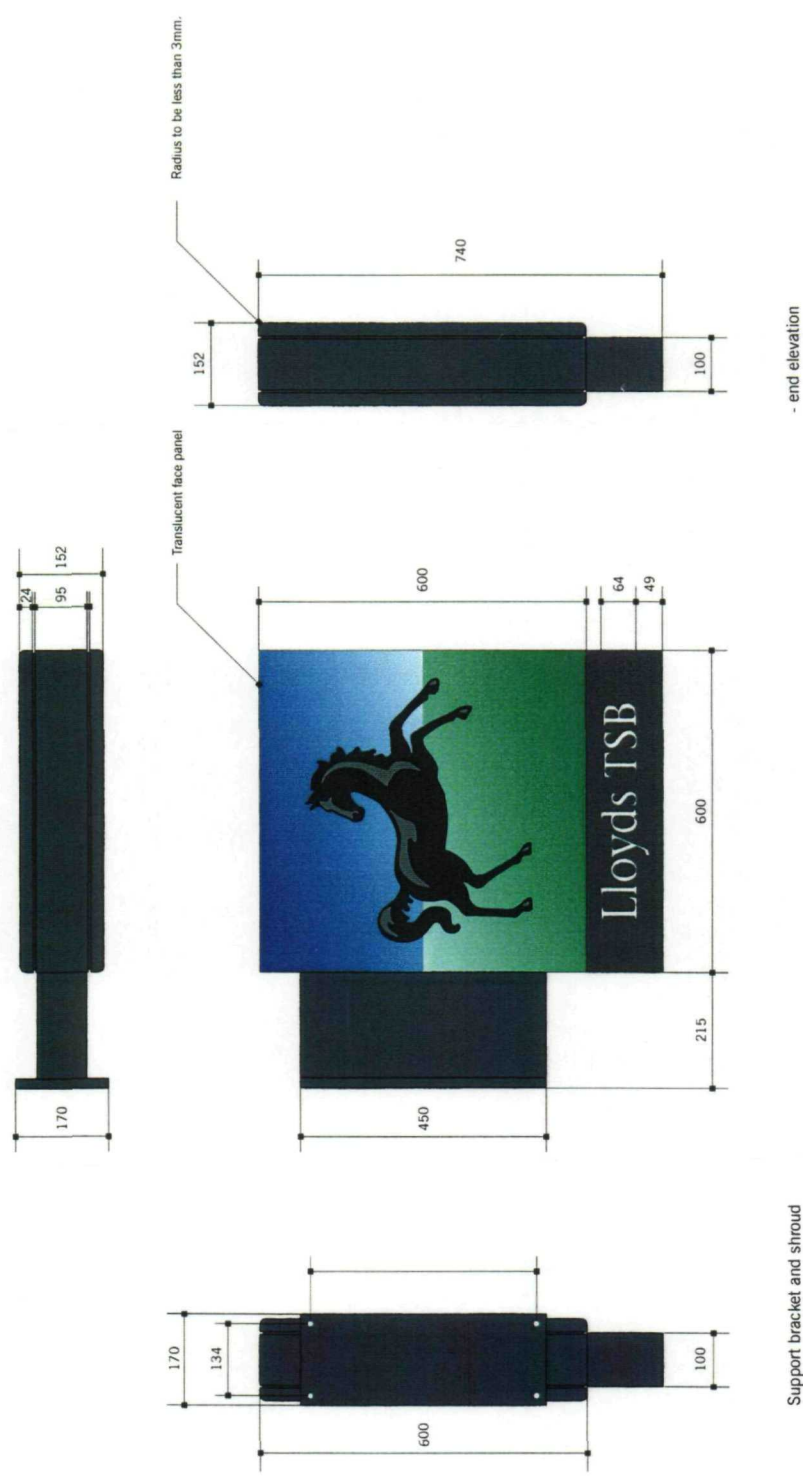


Internally Illuminated Projecting Sign with integral Lloyds TSB addendum.

- plan view (above) & side elevation

Title: Internally illuminated Projection Sign Planning Permission	Date: 21 January 1999	Revision:	A	B	C	D	E
Scale:	Drawing by: Paul Hillery	Date:					
CDR file name: PROJPLAN.CDR	Drawing No:	Description:					

 

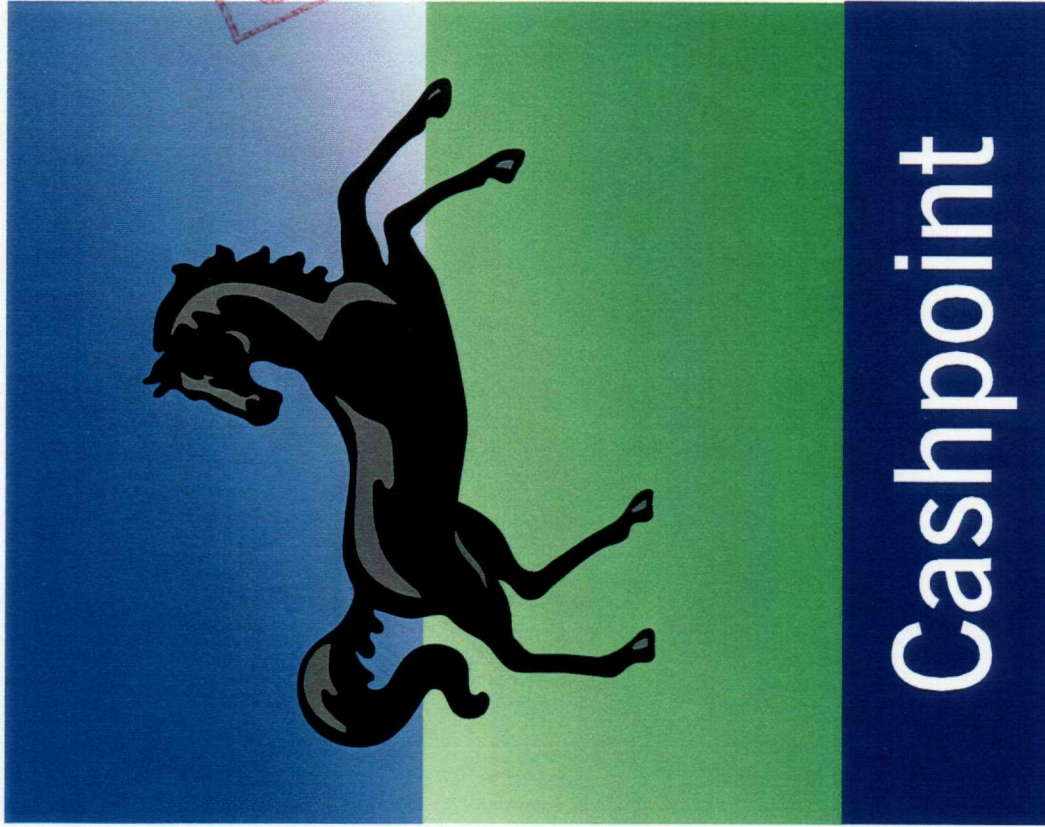

**DETERMINED
PLAN**



Internally illuminated sign with
Cashpoint addendum

SOUTH HOLLAND DC
HOUSING & PLANNING
23 SEP 1998
Ref: 0940/98


H16/0940/98

REVISIONS		PREMISES NAME		DESCRIPTION	
				Illuminated Projecting Sign (Cashpoint addendum)	
PREMISES CODE		DRAWING No.		REV	
DATE	SCALE	DRAWN			

PROPERTY MANAGEMENT
CENTRAL SERVICES
CENTRAL SERVICES
10000 LUTHER DRIVE
PO BOX 112
BARTON, MISSOURI 64005
TEL: 0117 9434100 Fax: 0117 9434113

Surround dim.: 905mmW x 1475mmH
Color ref. Pantone 293C & 354C

 

**SOUTH HOLLAND DC
HOUSING & PLANNING**

23 SEP 1998


Ref: 0745/98

DESCRIPTION


H16/0940

Lloyds TSB ATM Surround


**PROPERTY MANAGEMENT
CENTRAL SERVICES
ARCHITECTURAL & TECHNICAL SERVICES
LLOYDS TSB GROUP
PO BOX 112
CANONS HOUSE, CANONS WAY
BRISTOL BS99 7LB
Tel. 0117 9434100 Fax. 0117 9434113**

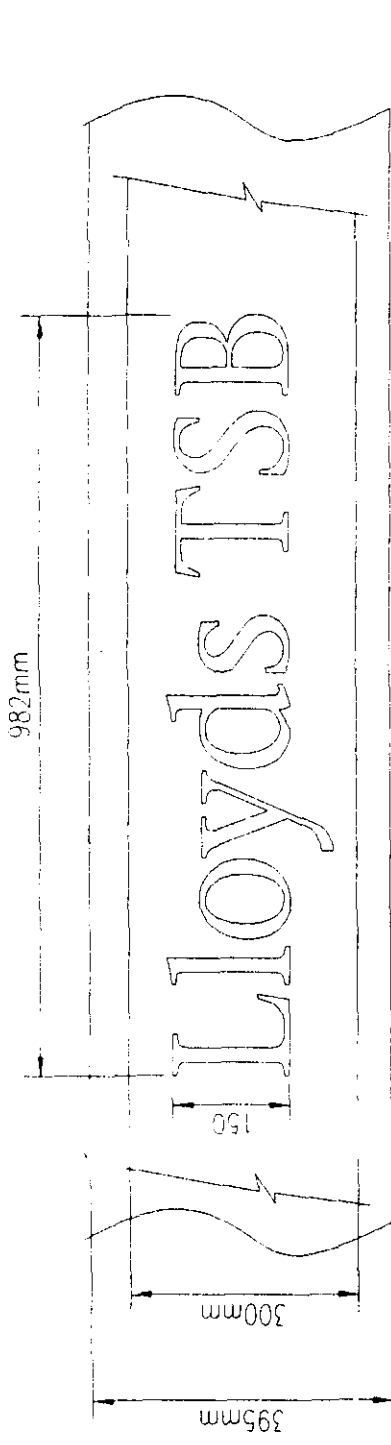

1309mm O/ALL TEXT

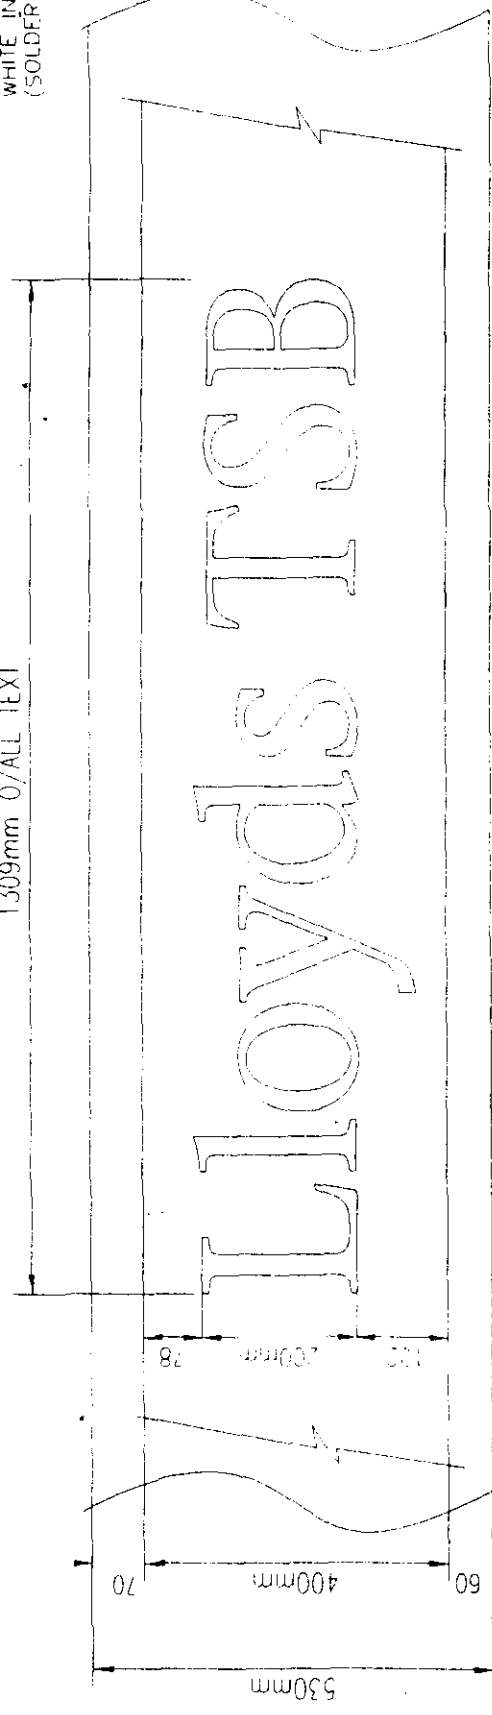

1702mm

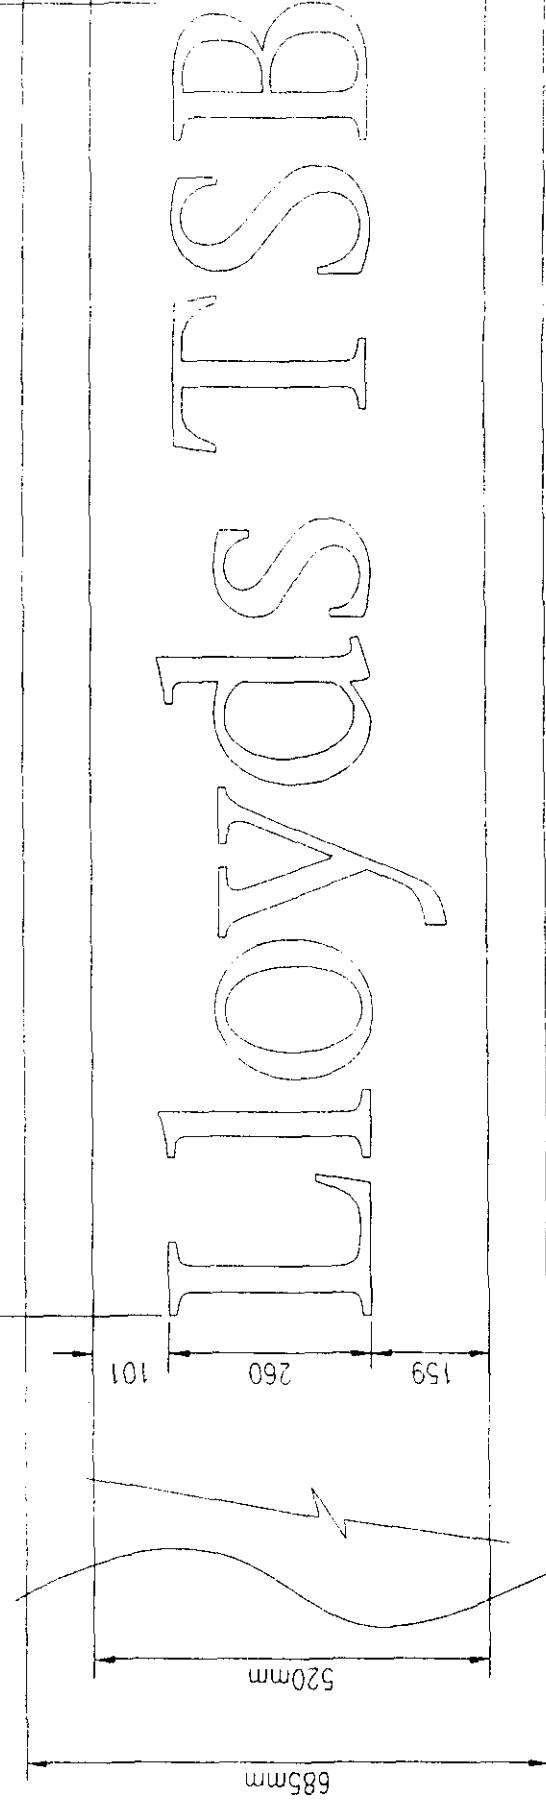

TOP AND BOTTOM LAMPS TO BE SLEEVED WITH COLOUR FILTERS. TOP LAMPS SLEEVED IN BLUE (MEDIUM BLUE 132) BOTTOM LAMPS SLEEVED IN GREEN (DARK GREEN 124)


ILLUMINATION BY WHITE T8 LAMPS WITH SUITABLE GEAR LAMPS OVERLAPPED TO GIVE A CONTINUOUS ILLUMINATION

2mm METAL TOP HAT SECTION TO SUPPORT FRONT BOX


SWEATED SPACERS STOWED TO MATCH BLUE 5022

DESCALED STAINLESS STEEL FABRICATED BACK BOX STOWED WHITE INTERNALLY (SOLDERED IN ENDS)

22 15 20 75

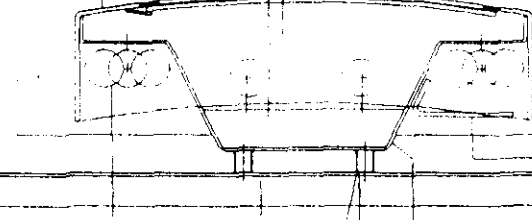

TYPICAL SECTION 1:1

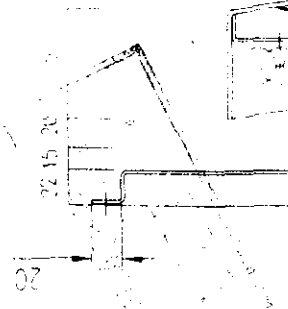

ALTERNATIVE FIXING

THIS HEAD DETAIL IS TO BE USED WHEN GAINING APPROVAL FOR THE SIGN FROM THE LOCAL AUTHORITY
23 SEP 1998
Ref: 0940/98

2mm METAL BACKGROUND PANEL
TOP HALF STOWED PANTONE BLUE 293
BOTTOM HALF STOWED PANTONE GREEN 354
TOP OF SIGNCASE STOVE

ENAMELLED BLUE PANTONE 293

3mm METAL FACE PANEL
COMPLETE WITH ENDS
UNIT STOWED TO MATCH PAL 5022
BLUE 40% GLOSS

TEXT STENCIL CUT AND BACKED
WITH 3mm 028 SATIN FINISH ACRYLIC

ENDS OF SIGNCASE
STOVE ENAMELLED
BLUE 5022 AS FACE
PANEL

ROUTER-CUT TEXT PANEL
WITH CONTINUOUS SHAPE
ACHIEVED AT FULL LENGTH

BOTTOM OF SIGNCASE STOVE
ENAMELLED GREEN PANTONE 354

3mm OPAL PEPSEPE DIFFUSER TOP
TO STOP REFLECTION ONTO BACK PANEL

15 mm GAP BETWEEN END
OF SIGN AND ADJOINING
PROJECTING FLANK WALL

REVISIONS


PREMISES NAME
LLOYDS TSB 12 SHEEPMARKET
SPALDING
PREMISES CODE

PROJECT NO
DRAWING NO
REV
FS-01


DESCRIPTION
LLOYDS TSB
INTERNALLY ILLUMINATED
FASCIA SIGN




DATE
29/05/98
SCALE
1:10
DRAWN
C. D.

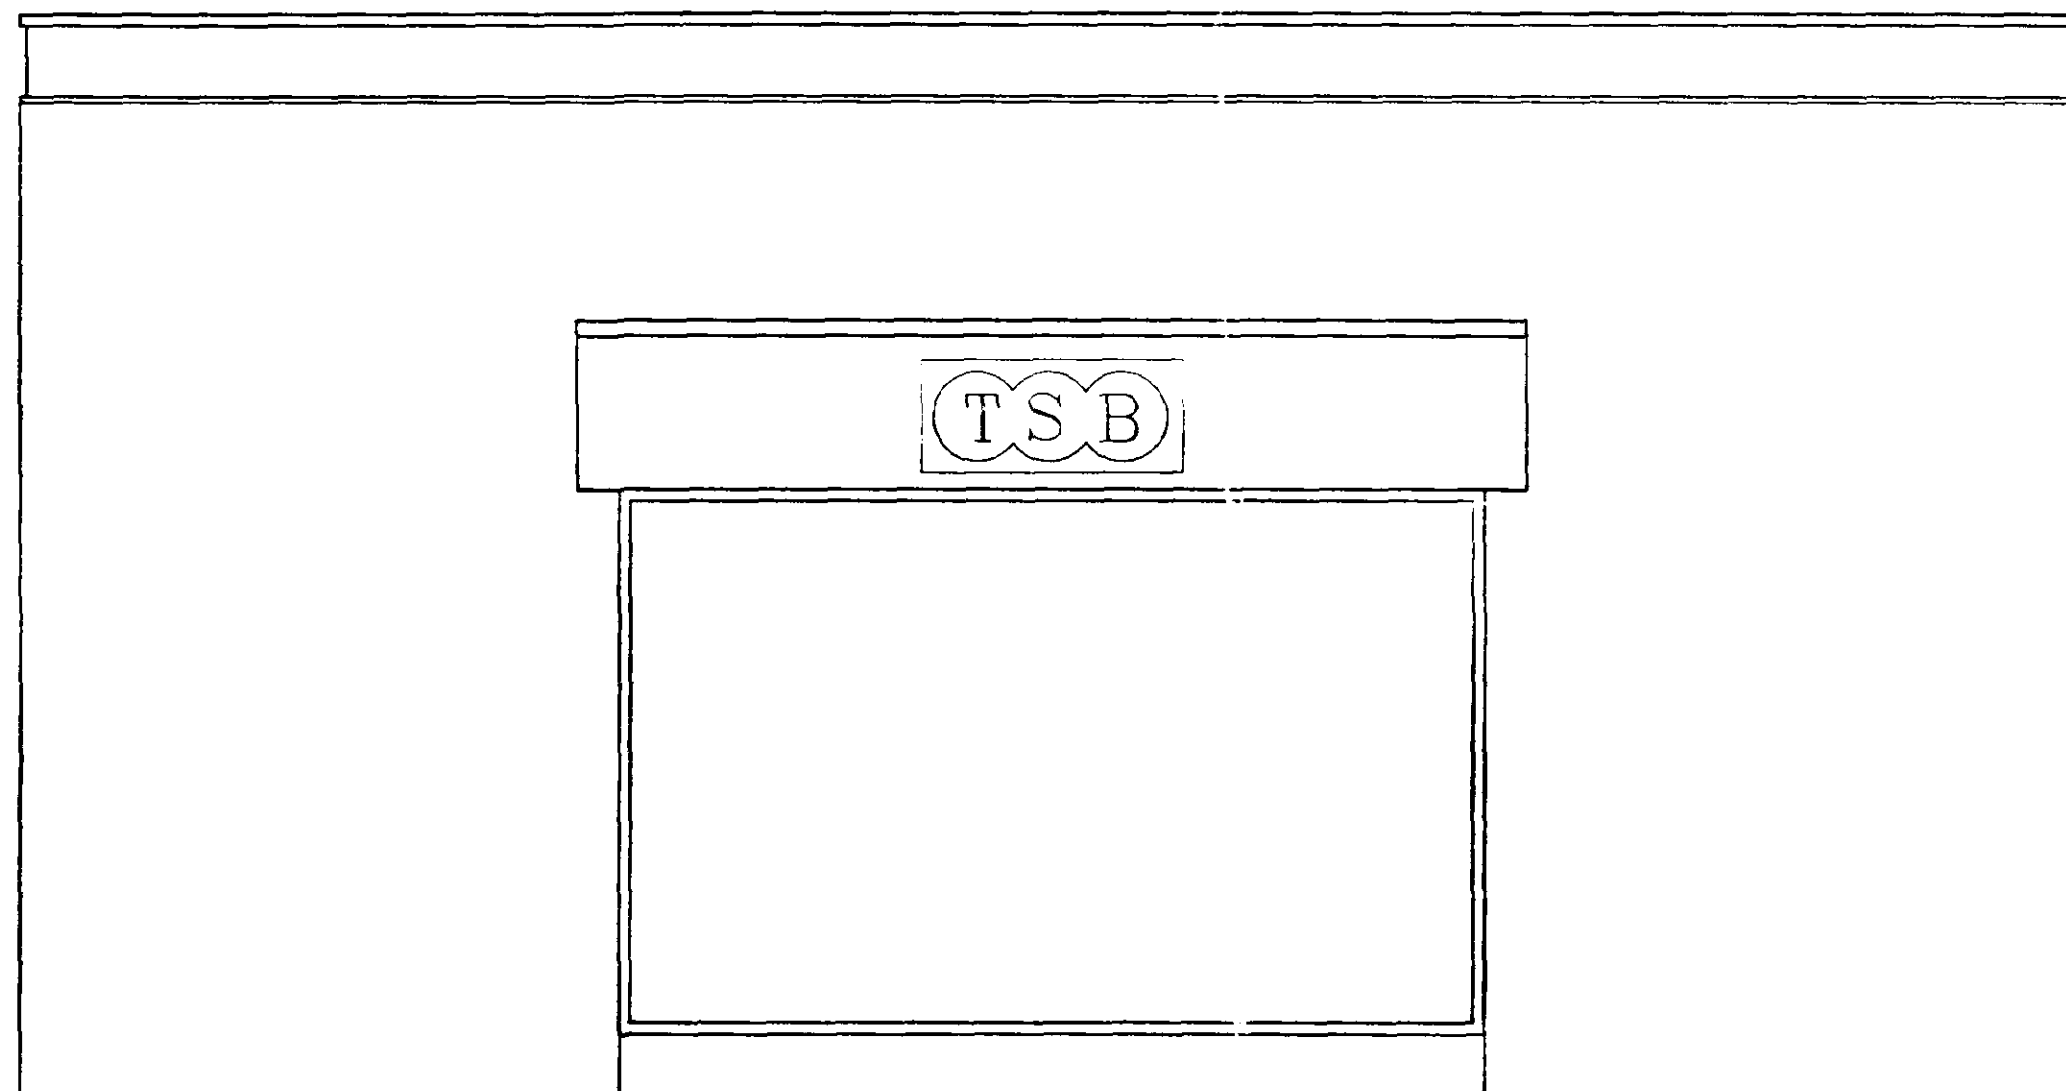


EXISTING SIDE ELEVATION

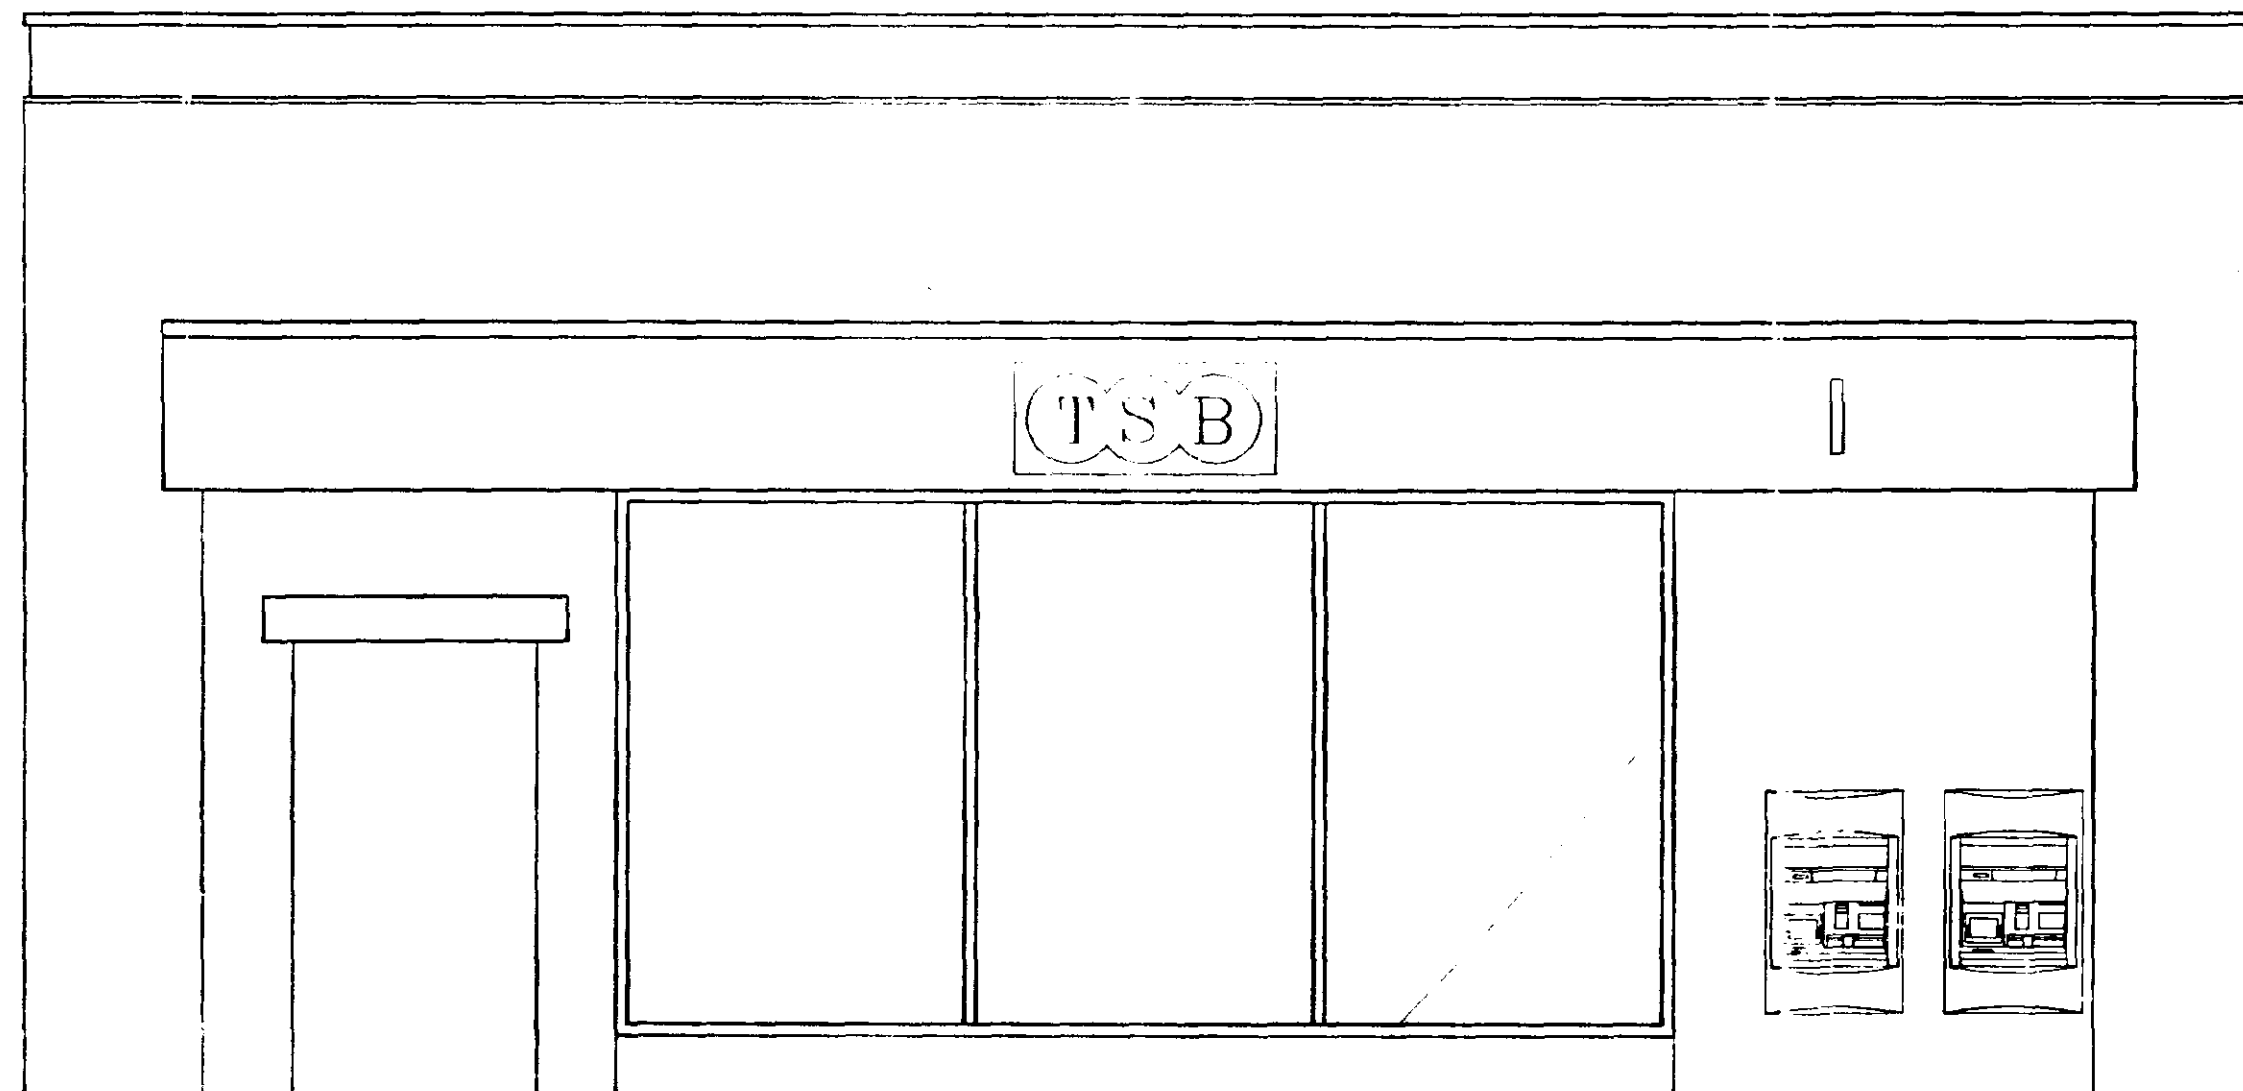


EXISTING FRONT ELEVATION

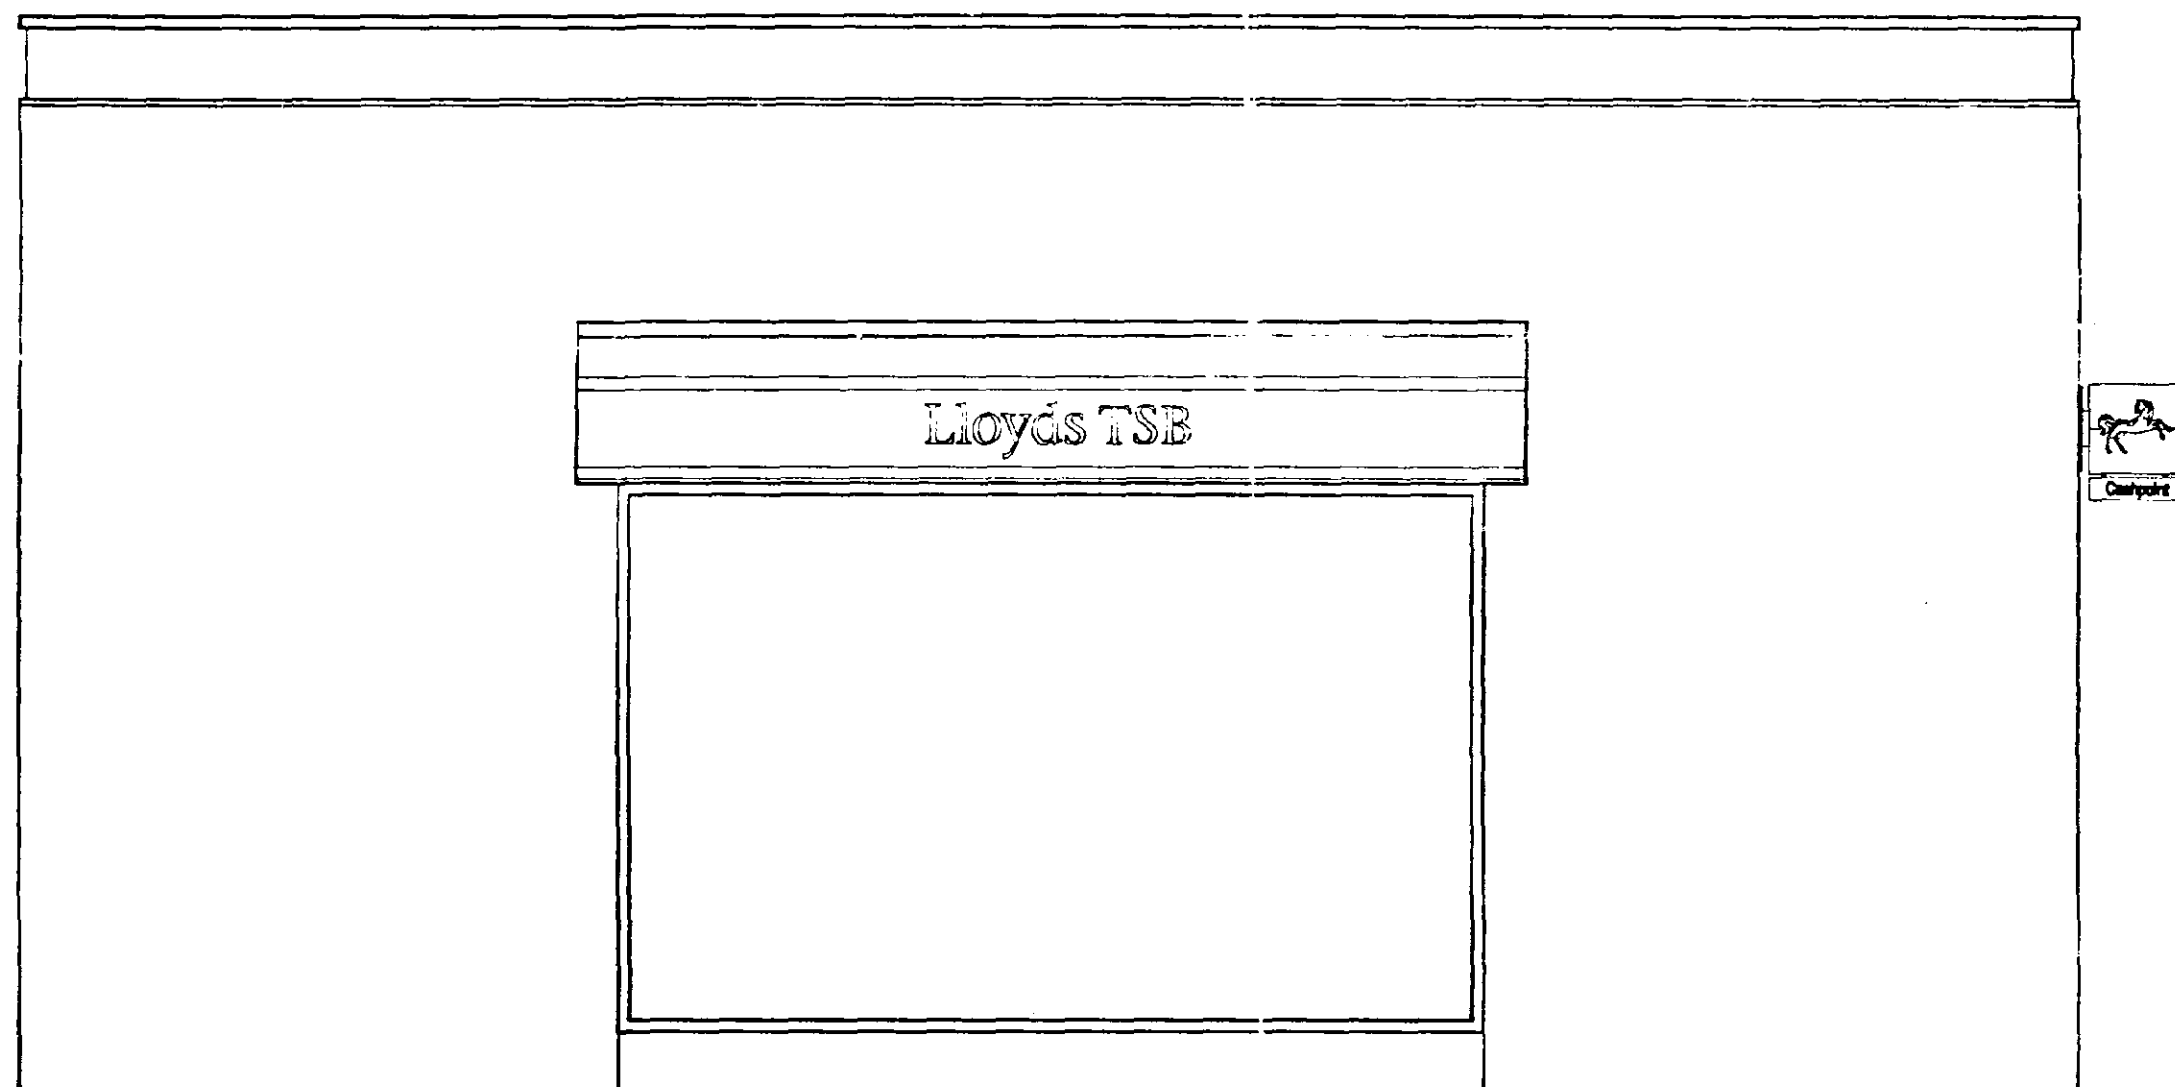


PROPOSED SIDE ELEVATION

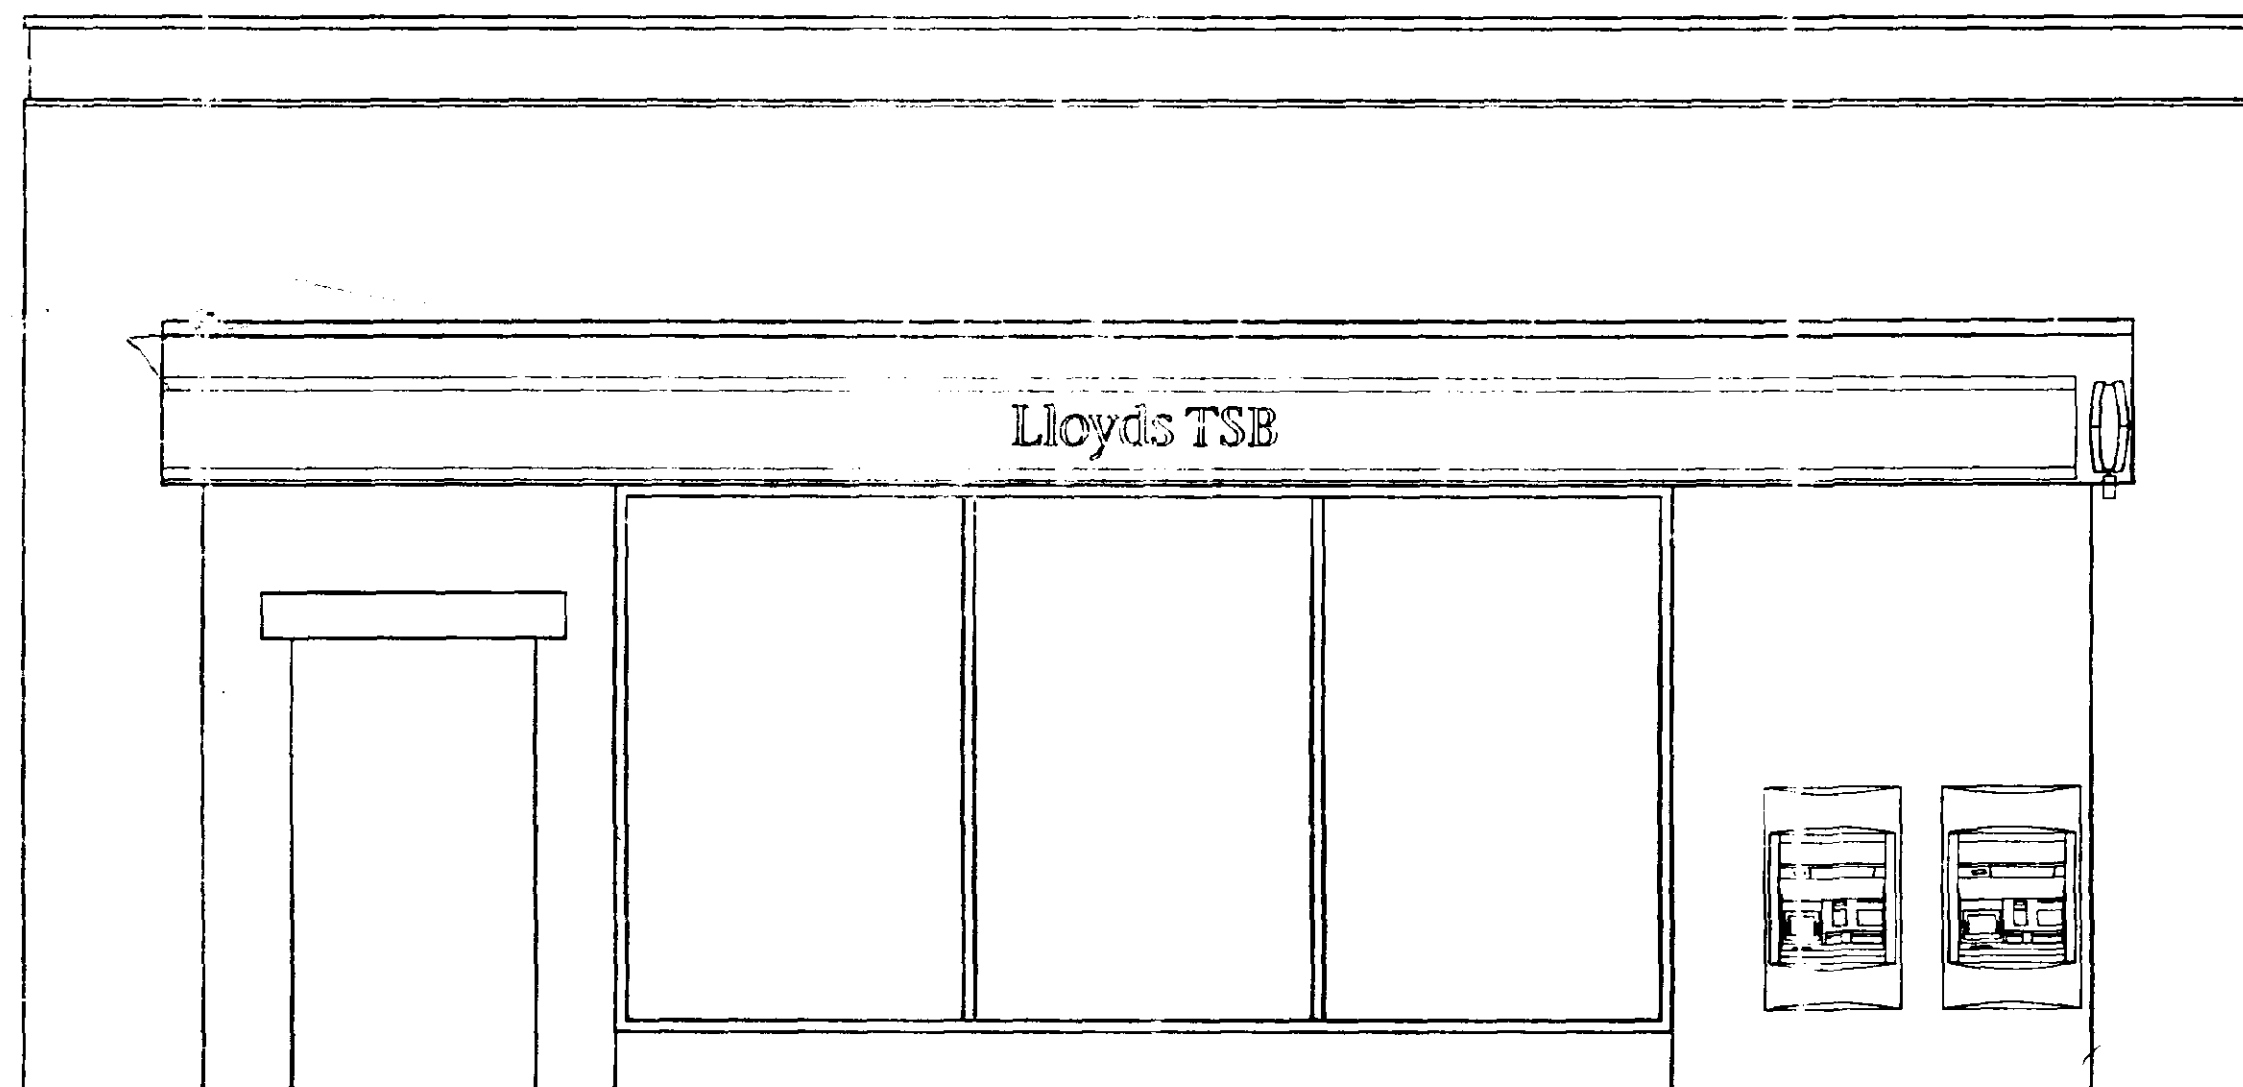

PROPOSED FRONT ELEVATION

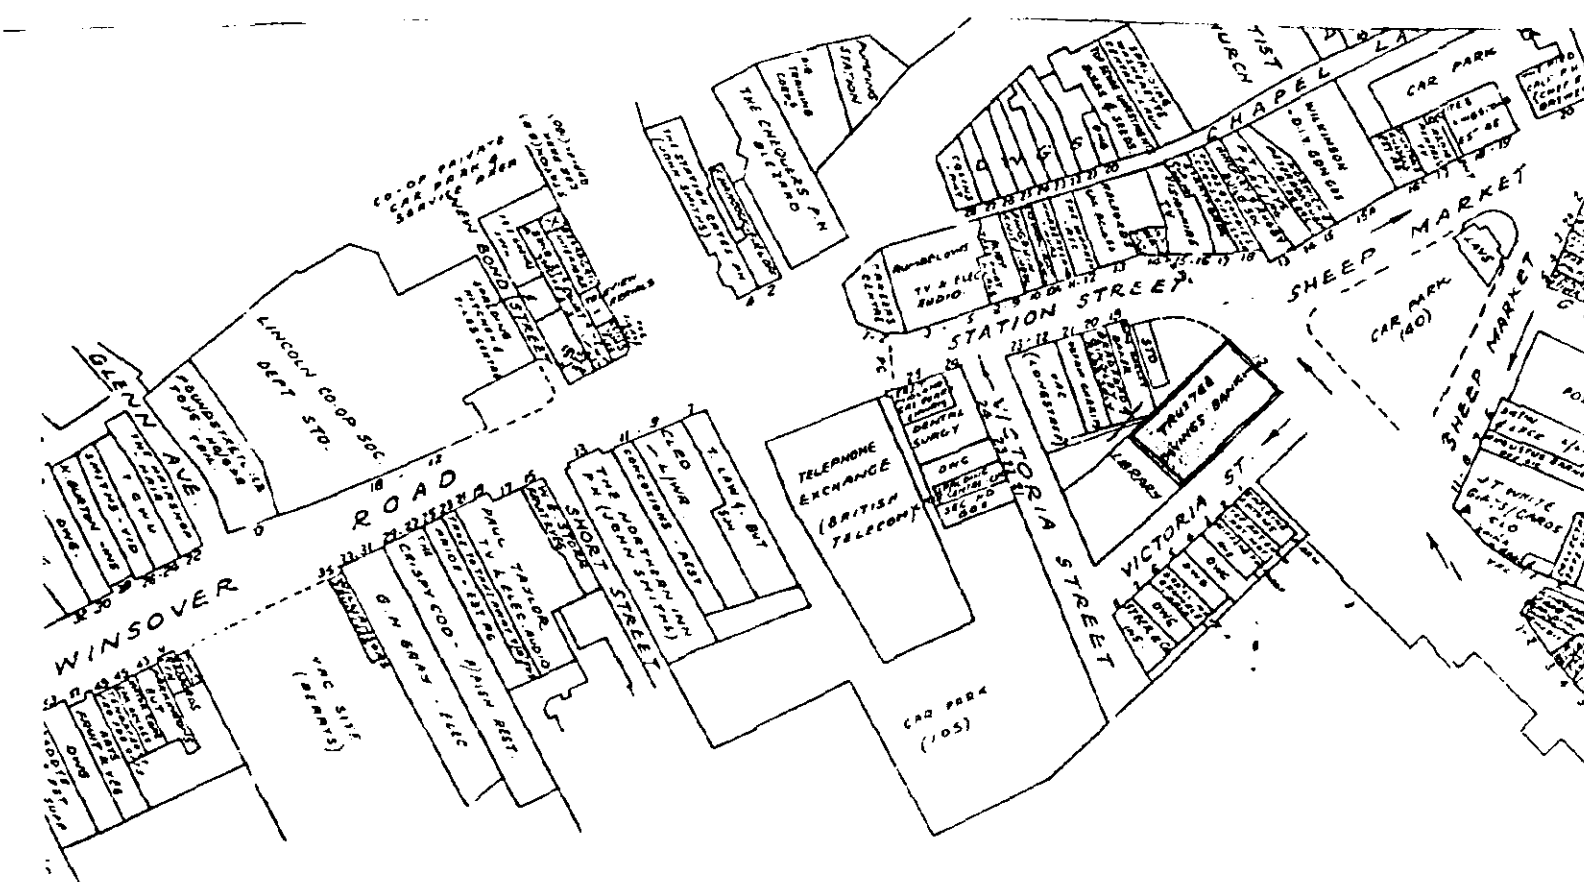

PROJECTING SIGN 600x600mm
INTERNALLY ILLUMINATED WITH
COLOUR CORPORATE IMAGE LOGO TO
BOTH SIDES APPLIED ON ACRYLIC
PANEL.
CASING AND BRACKETS TO BE
STOVED BLUE RAL 5022 40% GLOSS.
CASHPOINT ADDENDUM TO BE METAL
STOVED BLUE RAL 5022 40% GLOSS
WITH STENCIL CUT TEXT WORDING
'Cashpoint' STYLE NEWS GOTHIC BT.
INTERNALLY ILLUMINATED.

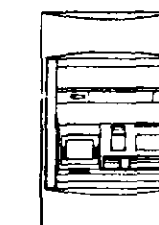

ATM MACHINE SURROUND
GREEN AND BLUE COLOUR
REF. PANTONE 354C AND
293C RESPECTIVELY

LLOYDS TSB FASCIA SIGN 520mm
HIGH WITH THE WORDING 'Lloyds
TSB' IN STONE SRAIF 260mm HIGH
CUT IN TEXT, IN 02B SATIN FINISH
ACRYLIC INTERNALLY ILLUMINATED.
FASCIA SIGN FACE PANEL STOVED TO
MATCH RAL 5022 BLUE 40% GLOSS.
METAL BACKGROUND PANEL TOP
HALF STOVED PANTONE BLUE 293,
BOTTOM HALF STOVED PANTONE
GREEN 354. BACKGROUND PANEL
HALO LIT FROM REVERSE OF FASCIA
PANEL.

NOTES:

SOUTH HOLLAND DC
HOUSING & PLANNING
23 SEP 1998
Ref: 0940/98

REV	DATE	INIT	REVISIONS

THIS DRAWING IS TO BE READ IN CONJUNCTION
WITH THE PROJECT SPECIFICATION.
ANY DISCREPANCIES MUST BE REPORTED TO
THE C.A.

THIS DRAWING IS IN MILLIMETRES, WORK TO
FIGURED DIMENSIONS ONLY. DO NOT SCALE.

PREMISES NAME

LLOYDS TSB
12 SHEEPMARKET
SPALDING

5 CODE

No. DRAWING No. REV

01

DATE 22/6/98 SCALE 1:50 DRAWN GEC

DESCRIPTION
PROPOSED SIGNAGE



THE PRINCIPAL ARCHITECT
NETWORK PROPERTY MANAGEMENT
(EASTERN & CENTRAL)
LLOYDS TSB GROUP
133 STATION ROAD
IMPINGTON
CAMBRIDGE CB4 4EN
Tel: 01223 452553 Fax: 01223 452558