



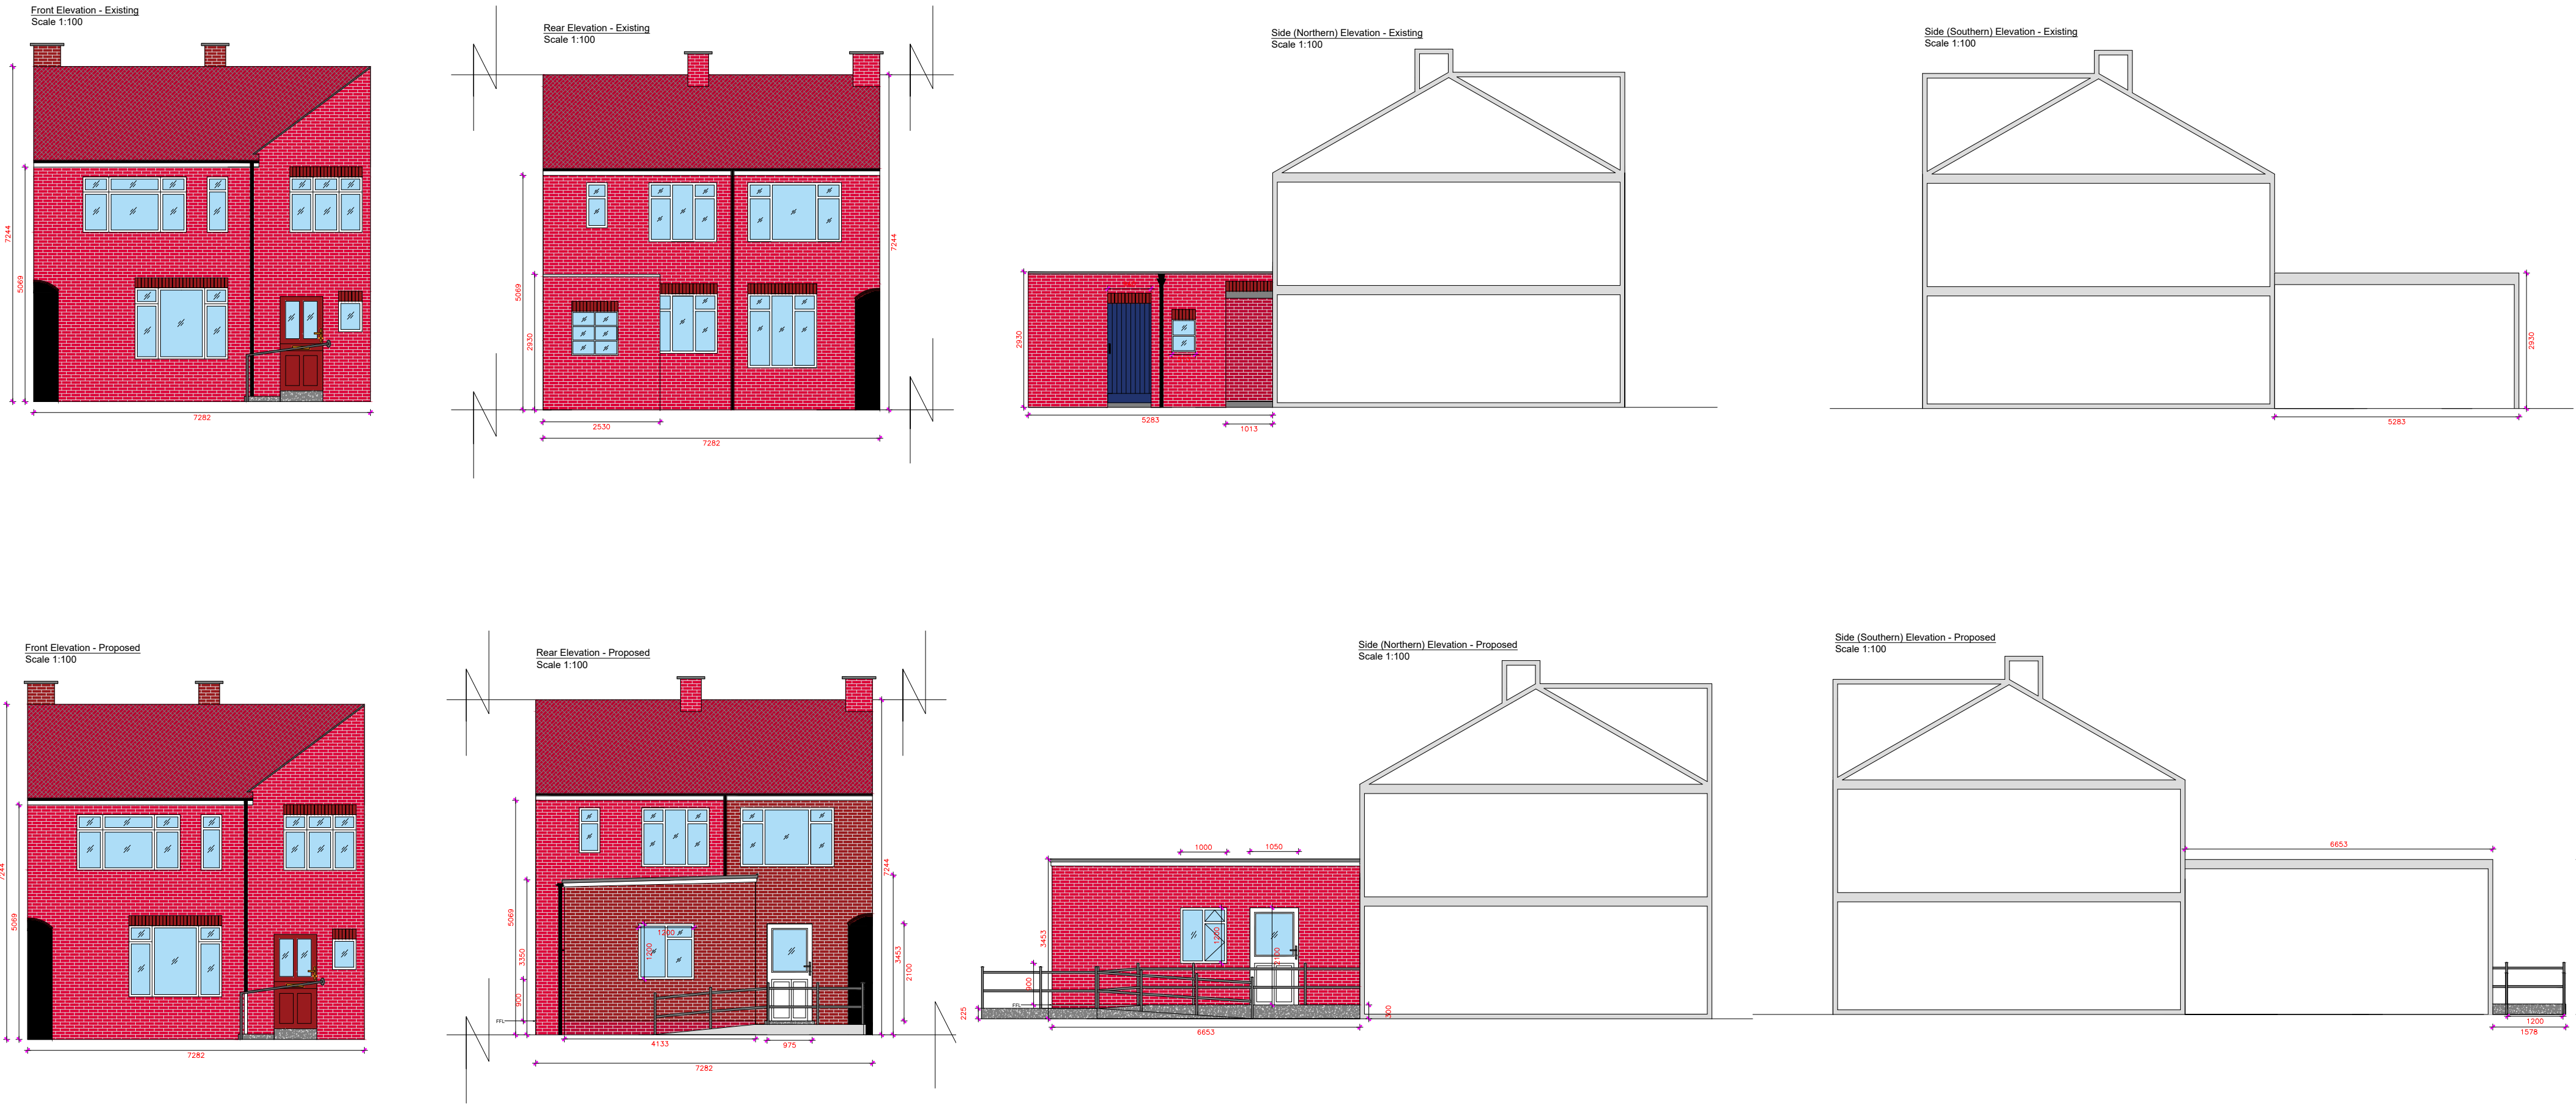

Proposed Site Plan - Scale 1:500

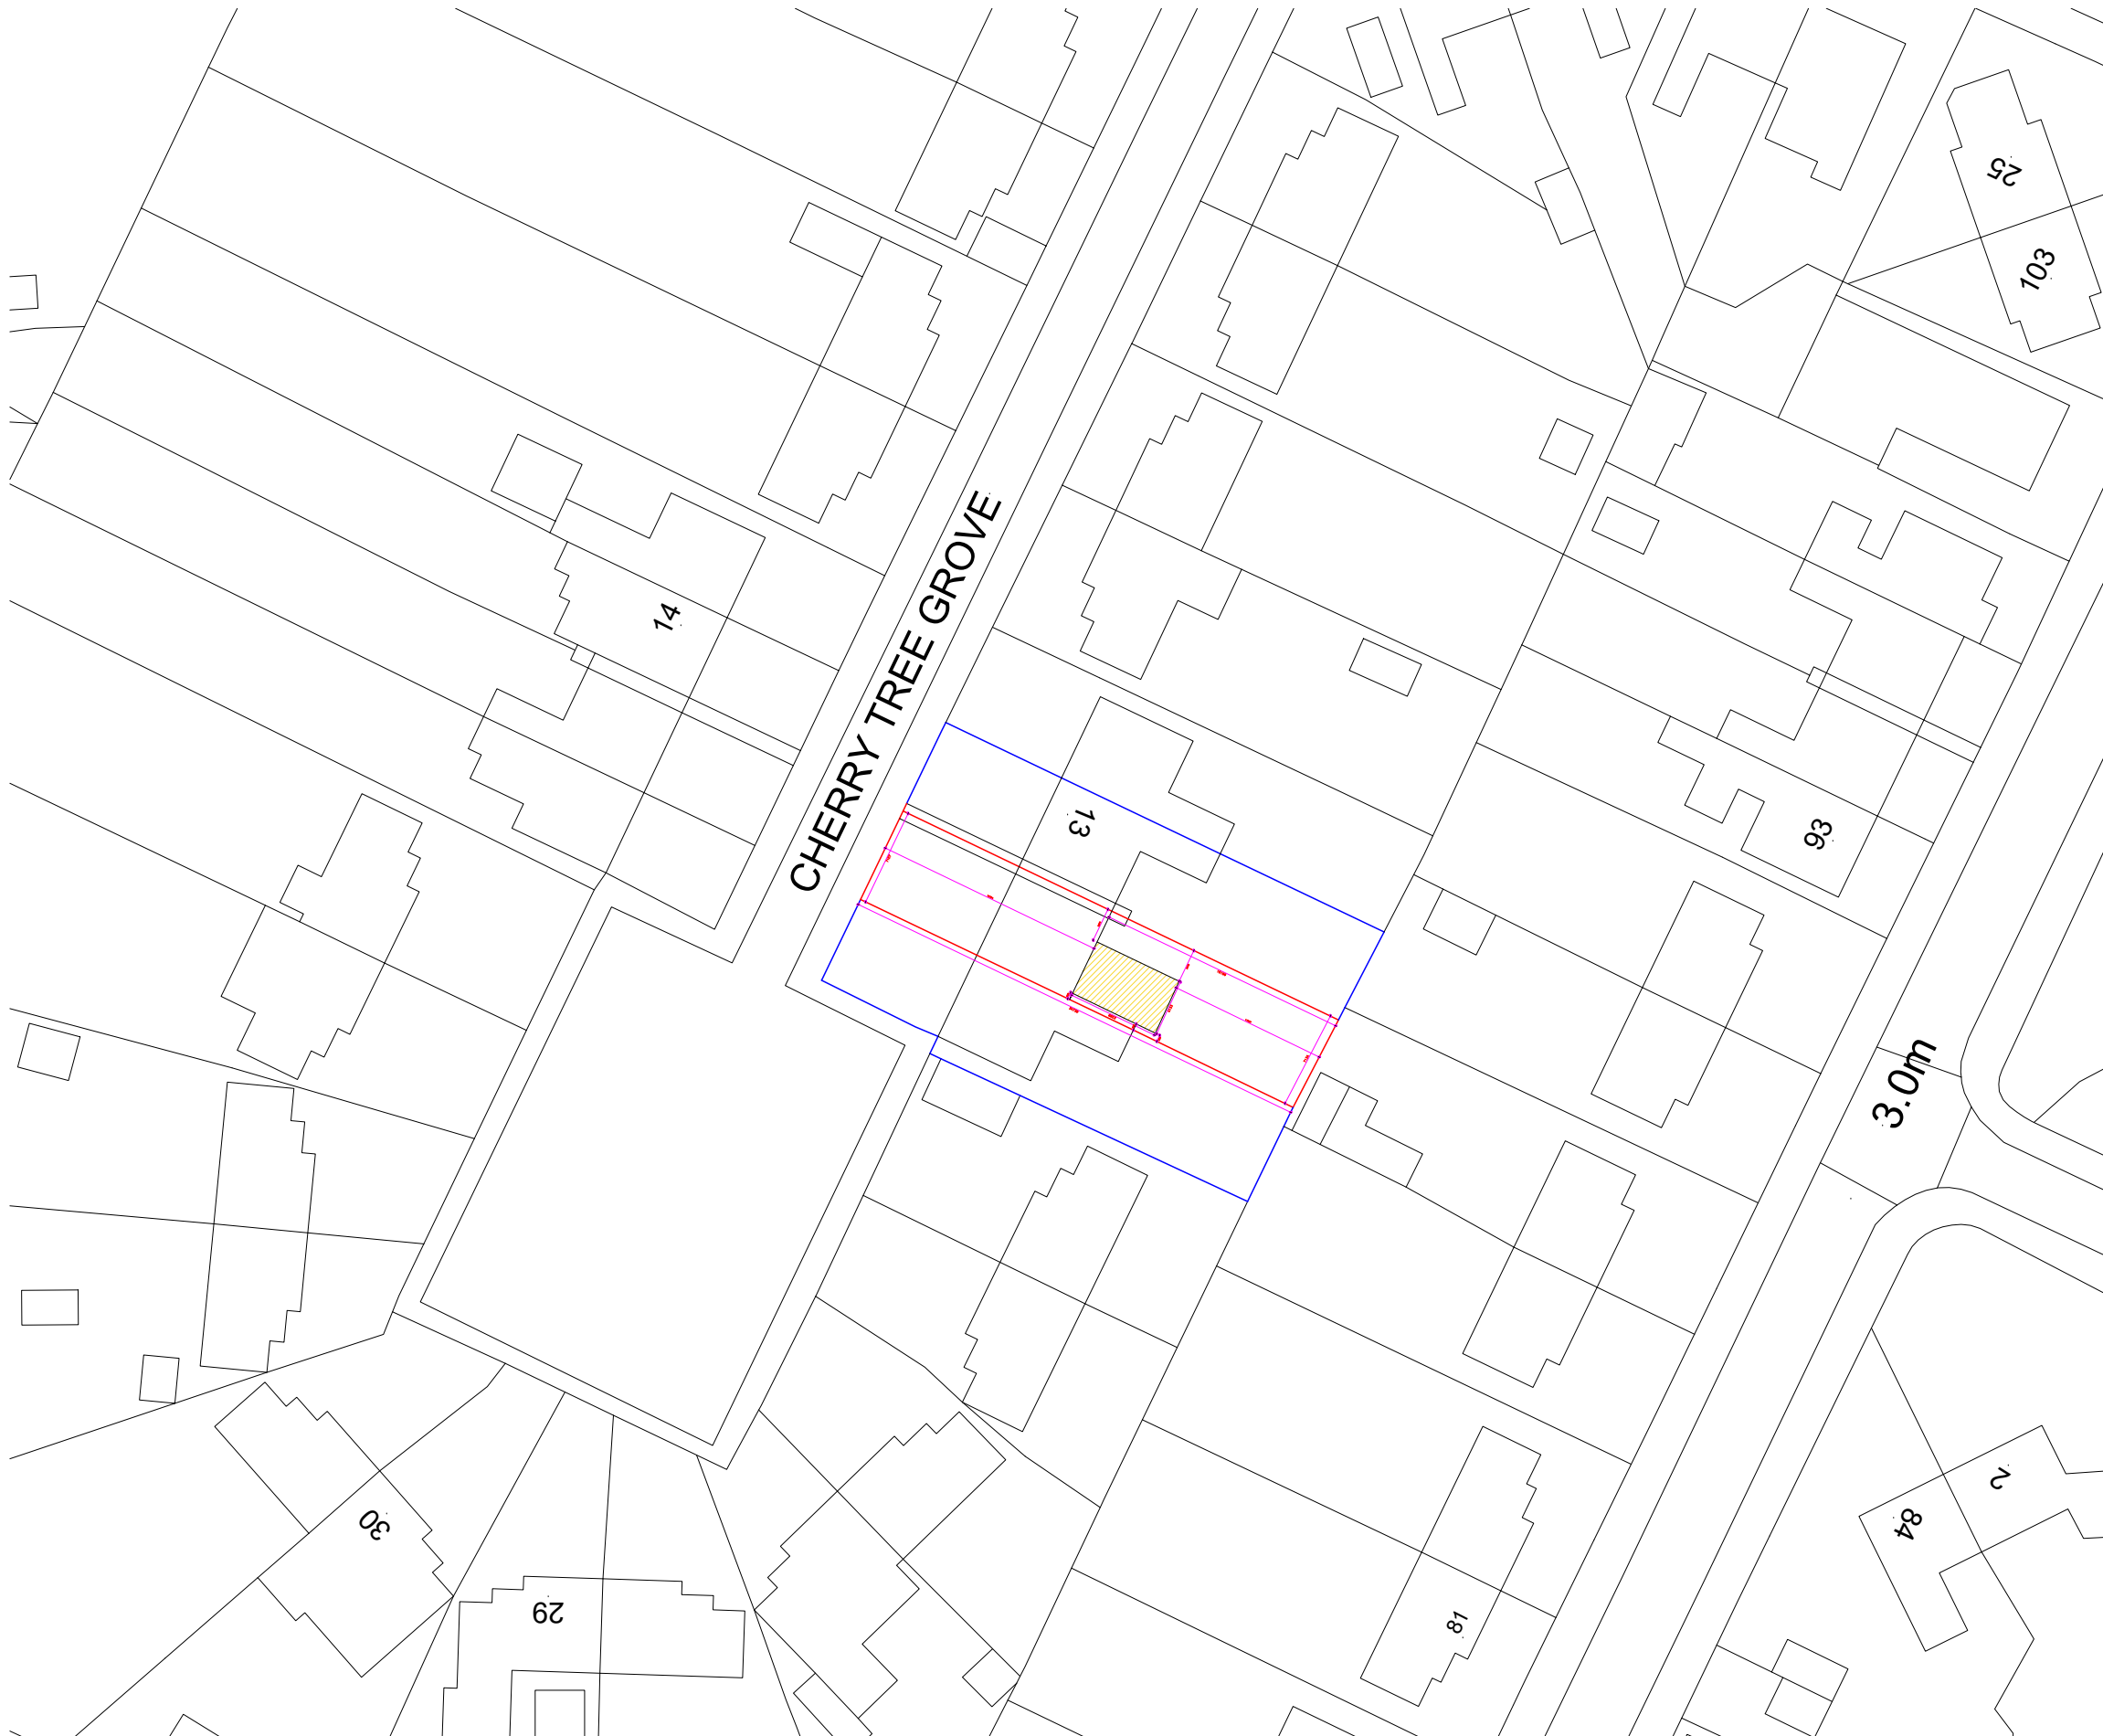

Location Plan - Scale 1:1250



Copyright of this drawing belongs to Focus Consultants 2010 LLP and its subsidiary and associated companies and no part thereof may be reproduced or utilised in any way whatsoever without the prior written consent of Focus Consultants 2010 LLP.

Figured dimensions shall be taken in preference to scaled dimensions and any discrepancies or errors are to be referred to the Designer. Contractors, sub-contractors and suppliers must verify all dimensions on site before commencing work or making any fabrication drawings.



Focus Consultants 2010 LLP

Focus House, Millennium Way West,
Phoenix Business Park,
Nottingham NG8 6AS
Telephone 0115 976 5050
Facsimile 0115 979 5151
Website www.focus-consultants.com
Email enquiries@focus-consultants.com

Project

15 Cherry Tree Grove, PE11 2NA - Single Storey Rear Extension

Client



South Holland District Council

Drawing Title

External Elevations - Existing & Proposed, Location & Site Plan

Revision A	Date September 2026
	Scale Varied - See Below
Drawing No. R4780-30	Drawn AB
	Checked JK

Preliminary	For Approval	
Planning Issue	Building Reg. Issue	
Tender Issue	Construction Issue	
As Built		

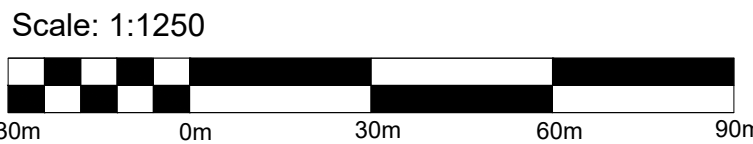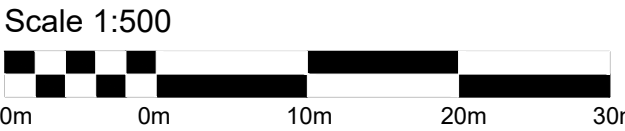

© copyright