




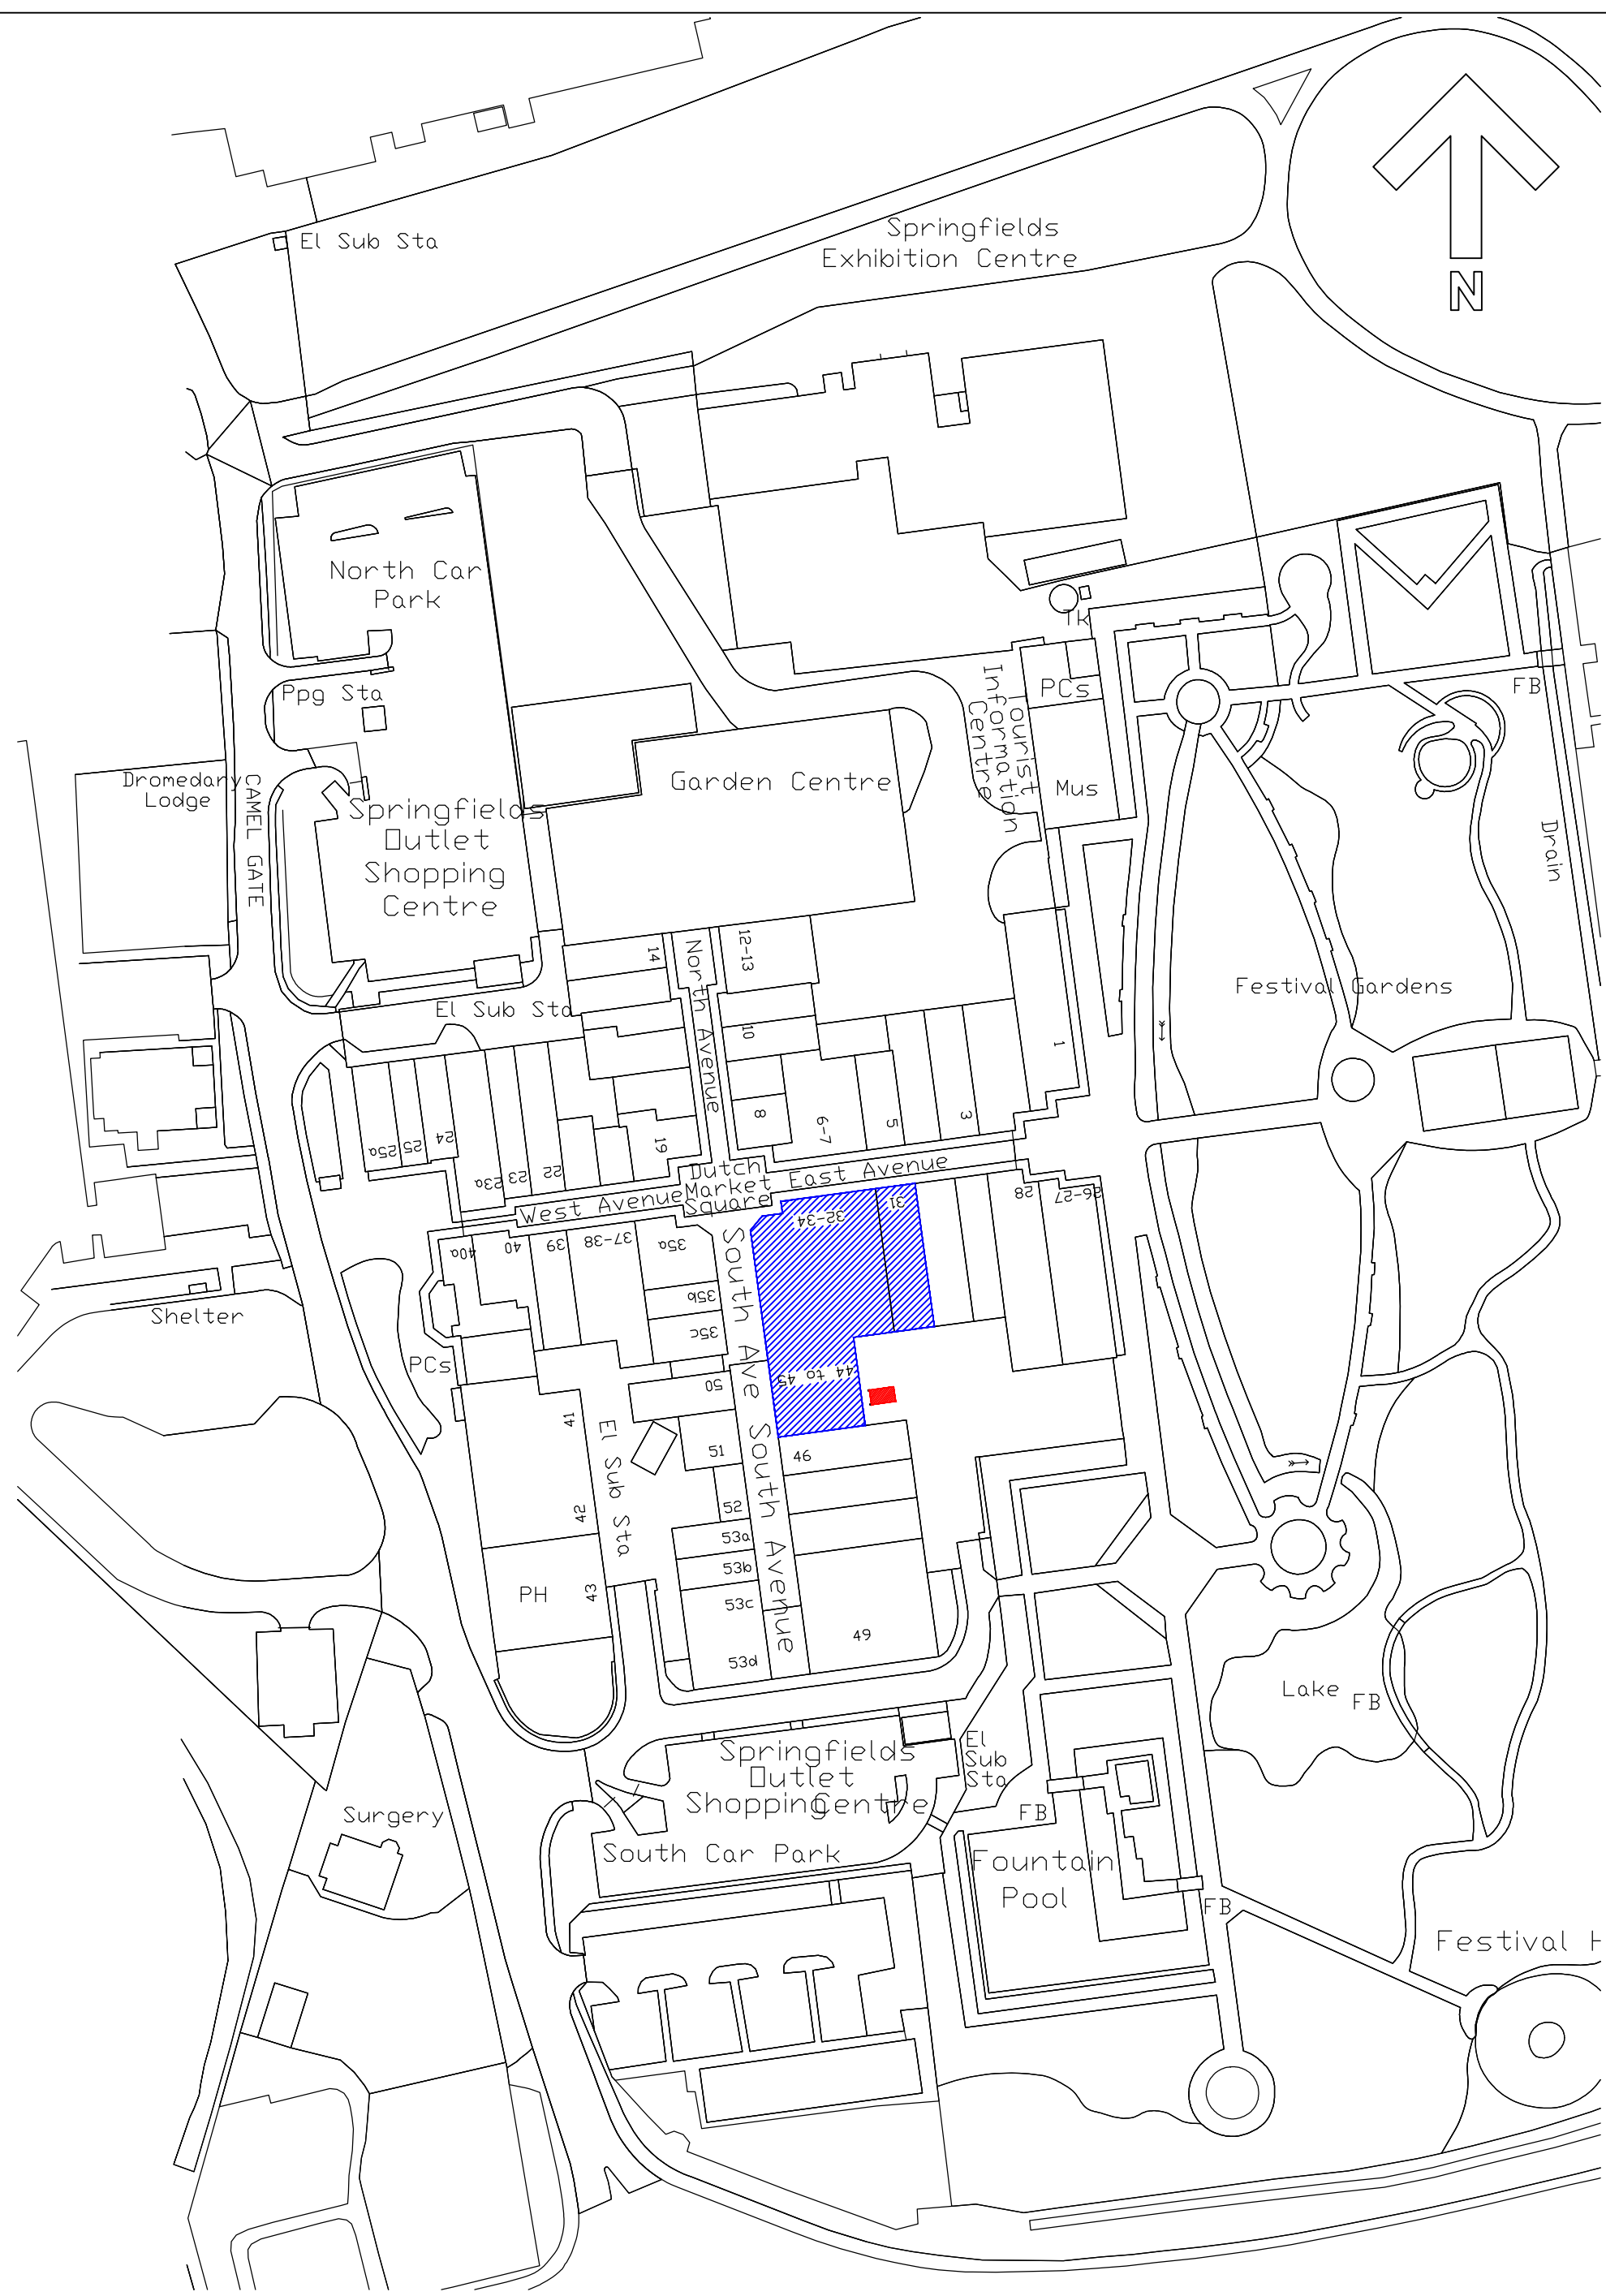

LOCATION PLAN
SCALE 1:1250

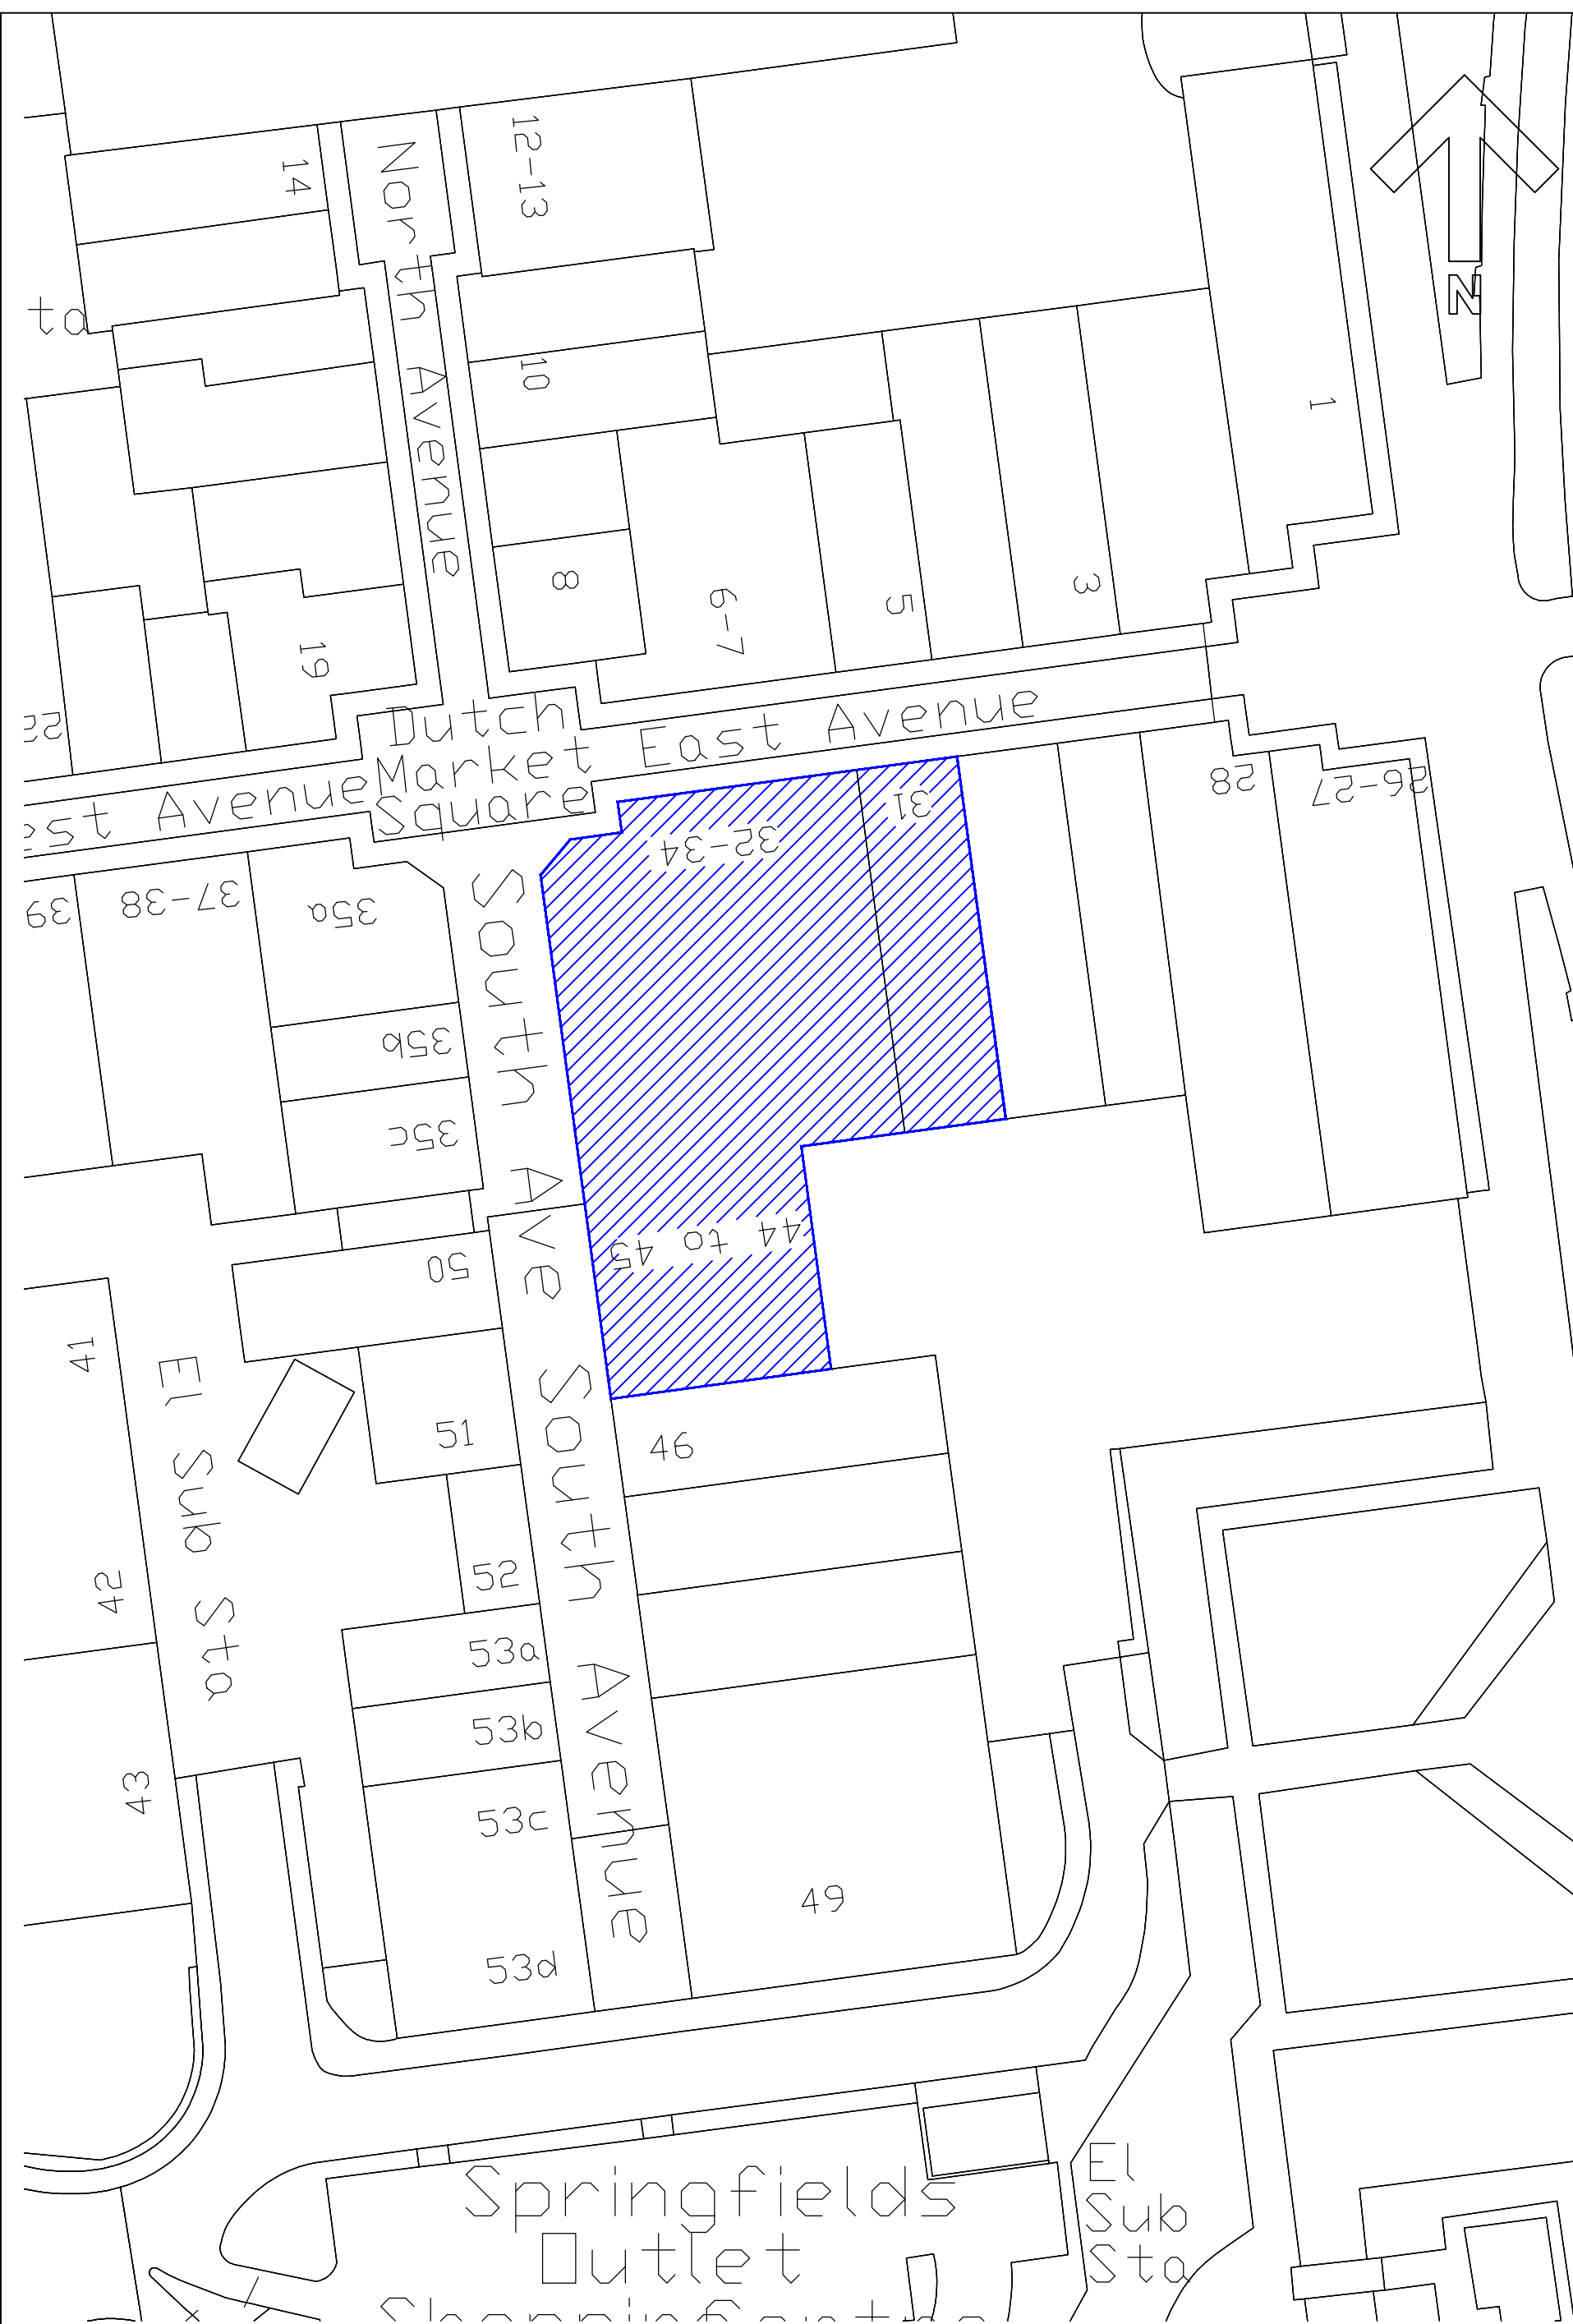


EXISTING SITE PLAN
SCALE 1:500

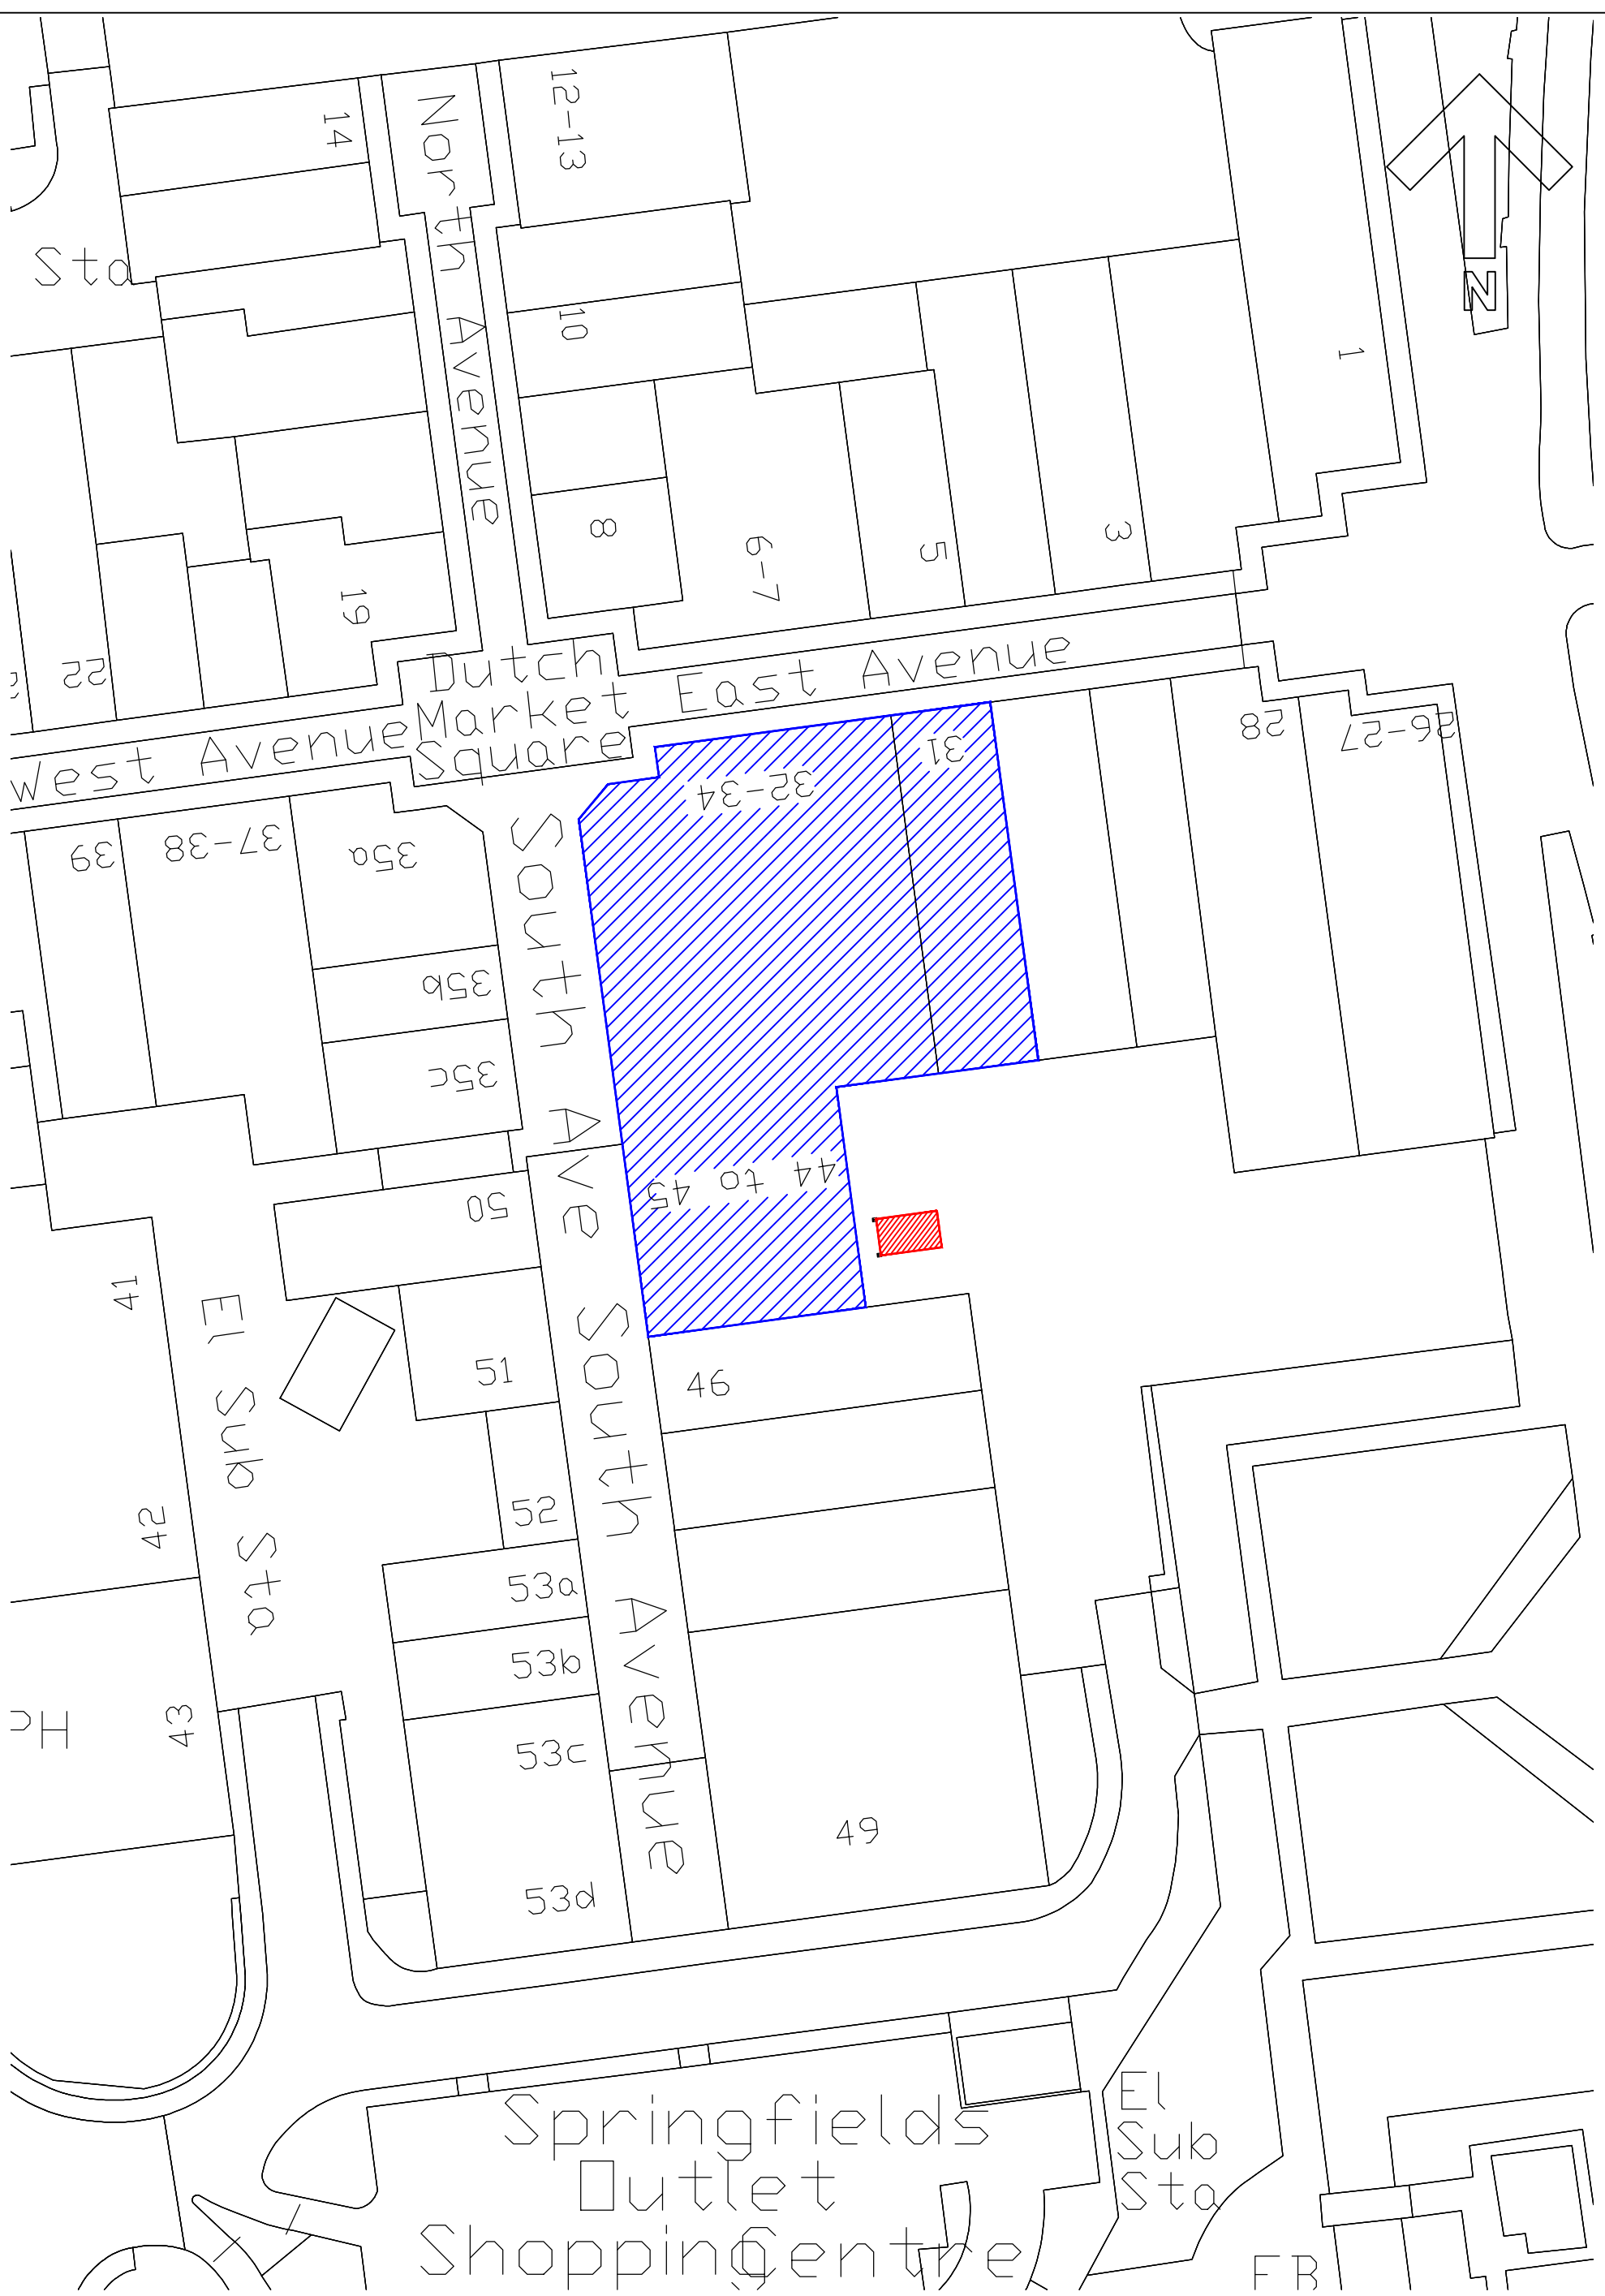


PROPOSED SITE PLAN
SCALE 1:500

EXISTING PHOTOGRAPHS



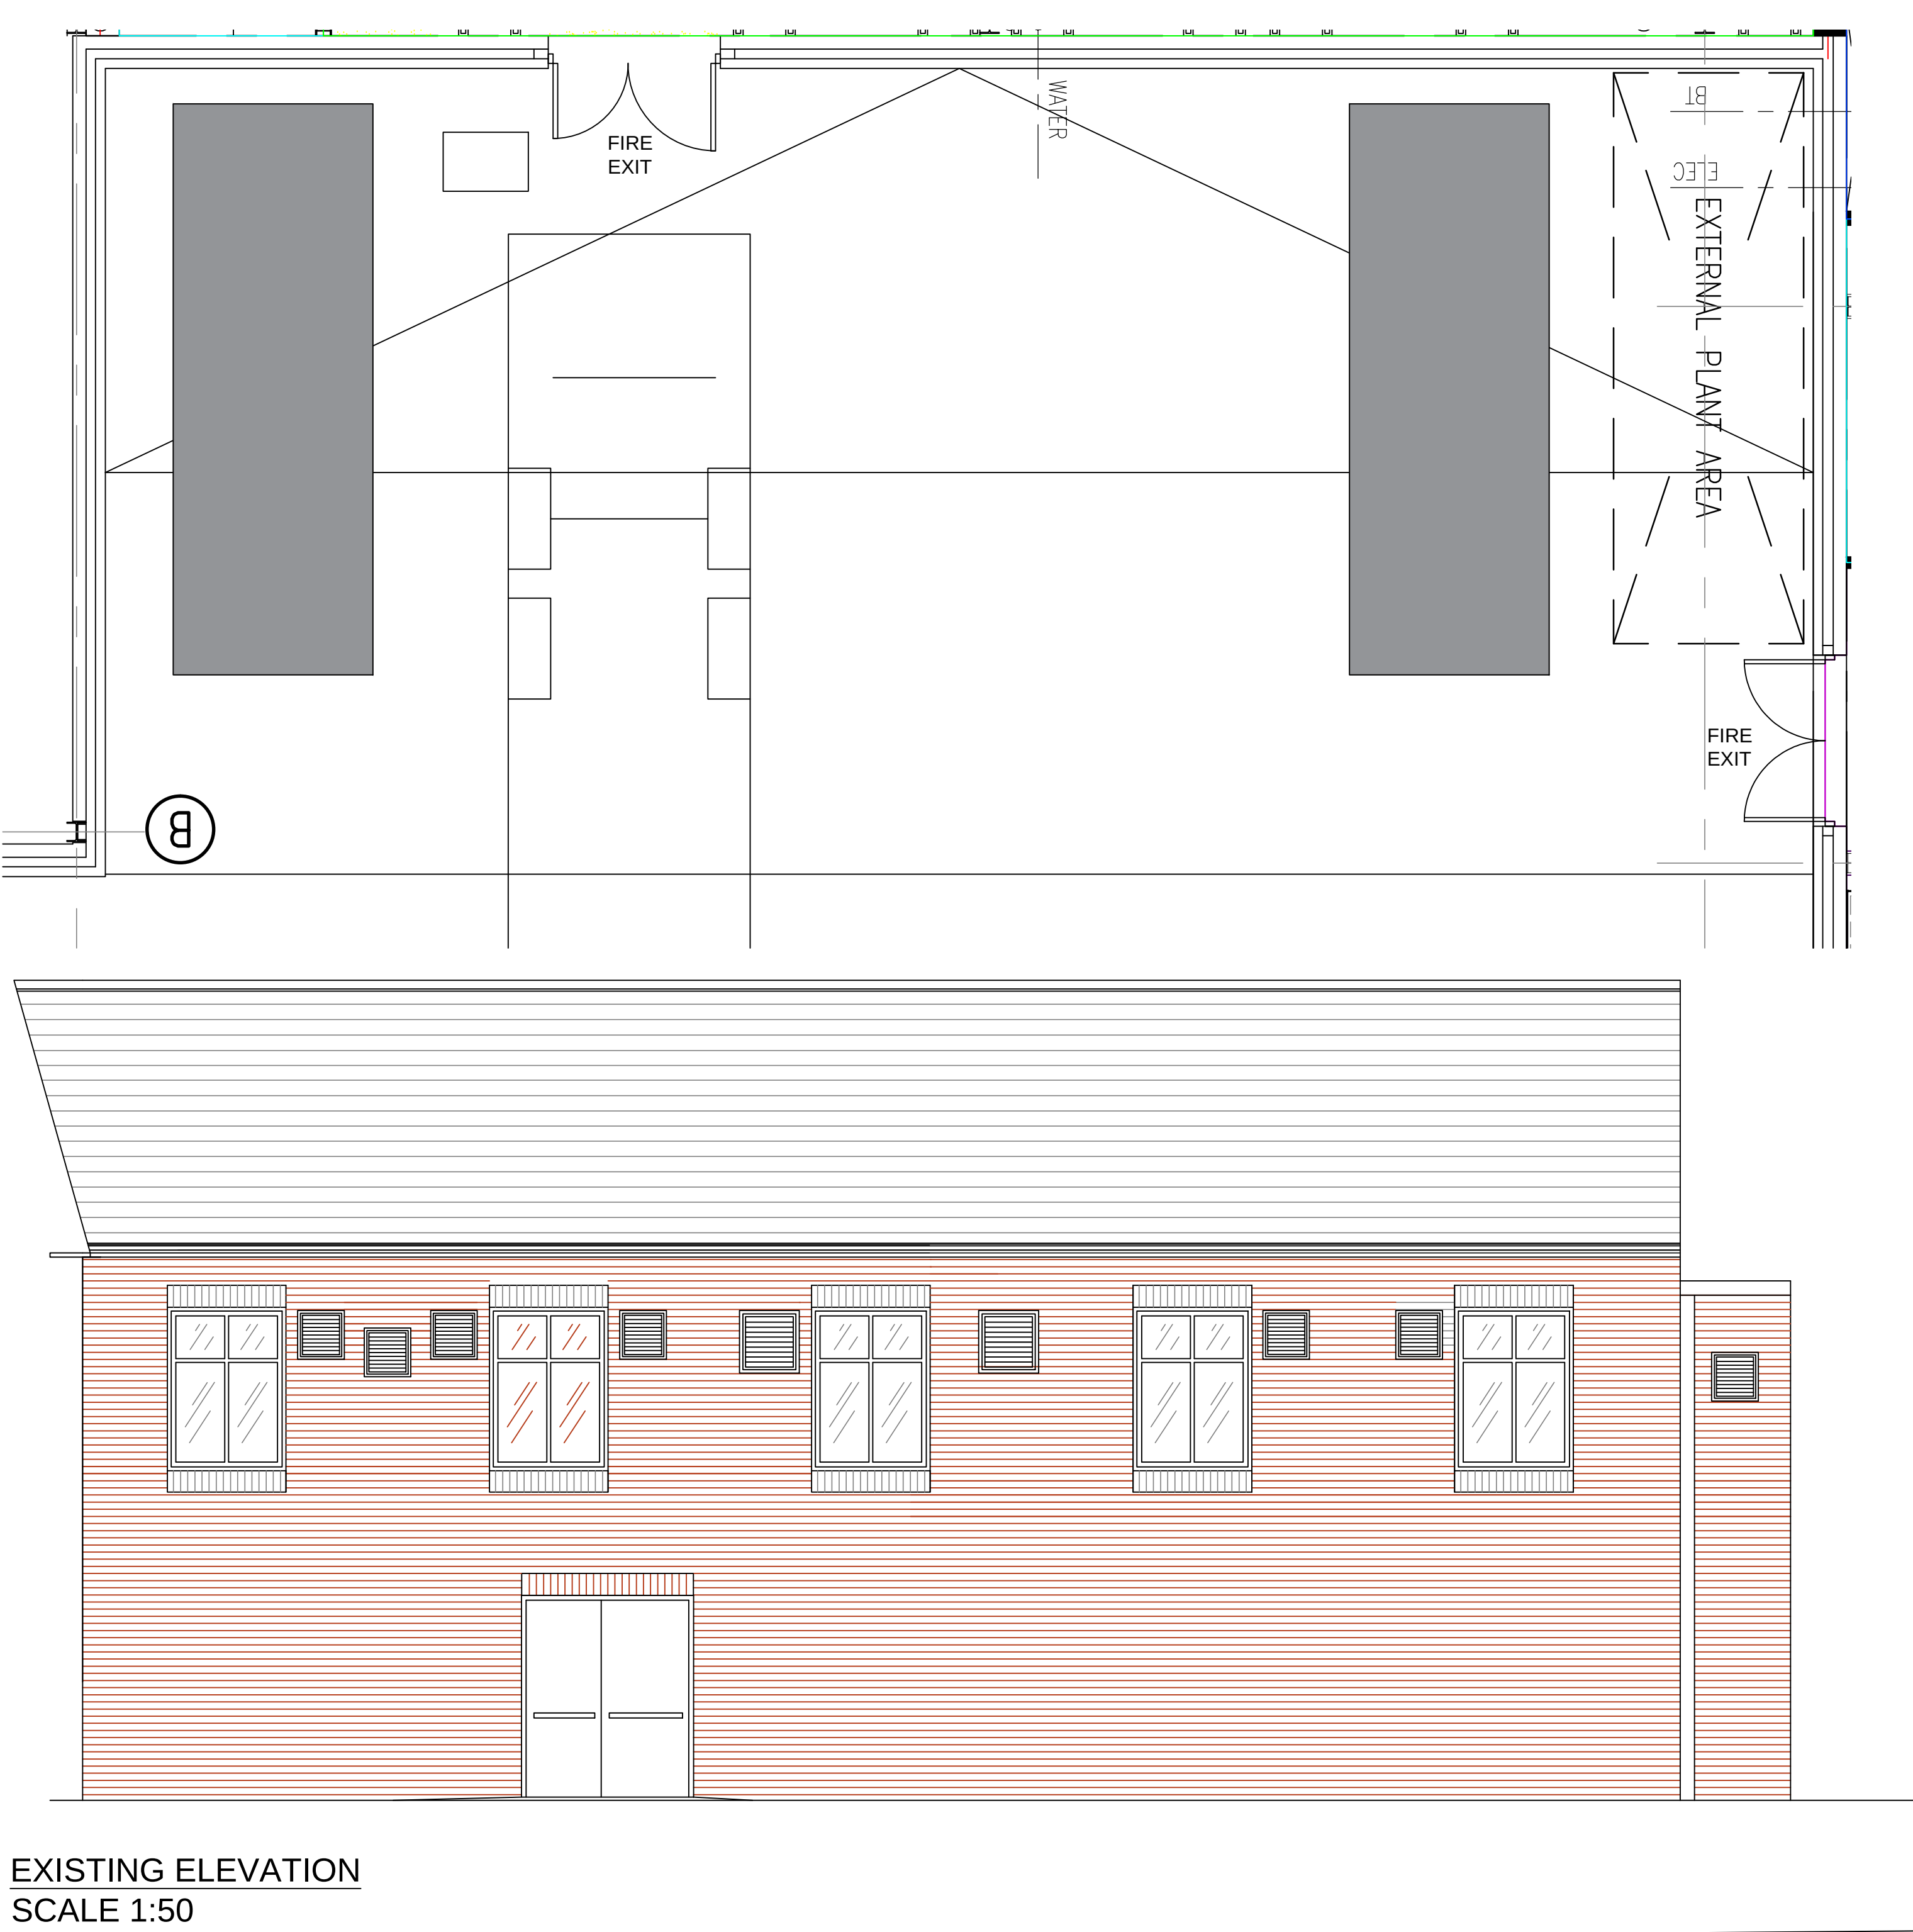

EXISTING ELEVATION
SCALE 1:50

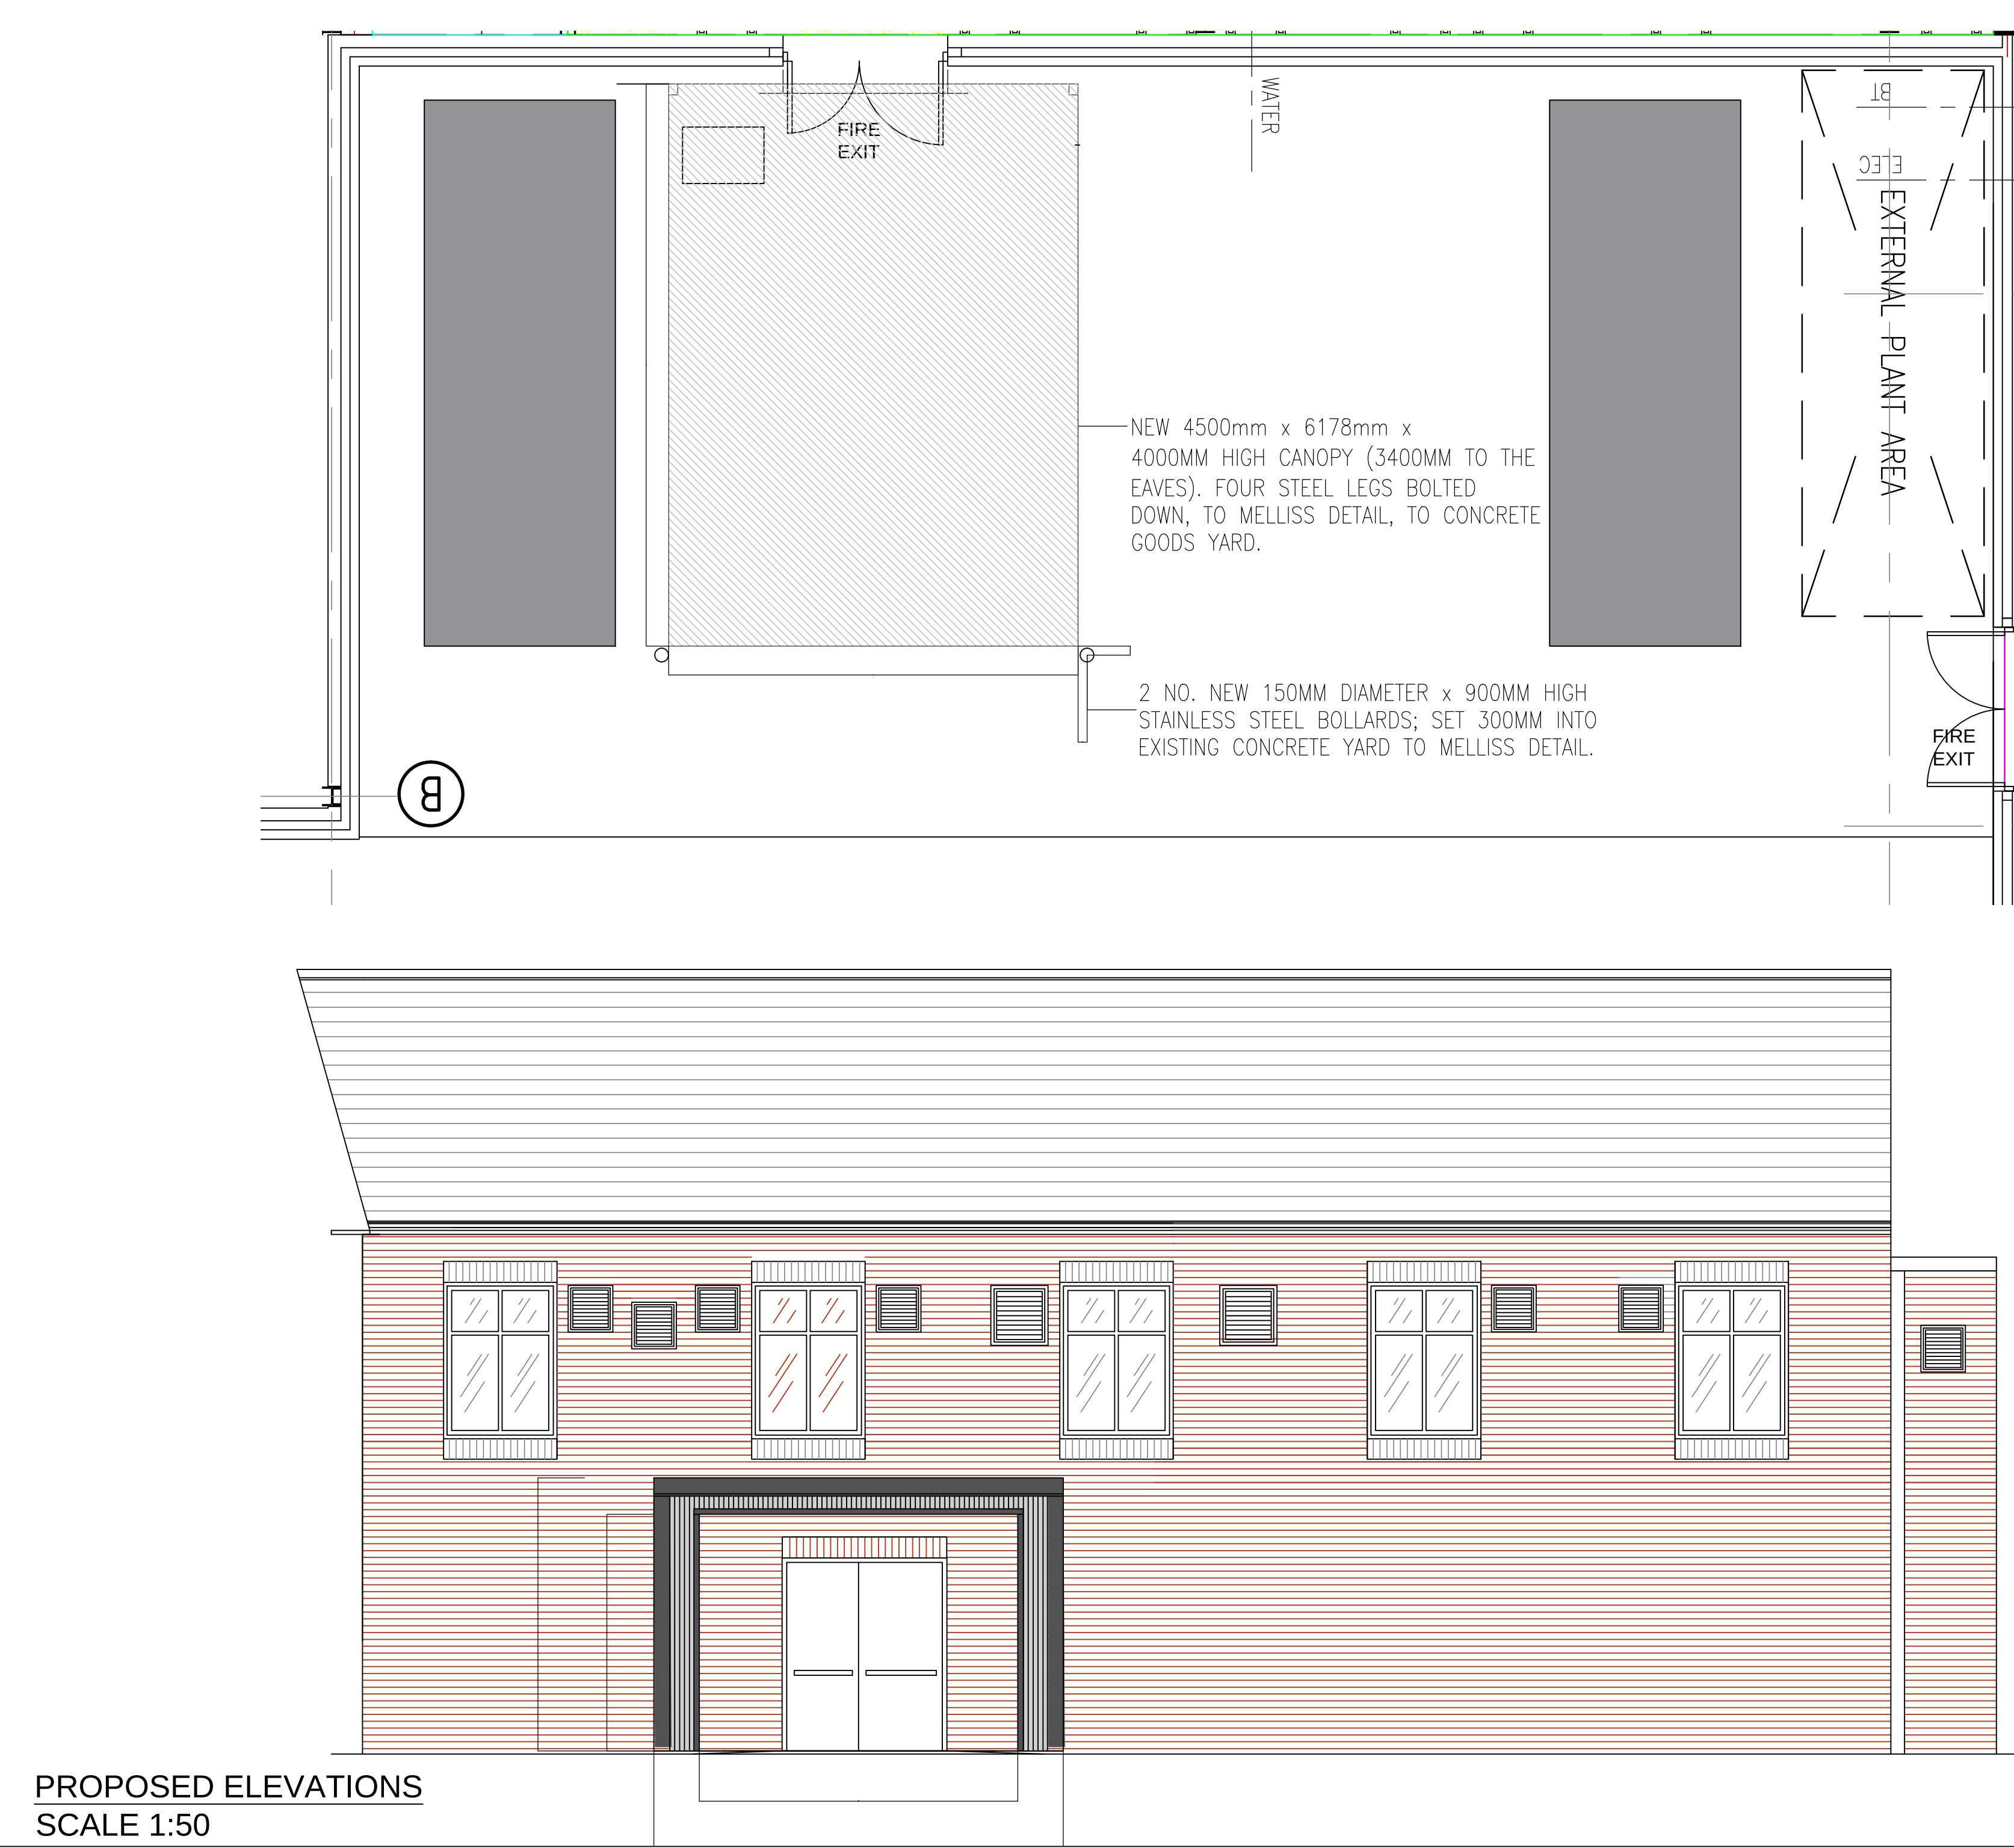

PROPOSED ELEVATIONS
SCALE 1:50

PLANNING

03	07/10/2015	ISSUES FOR PLANNING	CLC	ARC
02	26/08/2015	REVISED FROM TUNNEL TO CANOPY OPTION	CLC	ARC
01	16/02/2015	ISSUES FOR PLANNING	DC	ARC
00	16/02/2015	ISSUES FOR FEASIBILITY	HW	ARC

GREEN STORE ASBESTOS STATEMENT

Asbestos Statement
This store was constructed prior to 2000. The inspection, supply and use of asbestos was controlled on the 15th November 2005. Therefore, asbestos should not have been used in 1985 premises and no asbestos survey is not required.
Recommendation: Prior to any Refurbishment Works.
Post 2000 construction may not require an asbestos survey.

REV	DATE	DESCRIPTION	DRAWN	CHECKED
1	07/10/2015	LOCATION PHOTO		

M&S

EST. 1884

STORE NAME
M&S OUTLET SPRINGFIELDS

COUNTRY
ENGLAND

PROJECT
OUTLET CANOPY PROJECT

DRAWING

EXISTING/ PROPOSED
EXTERIOR CANOPY SCHEME

CONSULTANT

SKK DESIGN

DISCIPLINE DESCRIPTION
ARCHITECT

CONSULTANT LOGO

S

e

n

k

e

n

d

e

s

i

g

SKK Design

The Mill

Sturford Road

Hatfield Heath

CH42 7SL

Tel: 01279 873000

www.skkdesign.co.uk

INTERIOR, ARCHITECTURAL & RETAIL DESIGN

SCALE	PAPER SIZE	DATE	DRAWN	CHECKED
VARIABLES	A0	16.02.15	DC	ADC

STORE NUMBER	PROJECT No	DISCIPLINE CODE	DRAWING No
3841	XXX000	A	101

CONSULTANT PROJECT No	STATUS	REVISION
1583	P	02