



This drawing is for Planning Application purposes only.
Responsibility for Party Wall and Rights to Light lay with the client.



ID	Revision Description	Date	Checked	Reviewed
A	First Issue	30.08.26	WF	CT

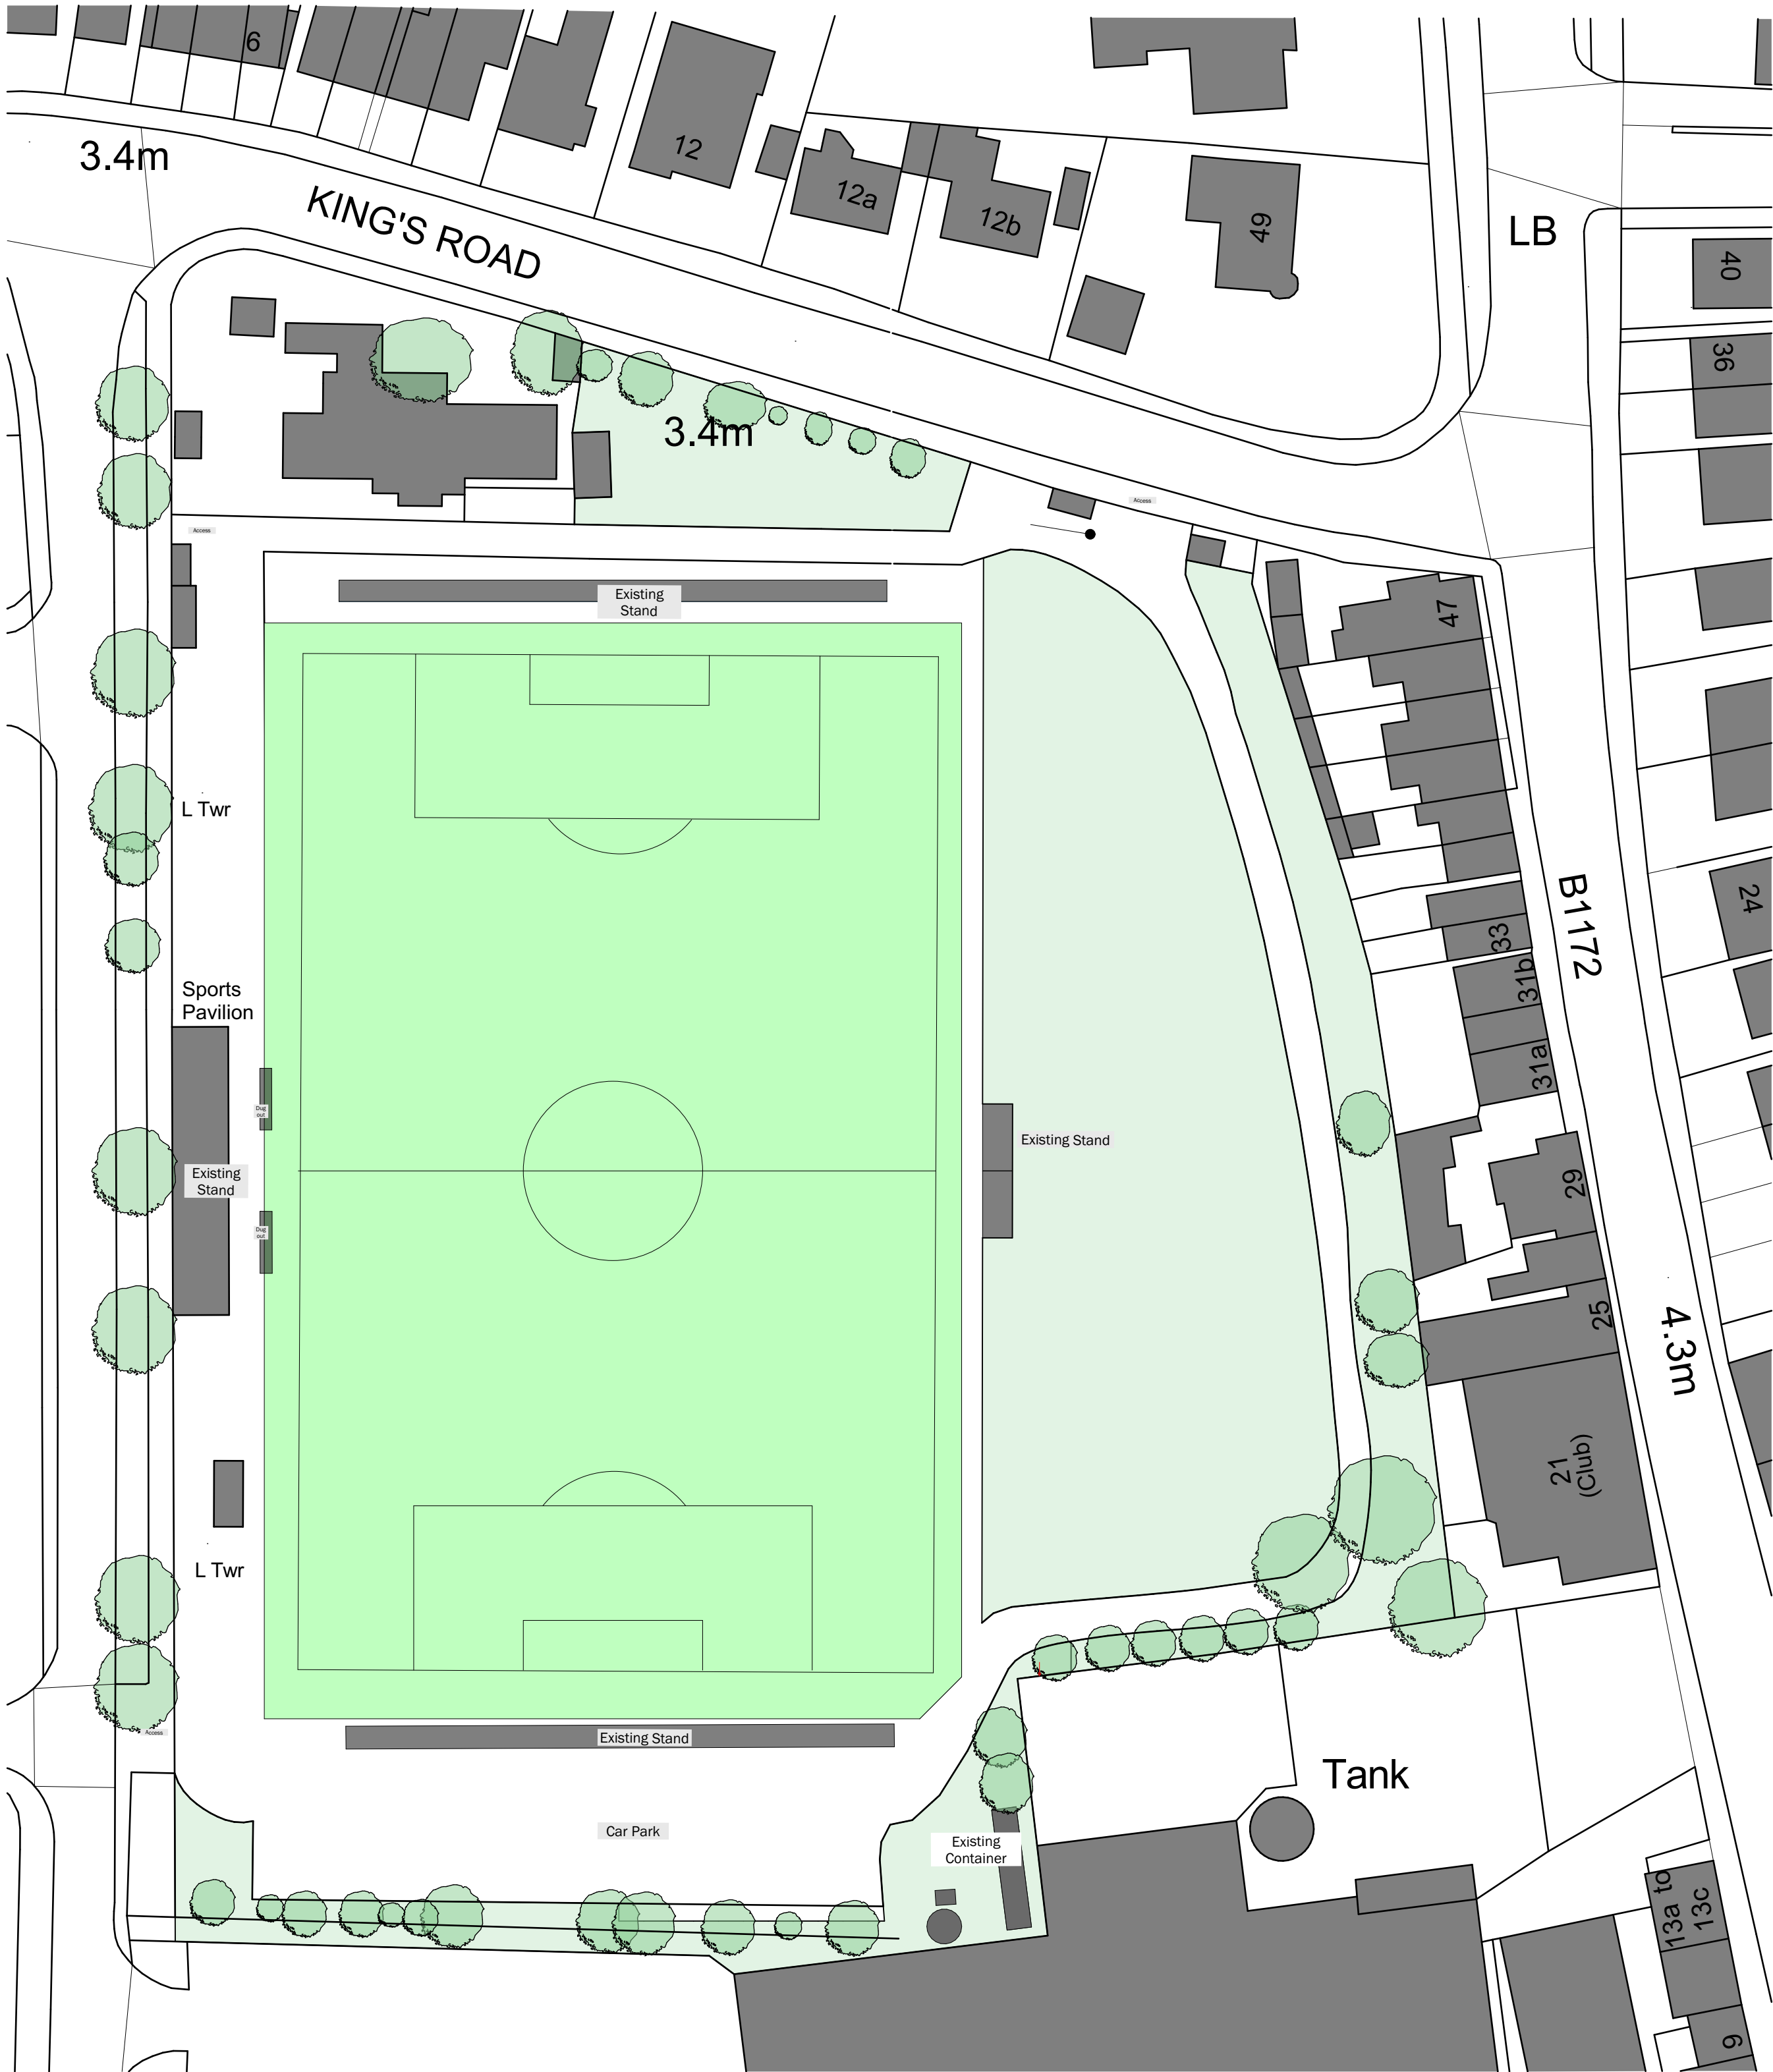

Site Plan As Existing

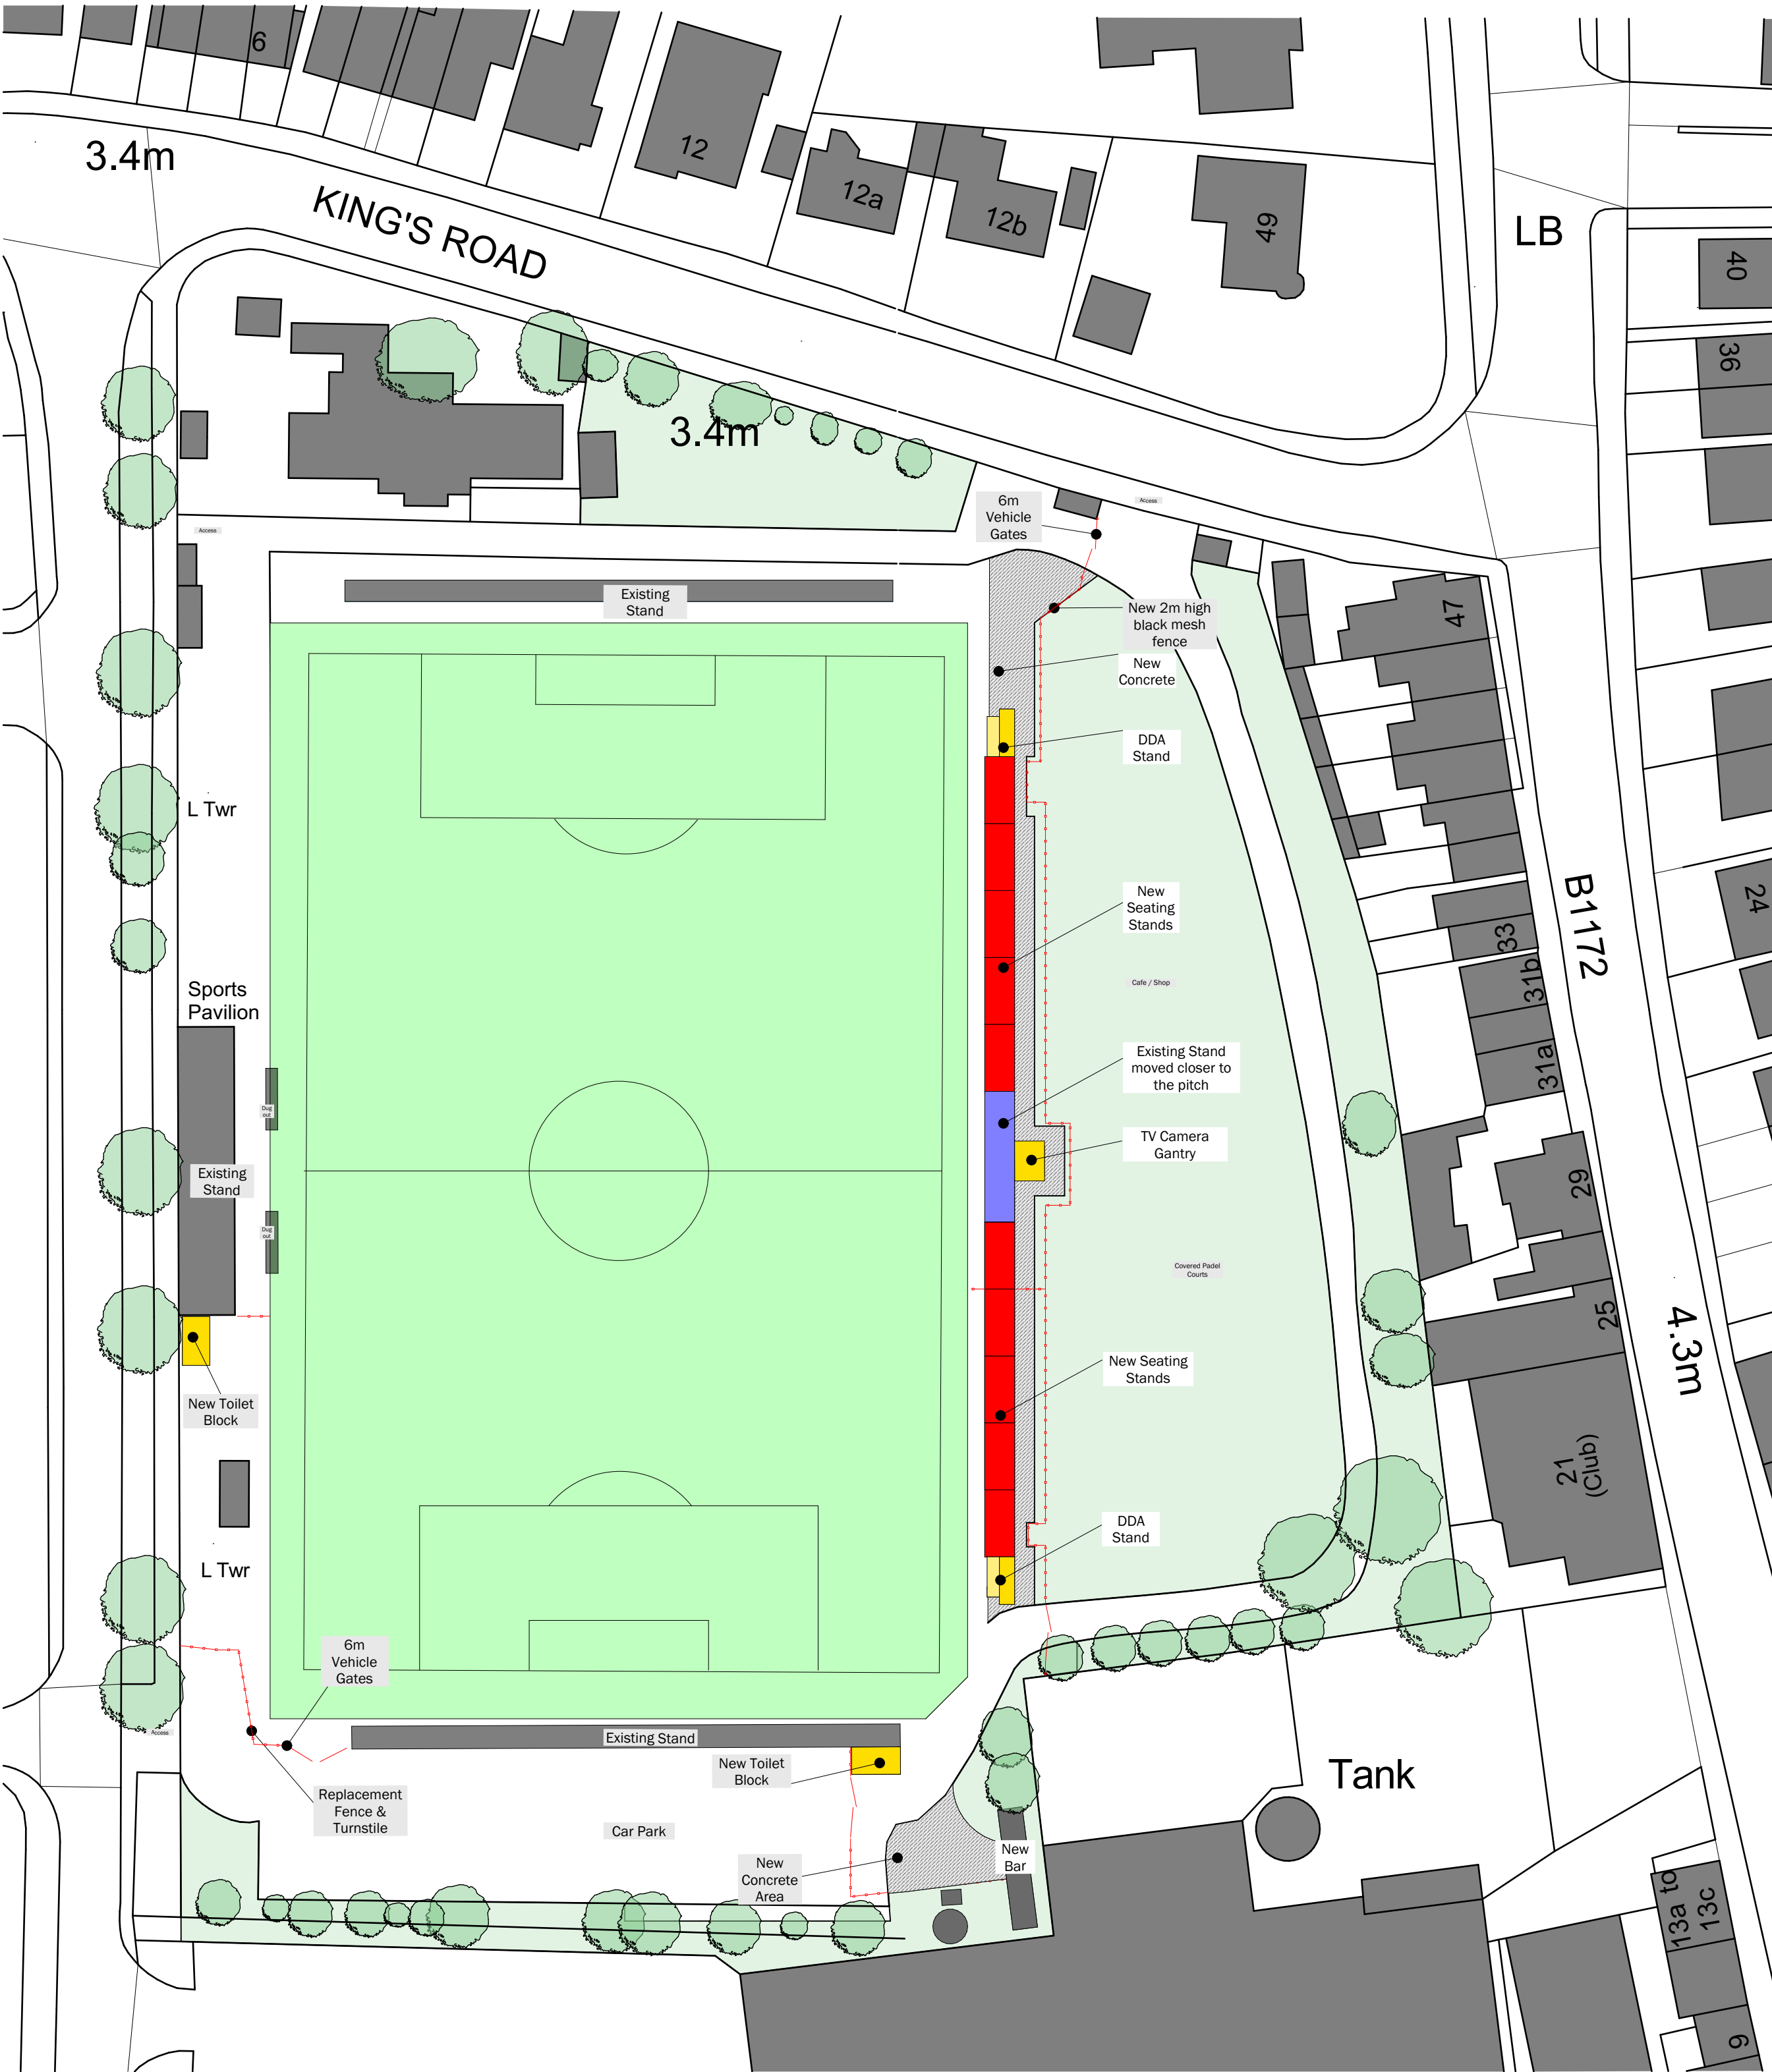

Site Plan As Proposed

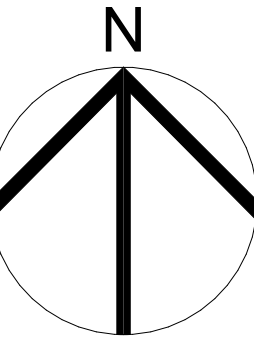 

T: 01780 740 008 | M: 07708931576 | admin@fieldandfox.com
www.fieldandfox.com | Ashton, Stamford

CLIENT
CTEK Services

PROJECT
**New East Stand
Sir Halley Stewart Playing Fields, Spalding**

DRAWING TITLE
Block Plan Existing & Proposed

DRAWING STATUS		DRAWING SCALE @ A1	
Planning		1:500	
DRAWN BY	REVIEWED BY	DATE OF FIRST ISSUE	
WF	WF	30.09.26	
PROJECT NUMBER	WORK STAGE	DRAWING NUMBER	REVISION
1090	S03	PL0001	A