




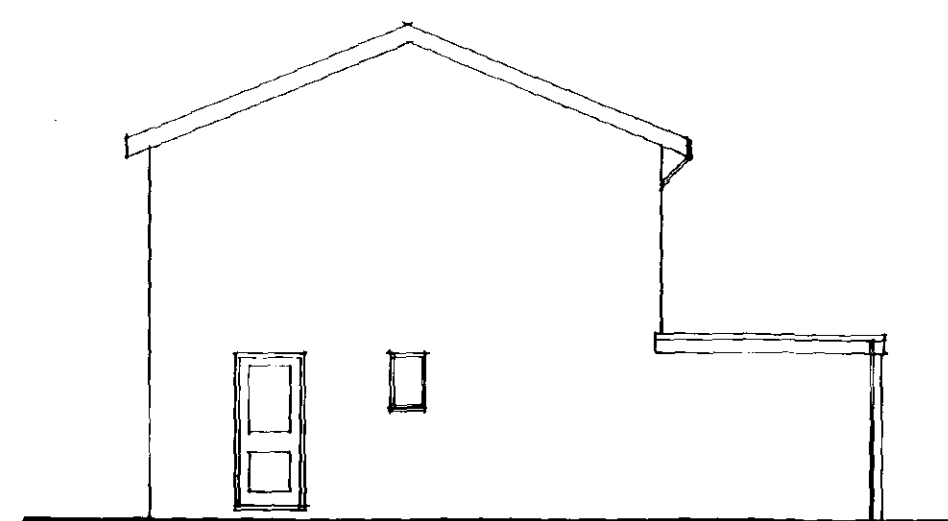


SIDE
EXISTING ELEVATIONS

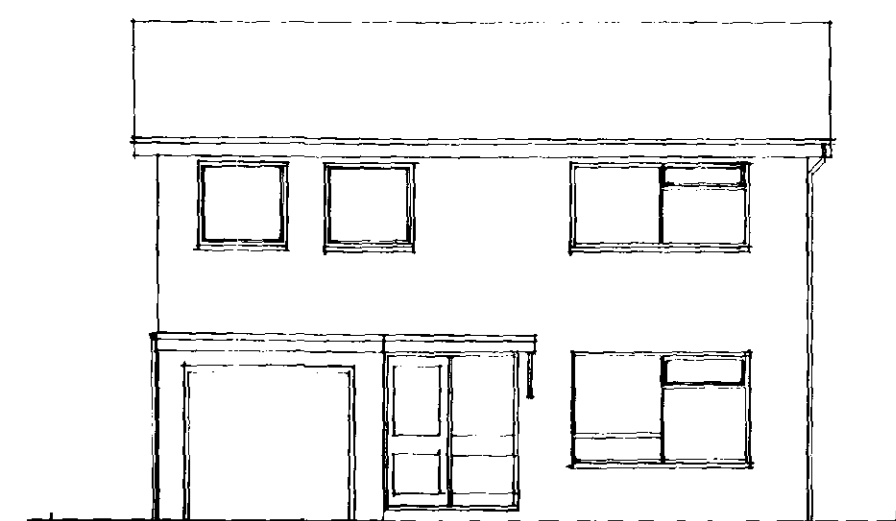


FRONT

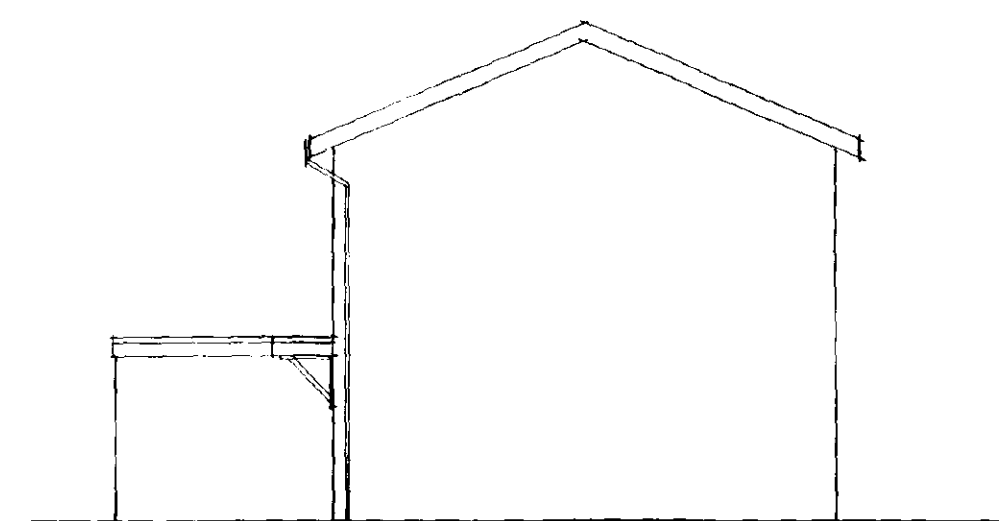

SIDE

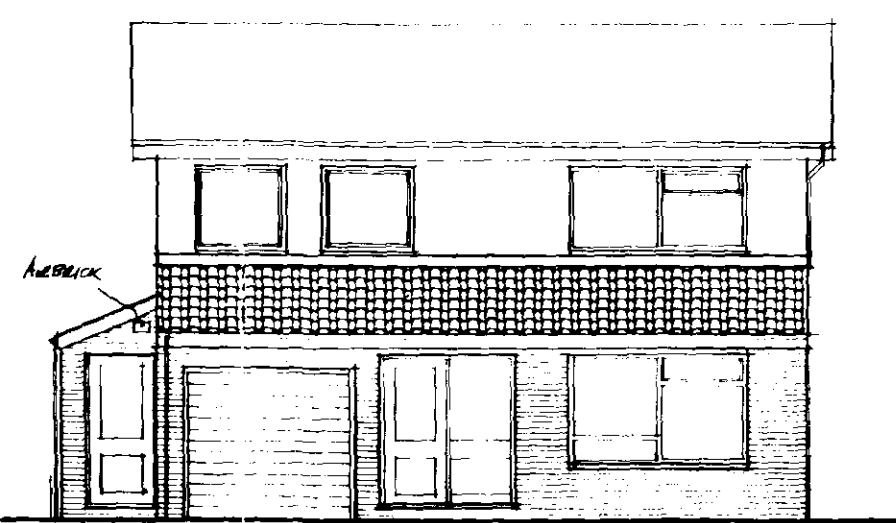

FRONT

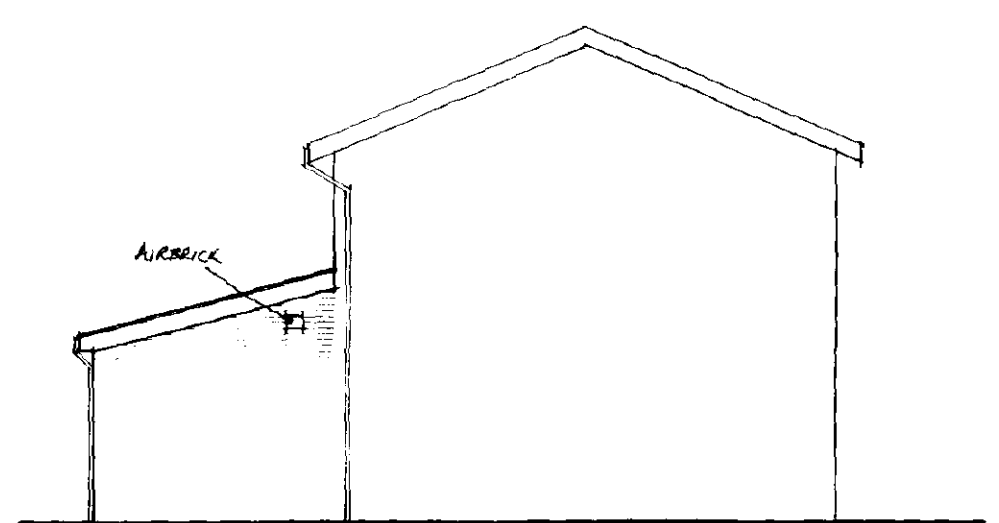

SIDE

SIDE
PROPOSED ELEVATIONS

FOUNDATIONS.
PROVIDE 890 X 125mm THICK FOUNDATIONS IN CISP CONCRETE TO FRONT WALL OF GARAGE.
PROVIDE 450 X 150mm THICK FOUNDATIONS TO ALL 100mm EXTERNAL WALLS IN CISP CONCRETE TO ALL 225mm THICK FOUNDATIONS IN CISP CONCRETE TO ALL 225mm WALLS.
ALL FOUNDATIONS TO BE TAKEN DOWN TO SUITABLE LOAD BEARING STRATA AS DETERMINED ON SITE WITH L.A. BUILDING INSPECTOR.
WALLS BELOW GROUND LEVEL TO BE CONSTRUCTED IN CLASS 'A' BLOCKWORK WITH LEAN MIX CONC. CAVITY FILL, TERMINATING MIN. 150mm BELOW DPC THICKED TO EXTERNAL FACE.

EXTERNAL WALLS.
BUILD 265mm THICK CAVITY WALLS COMPOSING OF 100mm FACE BRICK - COLOUR TO MATCH EXISTING.
FORM 65mm THICK CAVITY FILLED WITH 'ROCKWOOL' CAVITY BATS (65mm). INTERNAL SKIN TO BE 'FARNAL' FEMELITE 100mm THICK BLOCKS WITH 13mm PLASTER FINISH (11mm THICK HARDWALL AND 2mm THICK FARNAL).
PROVIDE GALVANISED STEEL WALL TIES SPACED @ 900mm HORIZONTALLY AND 450mm VERTICAL CENTRES. REDUCE SPACINGS TO 225mm VERTICAL CENTRES AT JAMBS.
FORM 100mm PORE WALLS COMPOSING OF 100mm FACE BRICK TO MATCH EXISTING. NEW WALLS TO BE BONDED TO EXISTING STRUCTURE USING 'EXPANCT' WALL STARTERS.

INTERNAL WALLS.
PROVIDE 50mm THICK PLASTERBOARD AND BUNDED INSULATION TO GARAGE WALLS AS INDICATED ON PLAN. TO ACHIEVED U-VALUE OF 0.6.

DPC.
HORIZONTAL PVC DPC TO BE MINIMUM 150mm ABOVE SURROUNDING GROUND LEVEL. DPC TO INNER SKIN TO BE CONTINUOUS WITH DAM IN FLOOR.

GROUND FLOOR.
60mm THICK MINIMUM SAND/CEMENT SCREED 1:3 MIX WITH JOINTLESS AREA NOT EXCEEDING 15m². LAID ON 100mm THICK CISP CONCRETE SLAB WITH 35mm FLOORMATE 200 INSULATION BENEATH. INSULATION TO BE TURNED UP AT JUNCTION WITH EXTERNAL WALLS. ALL JOINTS CLOSELY BUTTED AND TAPED. A GAP OF 12.5mm TO BE LEFT AROUND HOT WATER


GROUND FLOOR (CONTINUED).
PIPES. THESE ARE TO BE LAGGED WITH PROPRIETARY MATERIAL. PROVIDE CONDUITS FOR ELECTRIC WATERS AND GAS SERVICES.
PROVIDE 15mm COMPRESSIBLE STRIP MATERIAL BETWEEN EXISTING AND NEW FLOOR SLABS.
PORCH FLOOR CONSTRUCTION AS BEFORE WITHOUT FLOOR INSULATION.

EXTERNAL JOINERY.
WINDOWS AND DOORS TO BE STANDARD 'BOULTON AND PAUL' UNLESS OTHERWISE STATED.
WHERE CAVITY IS CLOSED AT CILL AND JAMB USE 'DANCE' INSULATING DPC BETWEEN EXISTING BRICKWORK AND BLOCKWORK RETENUE.


ROOF STRUCTURE.
MAIN LEAD-TO ROOF.
ROOF FINISH TO BE TILES TO MATCH EXISTING ON 38 X 25mm TREATED SOFTWOOD BATTENS ON ROOFERS FELT. MINIMUM HEADLAP 100mm.
RAFTERS TO BE 50 X 150mm SC3 GRADE @ 600mm C/C.
CEILING JOISTS TO BE 50 X 150mm SC3 GRADE @ 600mm C/C.
SUPPORTED BY GALVANISED STEEL JOIST HANGERS AND 50 X 150mm SC3 GRADE SUPPORT BOLTED TO WALL.
SINDER TO BE 50 X 150mm SC3 GRADE.

PORCH ROOF.
ROOF FINISH TO MATCH EXISTING ON 38 X 25mm TREATED SOFTWOOD BATTENS ON ROOFERS FELT. MINIMUM HEADLAP 100mm.
RAFTERS TO BE 38 X 100mm SC3 GRADE @ 600mm C/C.
CEILING JOISTS TO BE 38 X 100mm SC3 GRADE @ 600mm C/C.
SUPPORTED BY GALVANISED STEEL JOIST HANGER AND 38 X 100mm SC3 GRADE SUPPORT BOLTED TO WALL.

VENTILATION TO ROOF VOID.
PROVIDE PROPRIETARY LEAF VENTILATION SYSTEM TO PROVIDE ROOF VOID VENTILATION EQUIVALENT TO A 20mm GAP RUNNING LENGTH OF EAVES.
CROSS VENTILATION TO BE PROVIDED EQUAL TO 10mm CONTINUOUS STRIP WITH A MINIMUM 50mm FREE AIRSPACE.

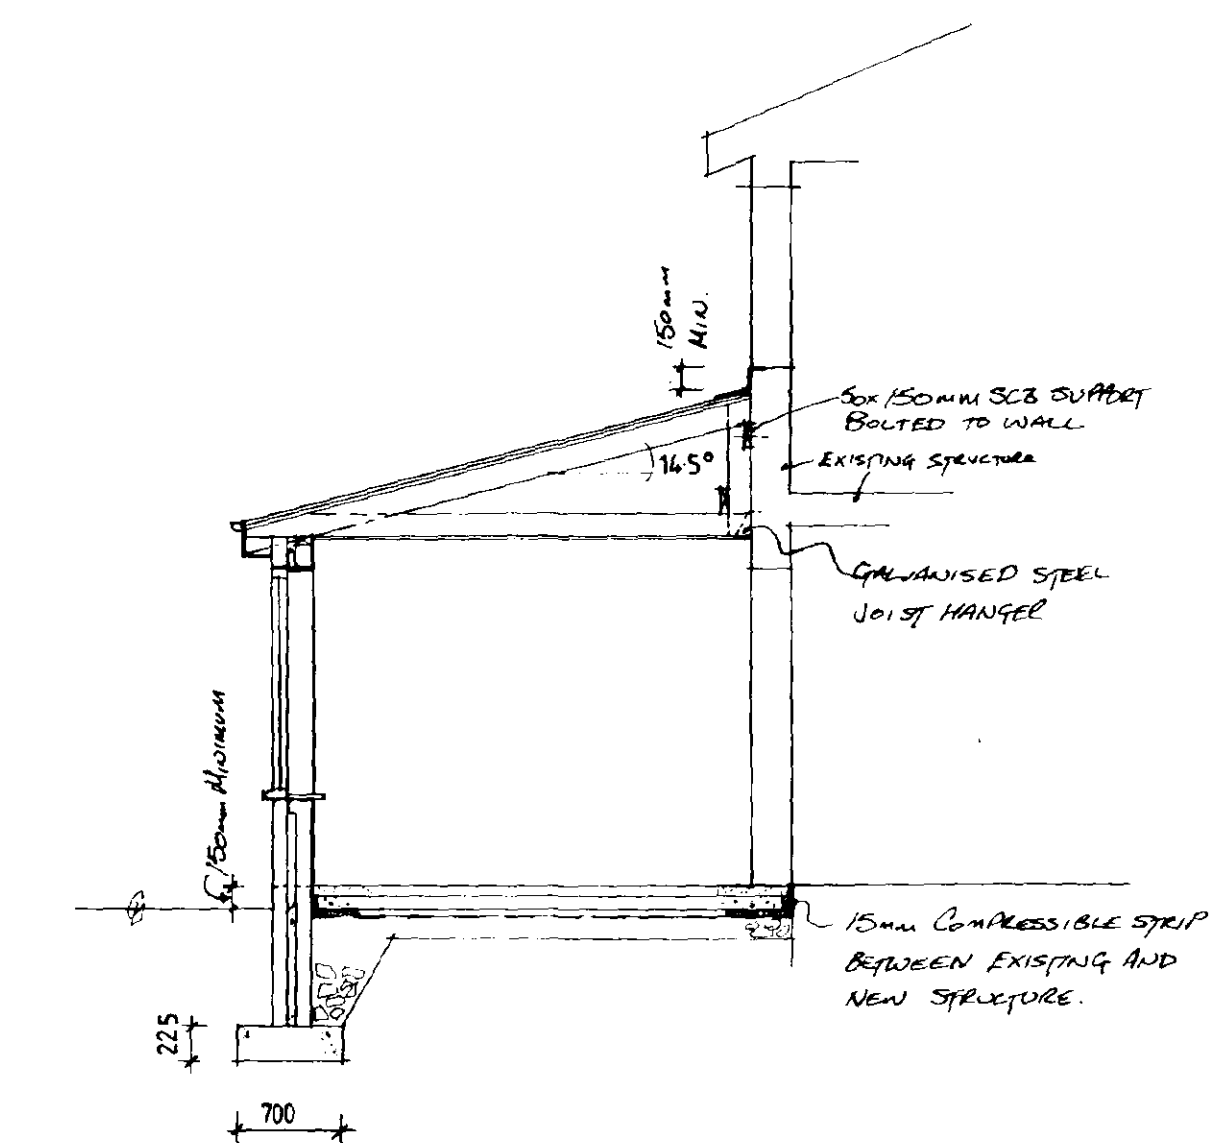

SECTION A-A

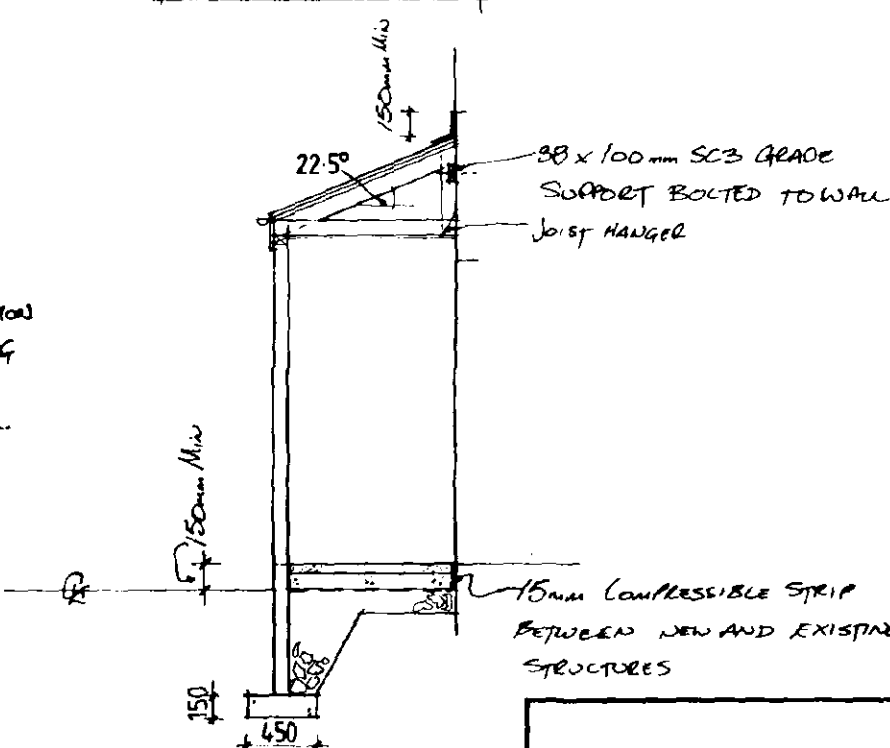

SECTION B-B

CONTRACTOR TO CHECK ALL DIMENSIONS ON SITE BEFORE WORK COMMENCES.

revision	date	init.	revision details

PODDINGTONS
Architectural Design Consultants

43 Double Street, Spalding, Lincs. PE11 2AA
Tel: 0775 761856 & 768296 Fax: 0775 710218


Project:
EXTENSIONS TO 45 HELMSLEY WAY
SPALDING
for
Mr TANG

0944 194


Drawing:
PLANS AND ELEVATIONS -
EXISTING AND PROPOSED

scale:
1:50, 1:100

drawing no:
2591-01

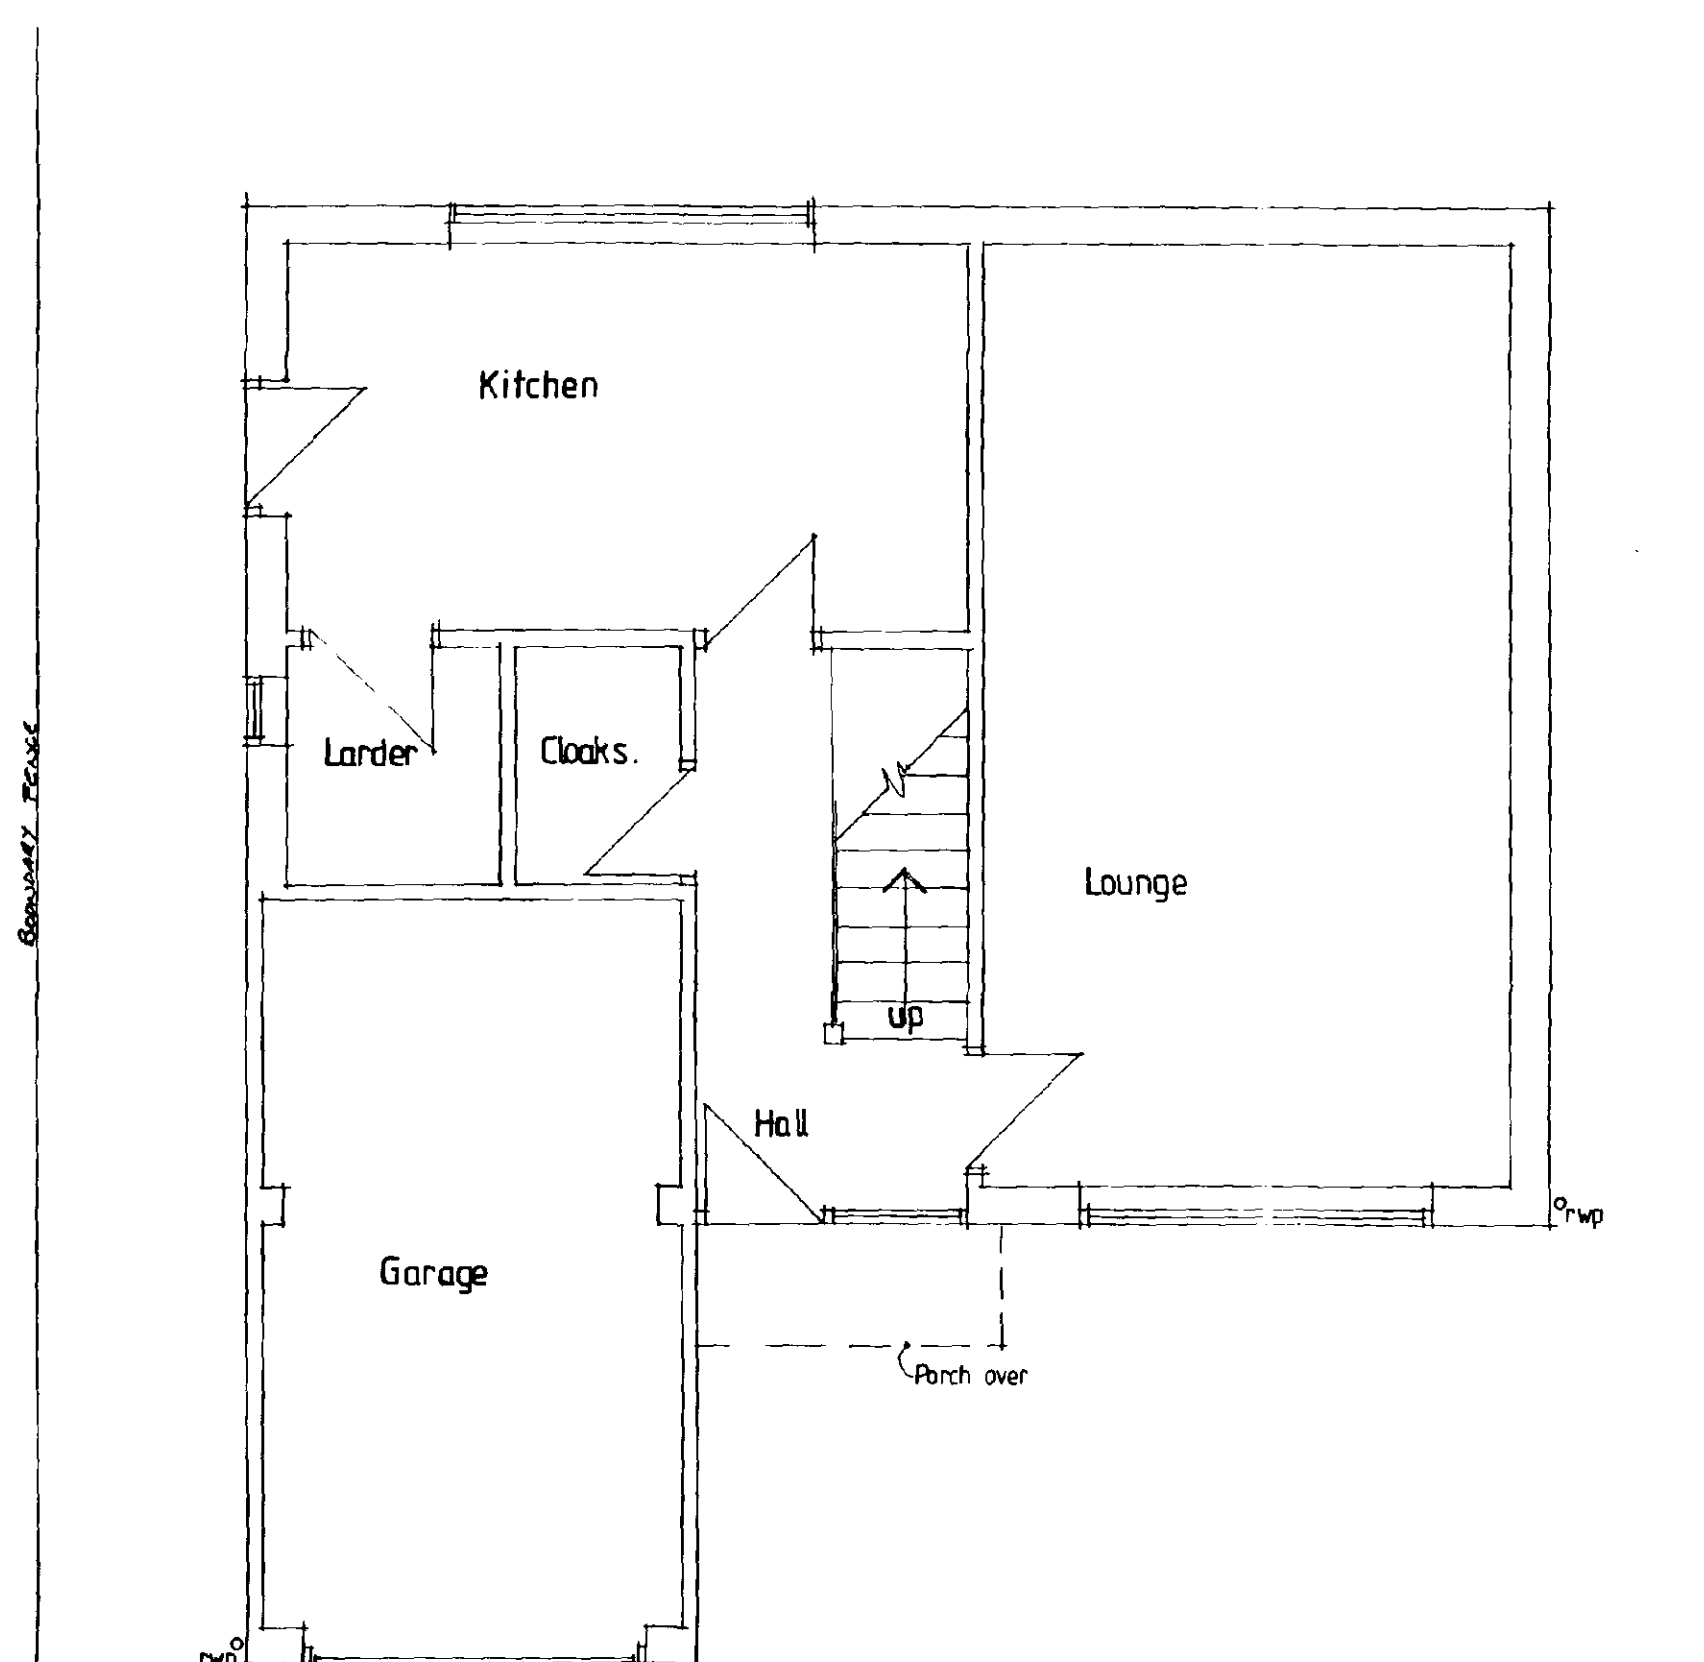

EXISTING GROUND FLOOR PLAN

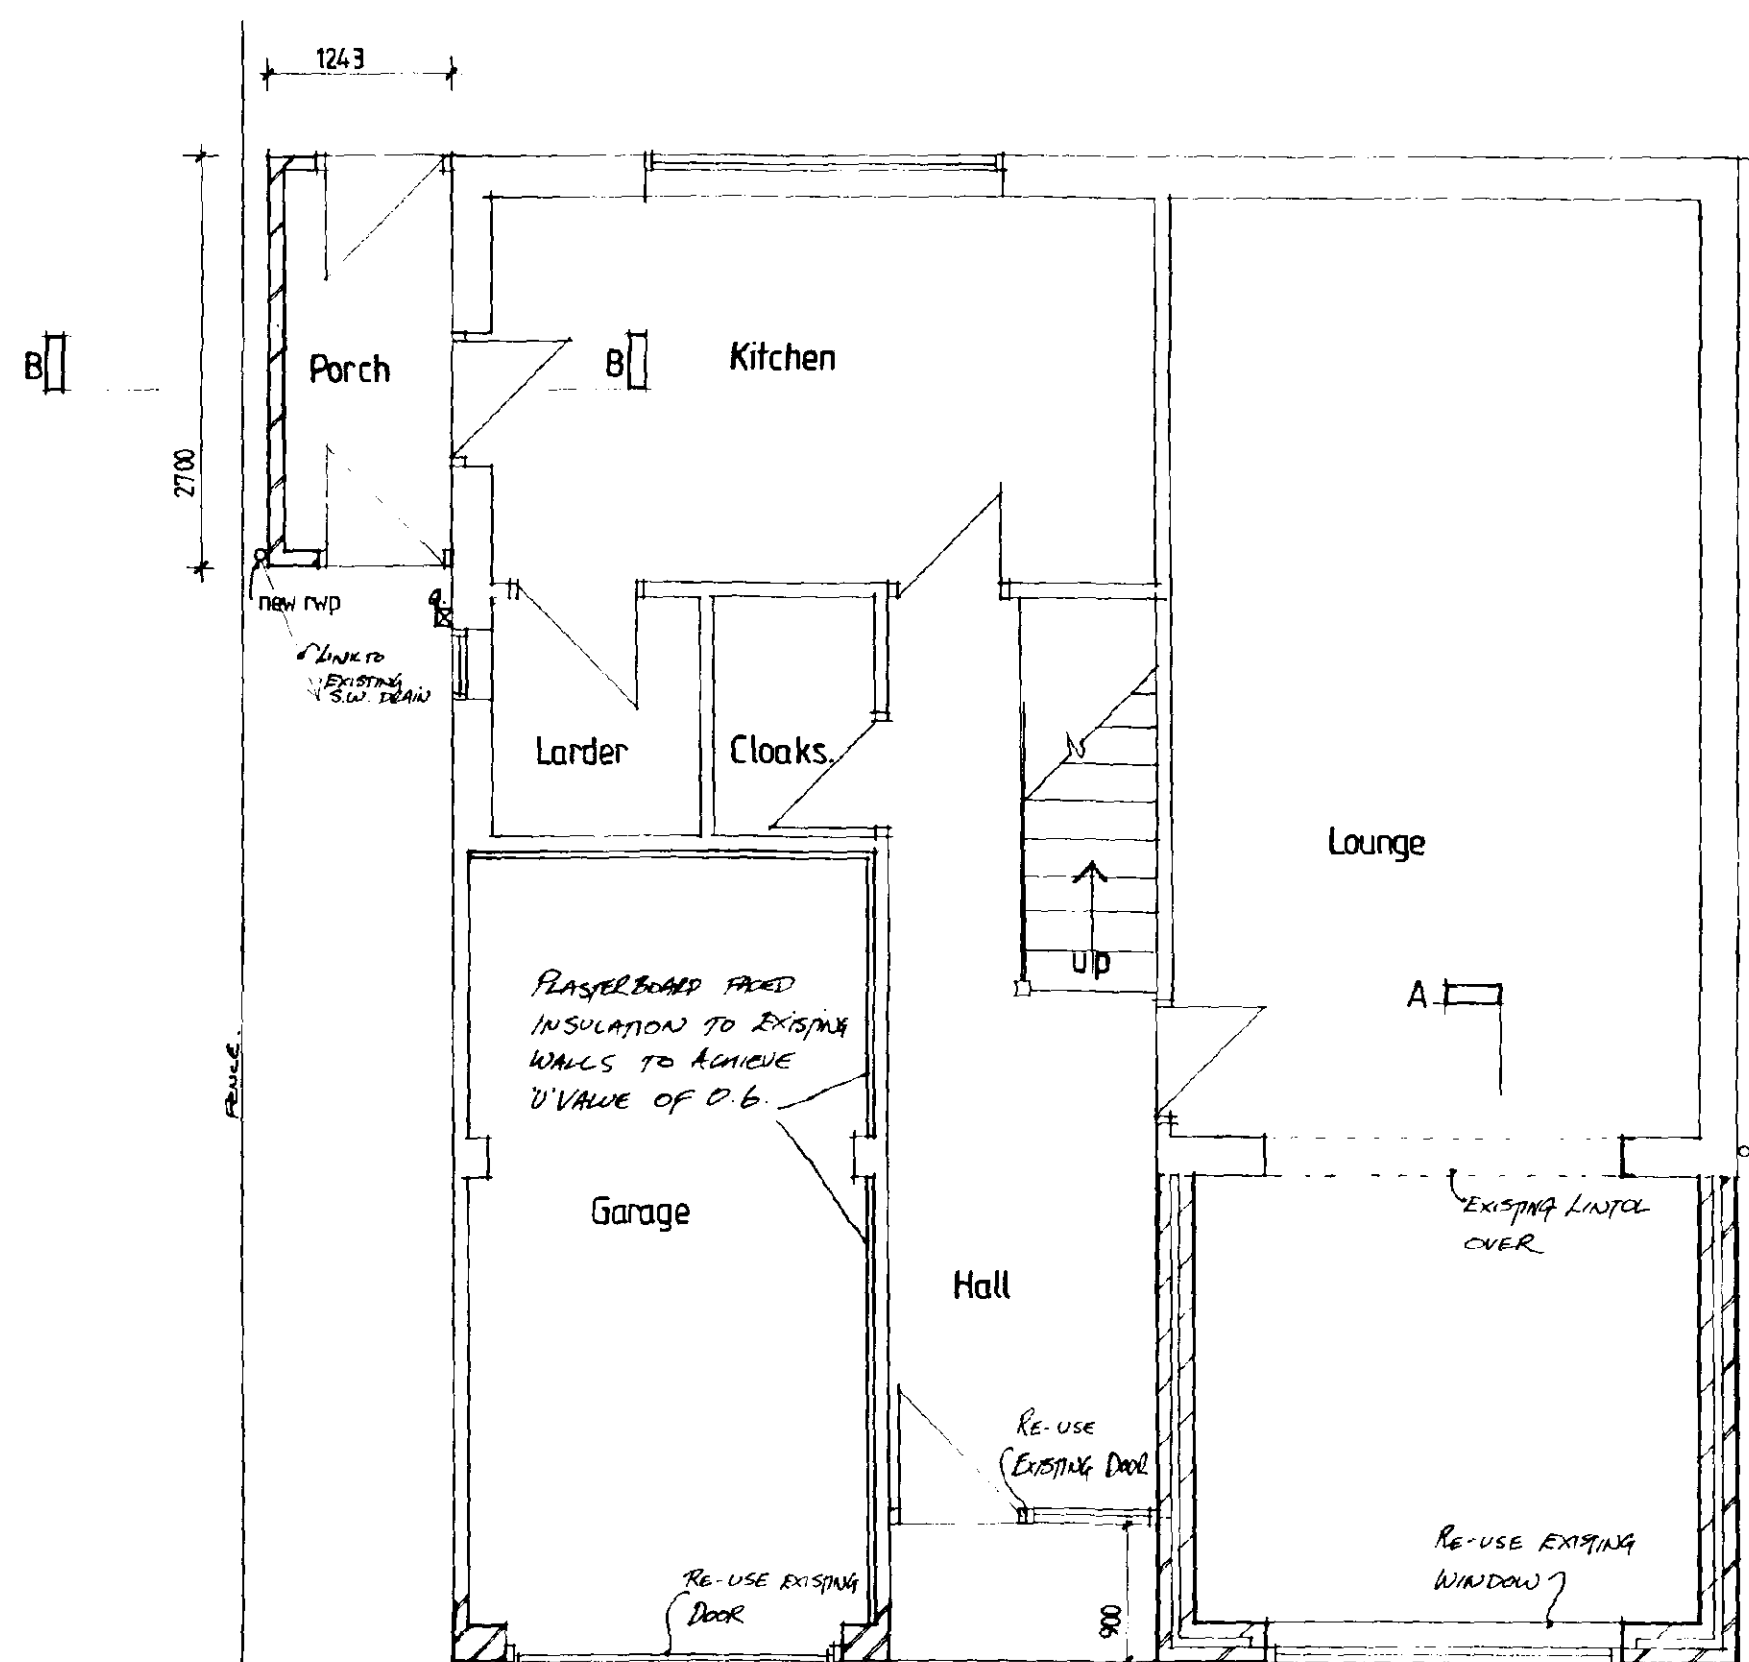

PROPOSED GROUND FLOOR PLAN

FLASHINGS.
PROVIDE CODE NO. 4 LEAD FLASHINGS TO ALL ABUTTING ROOF AREAS. MINIMUM UPSTAND 150mm.

LINTOLS.
PROVIDE THE FOLLOWING LINTOLS COMPLETE WITH CAVITY TRAY OVER:

L1/S 165mm HIGH ABOVE LOUNGE WINDOW
L1/S 125mm HIGH ABOVE FRONT DOORWAY
L9 100mm HIGH ABOVE GARAGE DOOR
L10 10mm HIGH ABOVE PORCH DOORWAYS.

ALL LINTOLS TO HAVE MINIMUM 150mm END BEARING AND ARE TO BE INSTALLED TO MANUFACTURERS INSTRUCTIONS.

INSULATION TO ROOF VOID.
PROVIDE 200mm THICK FIBRE GLASS INSULATION TO ROOF VOID LAID BETWEEN CEILING JOISTS EXCEPT IN PORCH ROOF.

EAVES.
CLOSE CAVITY AT EAVES. PROVIDE 'MARLEY' PREMIER 1/2mm HALF ROUND UPVC GUTTER TO MATCH EXISTING LAID TO 1:650 FALL. COMPLETE WITH 65mm DOWN PIPES.
PROVIDE 25mm TIMBER FASCIA AND FIX 10mm EXTERIOR GRADE PLYWOOD SOFFIT.

DRAINAGE.
NEW DRAINS TO BE FLEXIBLE CLAY PIPES OF 100mm DIAMETER AND SURROUNDED IN 150mm SAND. UNDER BUILDINGS SURROUNDED IN 150mm SAND WITH FLEXIBLE JOINTS OF 25mm POLYSTYRENE. WHERE DRAINS PASS THED FOOTINGS PROVIDE LINTOL OVER AND COMPRESSIBLE MATERIAL.

DETERMINED