

98 WOOLRAM WYGATE



Enabled by
Ordnance Survey




© Crown Copyright 2009. All rights reserved. Licence number 100020449. Plotted Scale - 1:2500

1:2500 LOCATION PLAN

SHDC
Planning & Development

17 NOV 2010



Ref: 0951-10

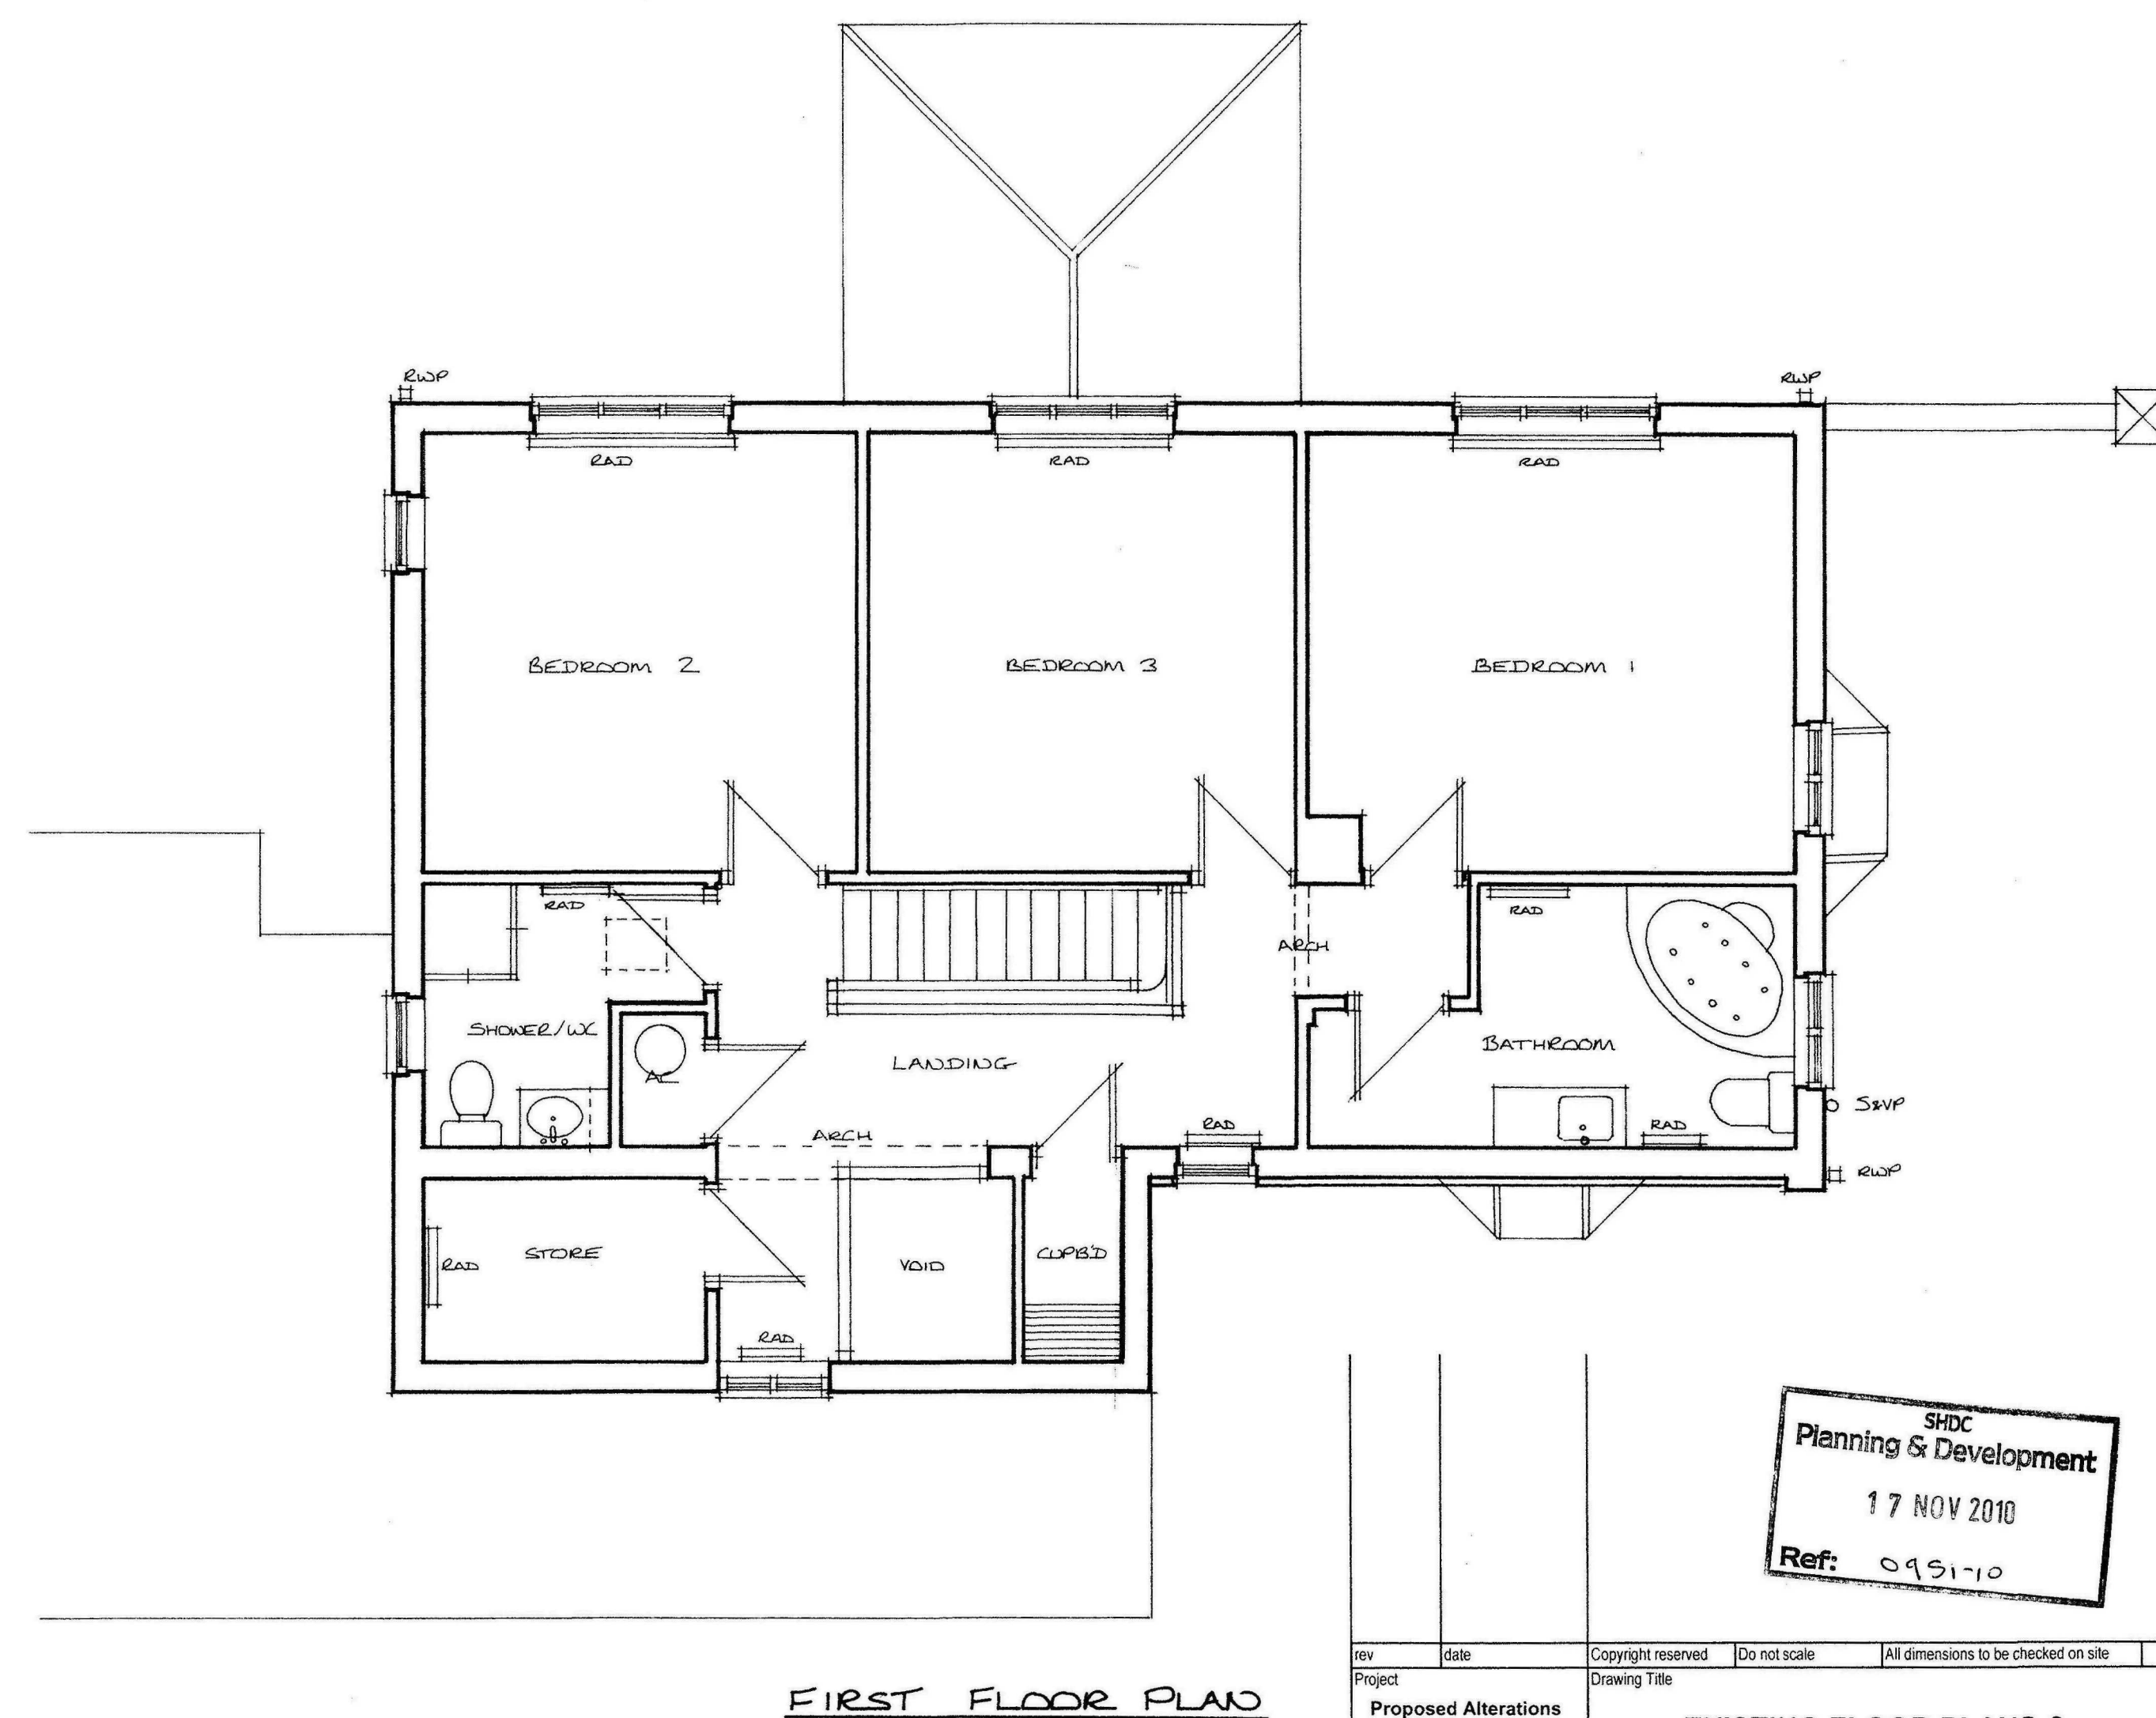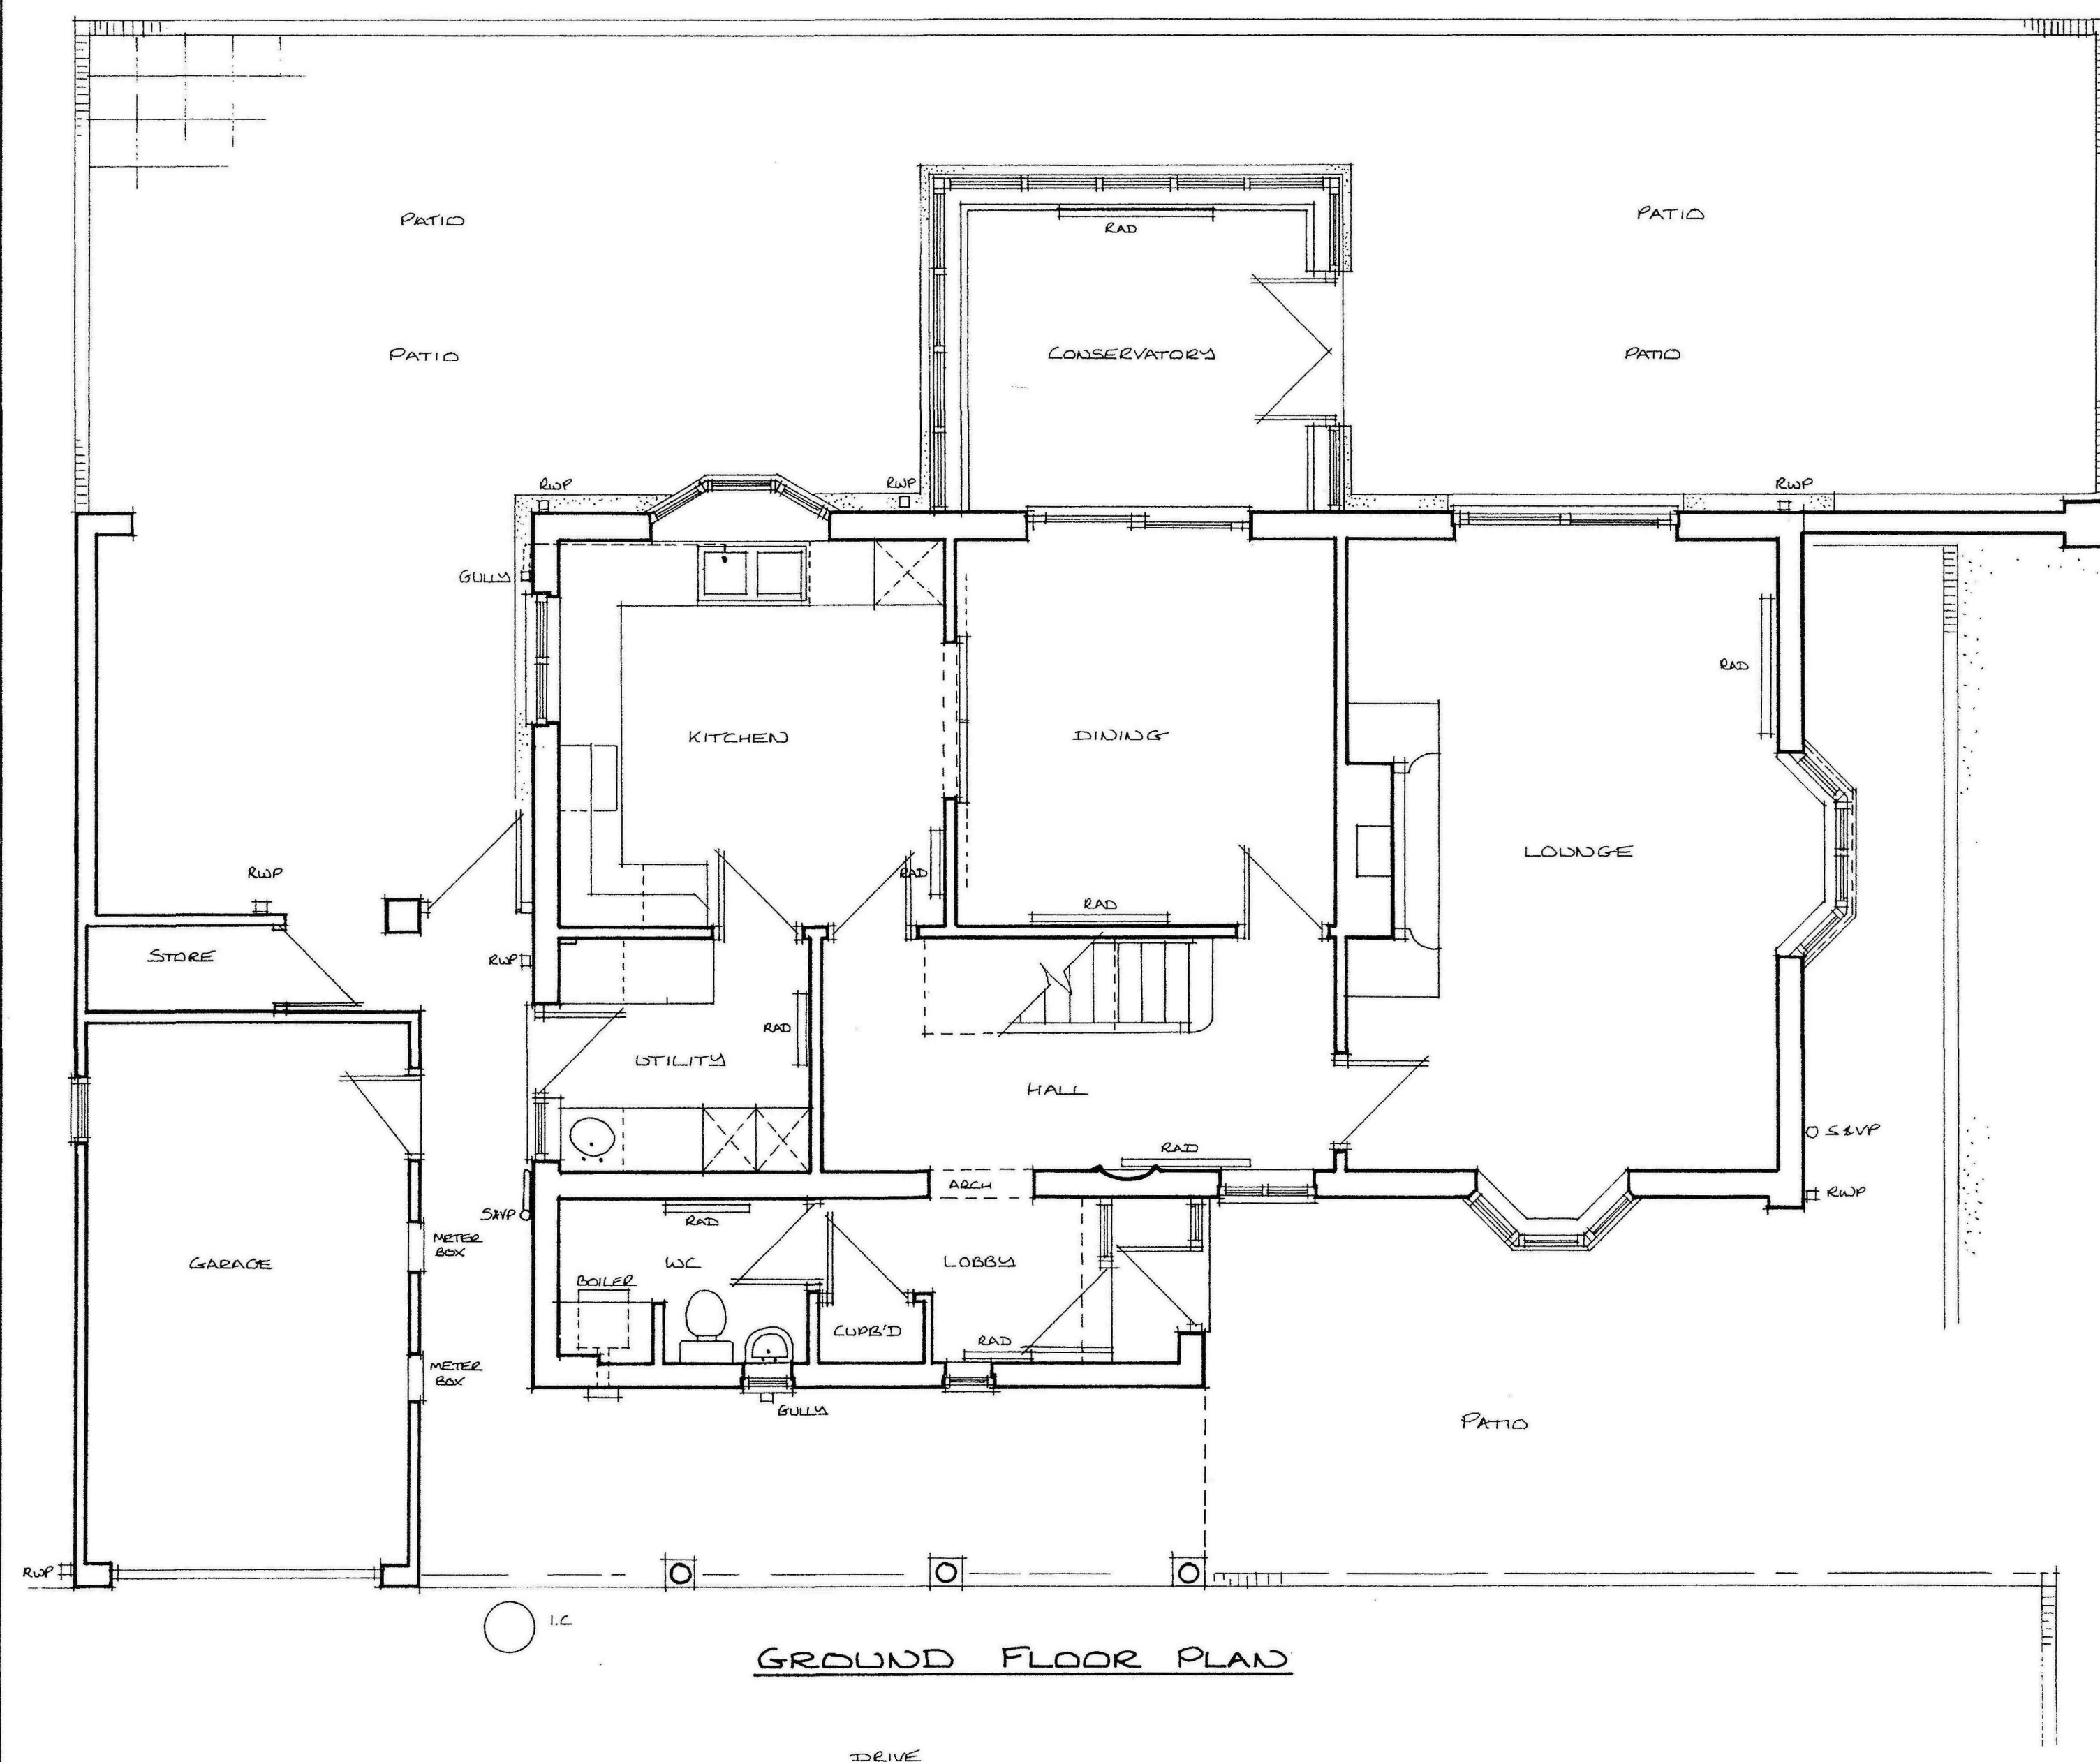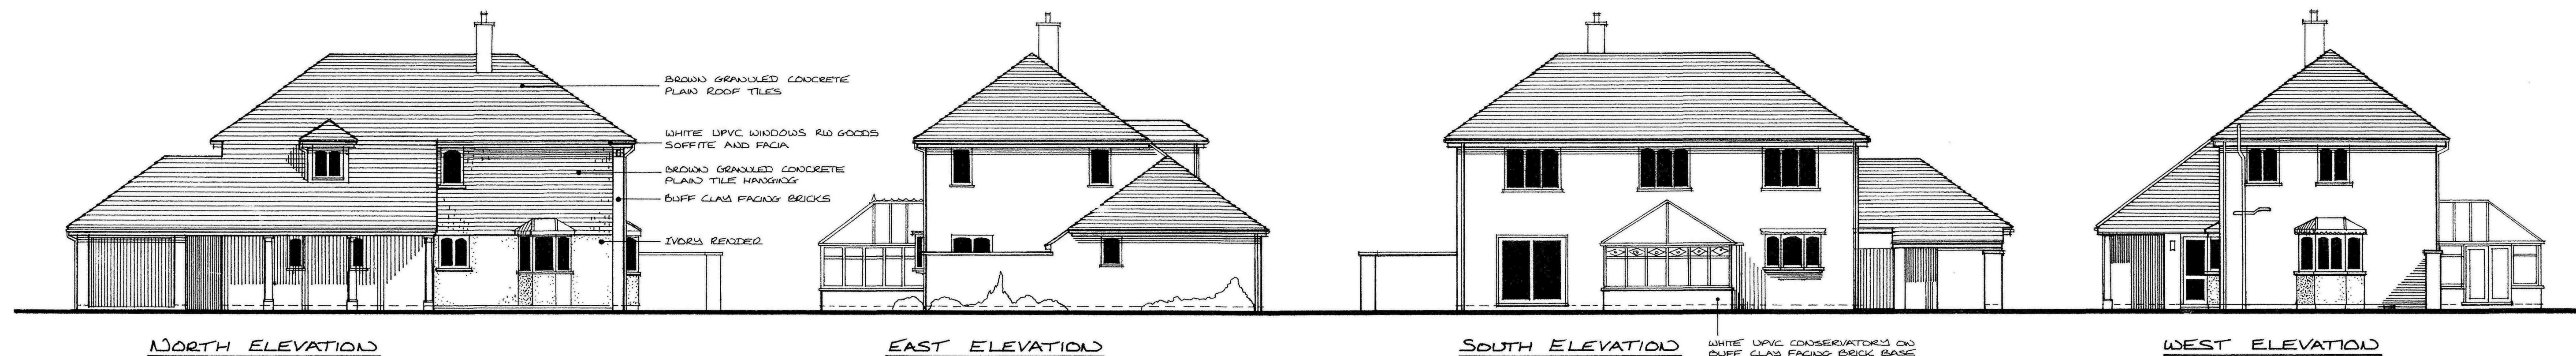

SHDC
Planning & Development
17 NOV 2010
Ref: 095110


rev	date	Copyright reserved	Do not scale	All dimensions to be checked on site
Project		Drawing Title		
Proposed Alterations & Extensions to No 98 Woolam Wygate Spalding For M Yould				
Date	26/10/10	Scale	1:100 / 1:50	By MC
Dim No	AS/01	Rev		

EXISTING FLOOR PLANS & ELEVATIONS

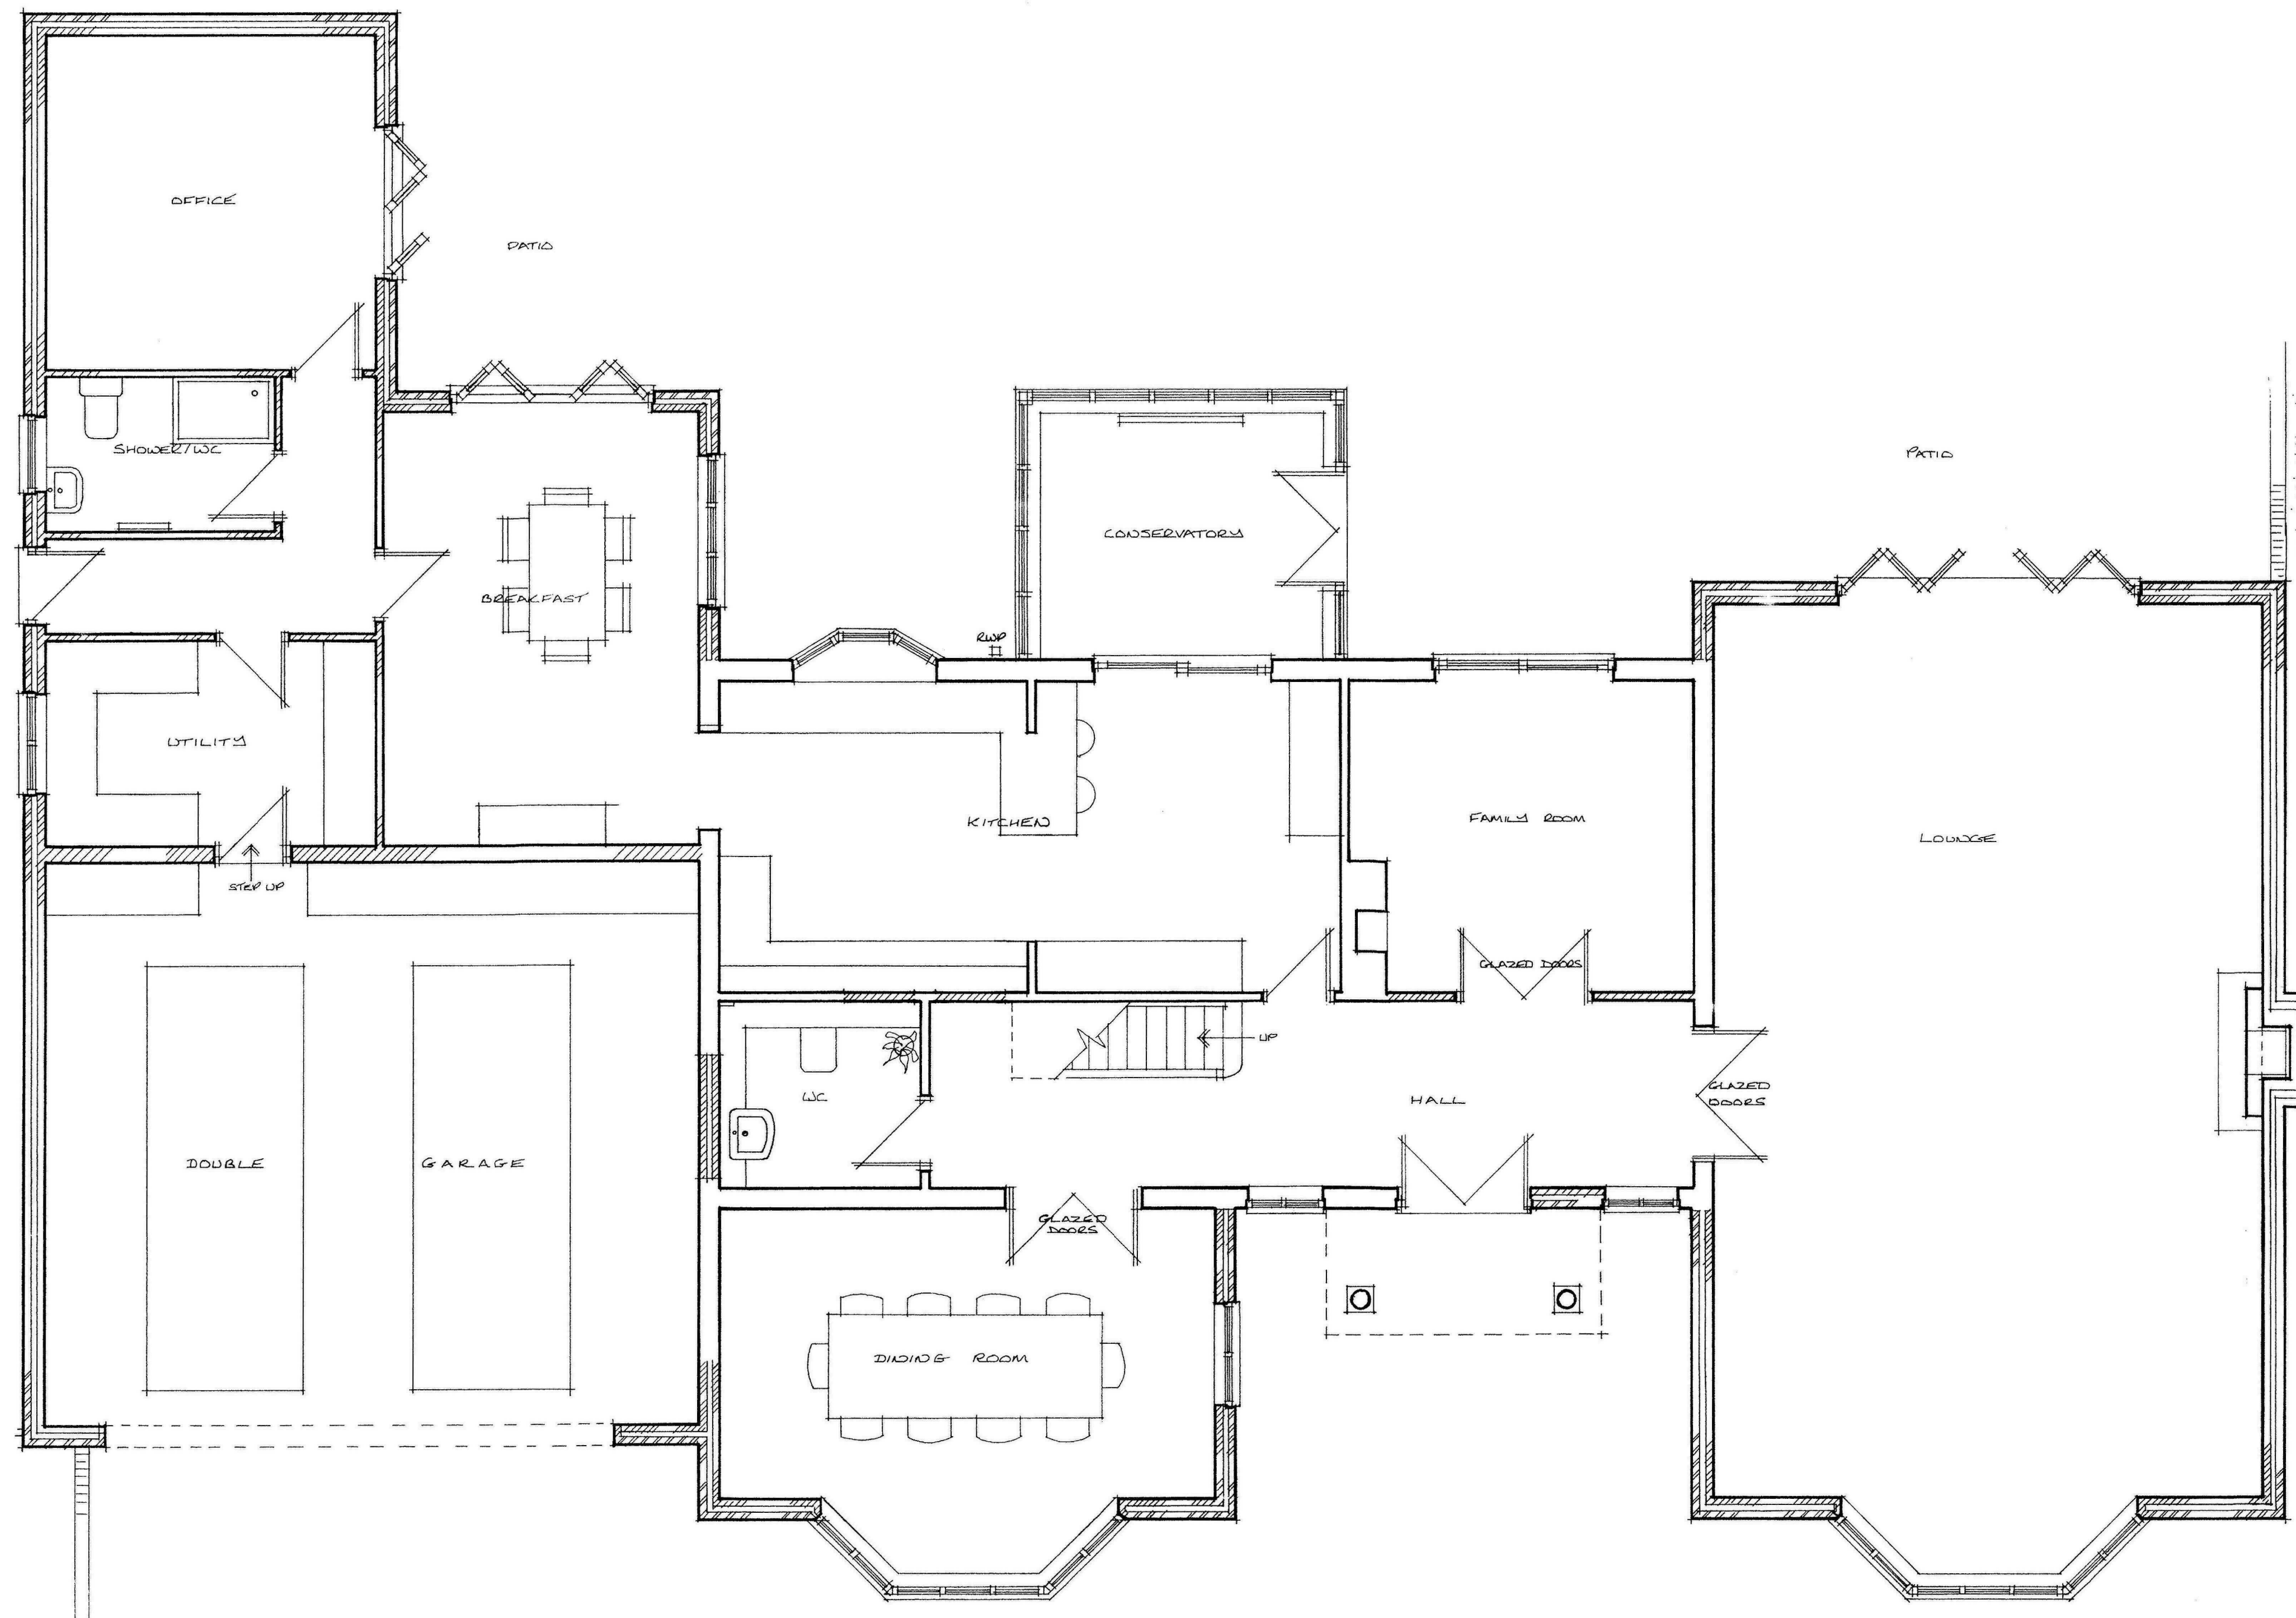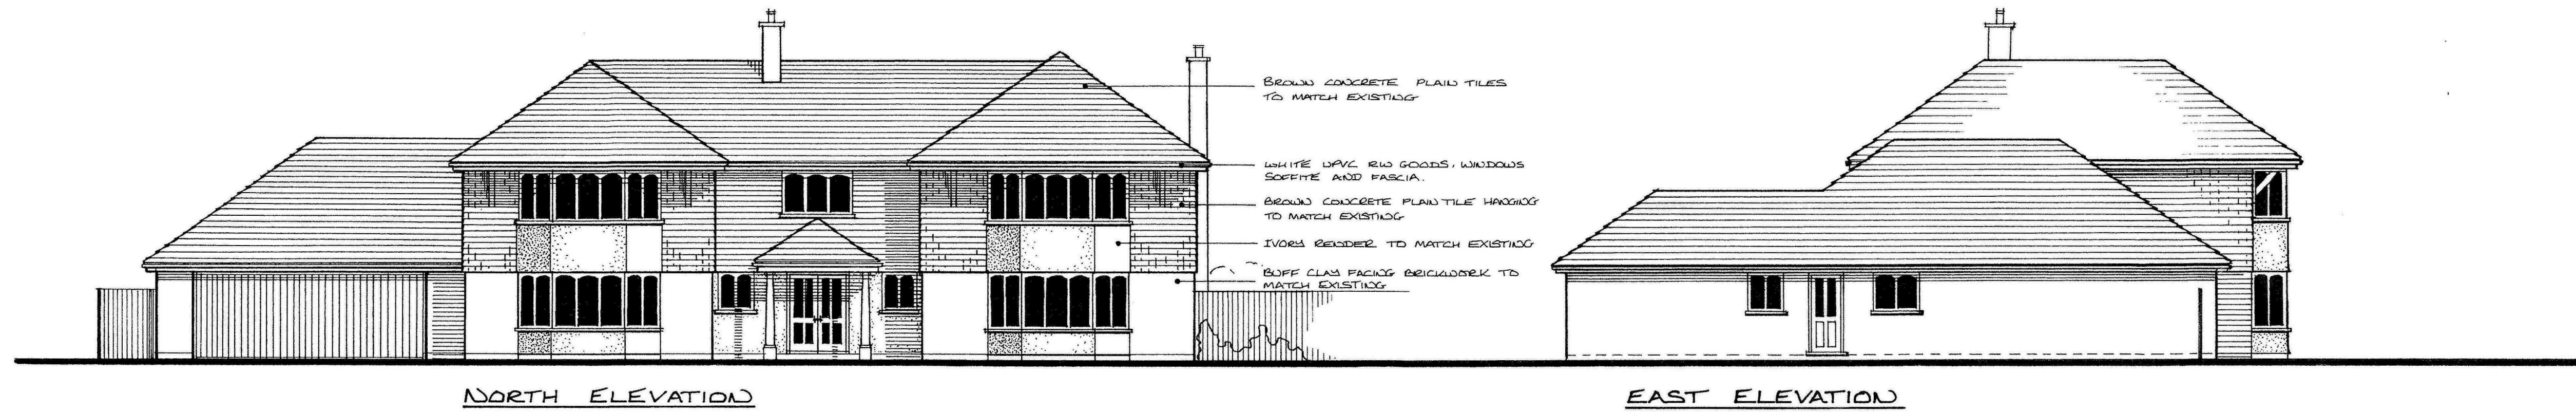


SHDC
Planning & Development
17 NOV 2010
Ref: 0951-10


Rev	Date	Copyright reserved	Do not scale	All dimensions to be checked on site
Project		Drawing Title		
Proposed Alterations & Extensions to No 98 Woolam Wygate Spalding For M Yould		PROPOSED GROUND FLOOR PLANS & ELEVATIONS		
Date	Scale	By	On No.	Rev
26/10/10	1:100 / 1:50	MC	AB/01	

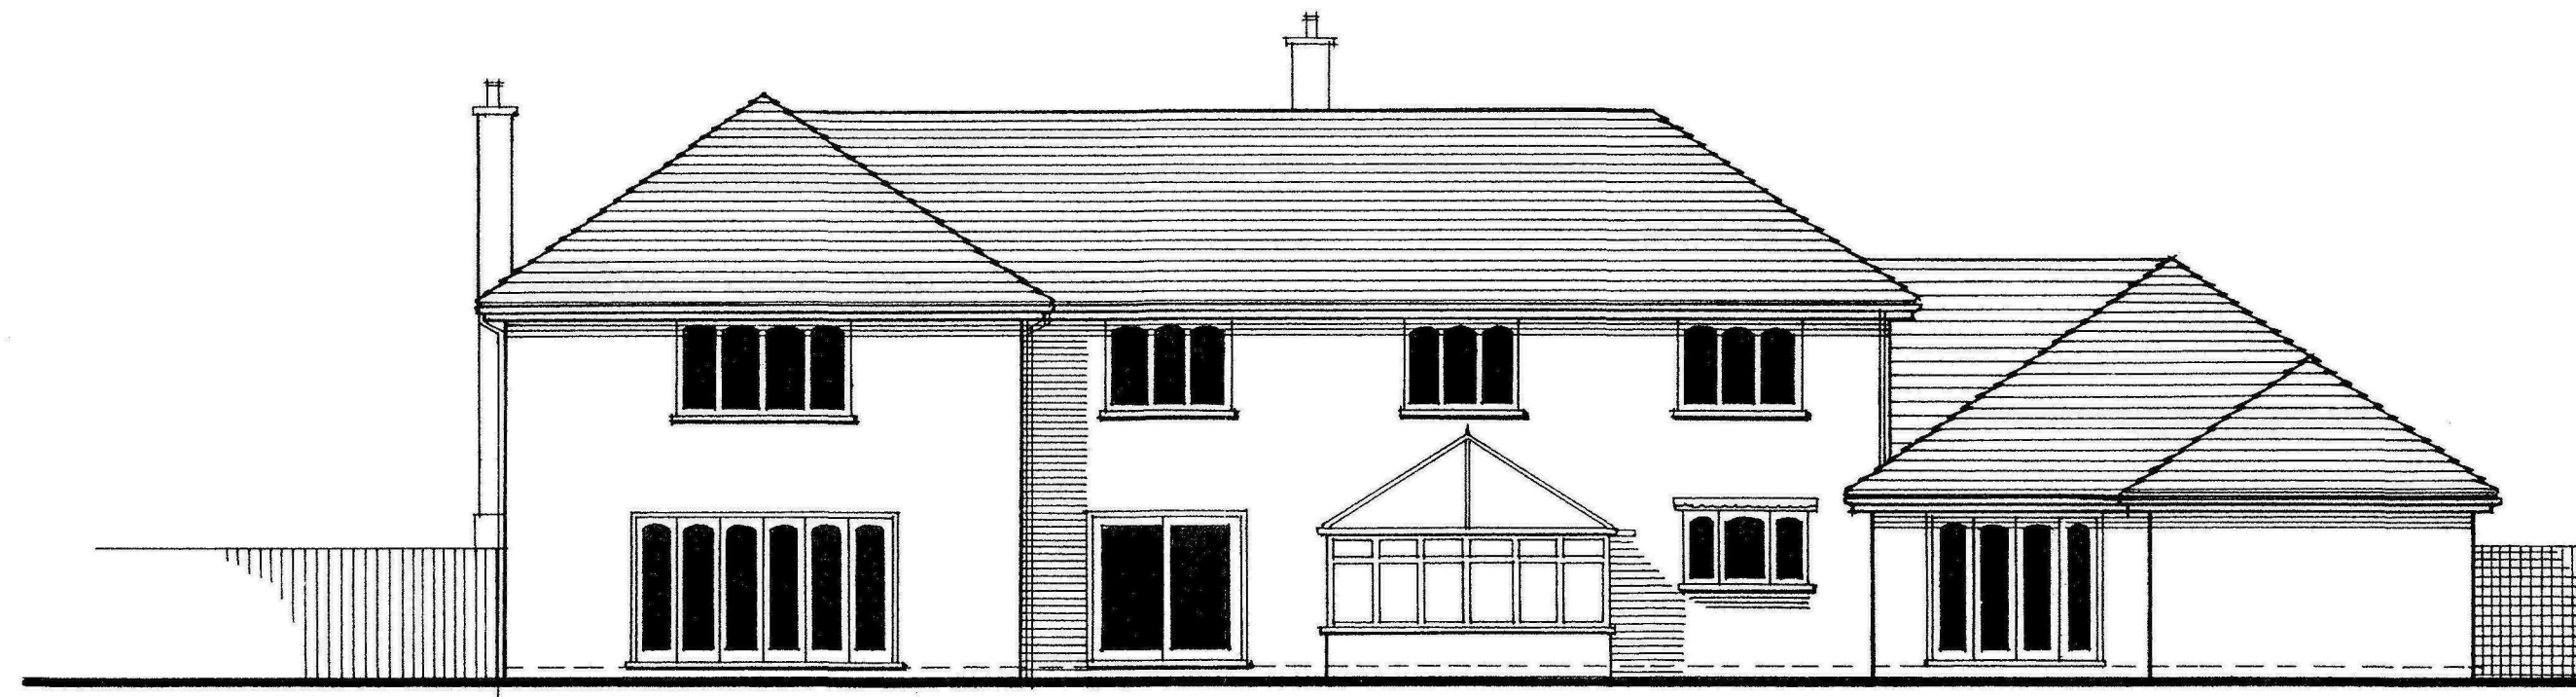

SOUTH ELEVATION


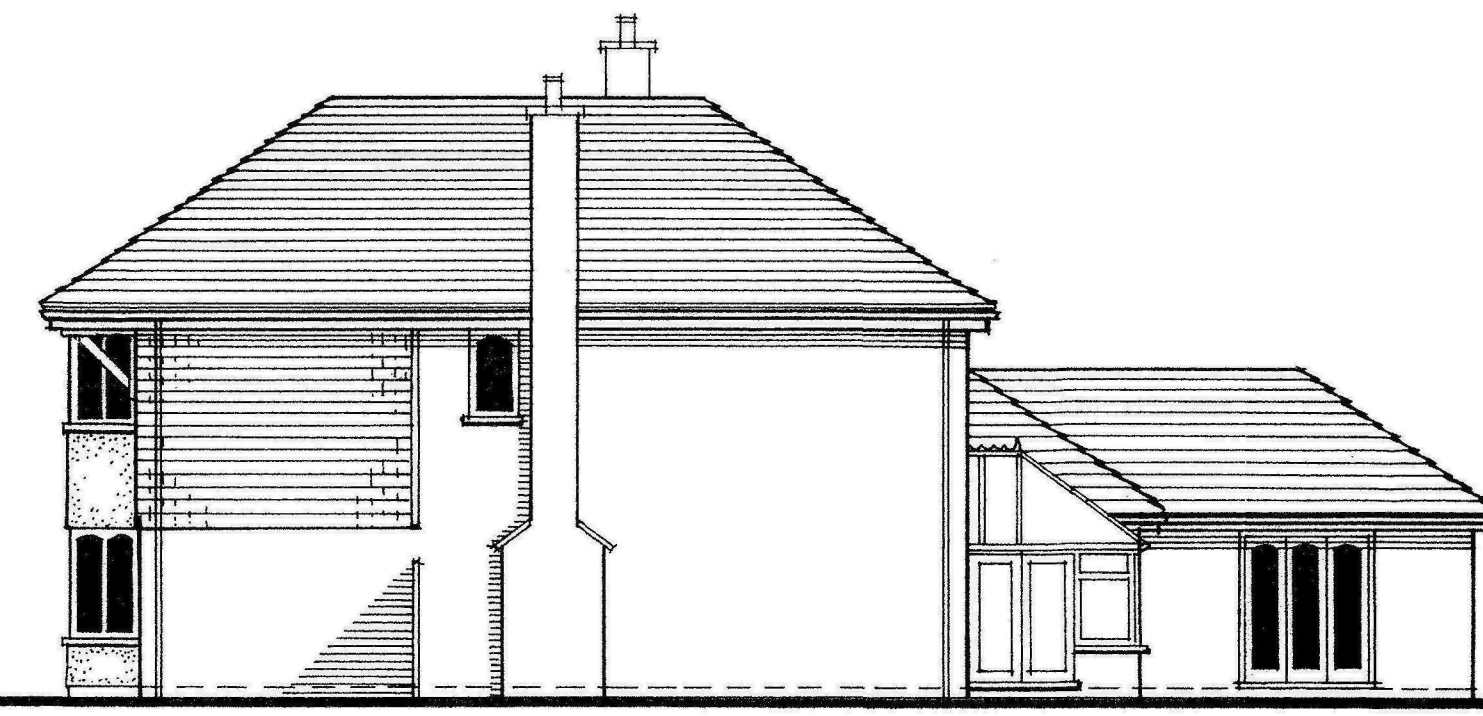


WEST ELEVATION

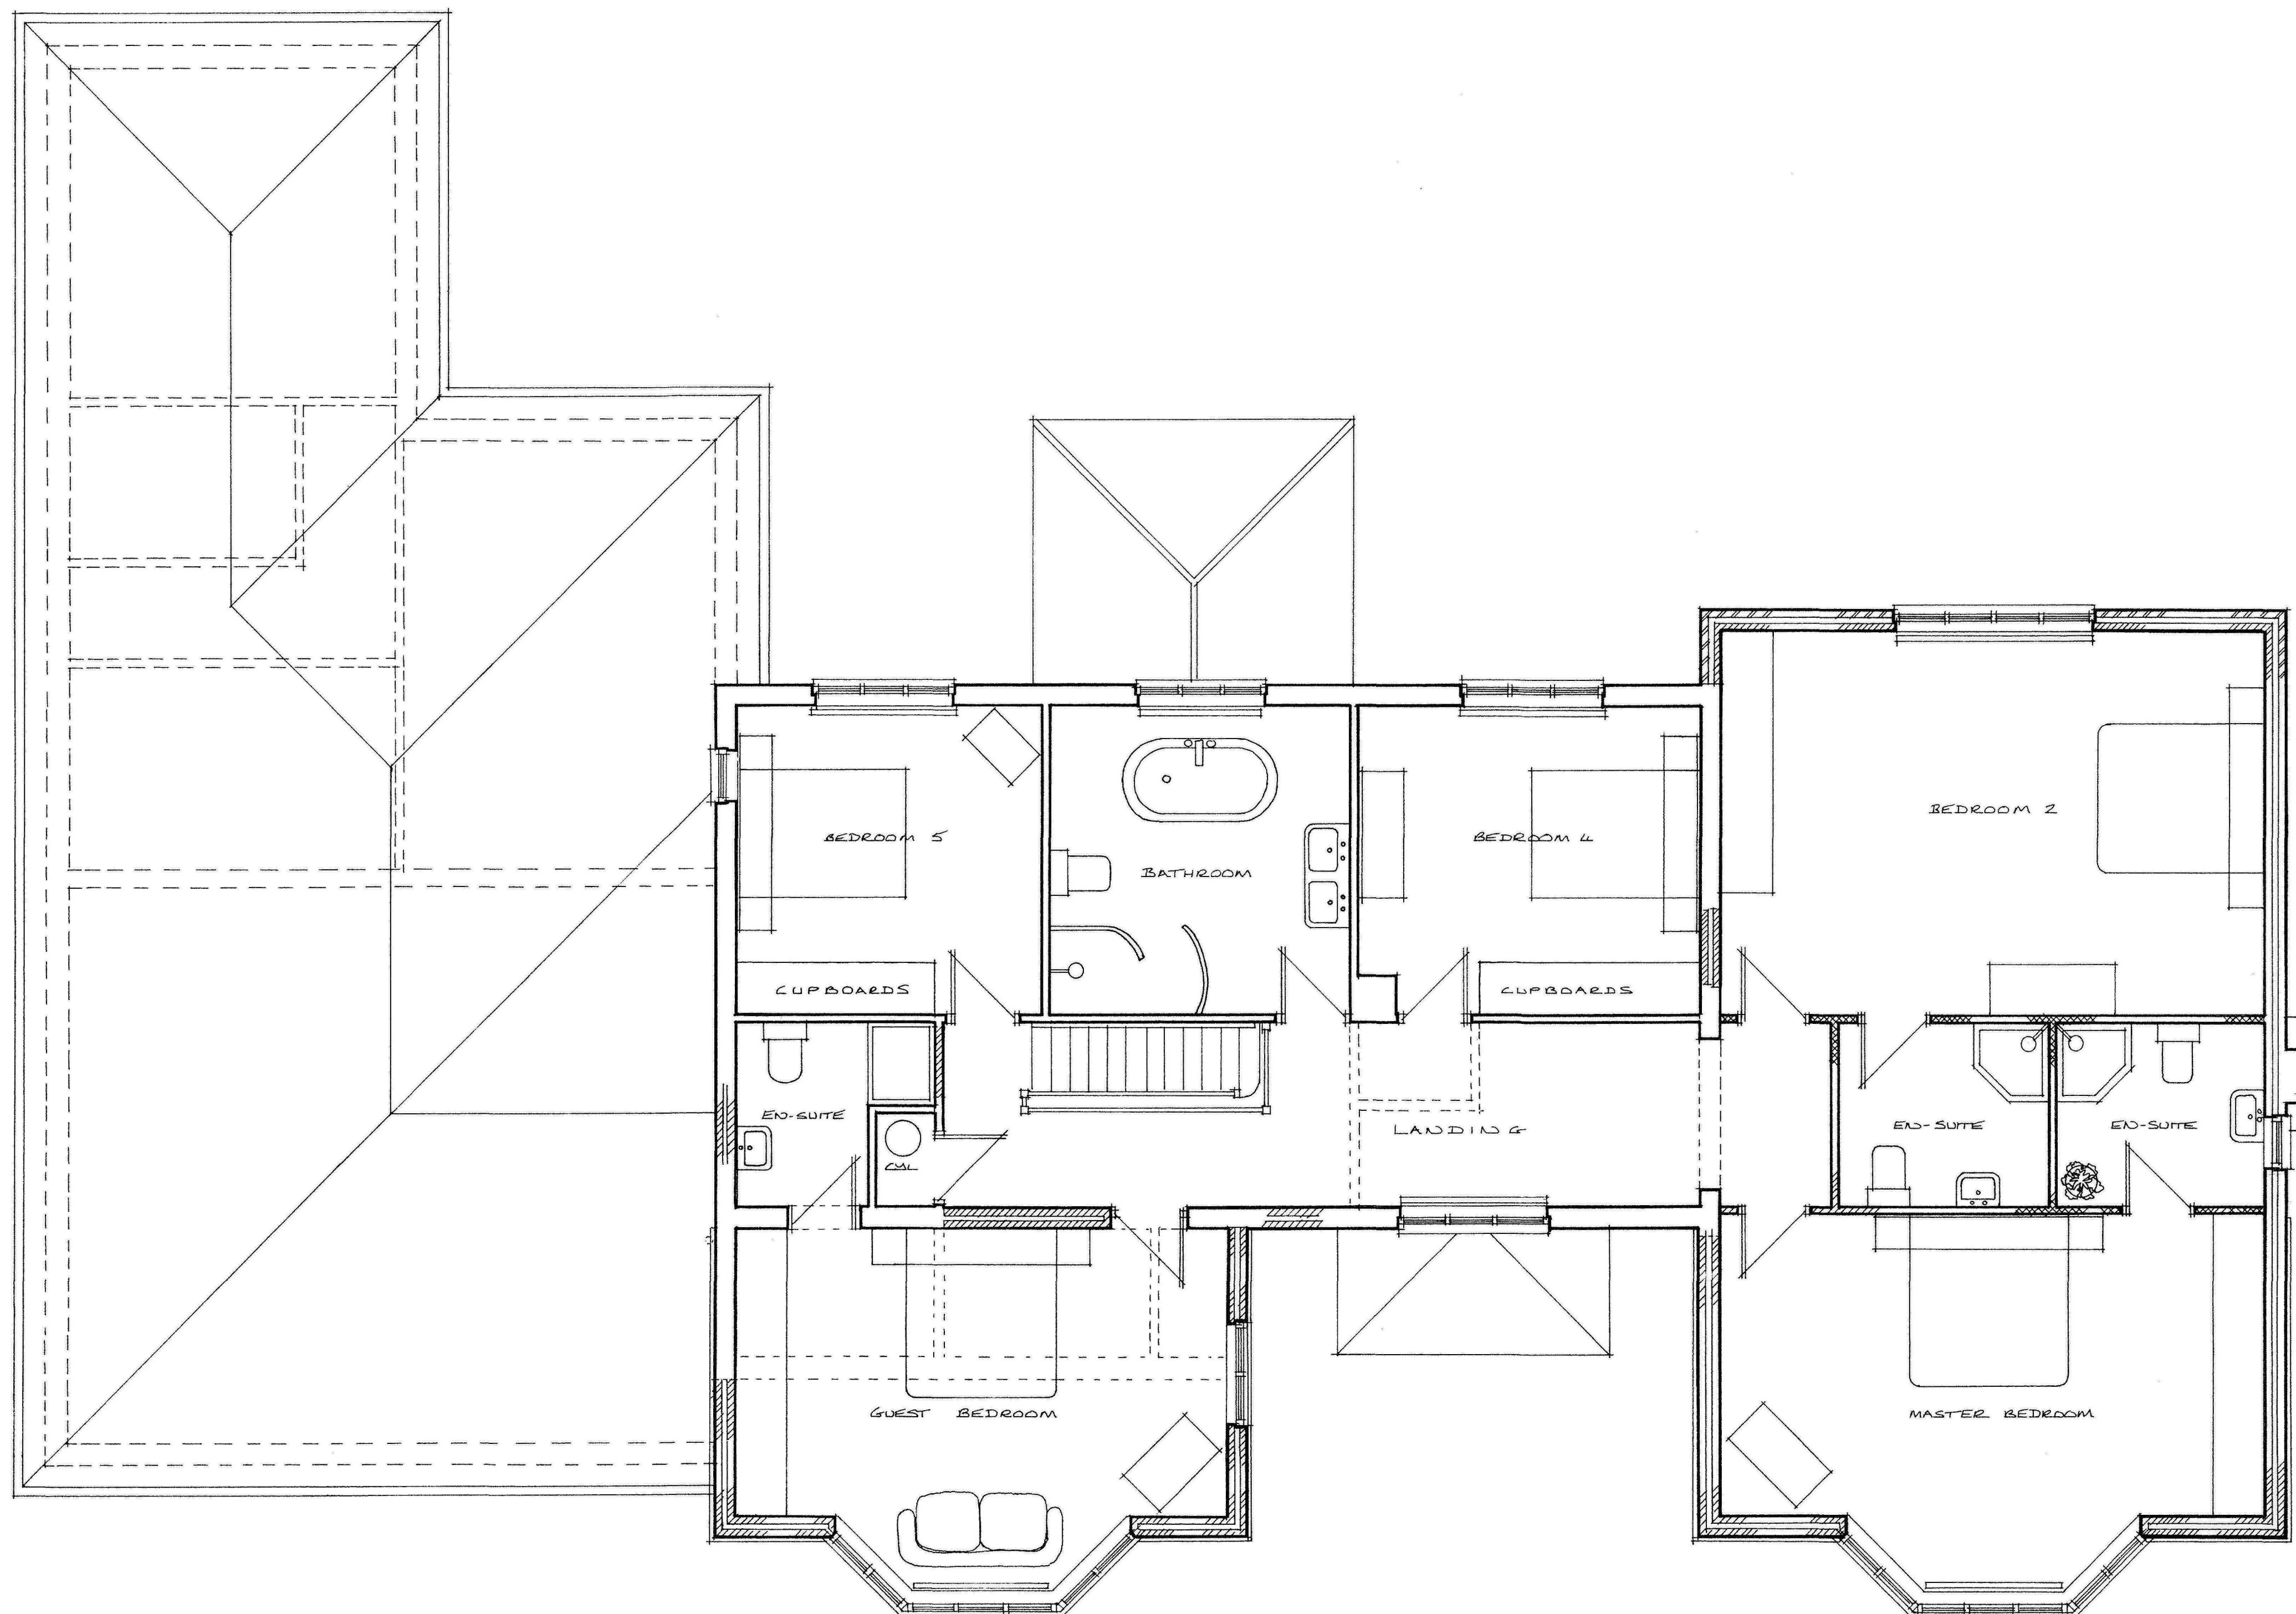

SHDC
Planning & Development
17 NOV 2010
Ref: 0951-10

rev	date	Copyright reserved	Do not scale	All dimensions to be checked on site
Project				
Proposed Alterations & Extensions to No 98 Woolam Wygate Spalding For M Yould				
Drawing Title				
PROPOSED FIRST FLOOR PLANS & ELEVATIONS				
Date	Scale	By	Dim No.	Rev
26/10/10	1:100 / 1:50	MC	AB/02	

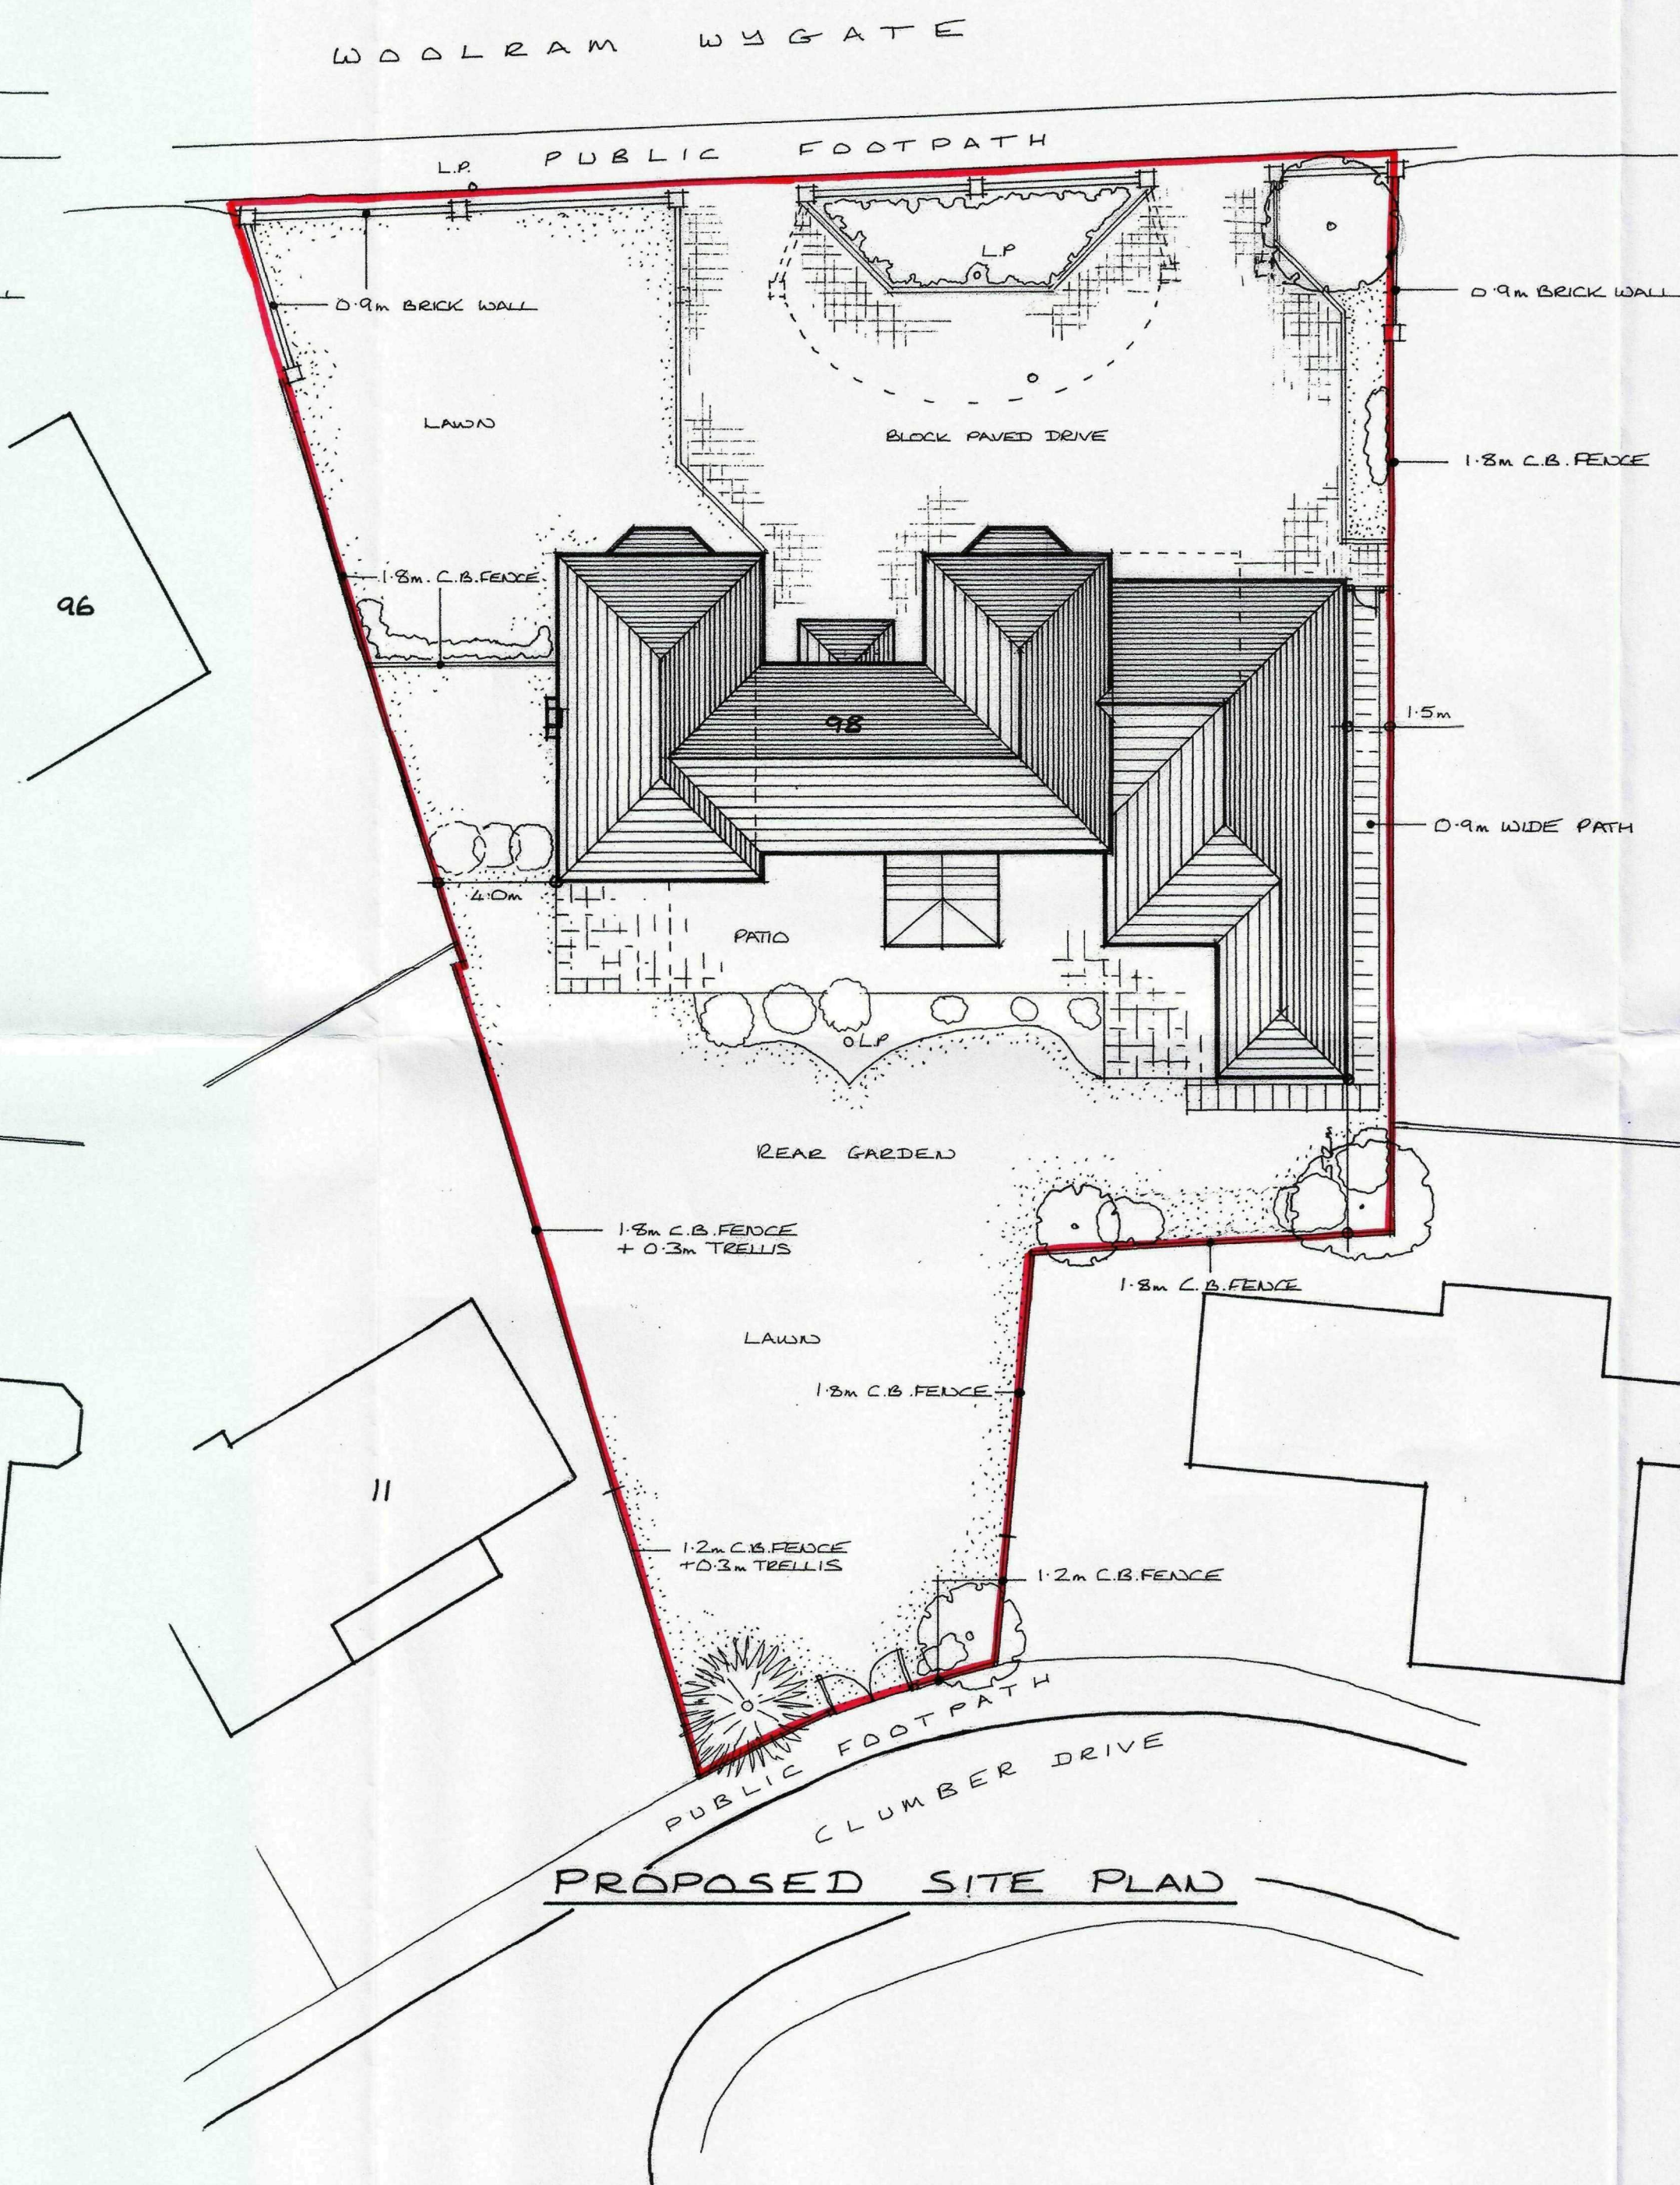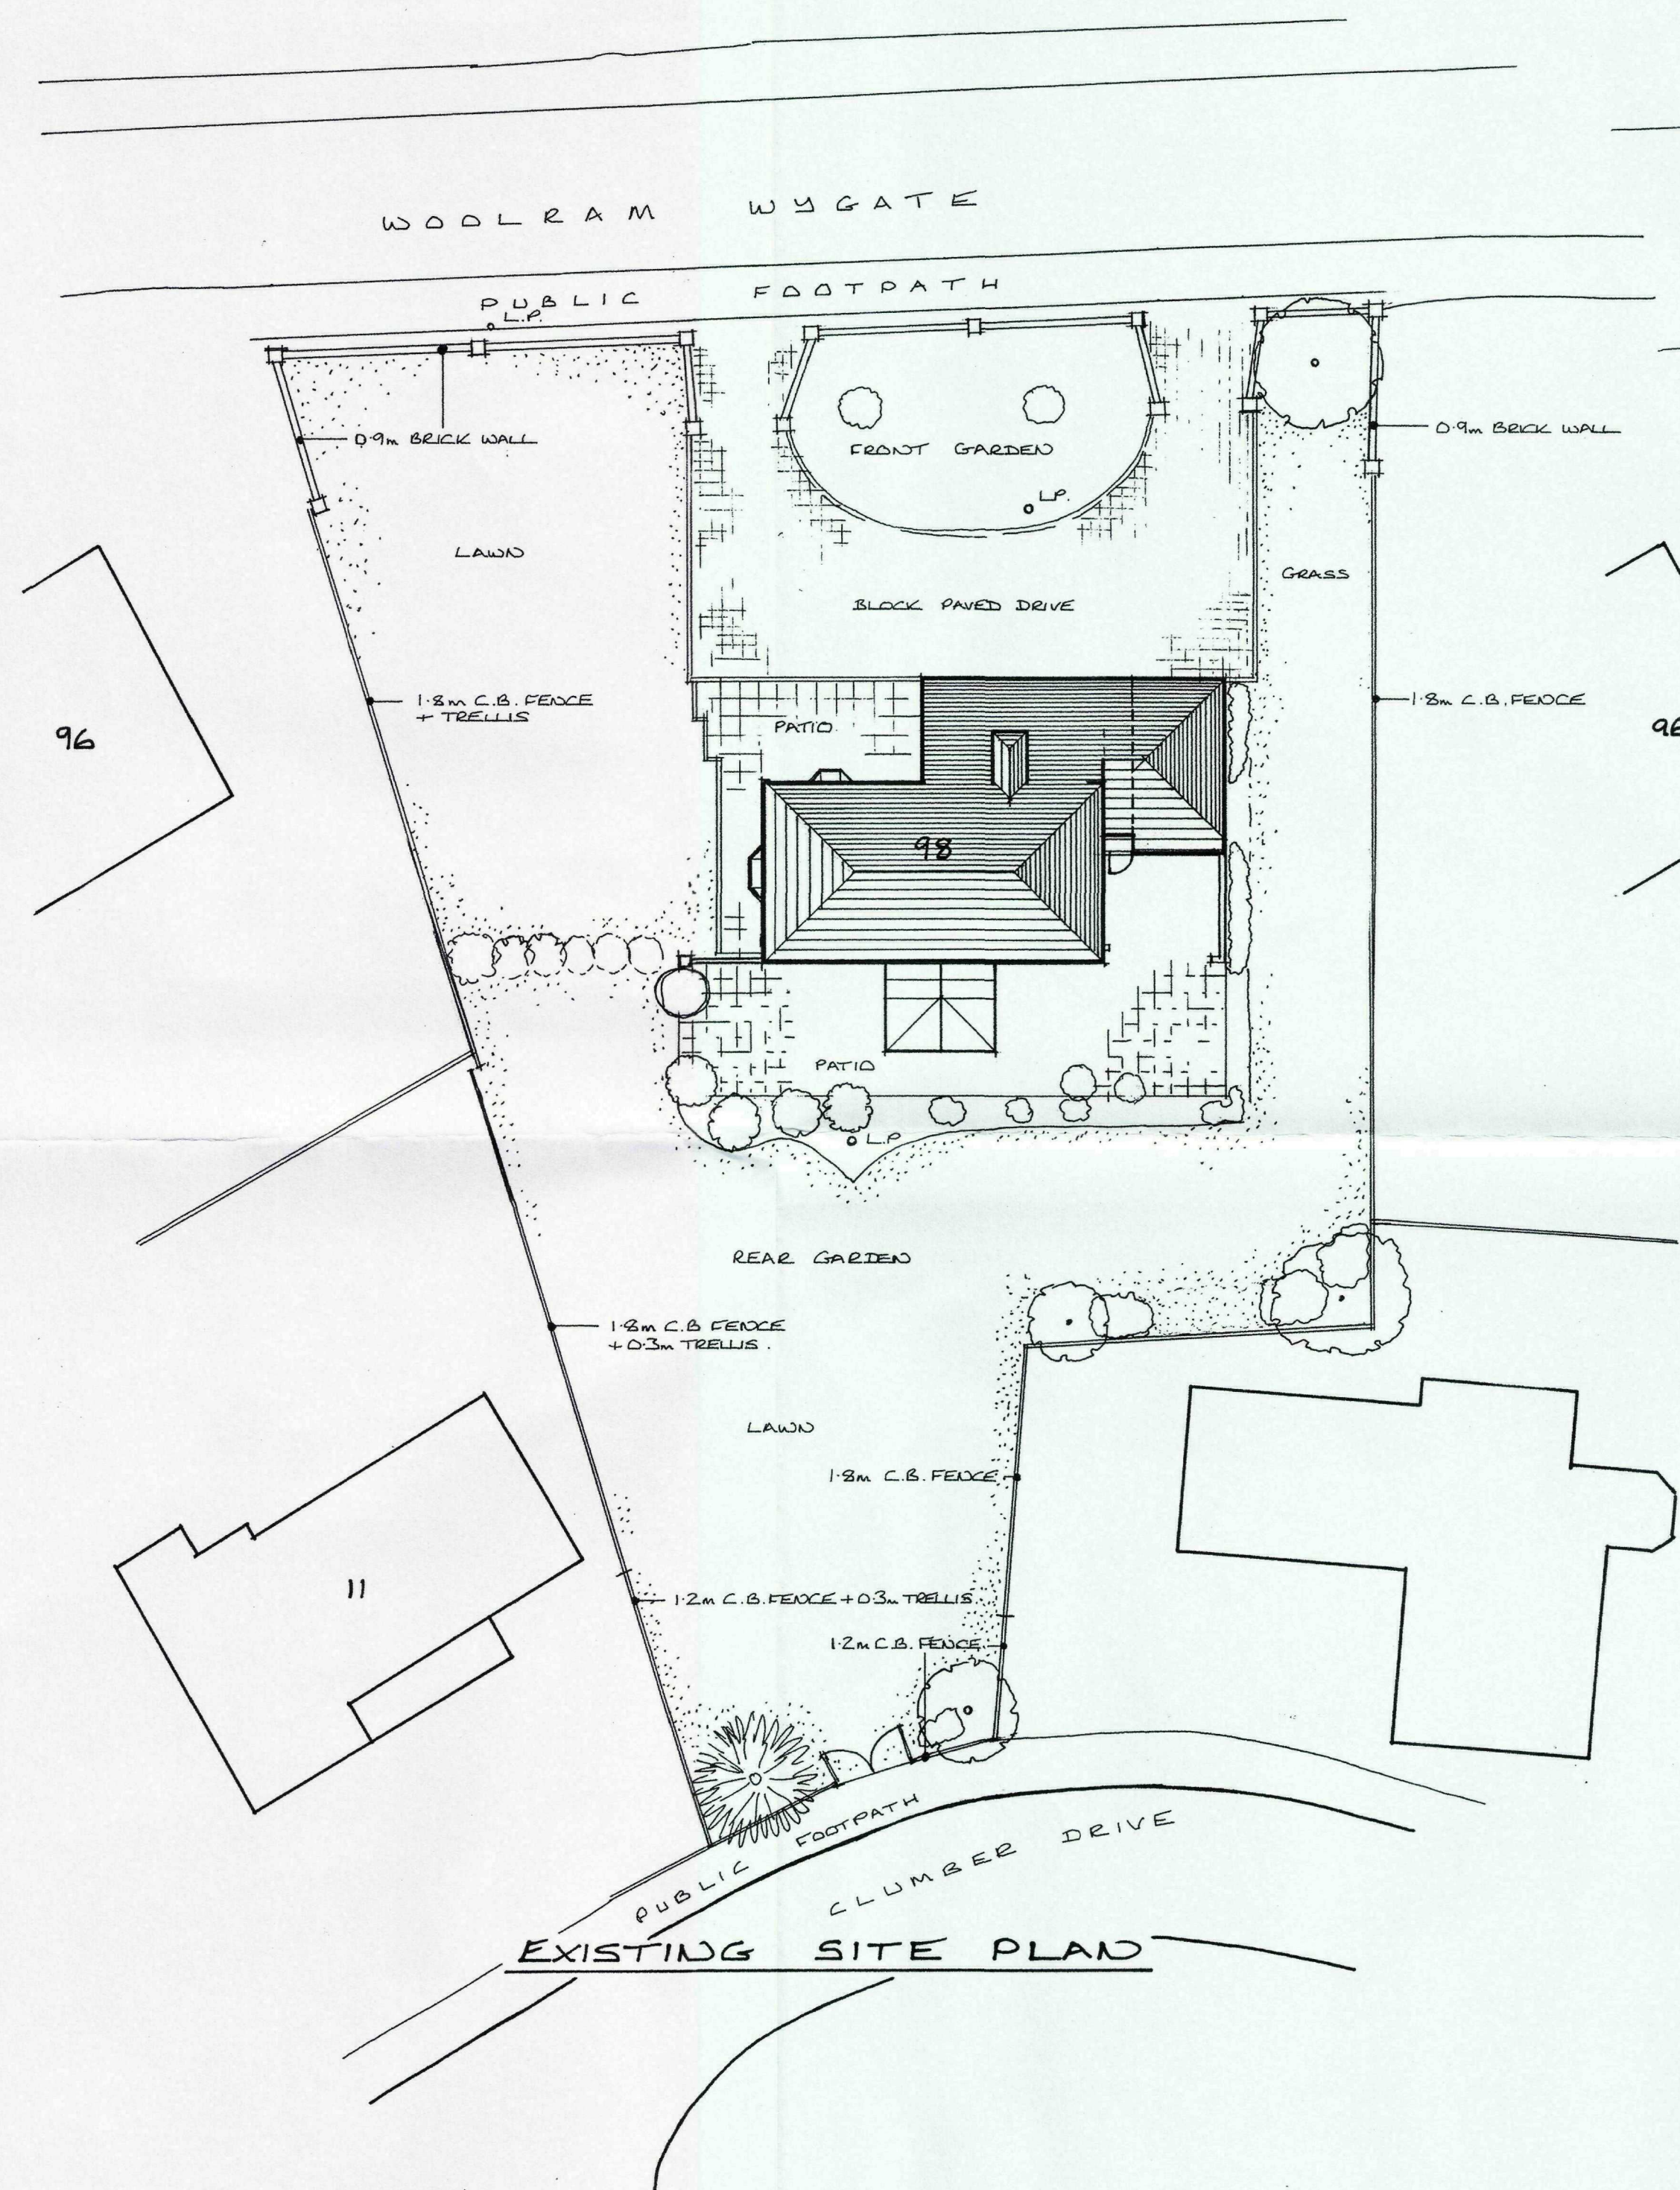

SHDC
Planning & Development
17 NOV 2010
Ref: 0951-10

rev	date	Copyright reserved	Do not scale	All dimensions to be checked on site
Project		Drawing Title		
Proposed Alterations & Extensions to No 98 Woolam Wygate Spalding For M Yould		EXISTING AND PROPOSED SITE PLANS		
Date	Scale	By	Dm No	Rev
26/10/10	1:200	MC	AB/03	