


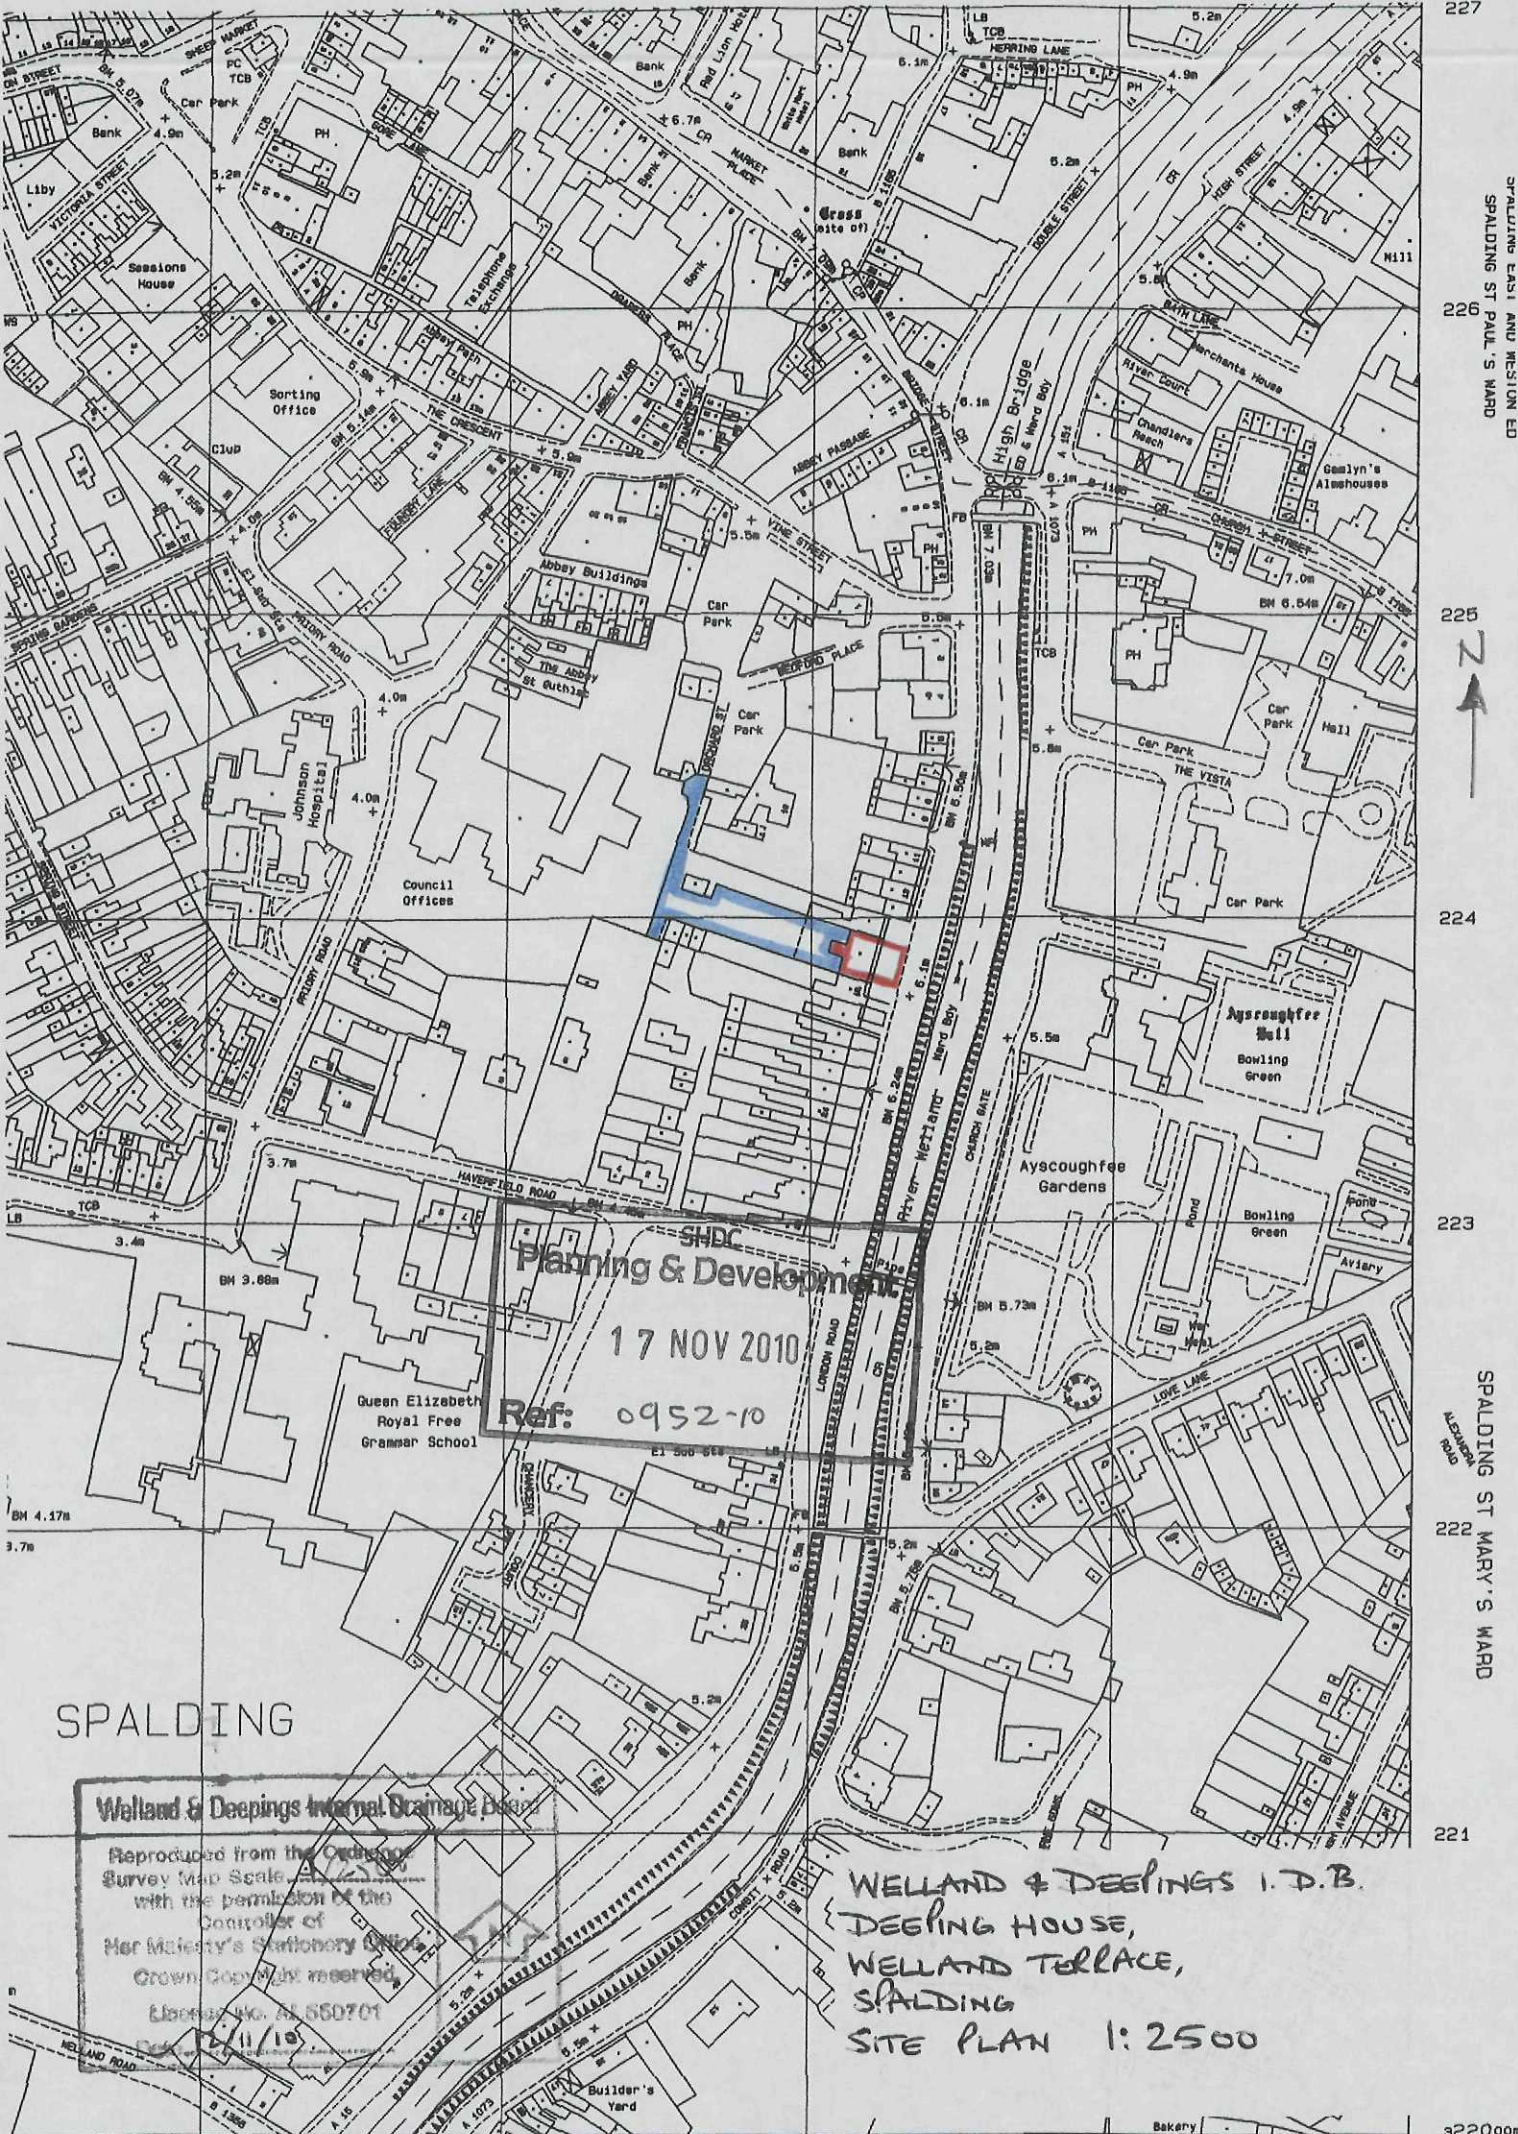

SHDC
Planning & Development
17 NOV 2010
Ref: 0952-10

WELLAND & DEEPLINGS I.D.B.
DEEPLING HOUSE,
WELLAND TERRACE,
SPALDING
SITE PLAN 1:2500


Welland & Deepings Internal Drainage Board

Reproduced from the Ordnance
Survey Map Scale 1:2500
with the permission of the
Controller of
Her Majesty's Stationery Office
Crown Copyright reserved
Licence No. AL 660701
Date 11/10

DWG^N DH/1

WELLAND AND DEEPINGS I.D.B.
DEEPING HOUSE
WELLAND TERRACE
SPALDING


SCALE 1:50

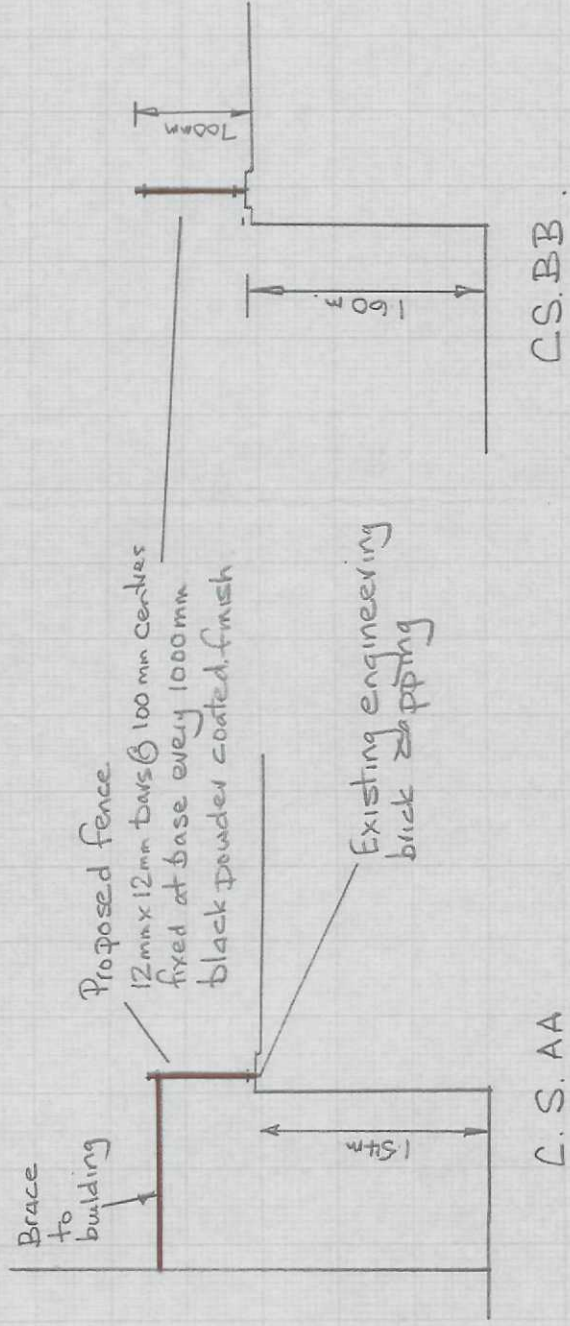


C.S. AA

CS.BB

SHDC
Planning & Development
17 NOV 2010
Ref: 0952.10

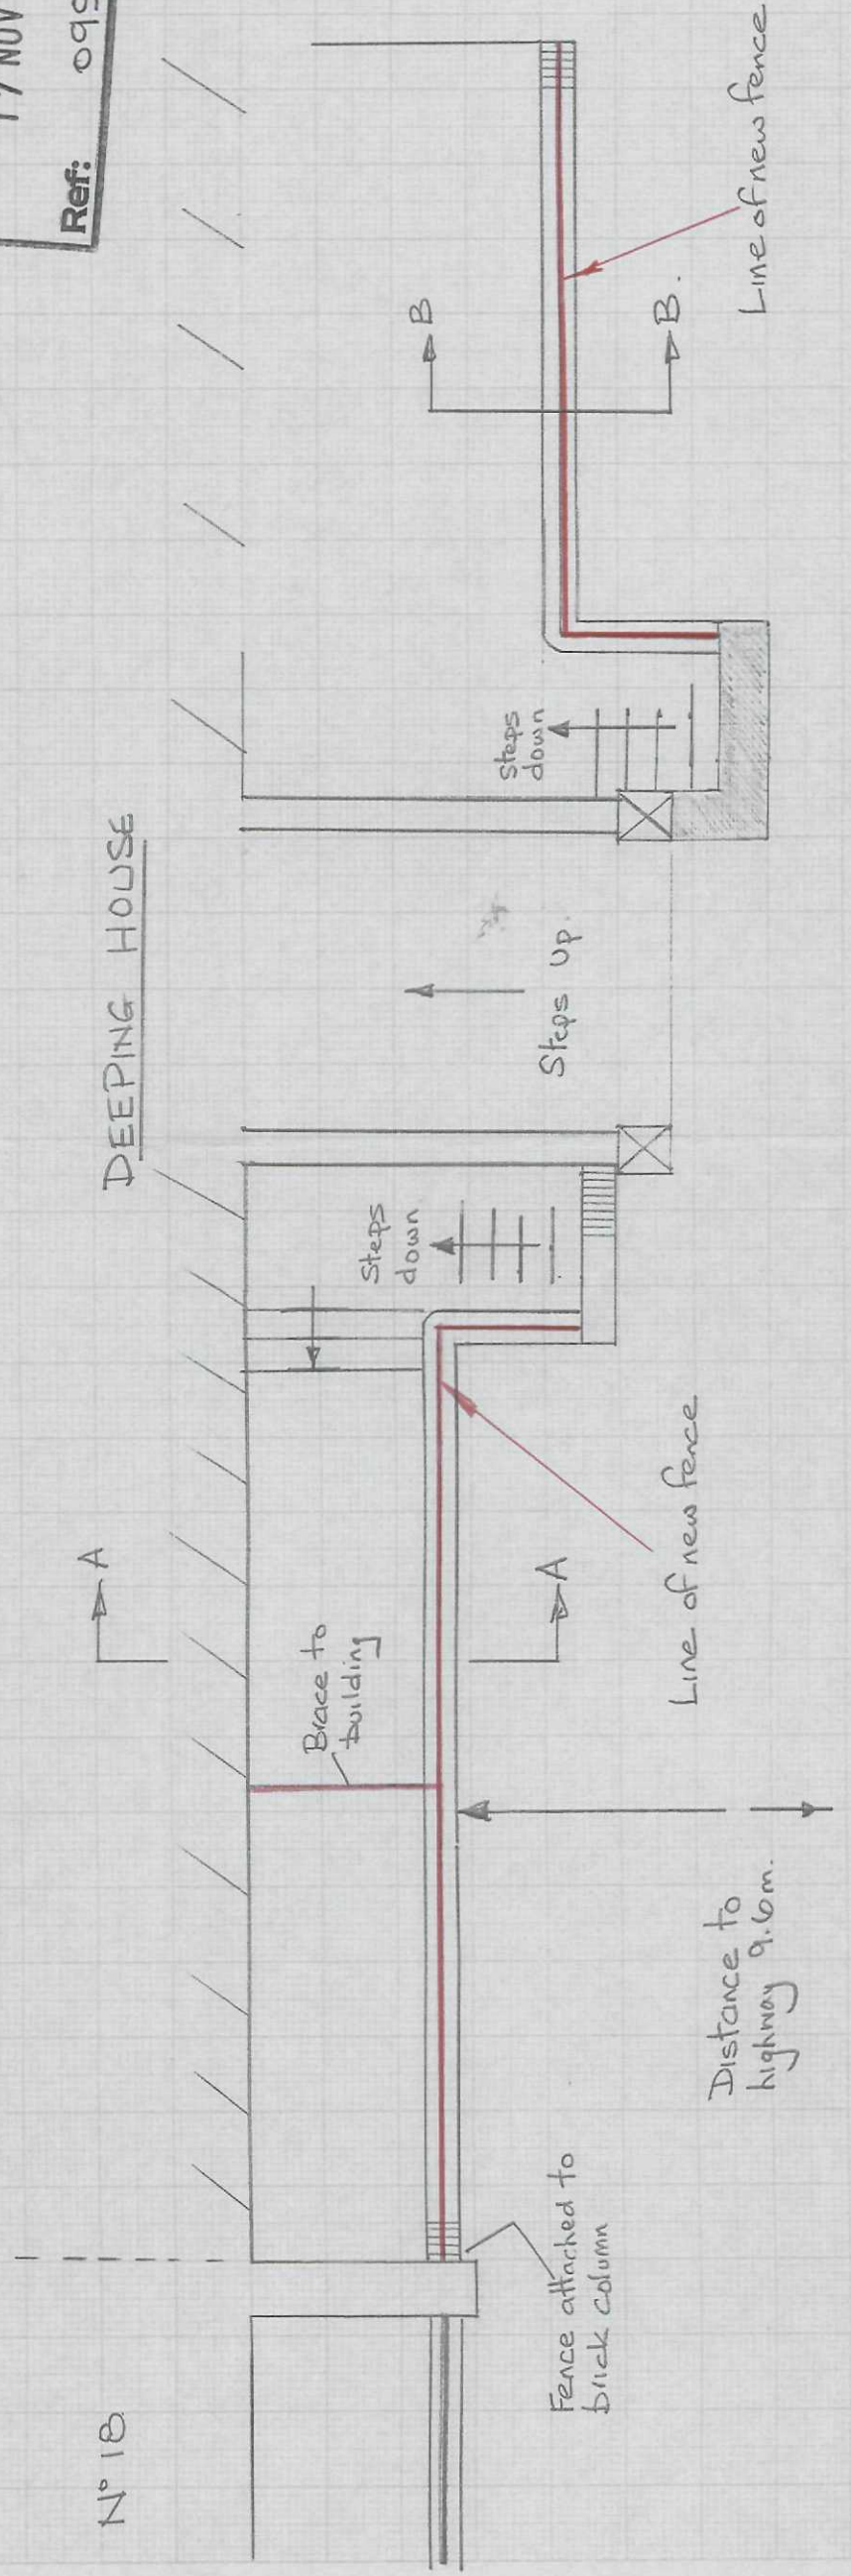

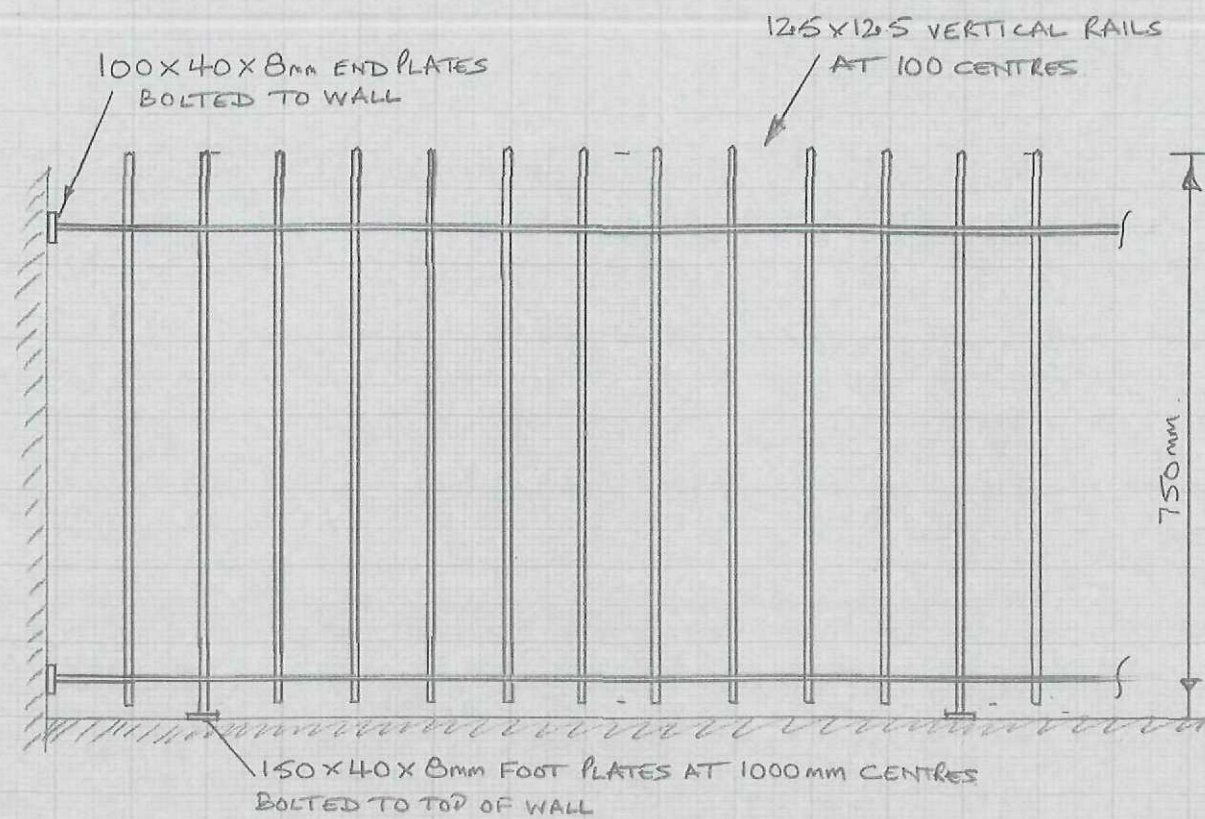


SCALE 1:10

FENCE TO BE MILD STEEL, POWDER COATED IN GLOSS BLACK.

DN° DH/3.

WELLAND AND DEELINGS I.D.B.

DETAILS OF PROPOSED FENCE
AT DEELING HOUSE

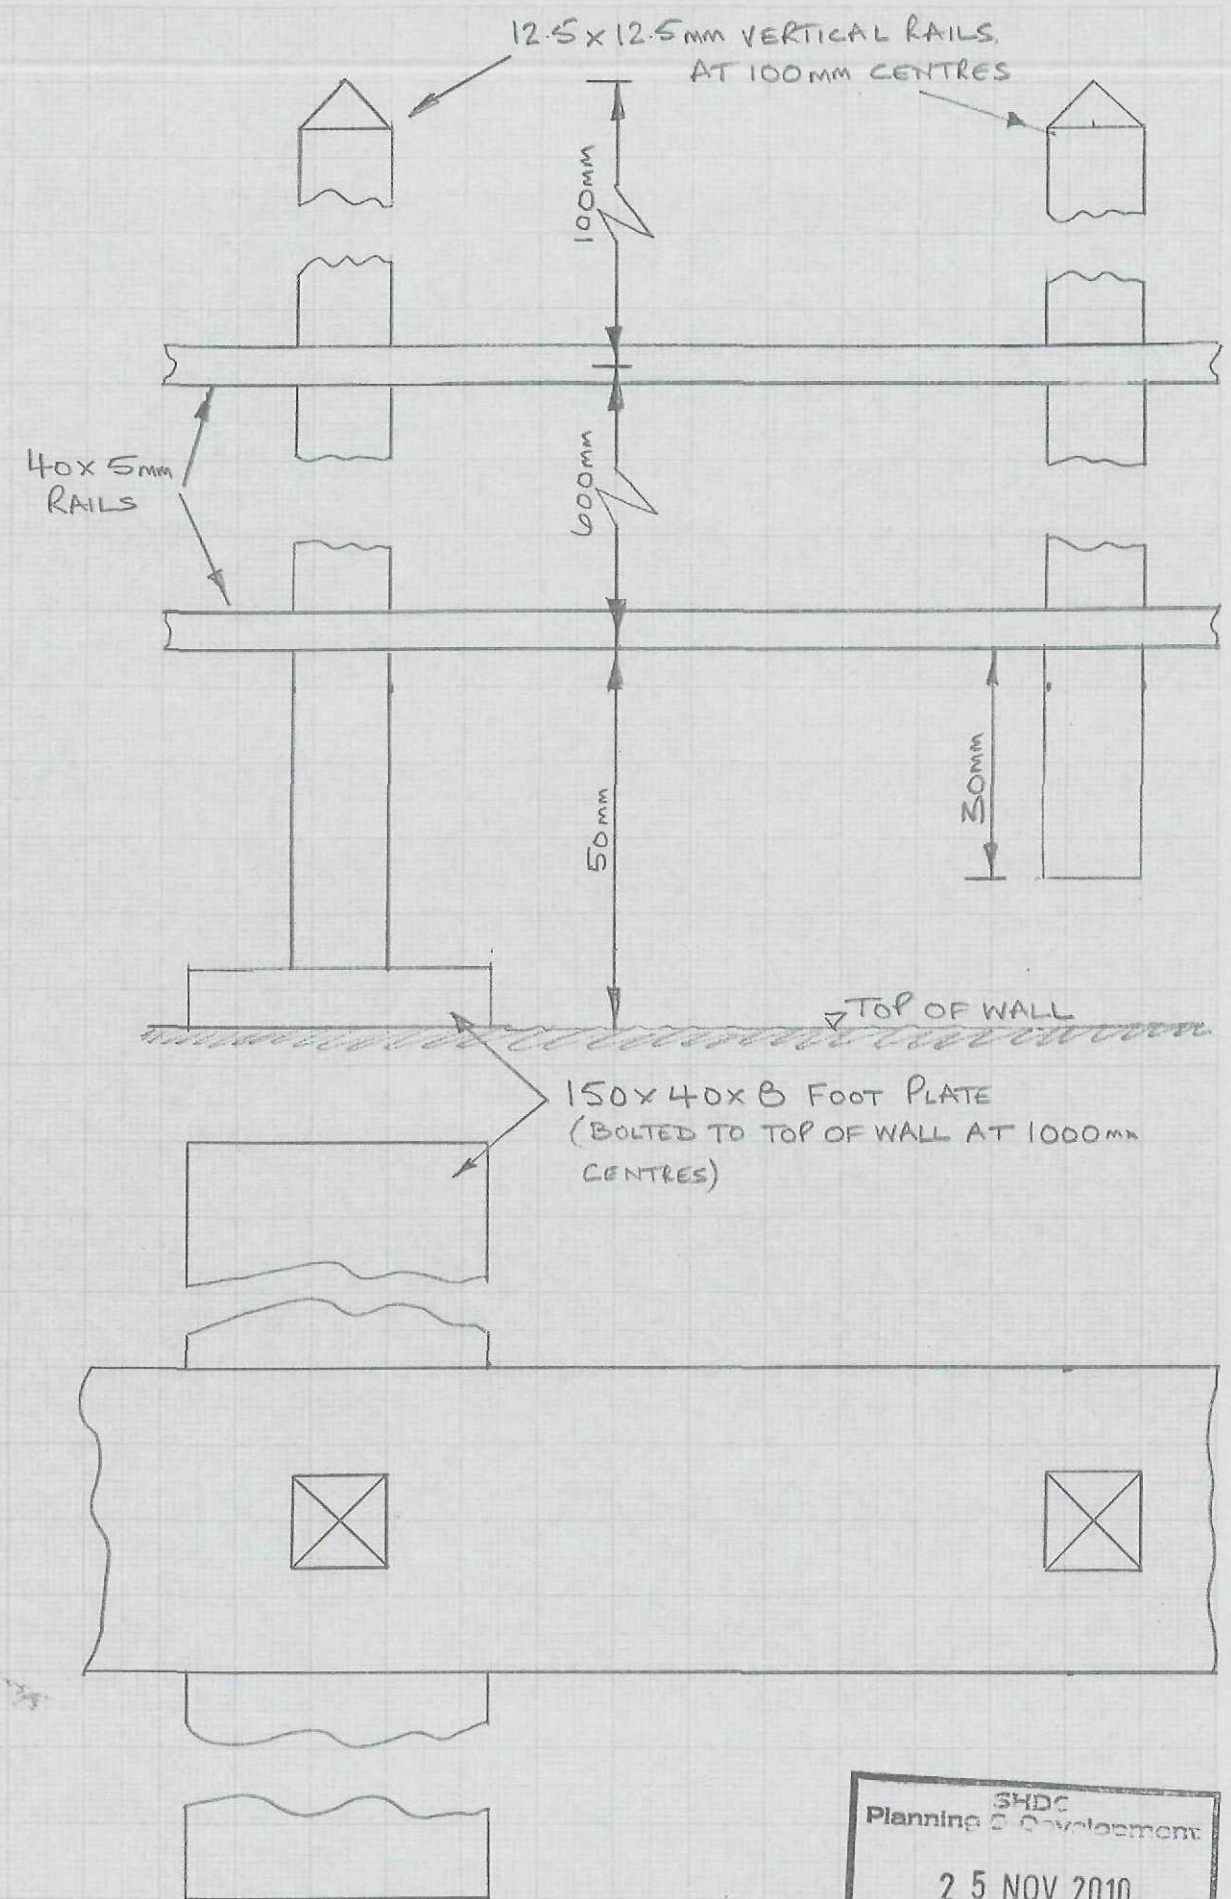

SCALE 1:1

