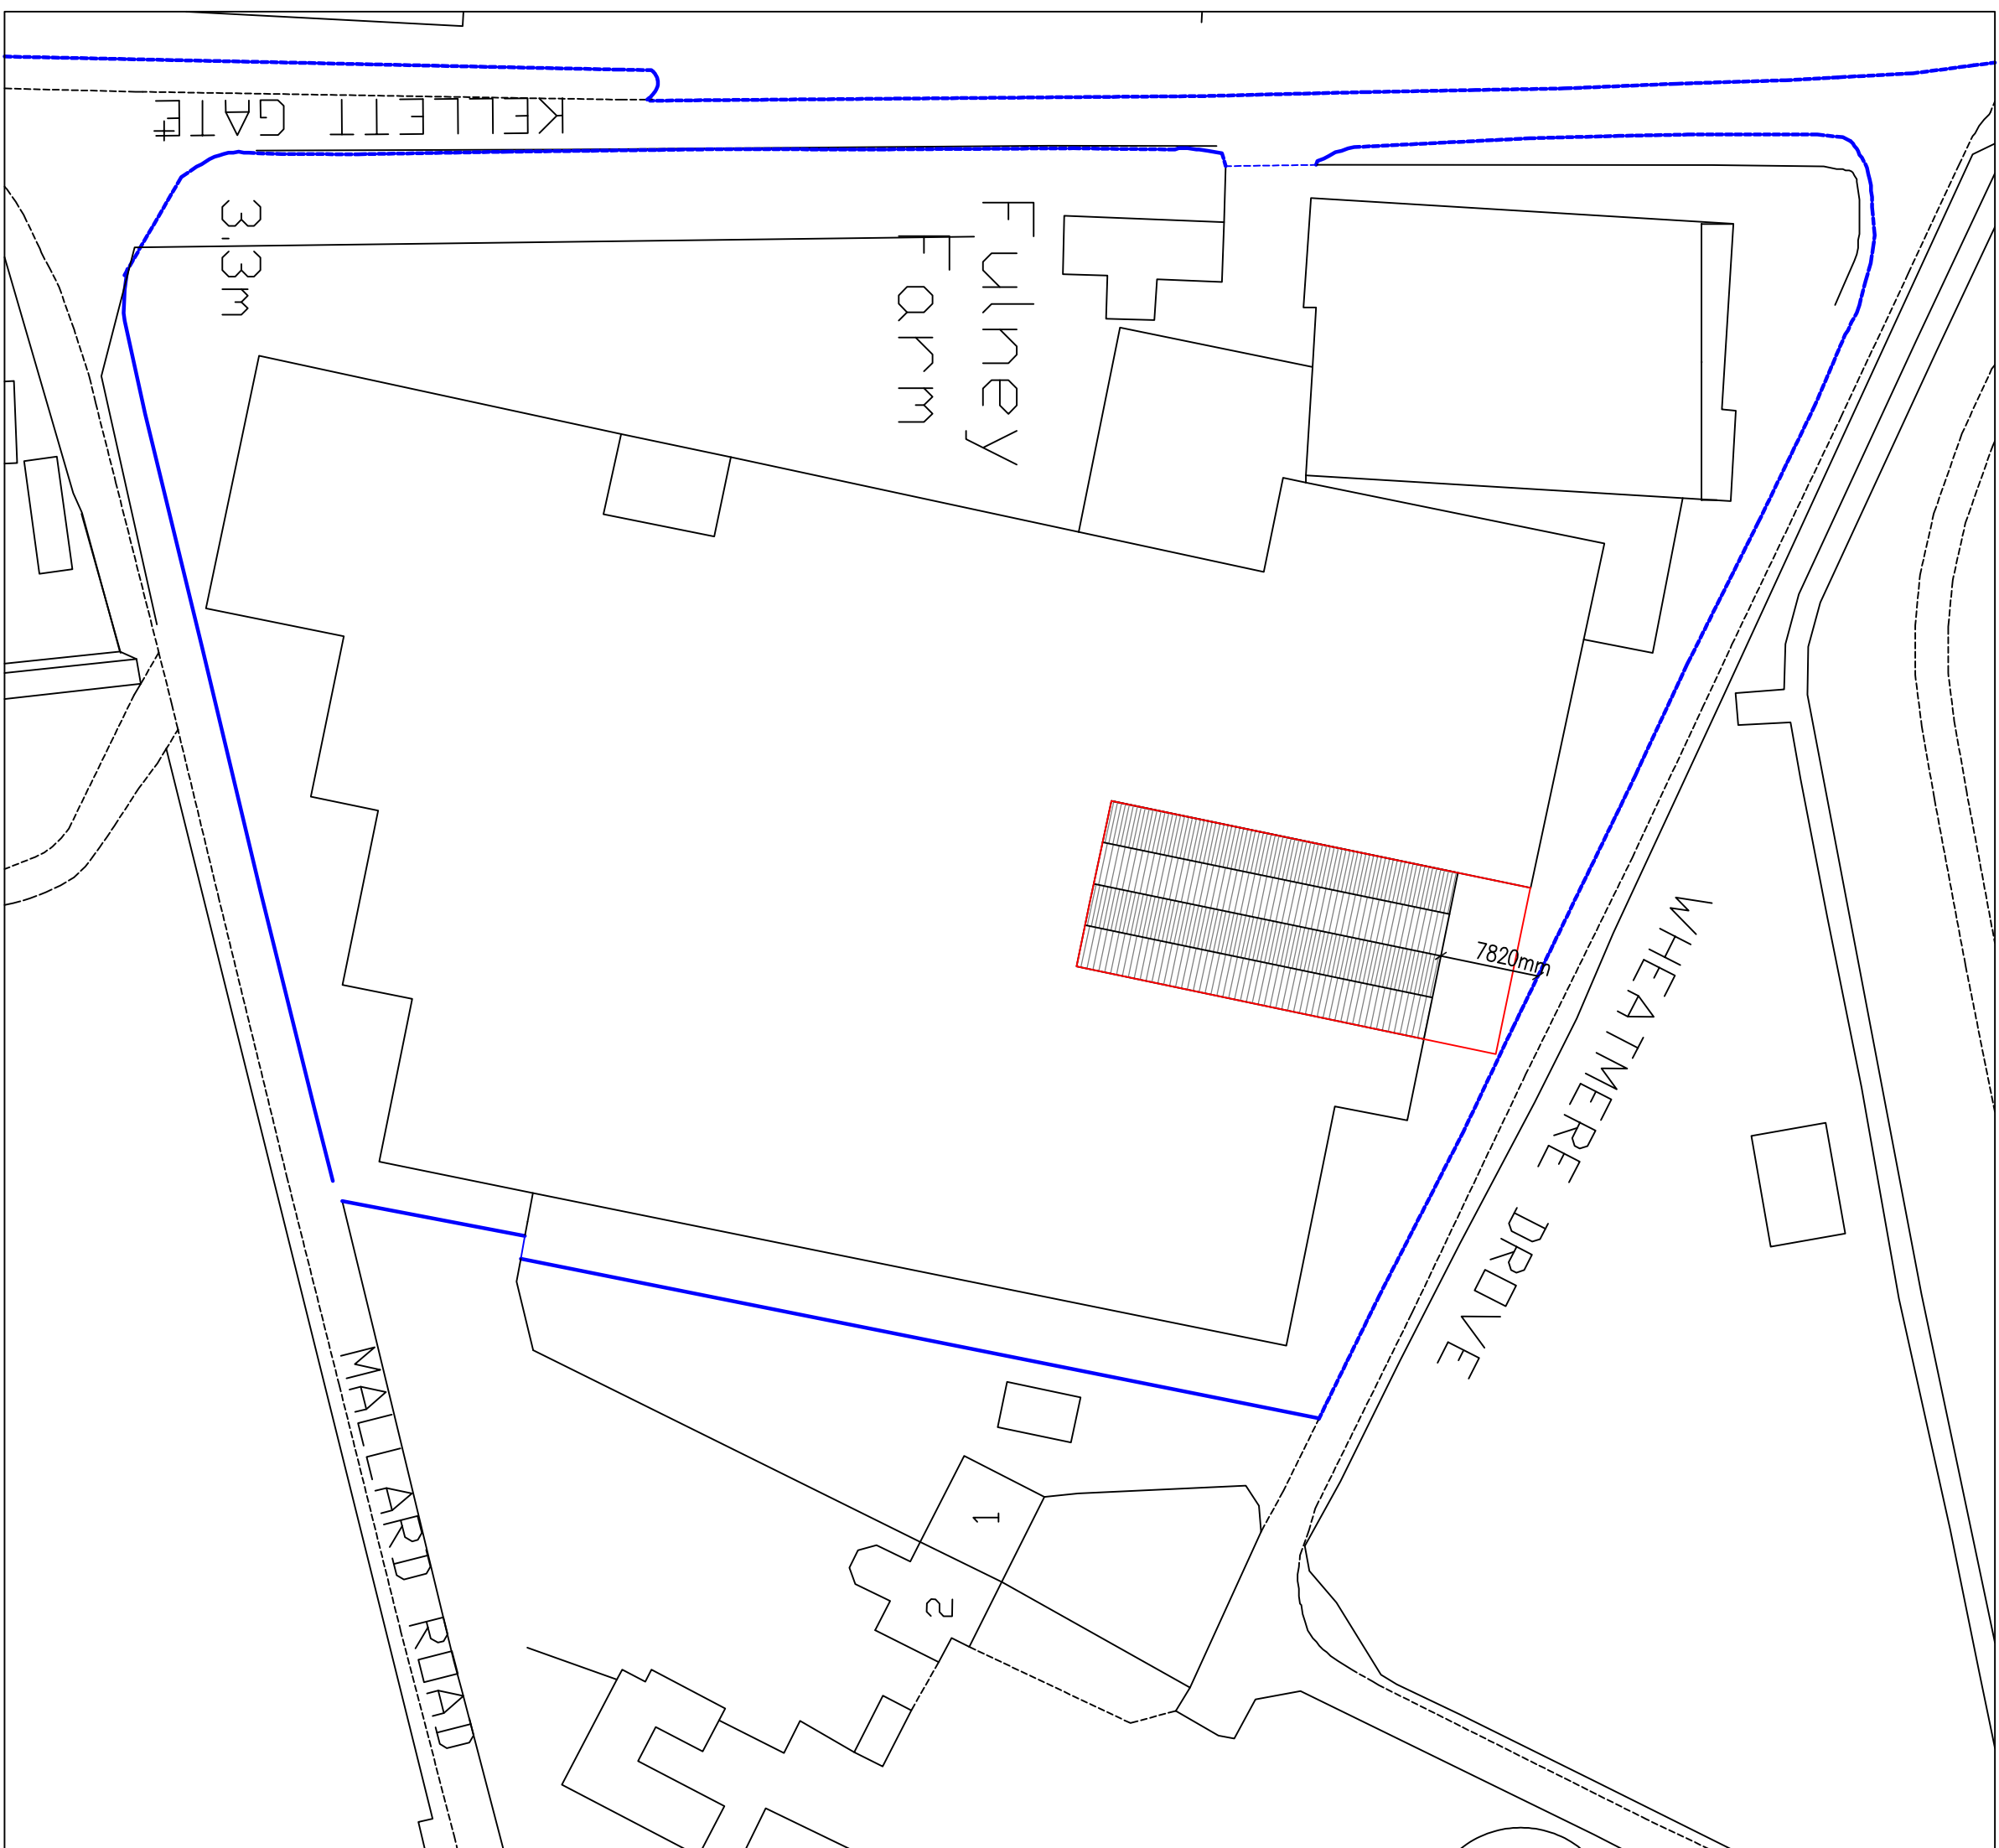


SECTION A-A

[illegible]

Ref:	Revision:
------	-----------

Date:

WESTON DESIGN Ltd

2 Austendyke Roa

Weston Hills


Spalding

Lincs. PE12 6BX

Tel: 01775 724171

Fax: 01/5720445

enquiries@wenmanbuildingdesign.co.uk

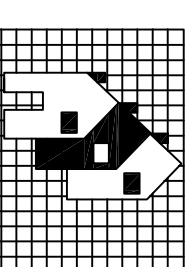

Project: PROPOSED GLASSHOUSS

Client: BUTTERS GROUP LTD.
KELLETT GATE, LOW FULNE
SPALDING
Lincs.

DRAWING

BLOCK PLAN
SITE PLAN
SECTION A-A'

DRAWING N°: WES/1697/14/00	DATE: NOVEMBER 2014
DRAWN BY: JC	SCALE: 1:50 1:500 1:1250

the following information is useful to the reader, the authors are indebted to the following individuals for their assistance in the collection of the data: