


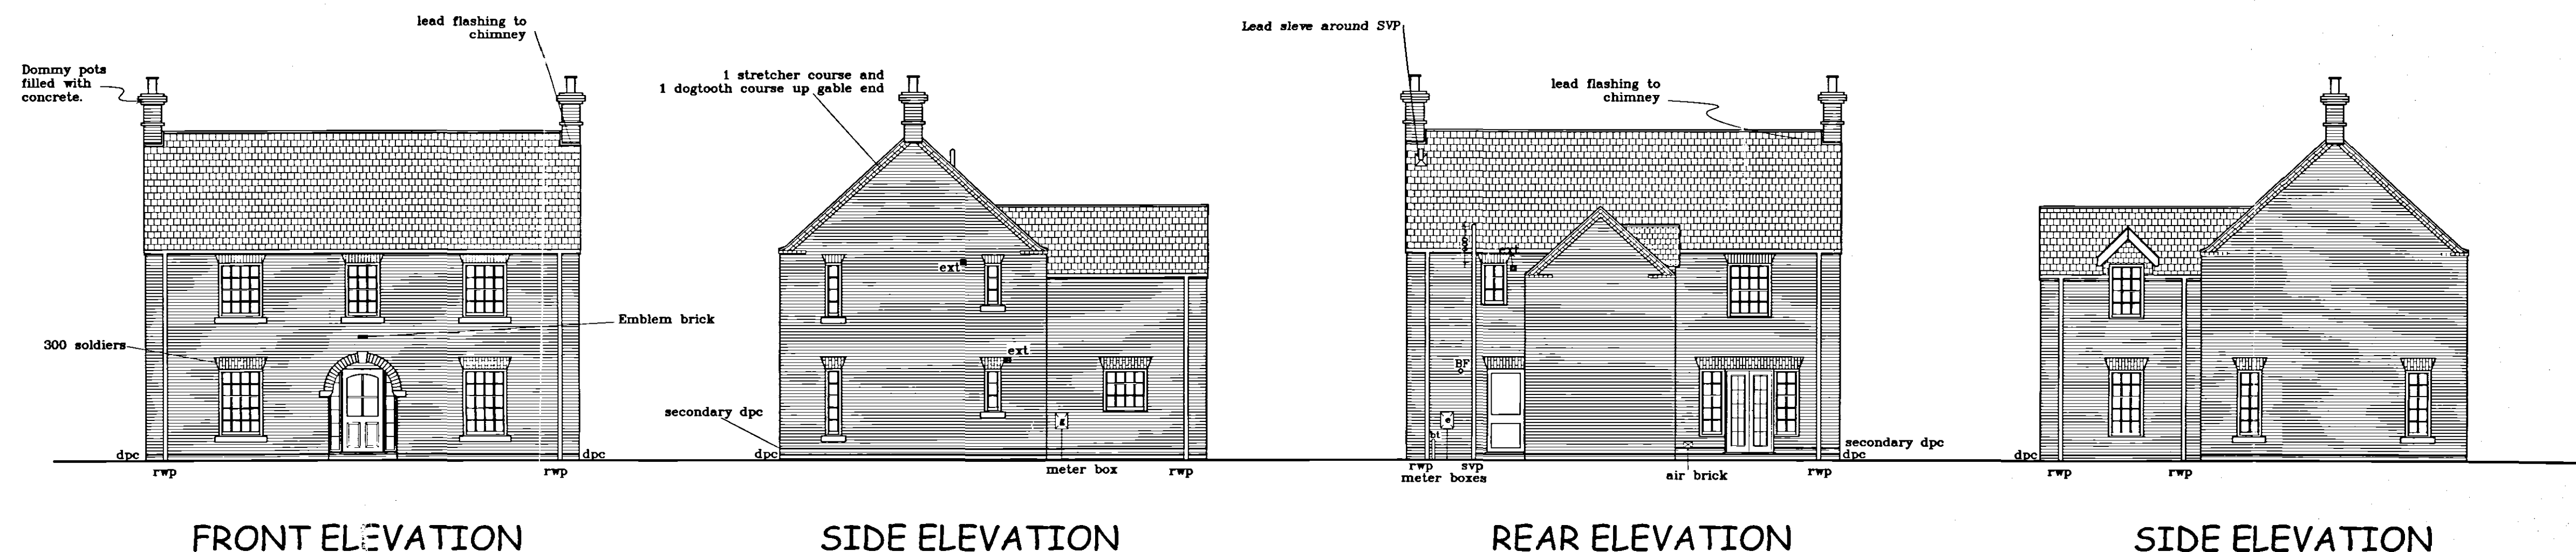


FRONT ELEVATION


SIDE ELEVATION

REAR ELEVATION

SIDE ELEVATION

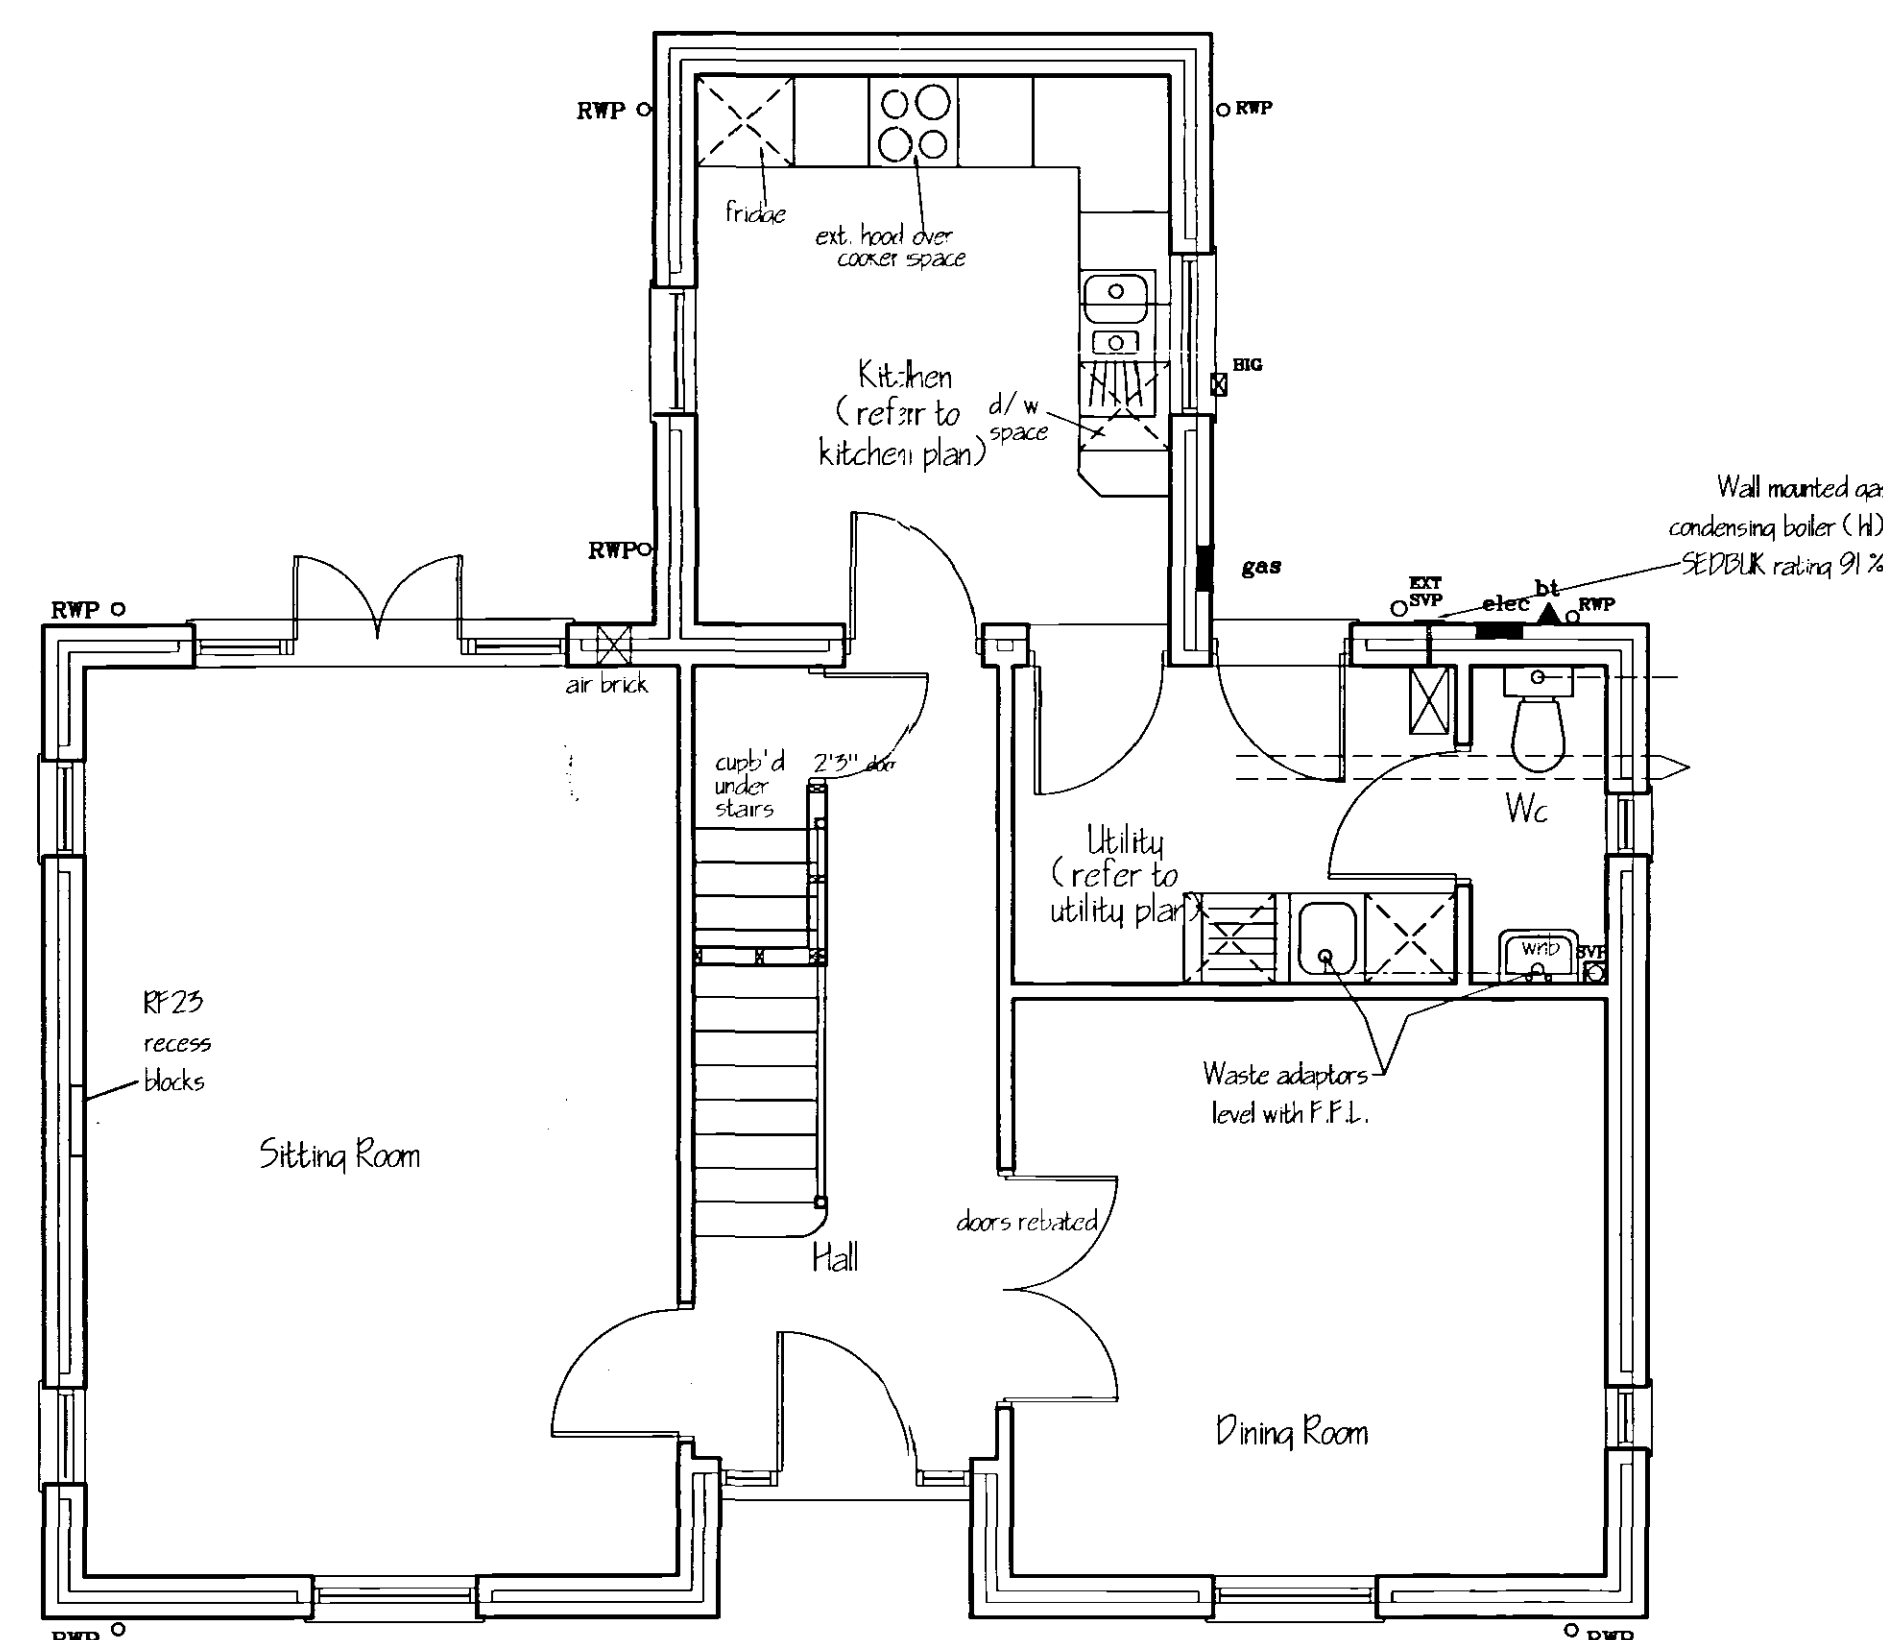

GROUND FLOOR LAYOUT

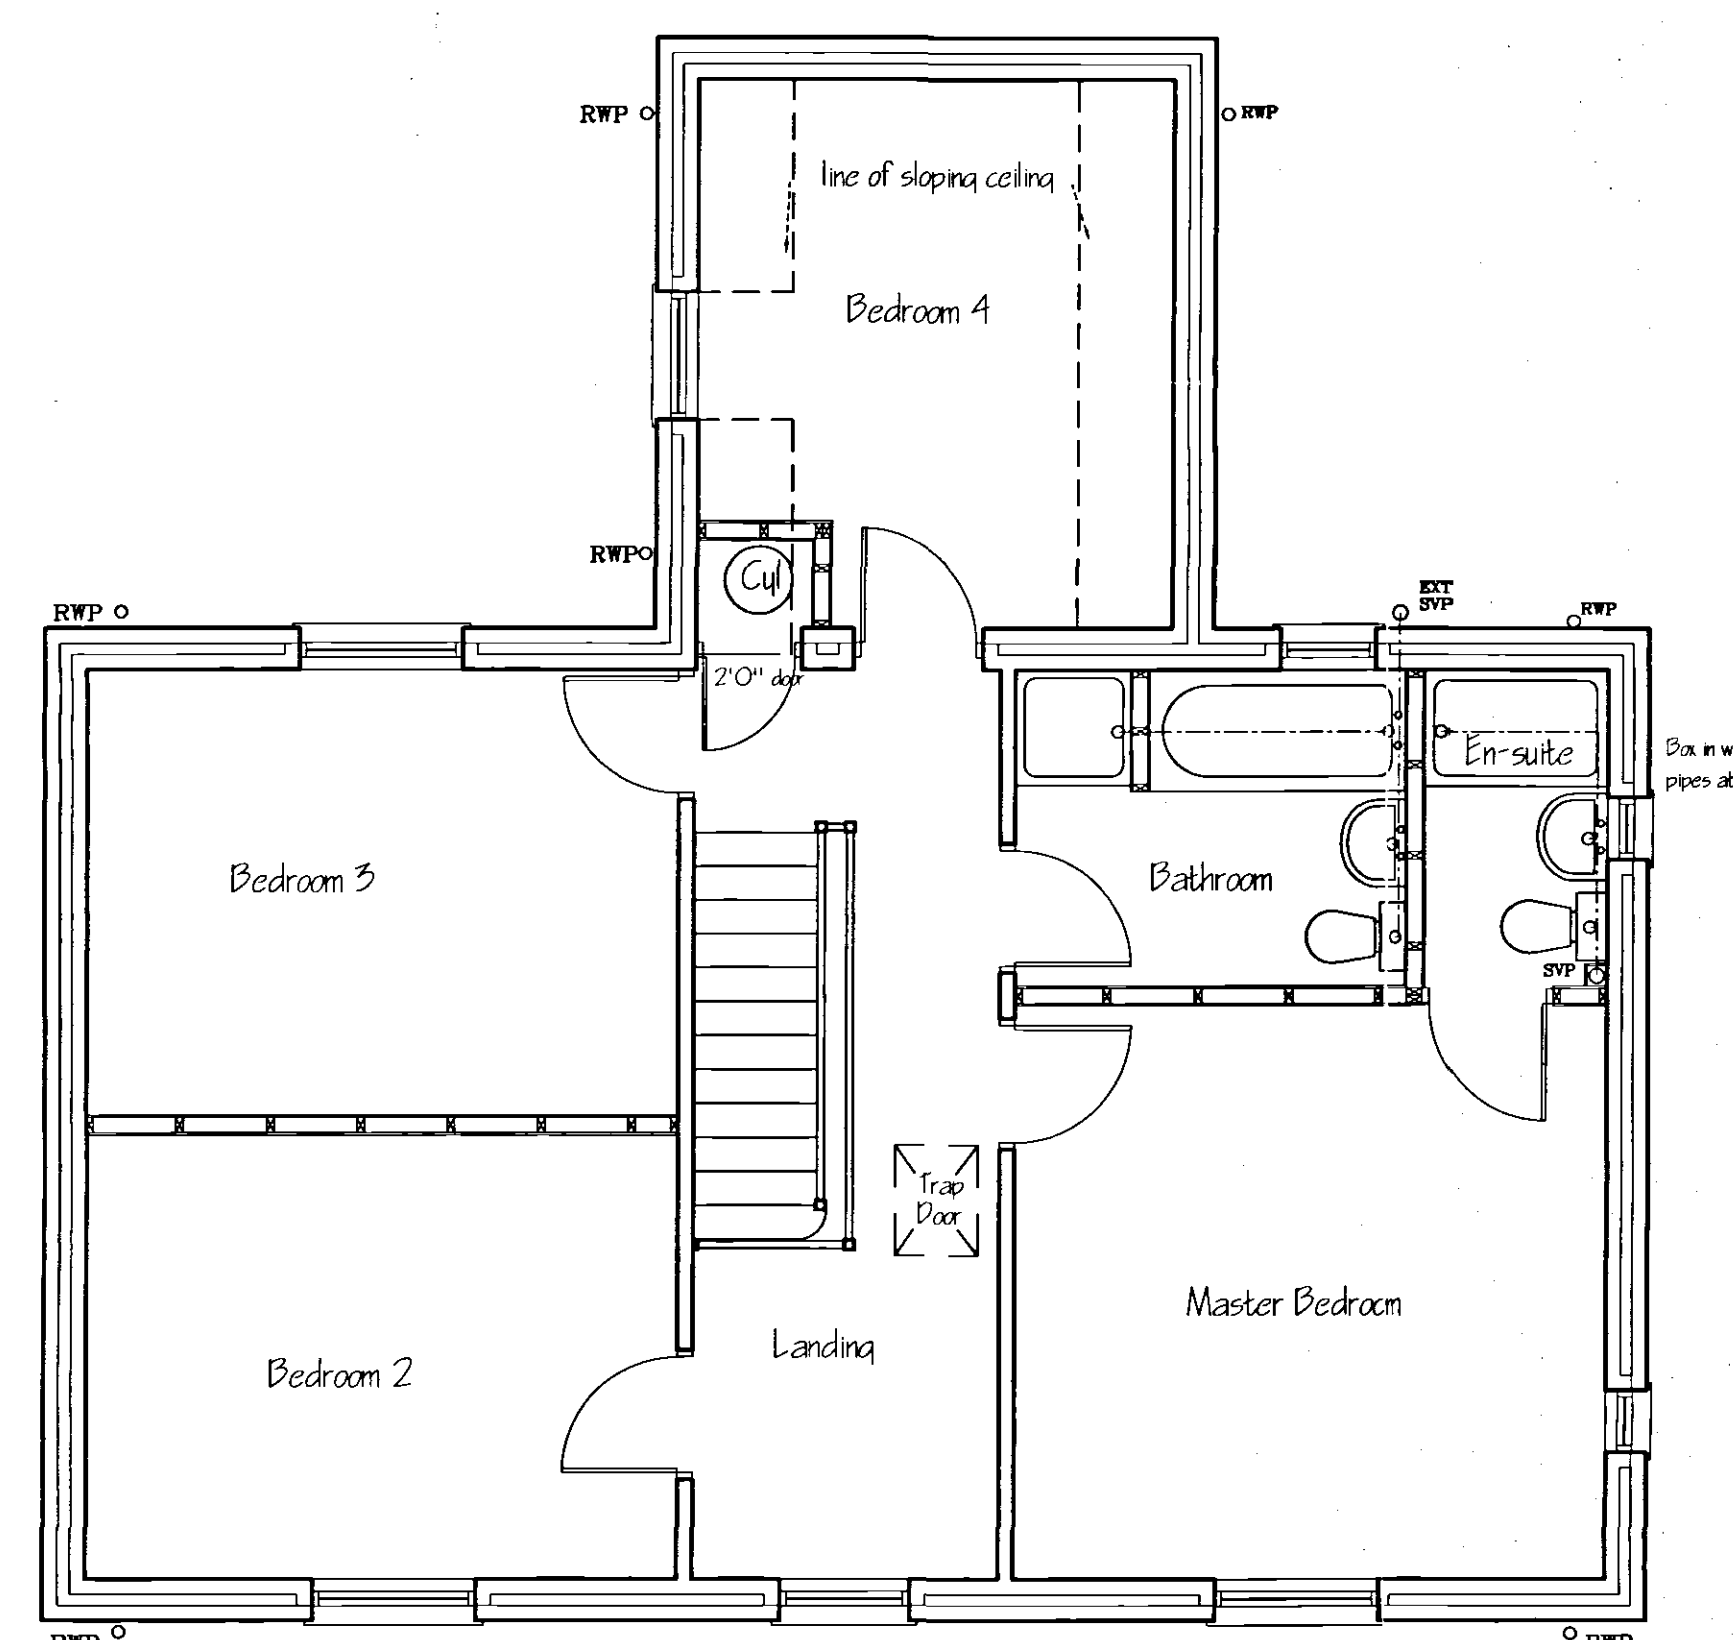

FIRST FLOOR LAYOUT



Broadgate Homes Limited
Broadgate House, Weston Hills,
Spalding, Lincolnshire. PE12 6DB.
Telephone: 01406 380532 Fax: 01406 380014

PROJECT TITLE
STANDARD HOUSE TYPE
'BUCKINGHAM'
Plots 102 & 134
Holland Park
Spalding
Lincs.
13 JUL 2004
Ref: 0956104

DRAWING
FLOOR LAYOUTS
&
ELEVATIONS

DESCRIPTION	DATE	BY

SCALE
1:50 1:100
DATE
JUNE '04
DRAWN
JJT
DRAWING No.
0407/102 & 134 -01