


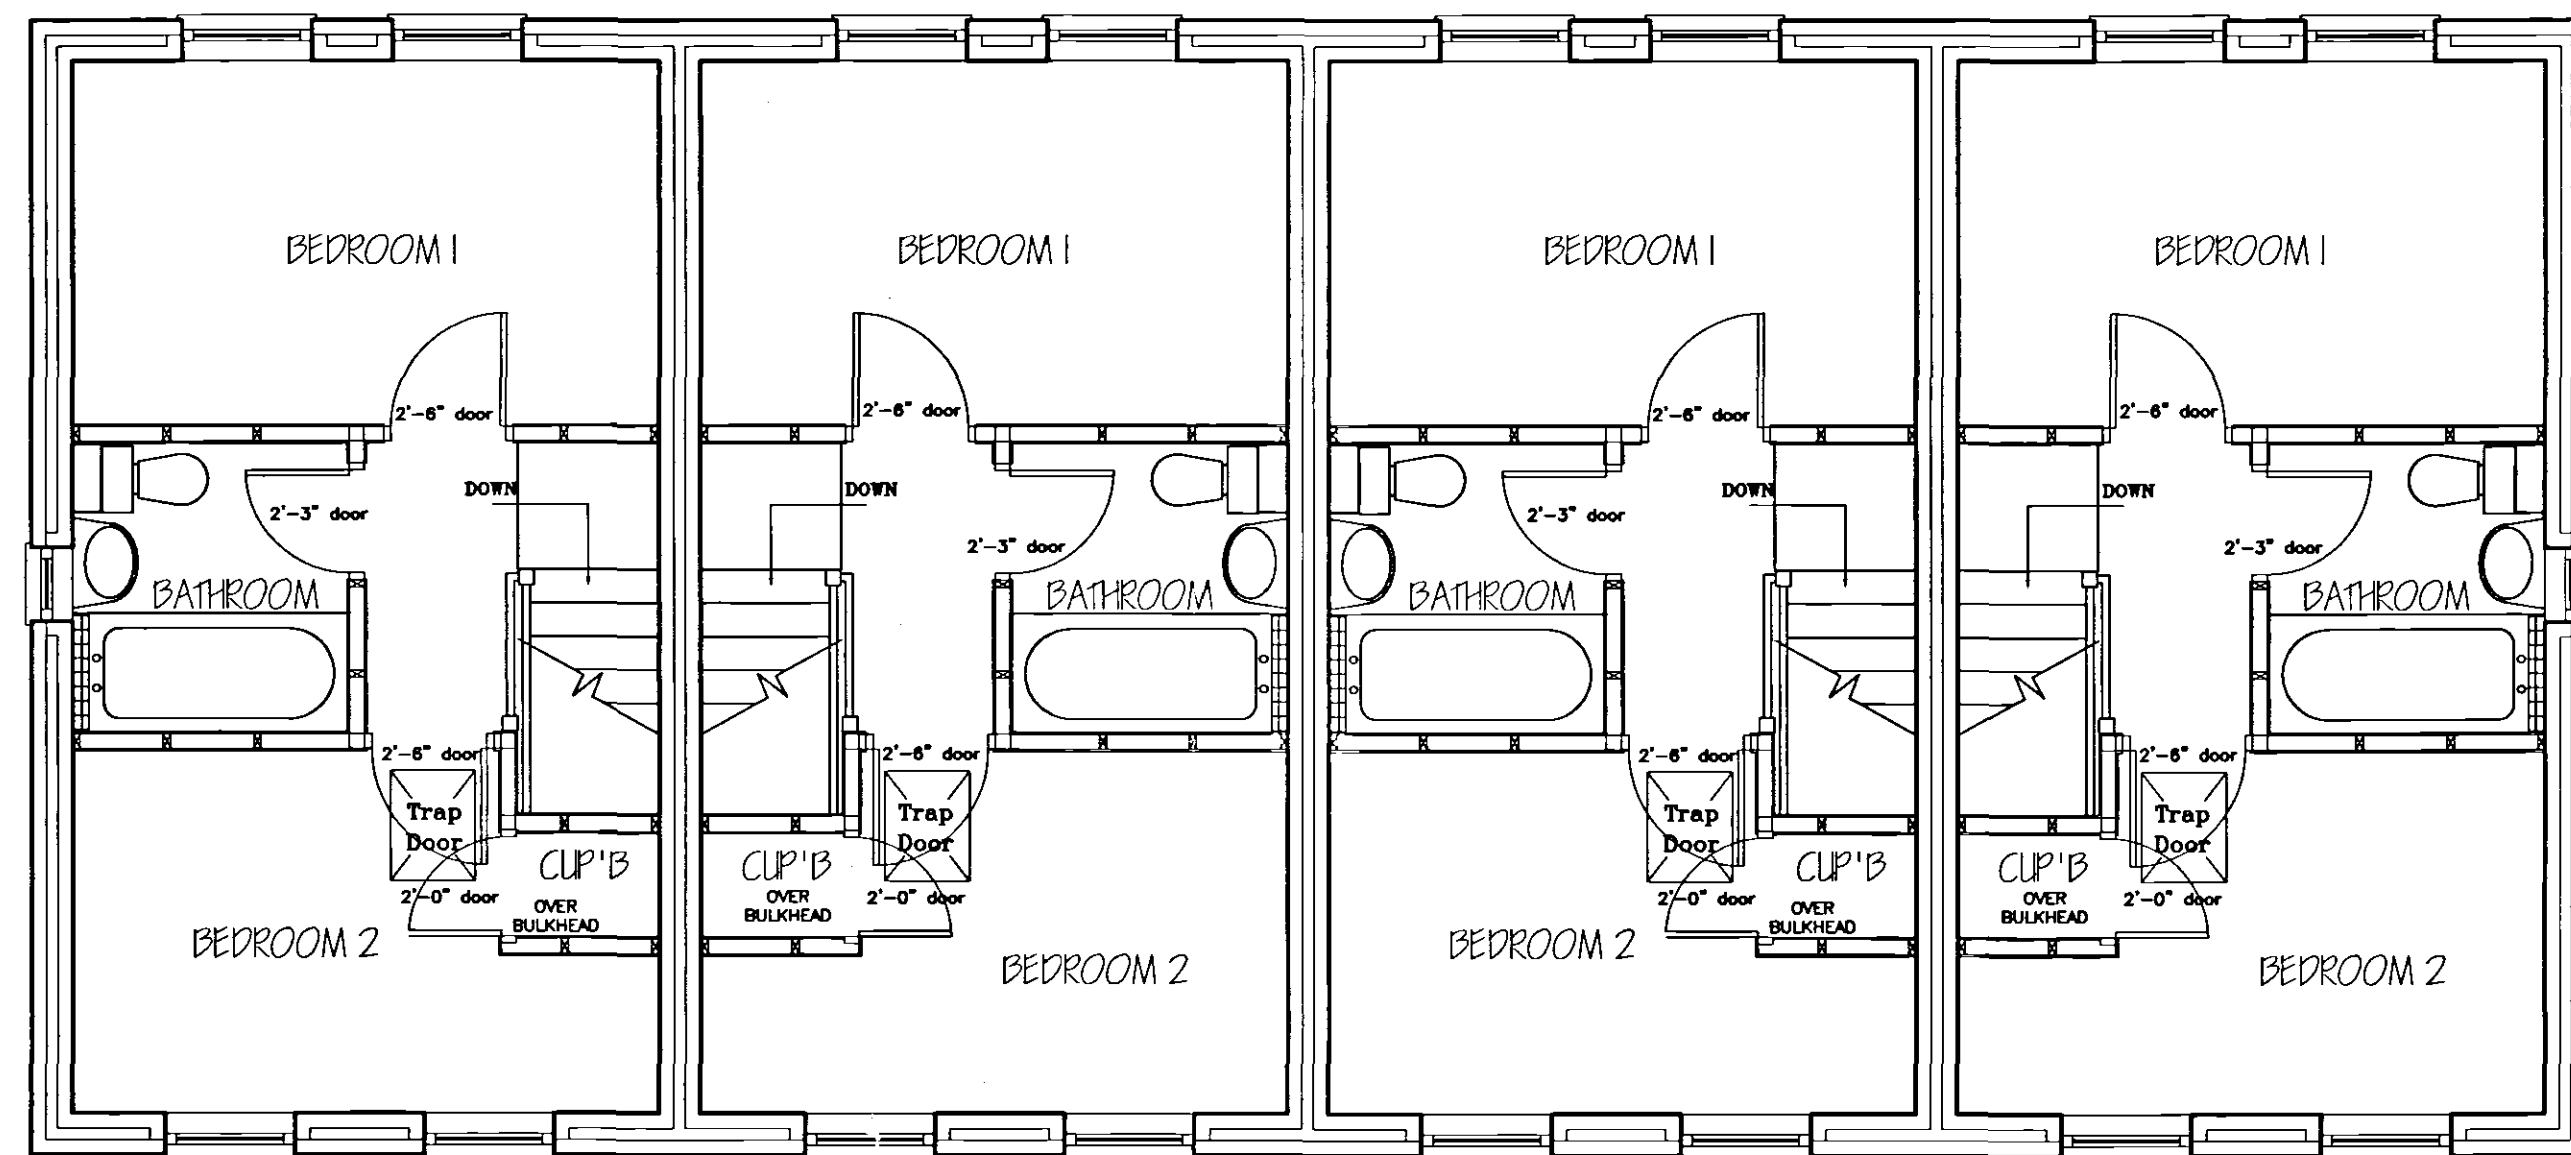


FIRST FLOOR LAYOUT




FRONT ELEVATION



SIDE ELEVATION

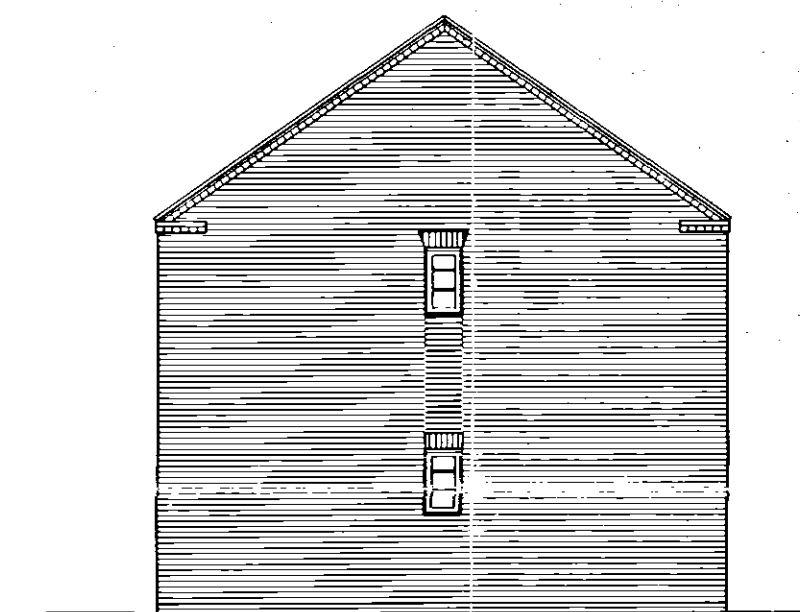

SIDE ELEVATION

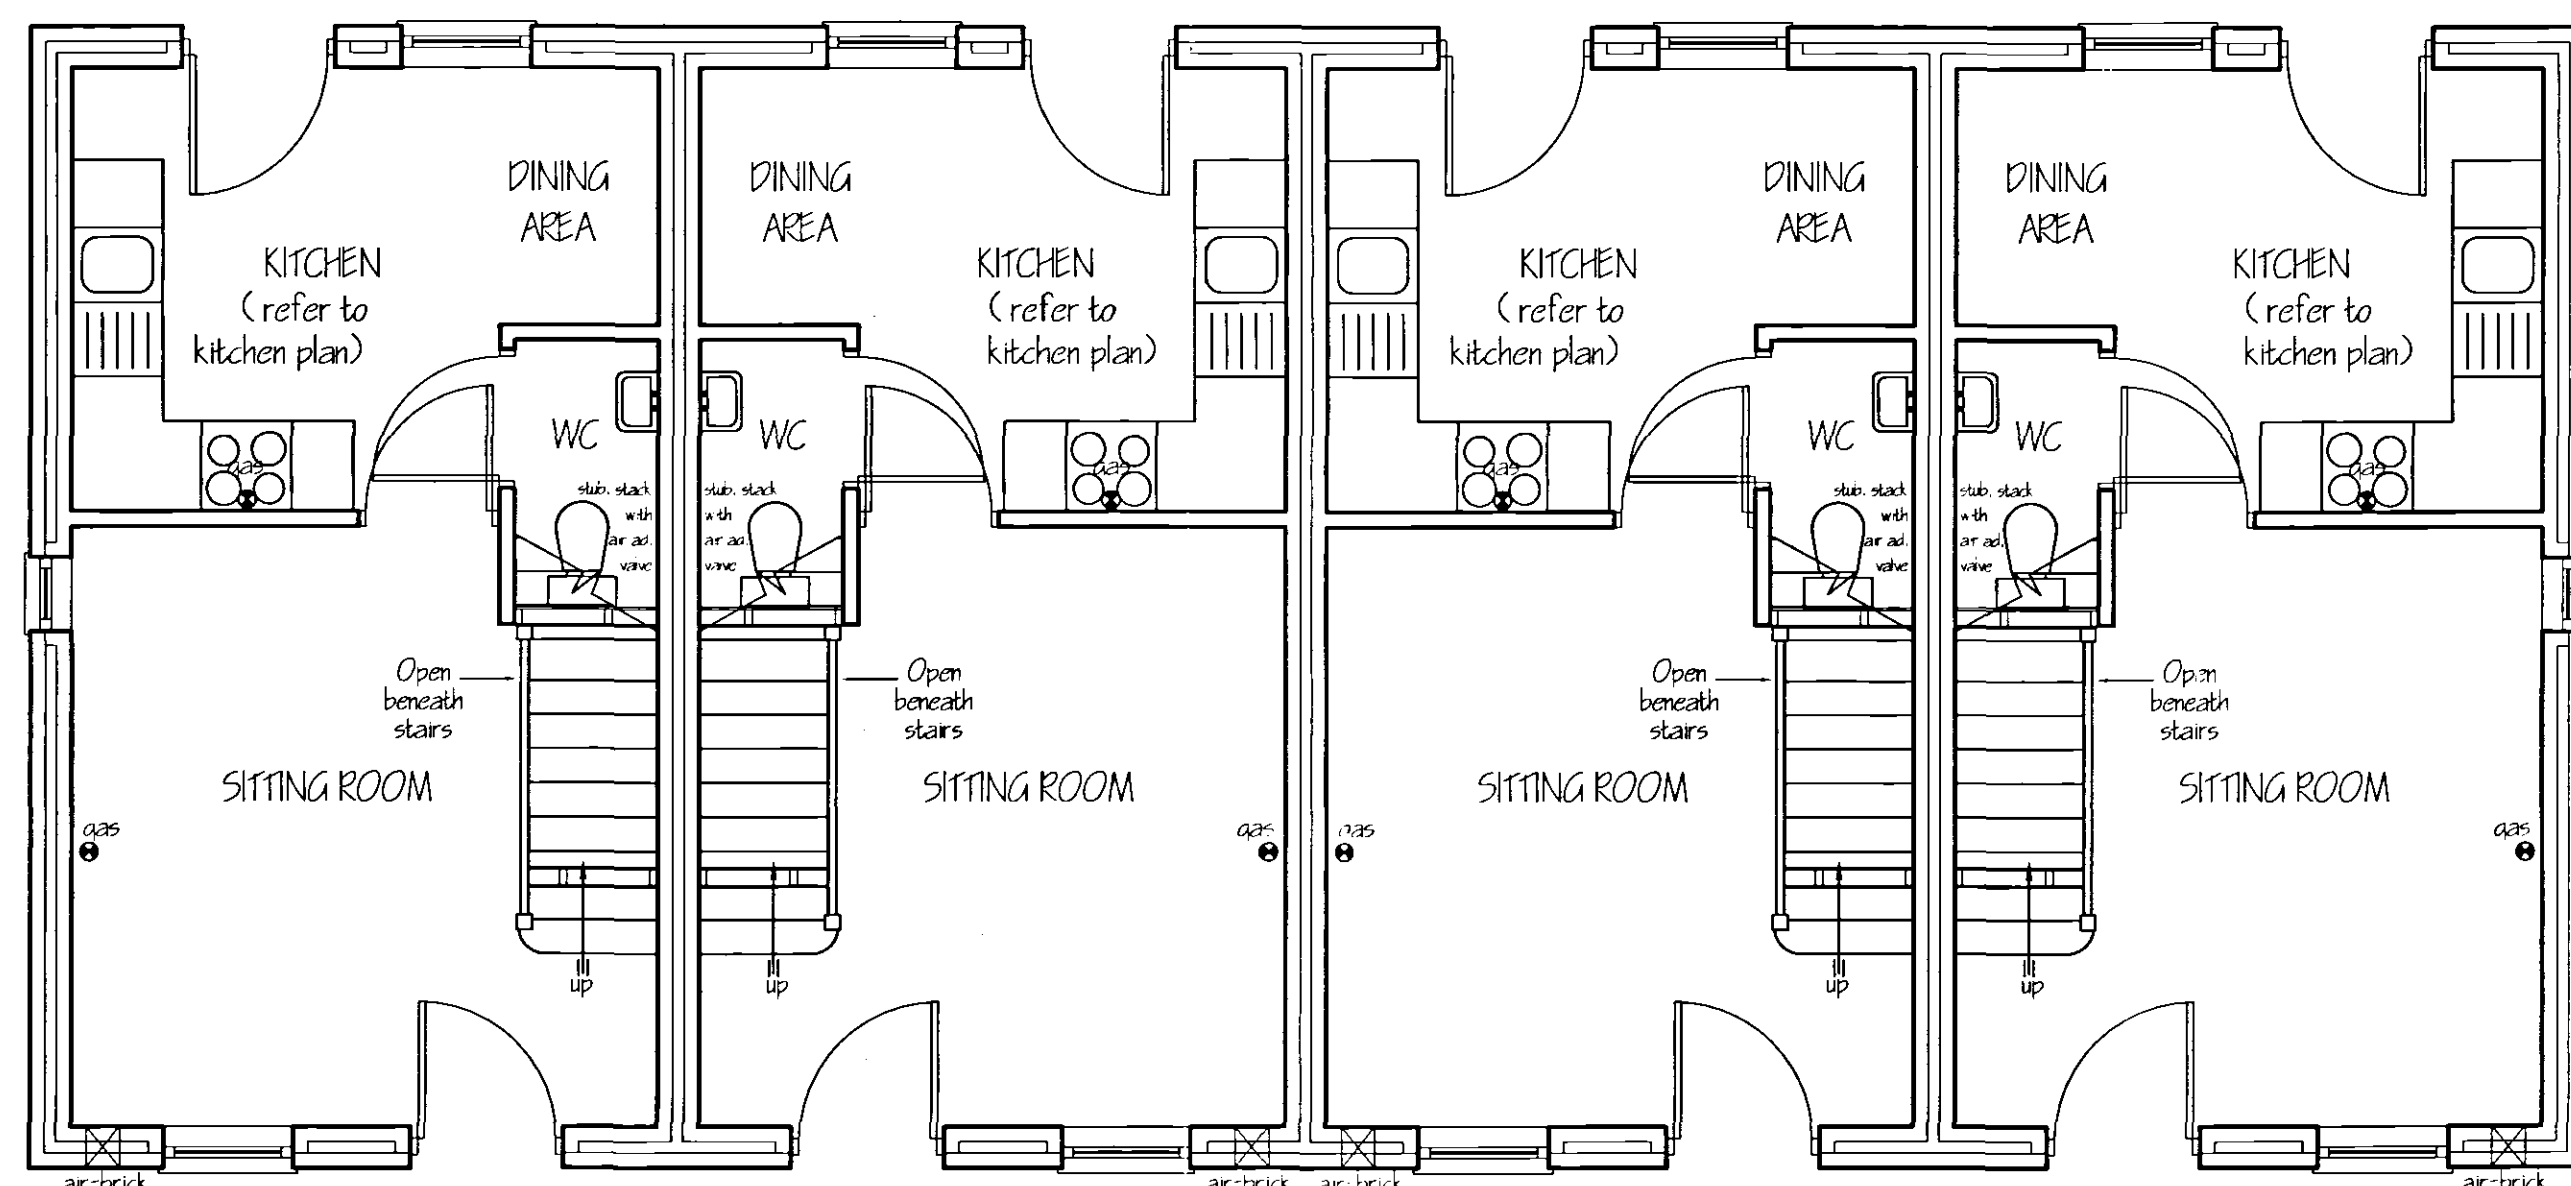

GROUND FLOOR LAYOUT



REAR ELEVATION

SHCC
Planning & Development
13 JUL 2004
Ref: 0956104



Broadgate Homes Limited

Broadgate House, Weston Hills,
Spalding, Lincolnshire. PE12 6DB.
Telephone: 01406 380532 Fax: 01406 380014

PROJECT TITLE

Plots 117, 118, 119 & 120
Plots 163, 164, 165 & 166
Holland Park
Spalding
Lincs.

DRAWING

**FLOOR LAYOUT
& ELEVATIONS**

REV	DESCRIPTION	DATE	BY

SCALE
1:50

DRAWN
LB

DATE
JUNE '04

DRAWING No.
0407/117-120 & 163-166-01