


FRONT ELEVATION


SIDE ELEVATION

REAR ELEVATION

SIDE ELEVATION

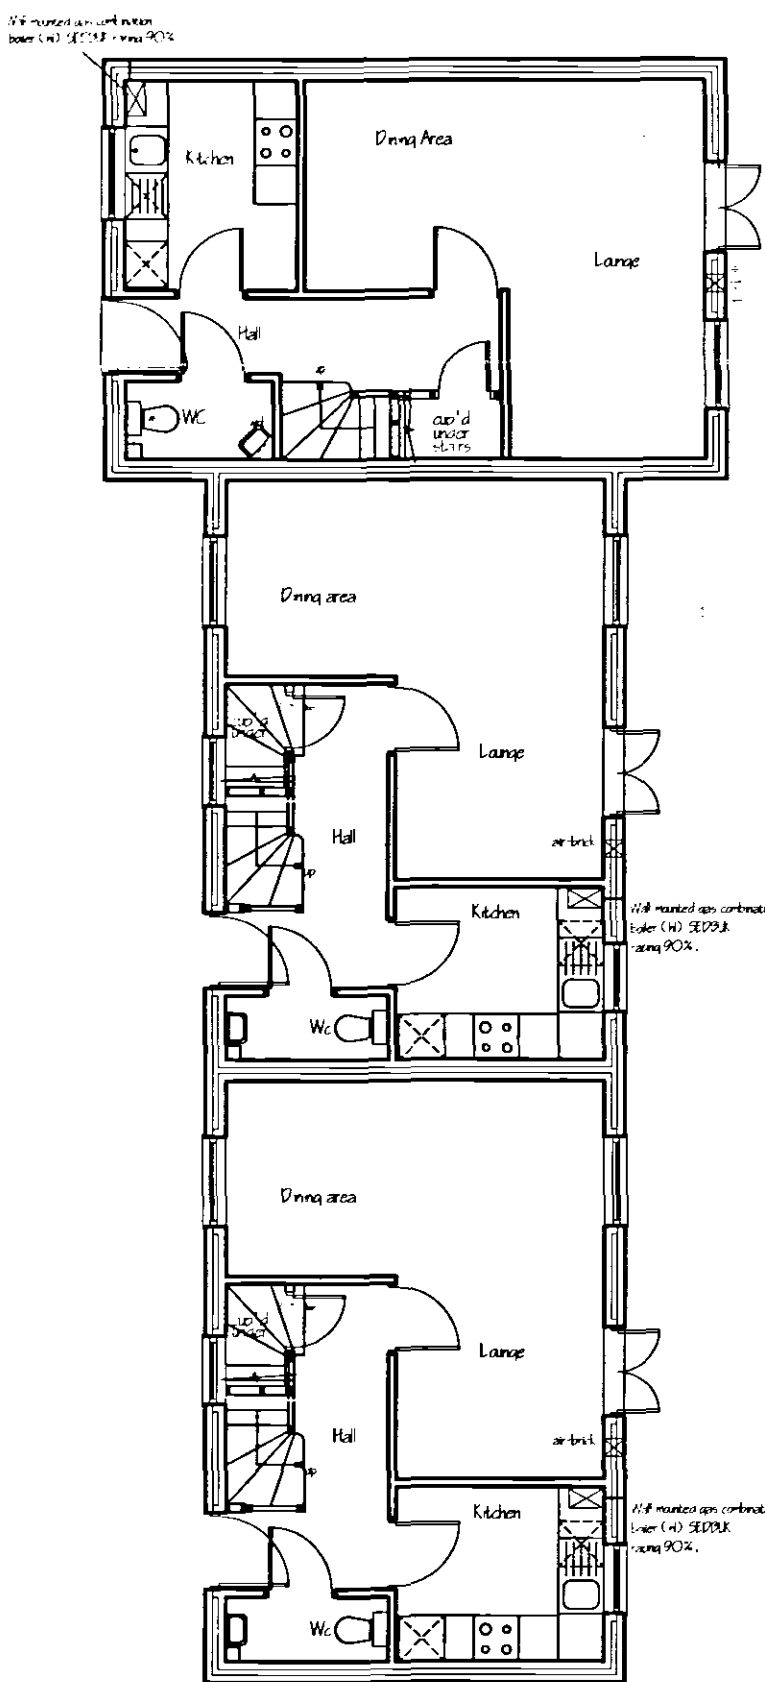

GROUND FLOOR LAYOUT

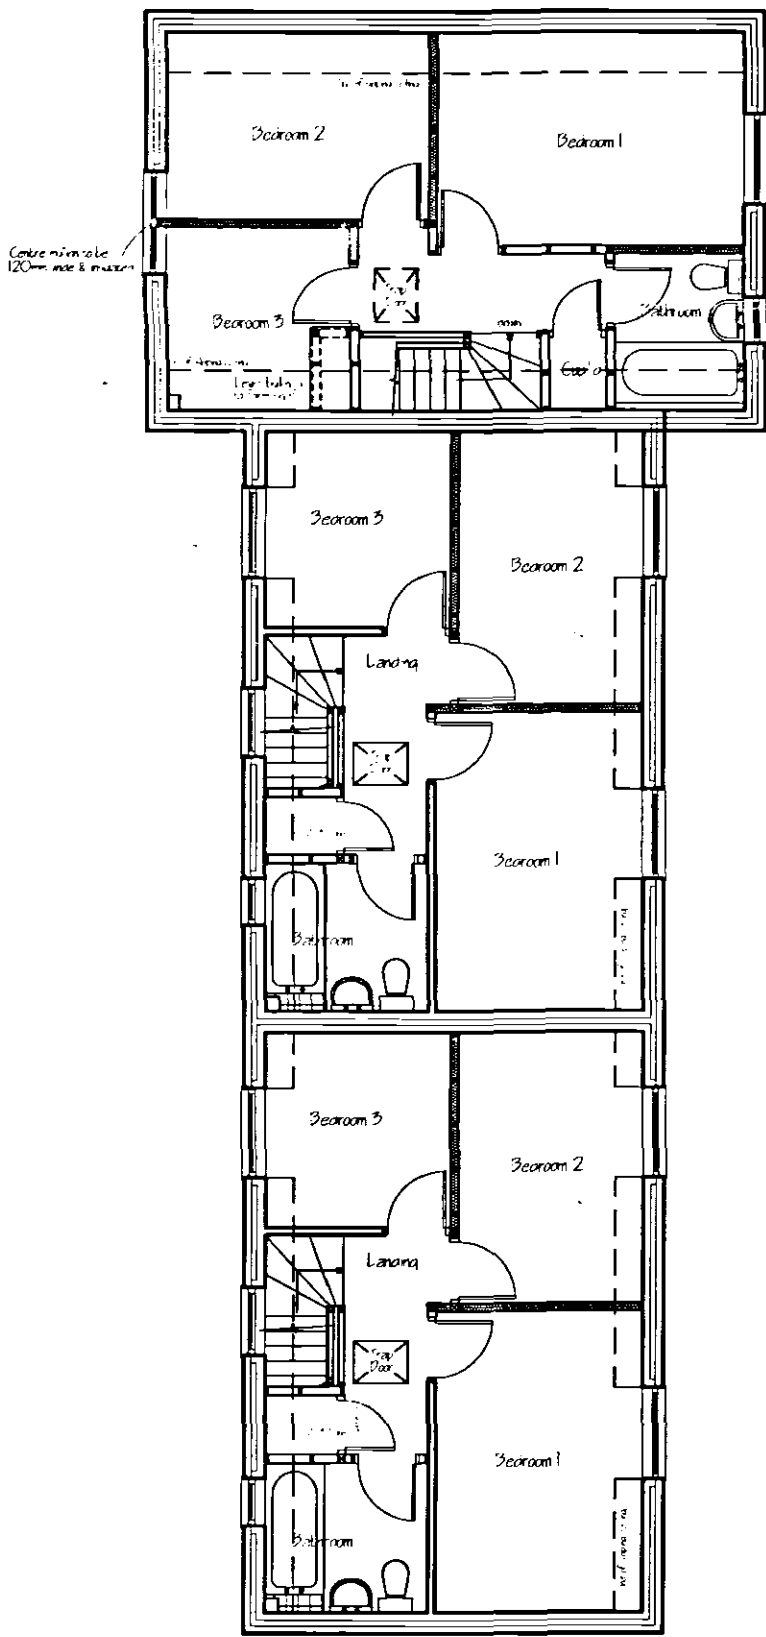

FIRST FLOOR LAYOUT



Broadgate Homes Limited
Broadgate House, Weston Hills,
Spalding, Lincolnshire, PE12 6DB.
Telephone: 01406 380532 Fax: 01406 380014

PROJECT TITLE

Plots 91-93 & 96-98
Holland Park
Spalding
Lincs.

SHDC
Planning & Development
13 JUL 2004
Ref: 0956104

DRAWING

FLOOR LAYOUTS
&
ELEVATIONS

DESCRIPTION	DATE	BY

SCALE

1:100

DRAWN

JJT

DATE

JUNE '04

DRAWING No.

0407/91-93,96-98 -01

DETERMINED
FLY