




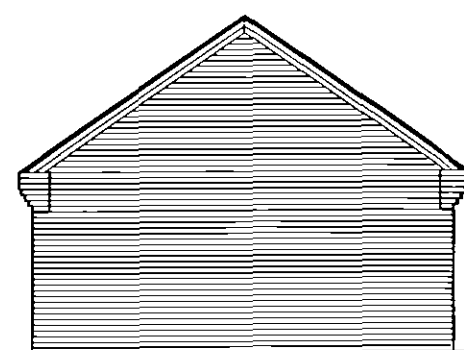


FRONT ELEVATION

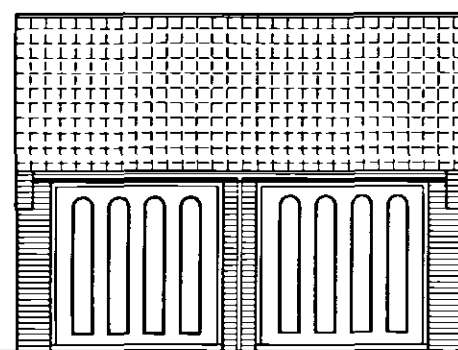


SIDE ELEVATION

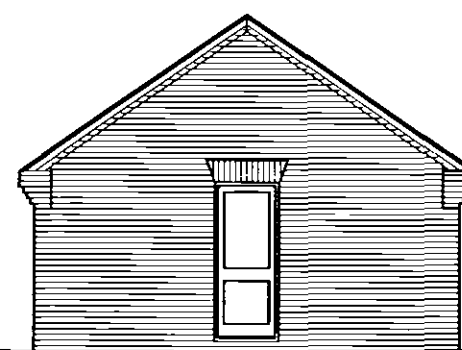

REAR ELEVATION

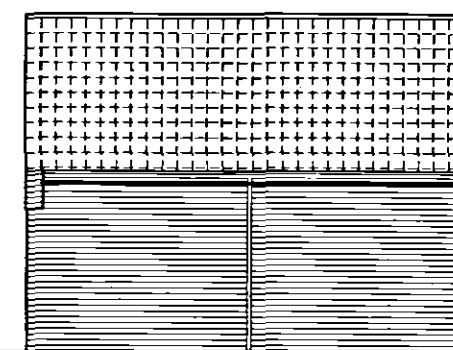

SIDE ELEVATION

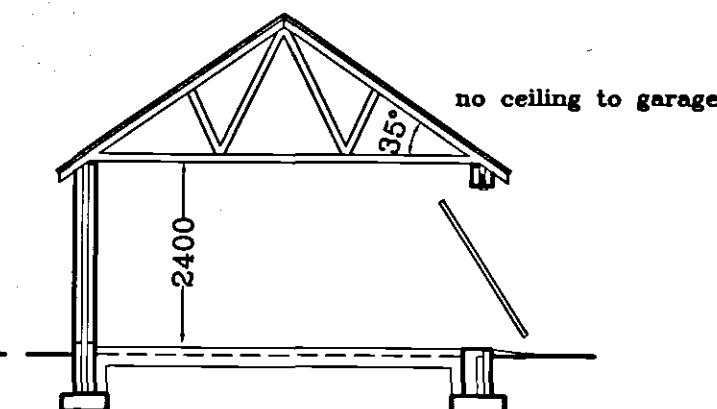

SECTION

SPDC
Planning & Development
13 JUL 2004
Ref: 0956104




Broadgate Homes Limited
Broadgate House, Weston Hills,
Spalding, Lincolnshire. PE12 6DB.
Telephone: 01406 380532 Fax: 01406 380014

PROJECT TITLE
STANDARD GARAGE


Plot 149
Holland Park,
Spalding,
Lincs.

REV	DESCRIPTION	DATE	BY
a)	Changed to two lights.	21.09.01	ASZ
b)	Revisions relating to Part L Bldg Regs	16.04.02	JLH

SCALE 1:50 1:100	DRAWN A.S.Z
DATE MAY '04	DRAWING No. 0407/149-02

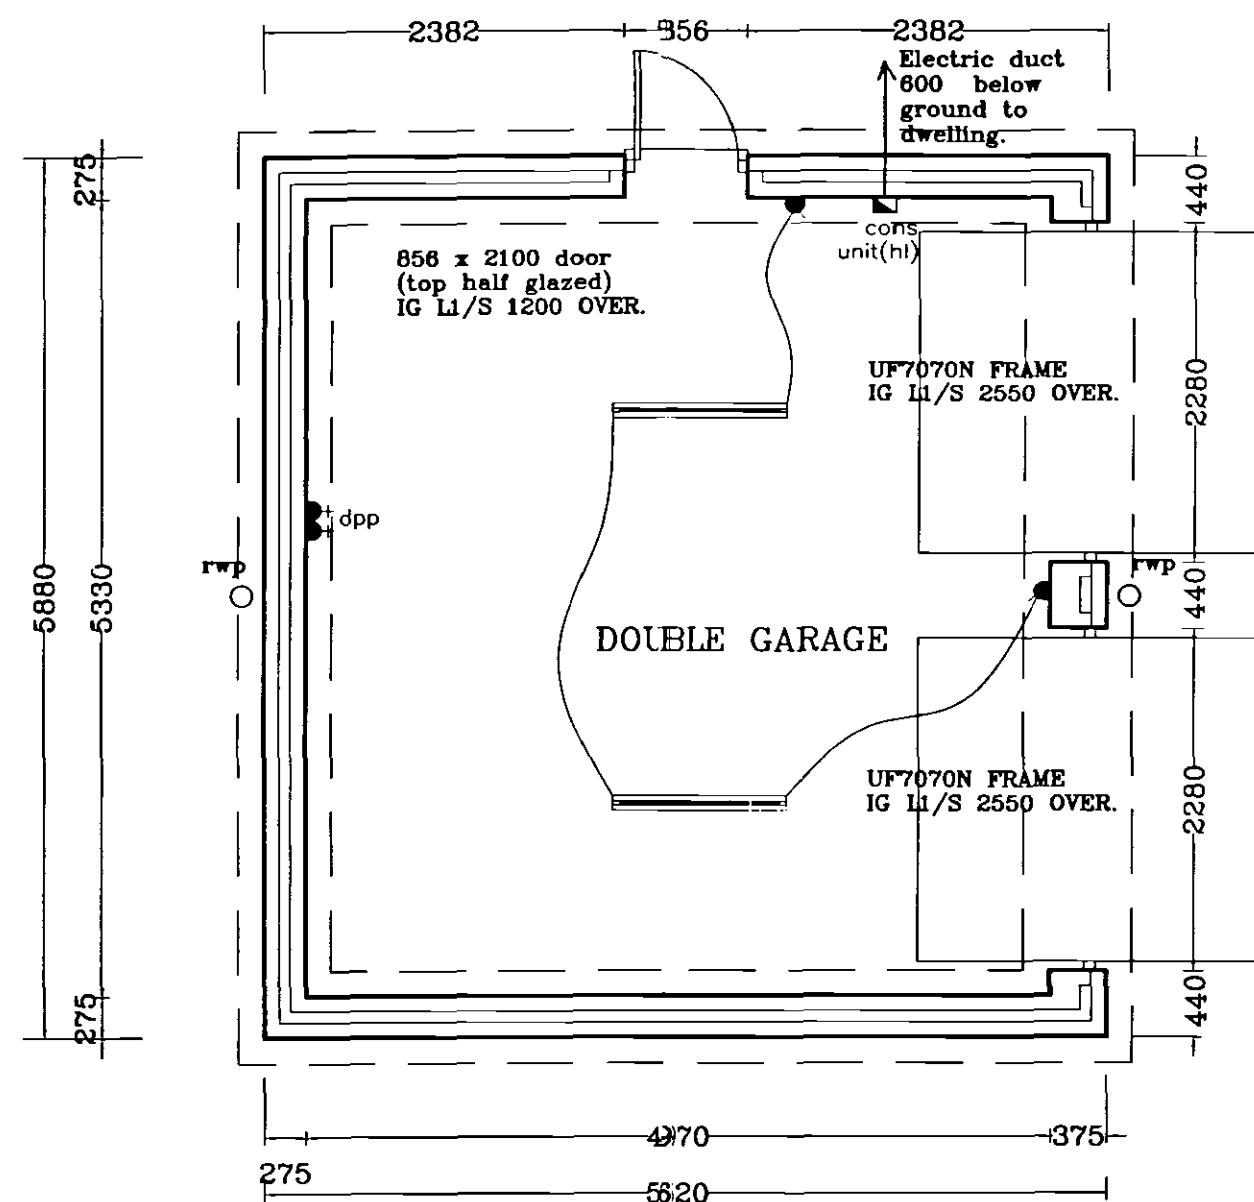

FLOOR LAYOUT

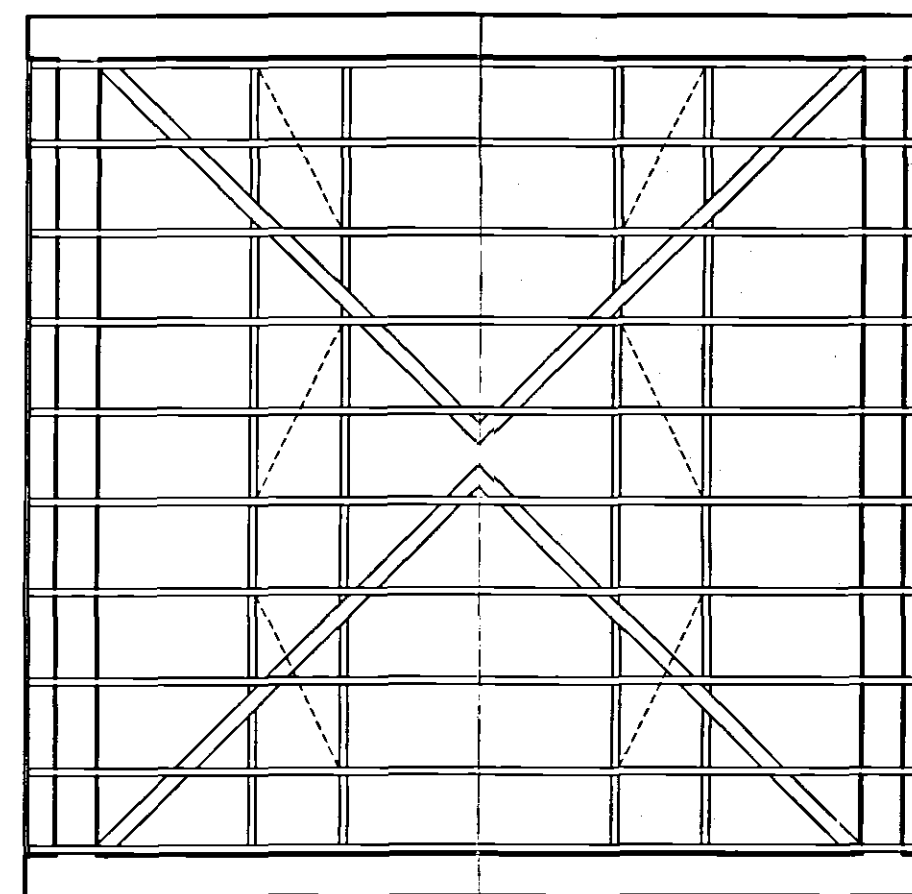

ROOF LAYOUT

