



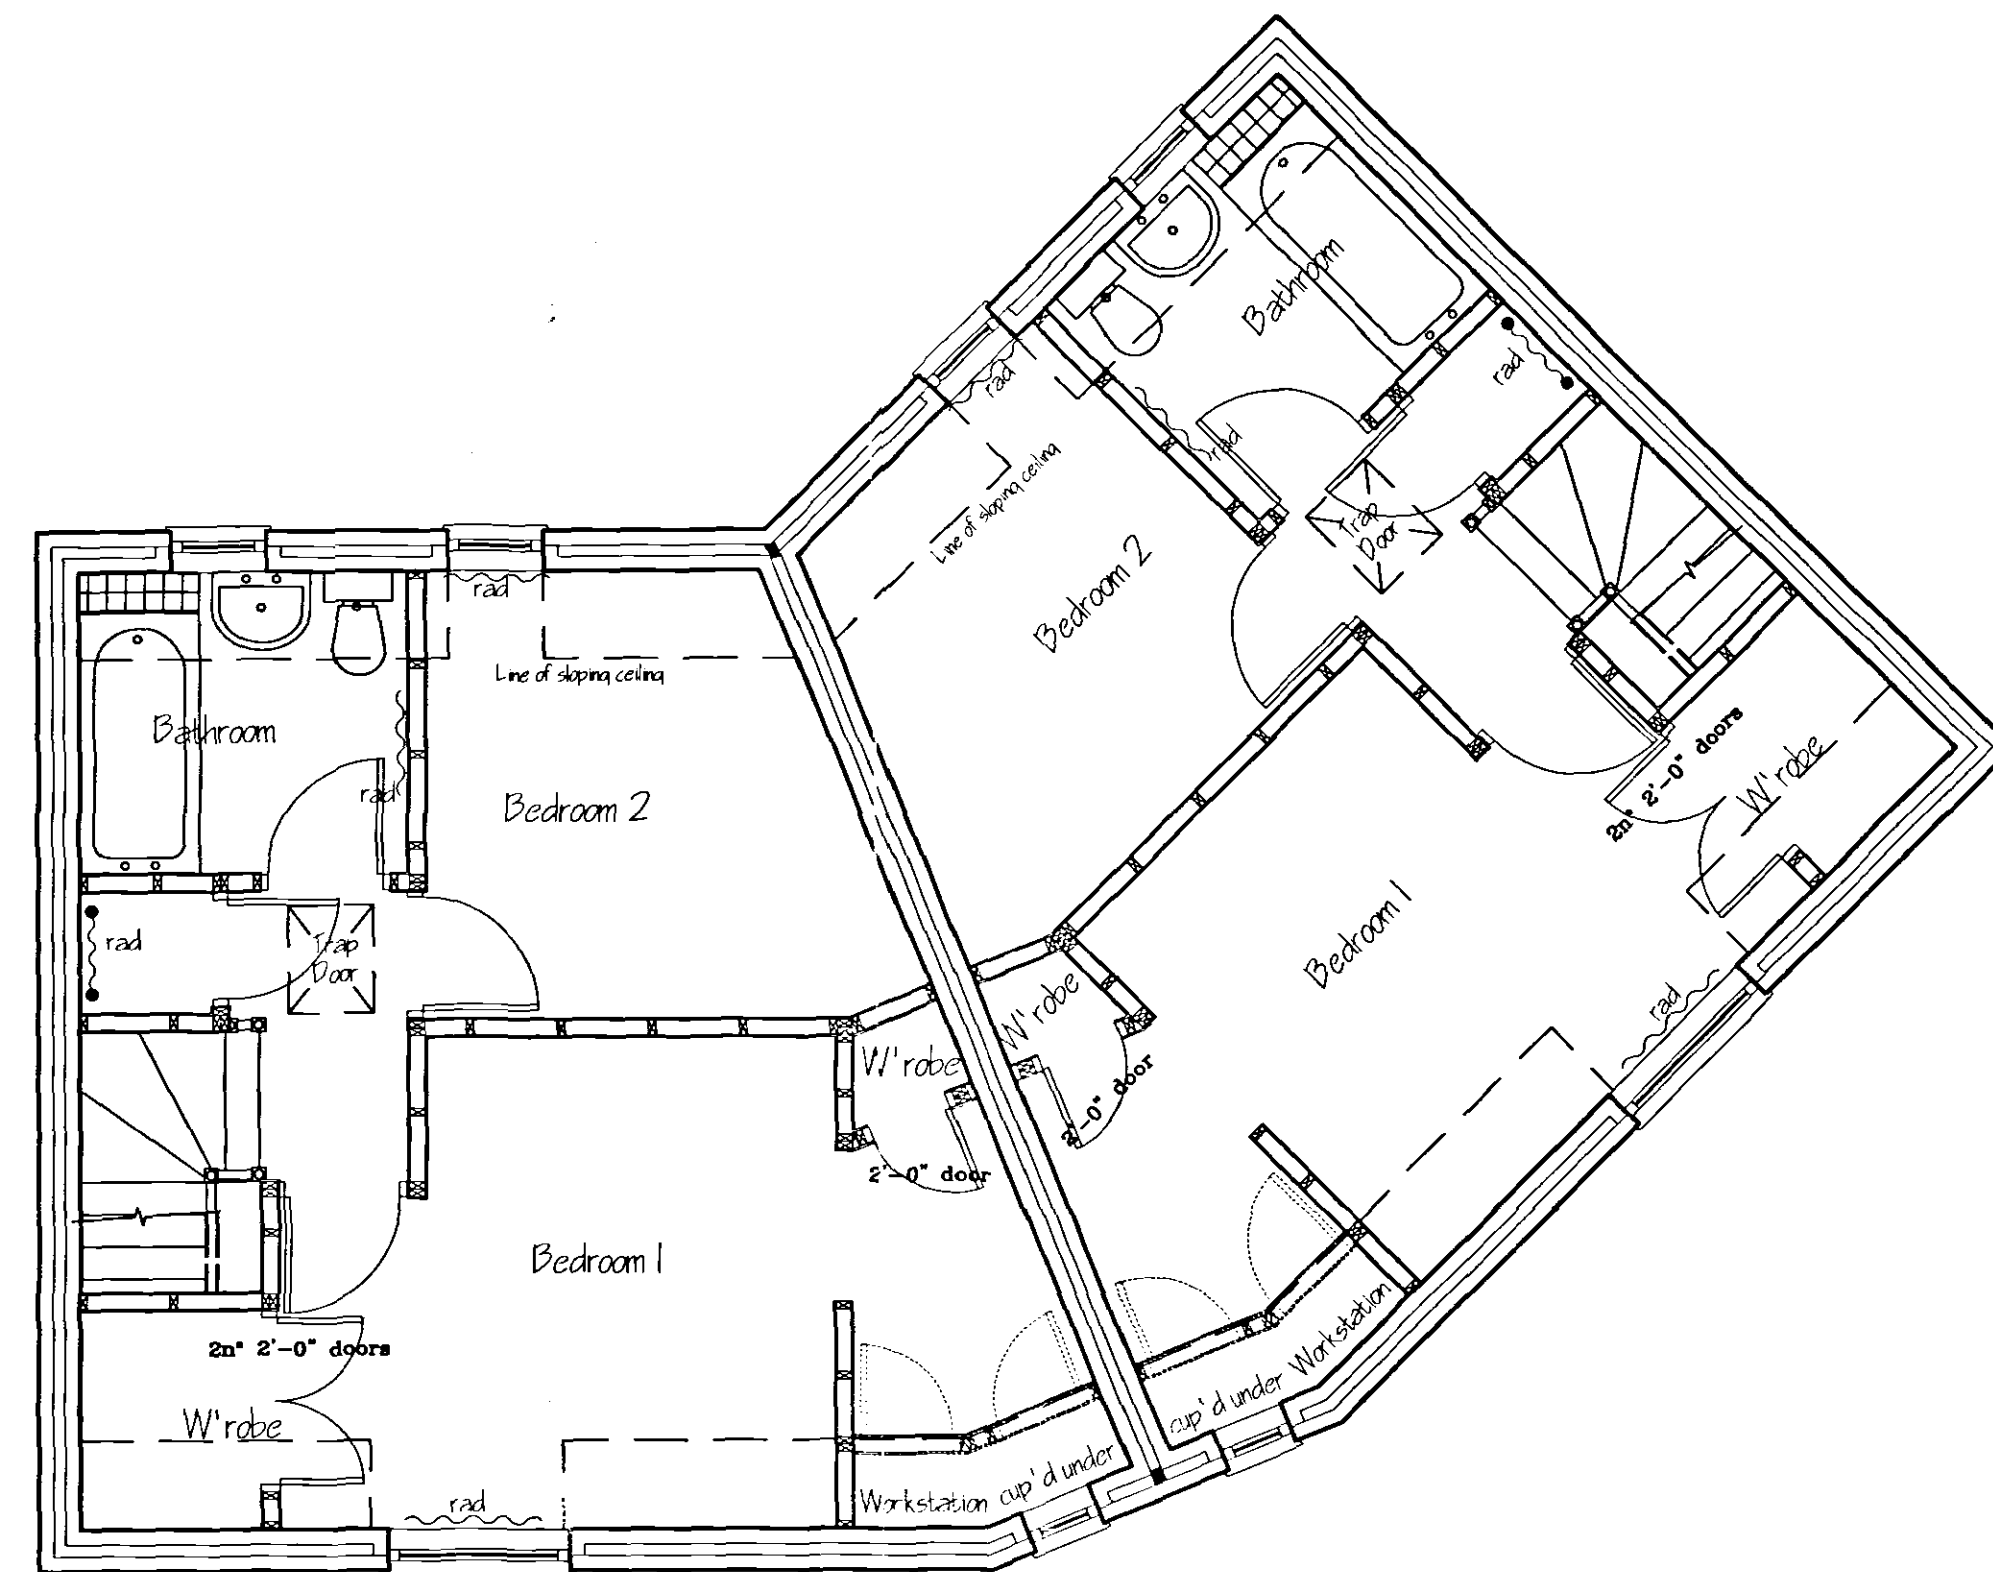


FIRST FLOOR LAYOUT

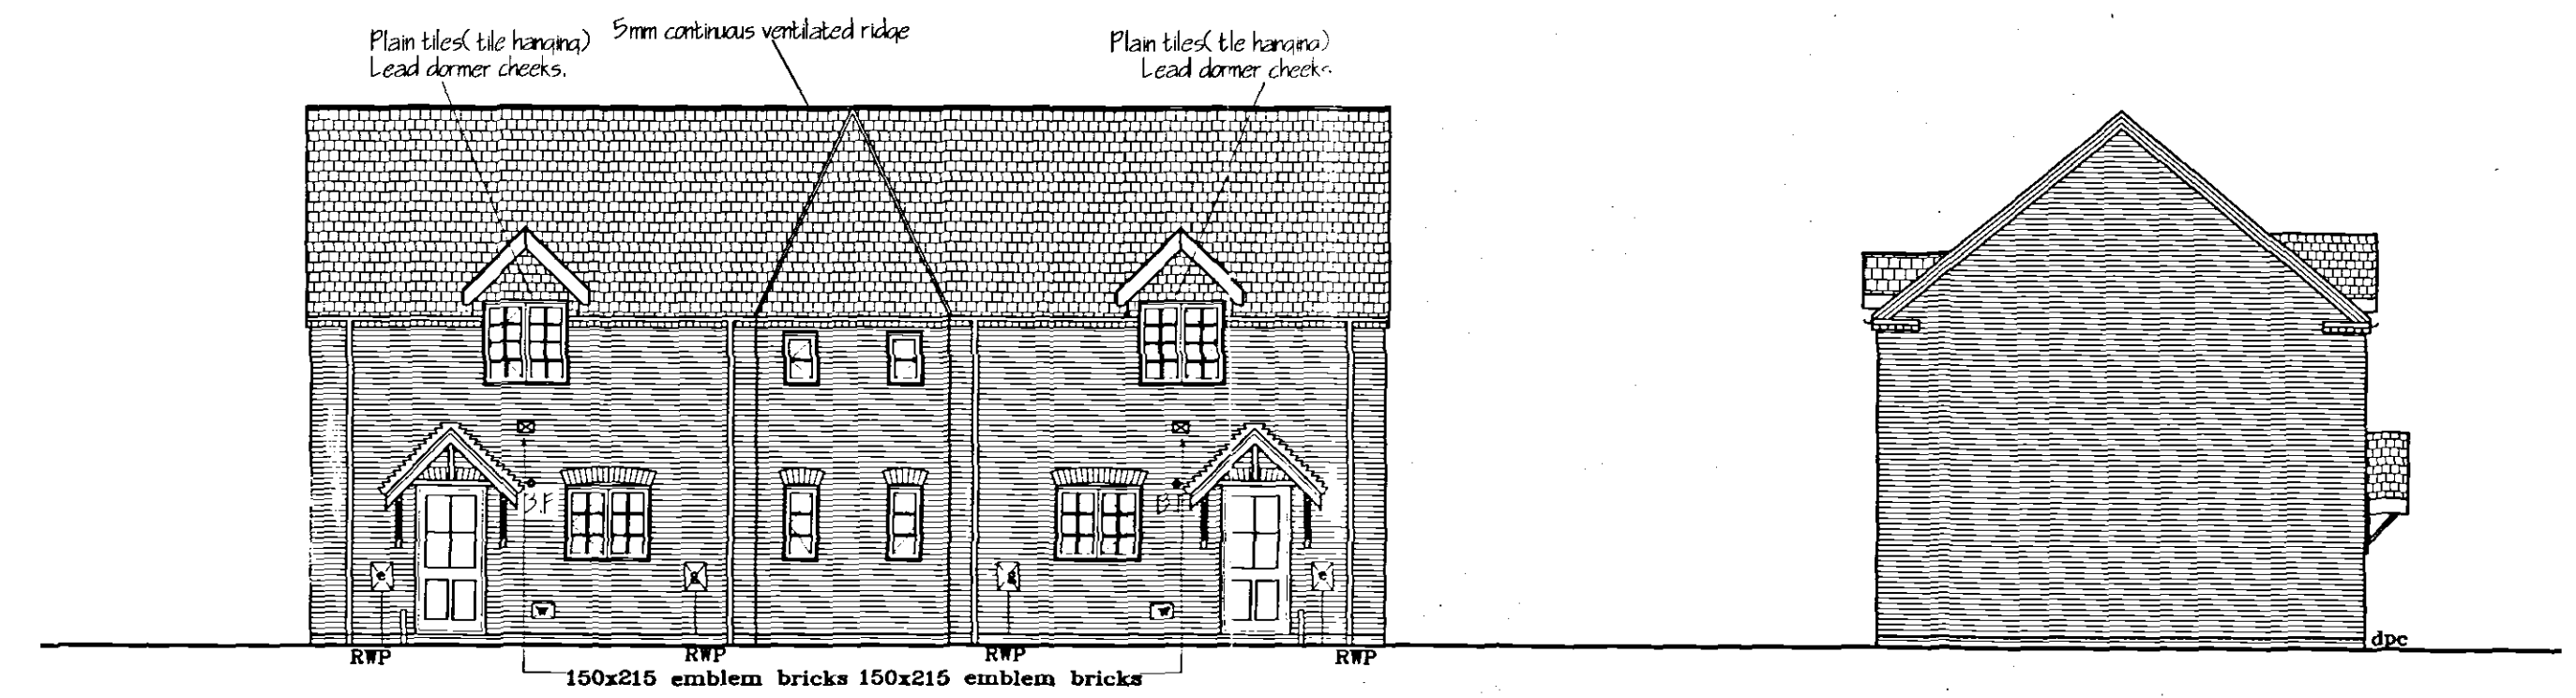


FRONT ELEVATION

SIDE ELEVATION

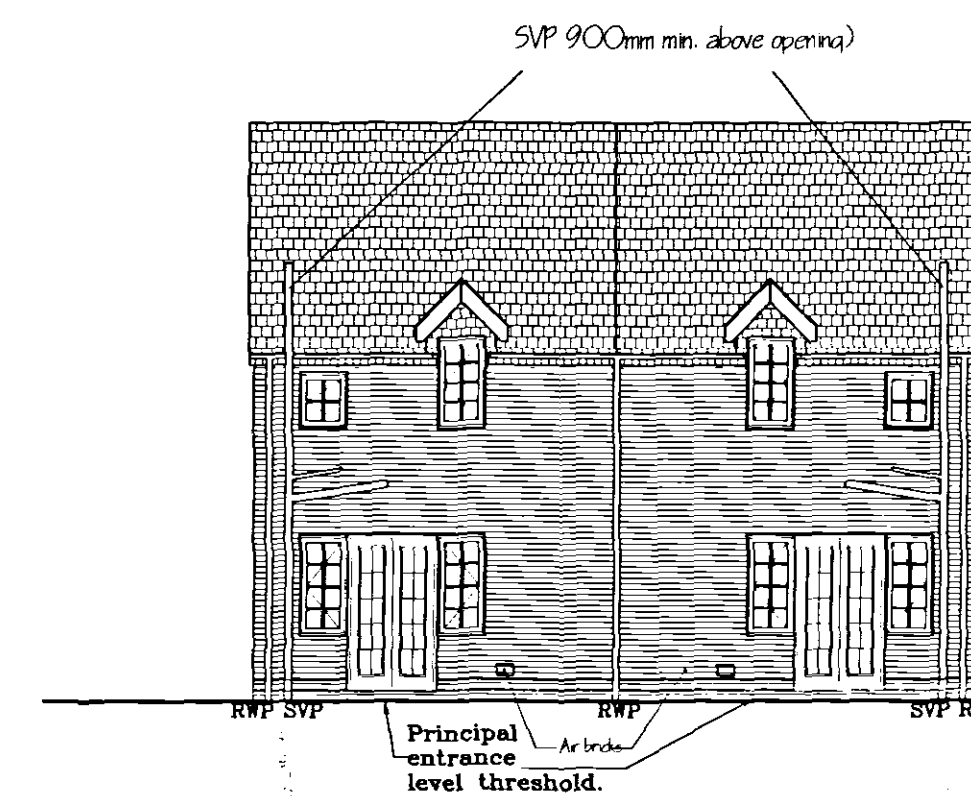

REAR ELEVATION

SIDE ELEVATION

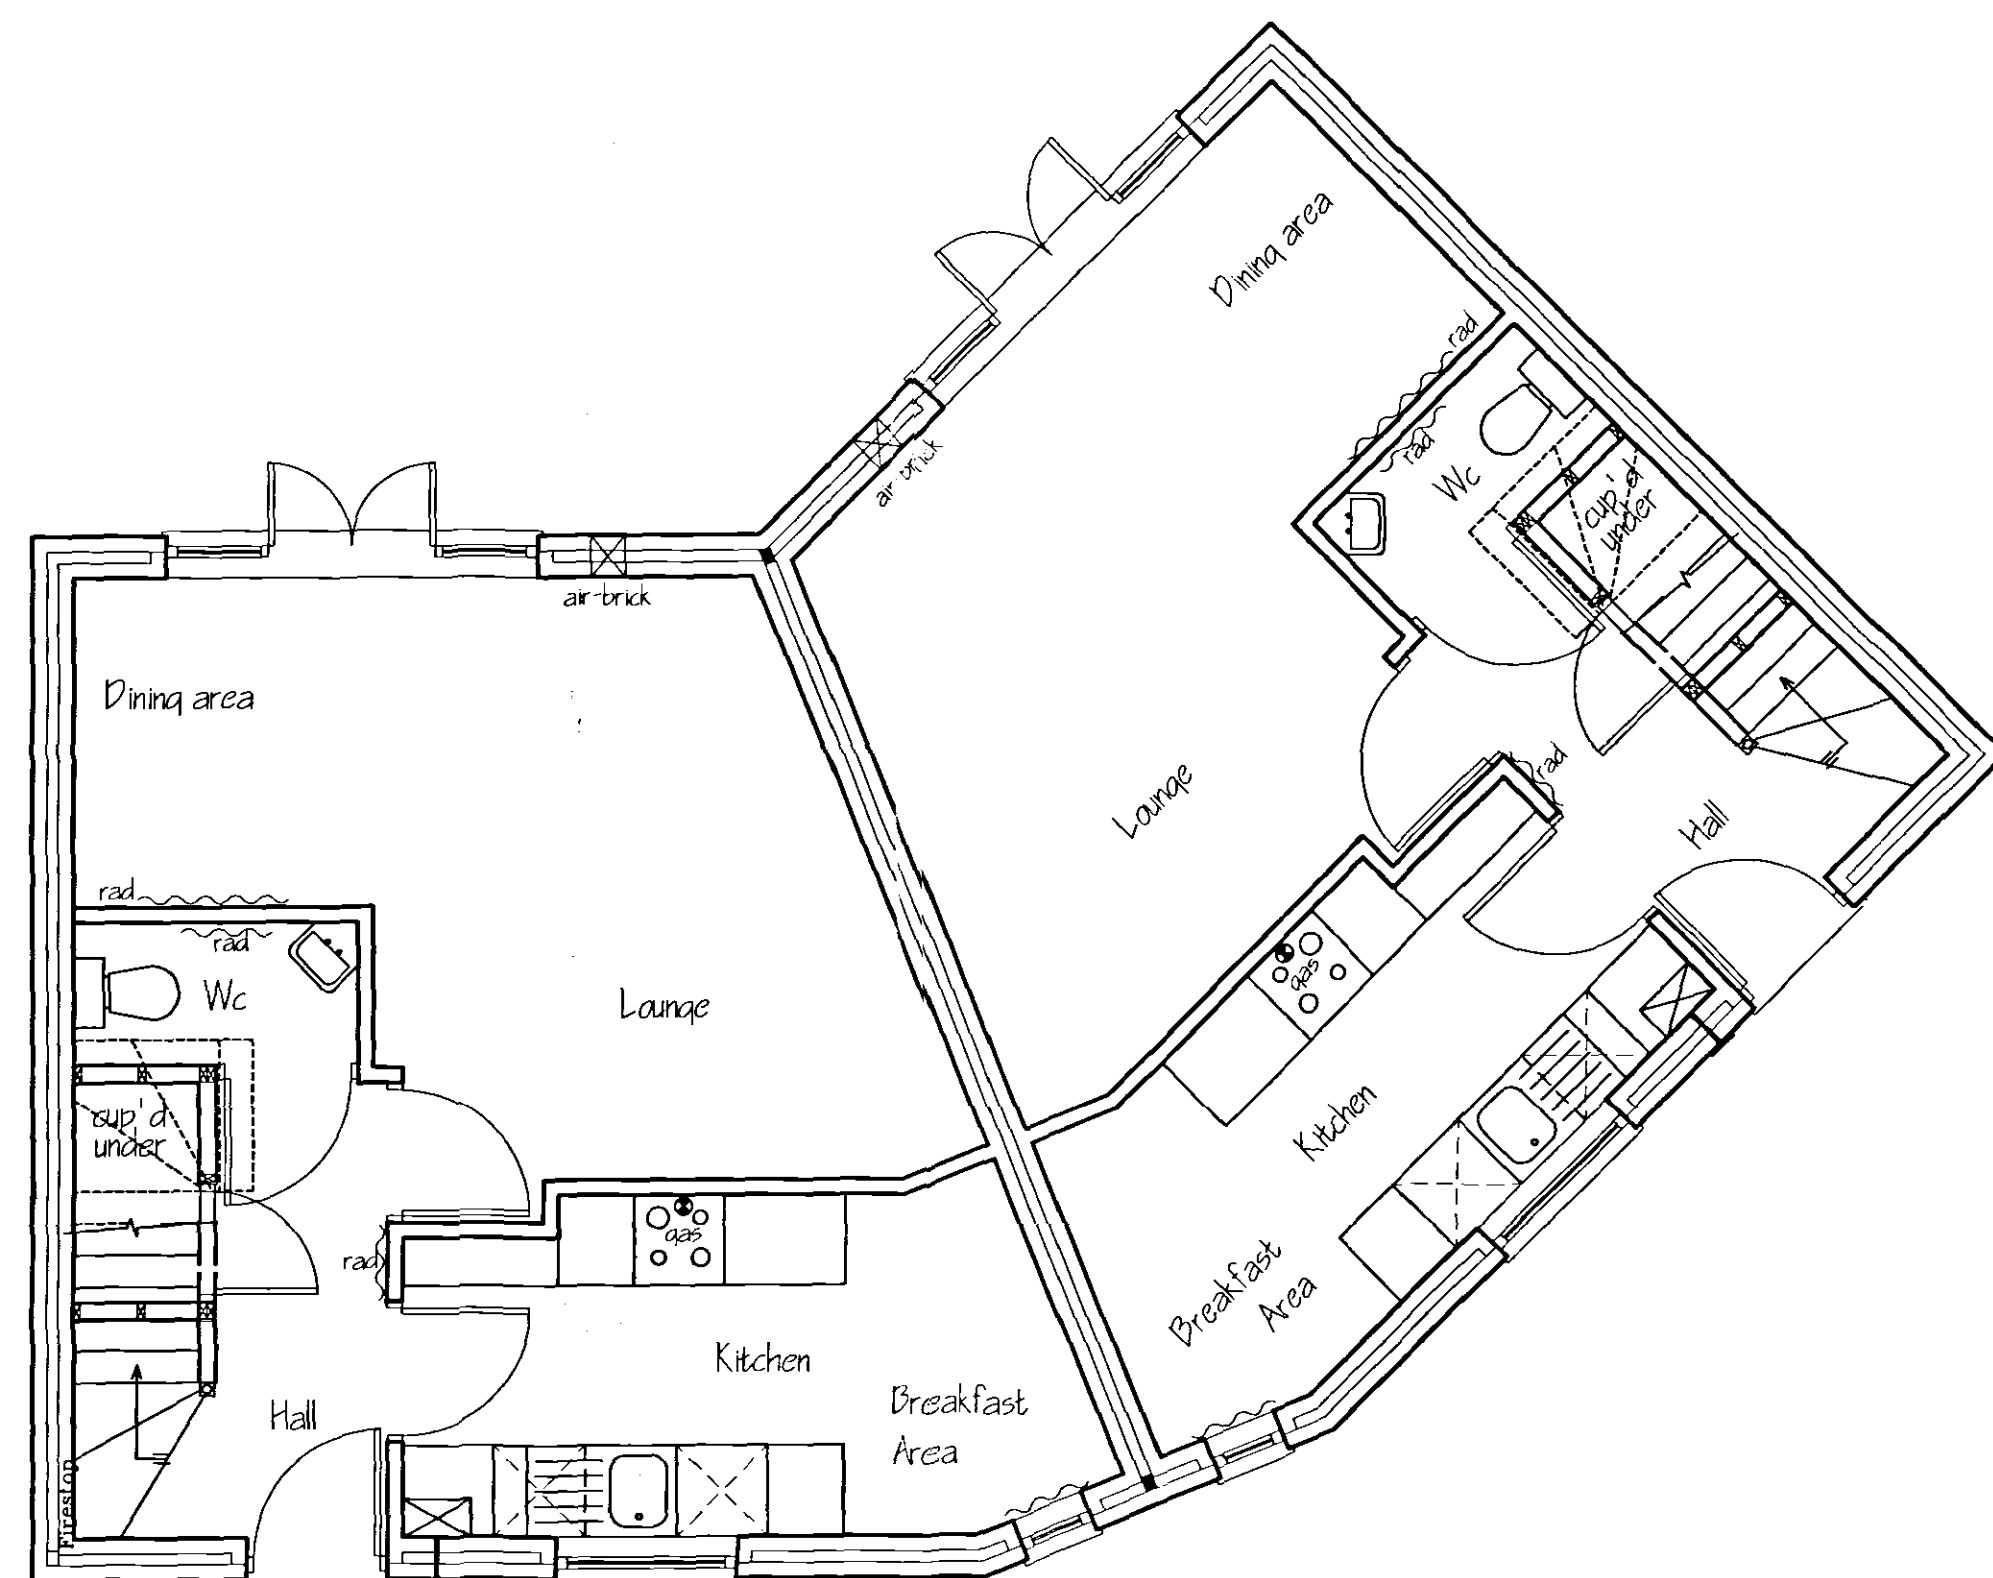


GROUND FLOOR LAYOUT



Broadgate Homes Limited

Broadgate House, Weston Hills,
Spalding, Lincolnshire. PE12 6DB.
Telephone: 01406 380532 Fax:01406 380014

PROJECT TITLE

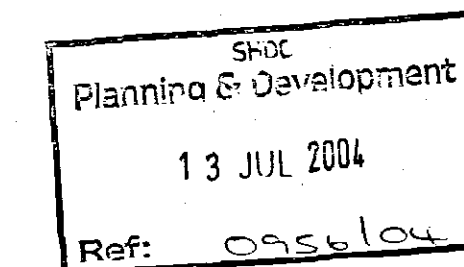

Plots 121,122.
Holland Park.
Spalding.
LINCS

DRAWING

FLOOR LAYOUT & ELEVATIONS

[illegible]

SCALE
1:50 1:100

DRAWN
ASZ

DATE
JUNE '04

DRAWING No.
0407/121,122 -01

DETERMINED
PLAN