




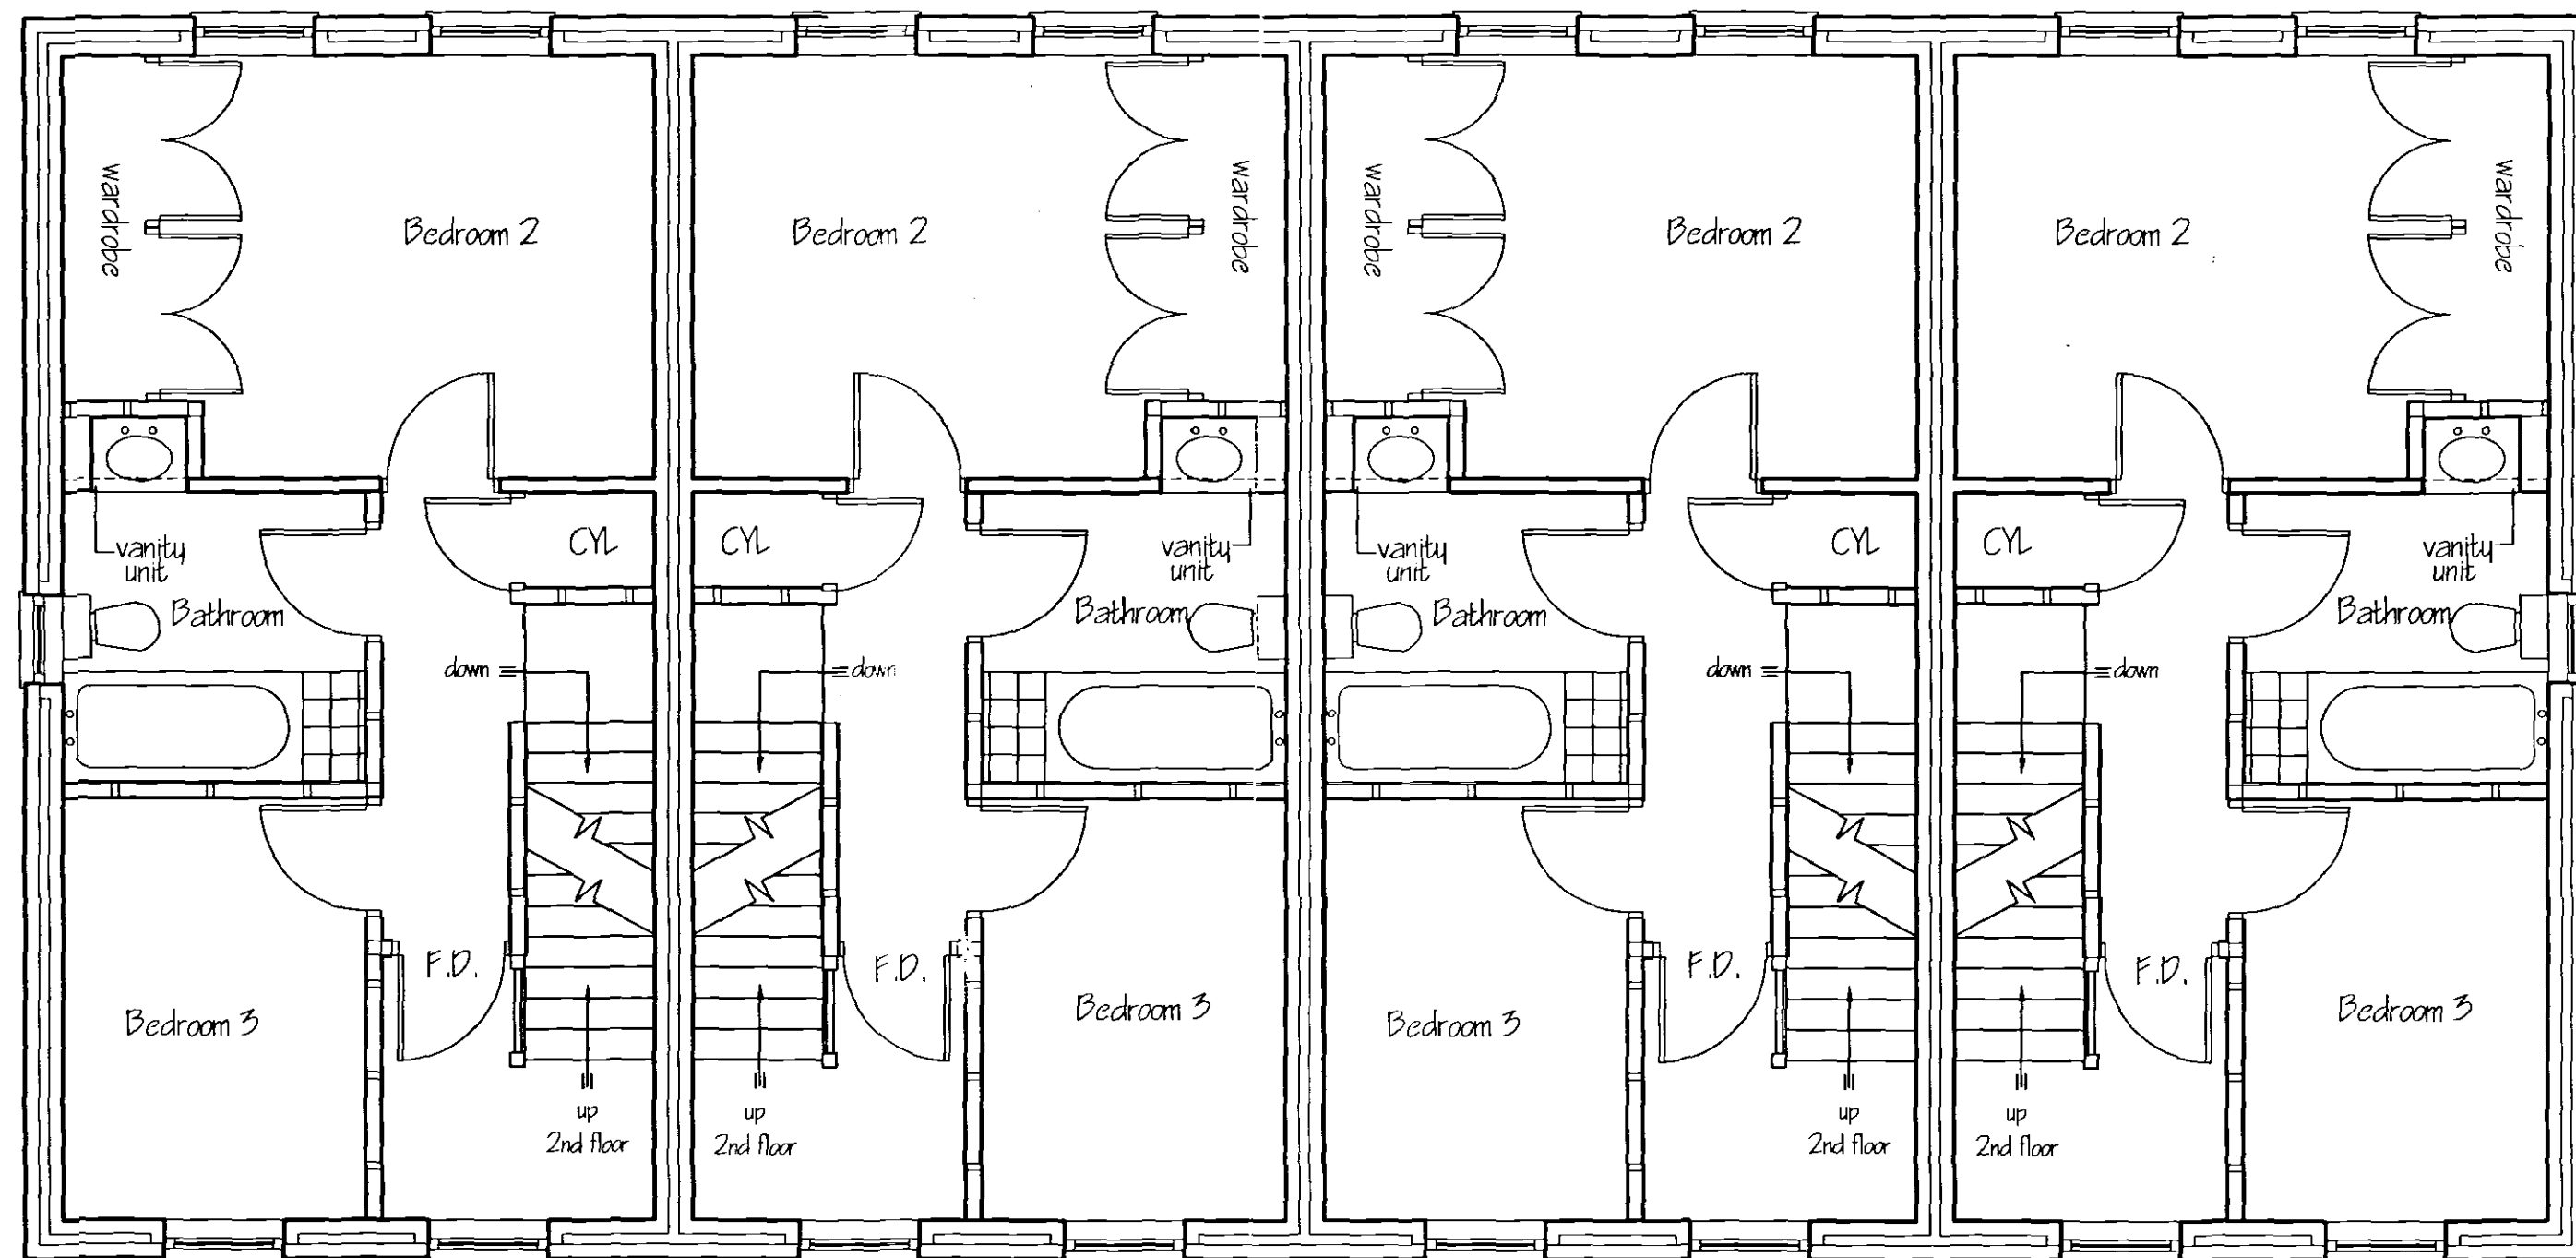


FIRST FLOOR LAYOUT

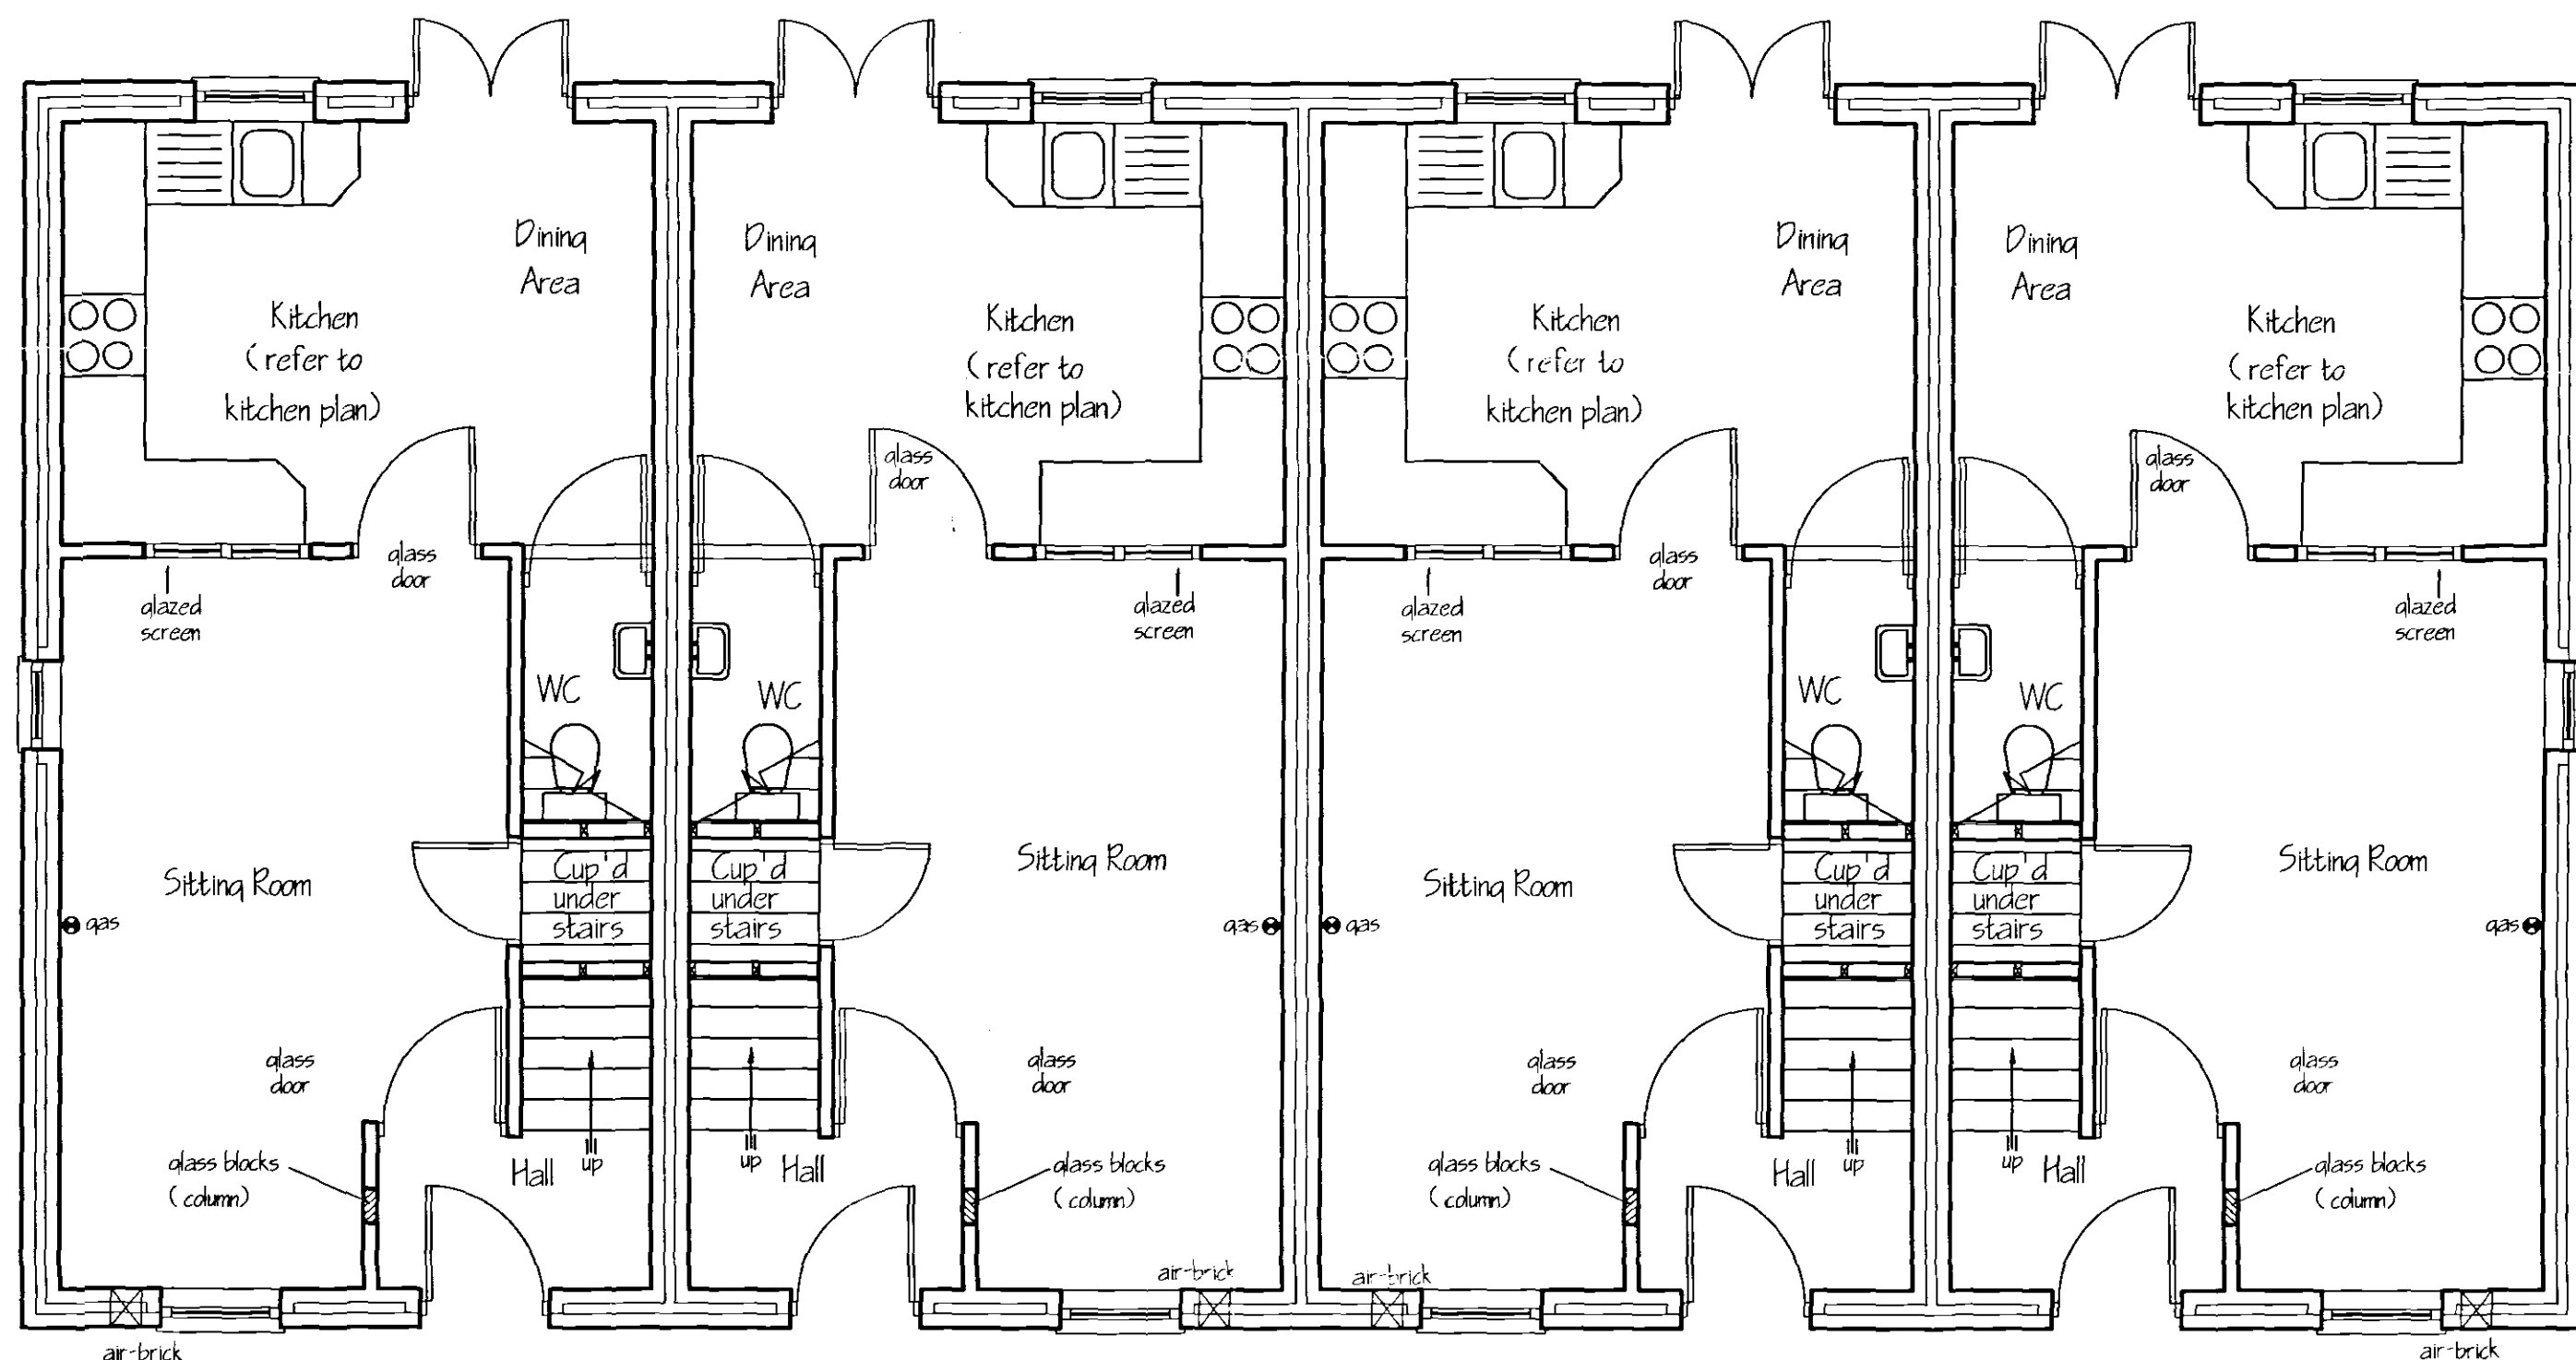


GROUND FLOOR LAYOUT

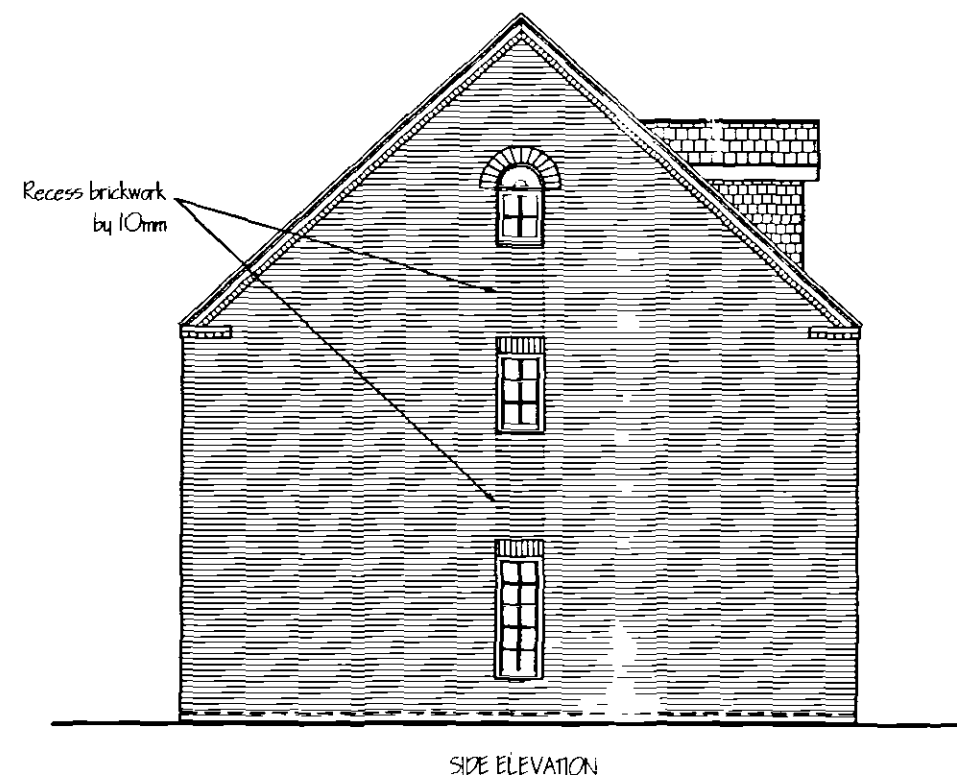


SIDE ELEVATION

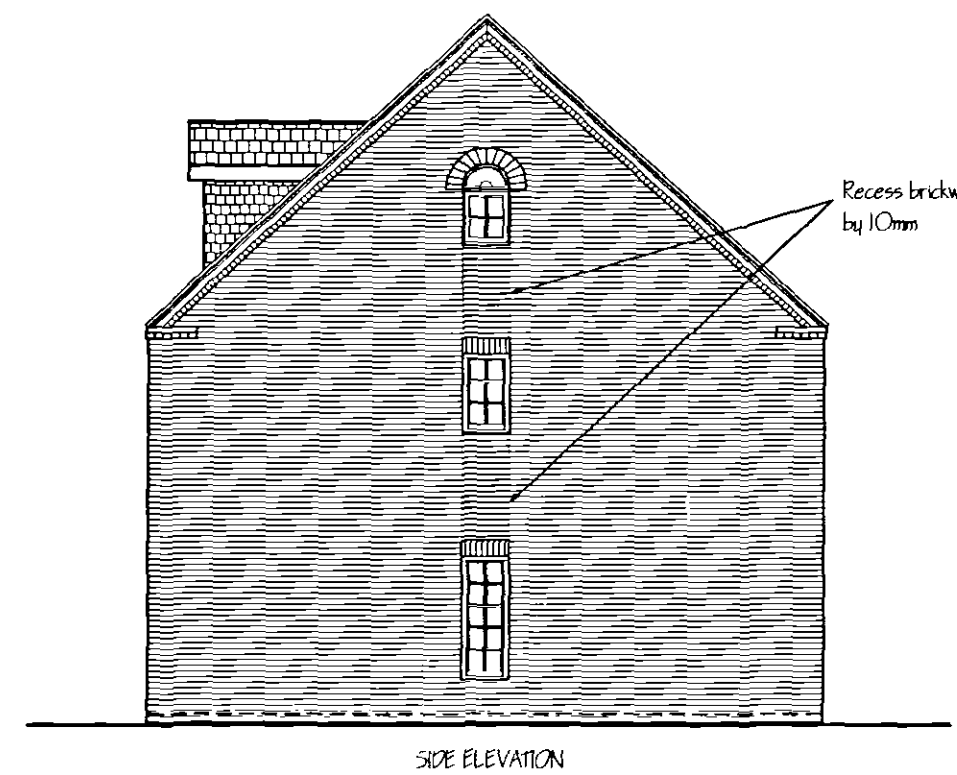


SIDE ELEVATION

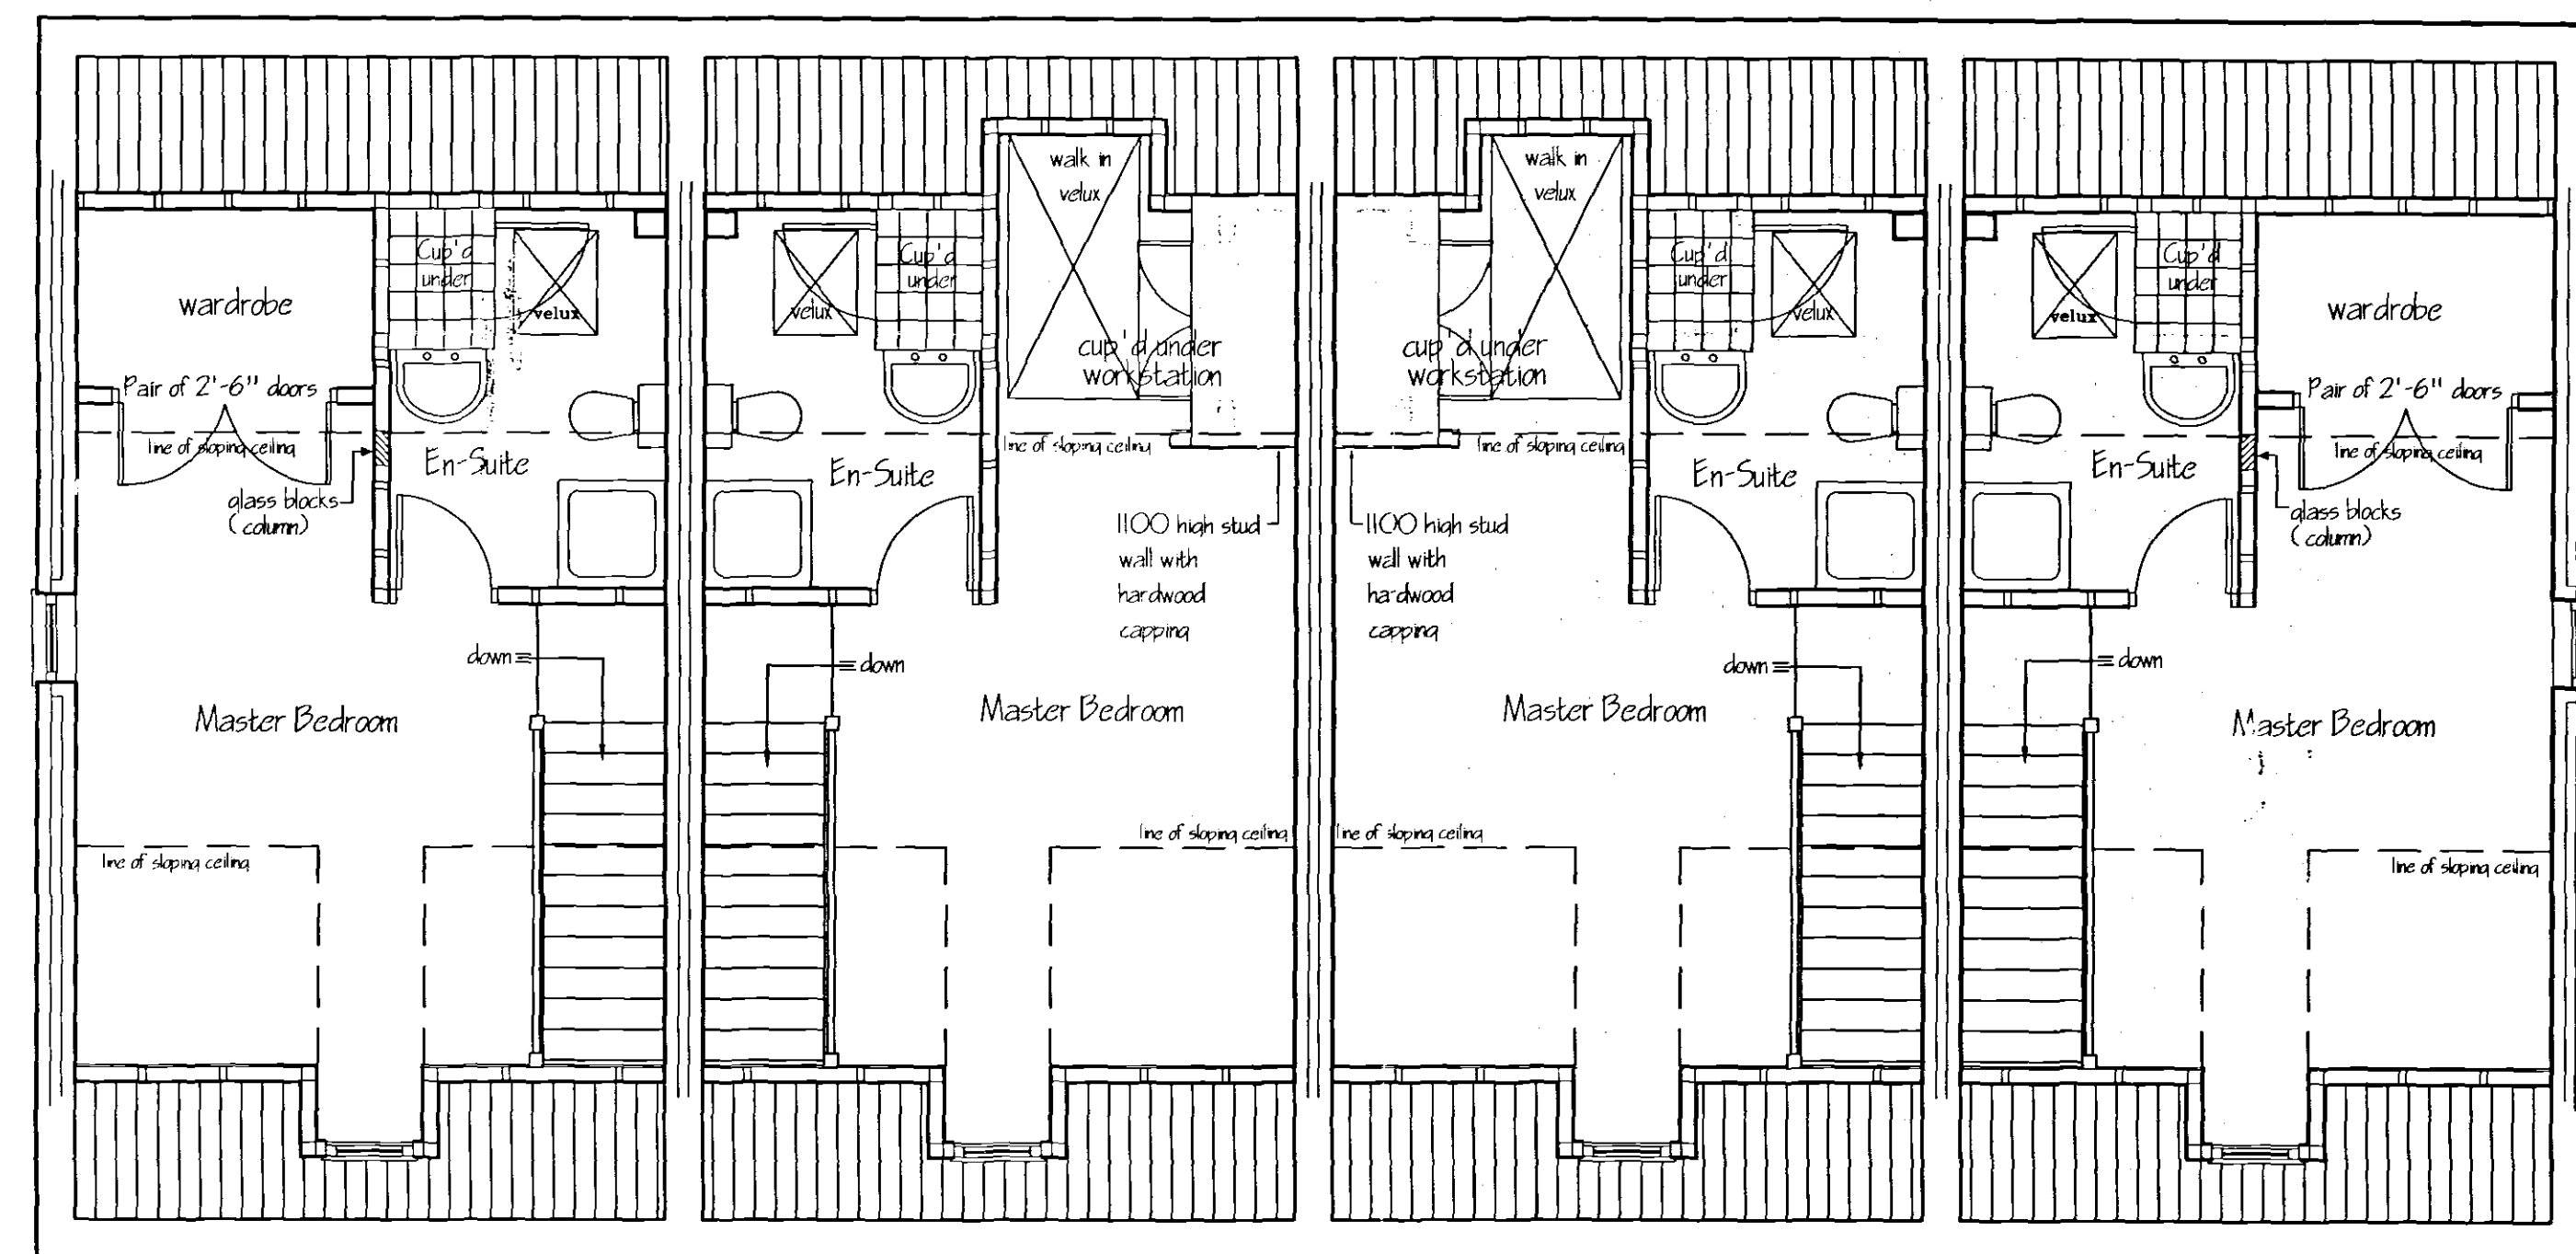

SECOND FLOOR LAYOUT

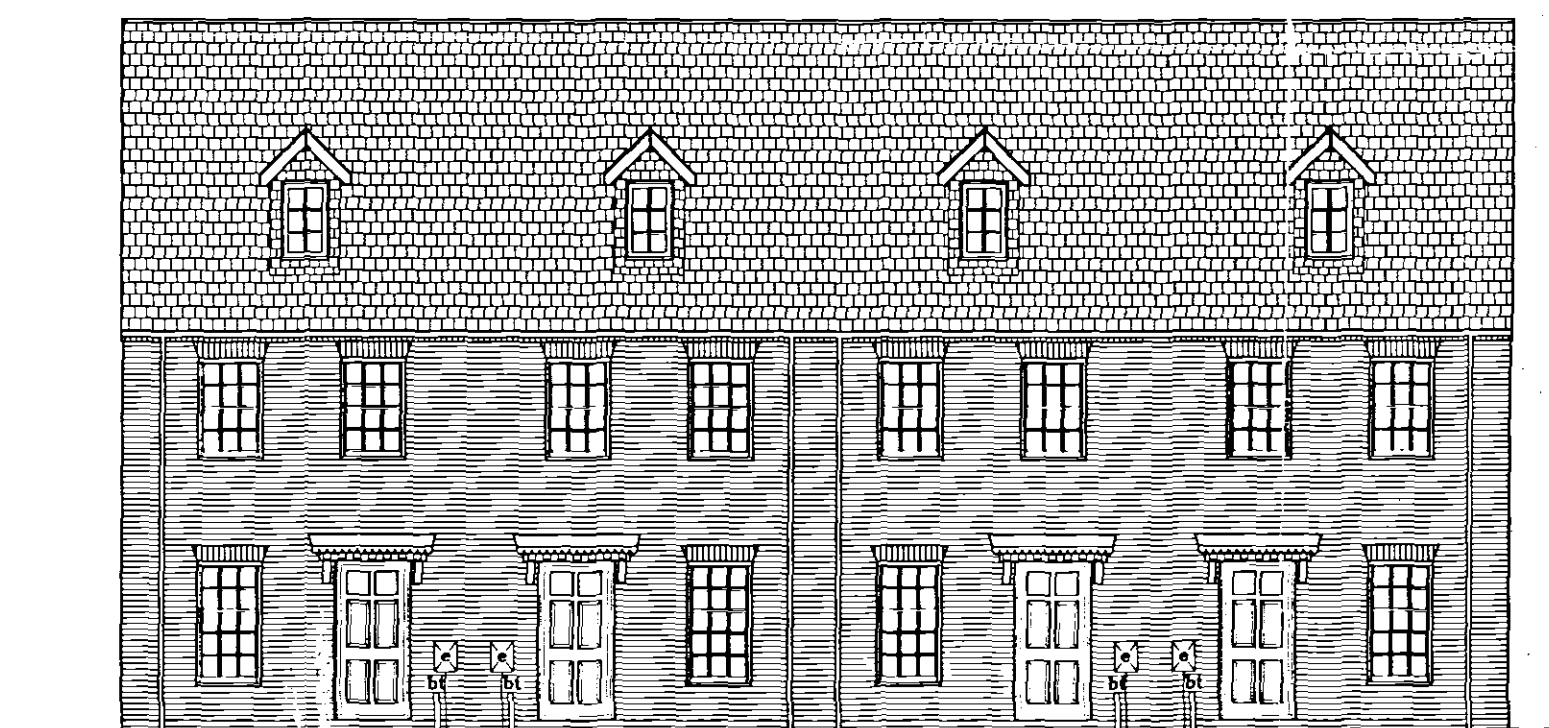

FRONT ELEVATION

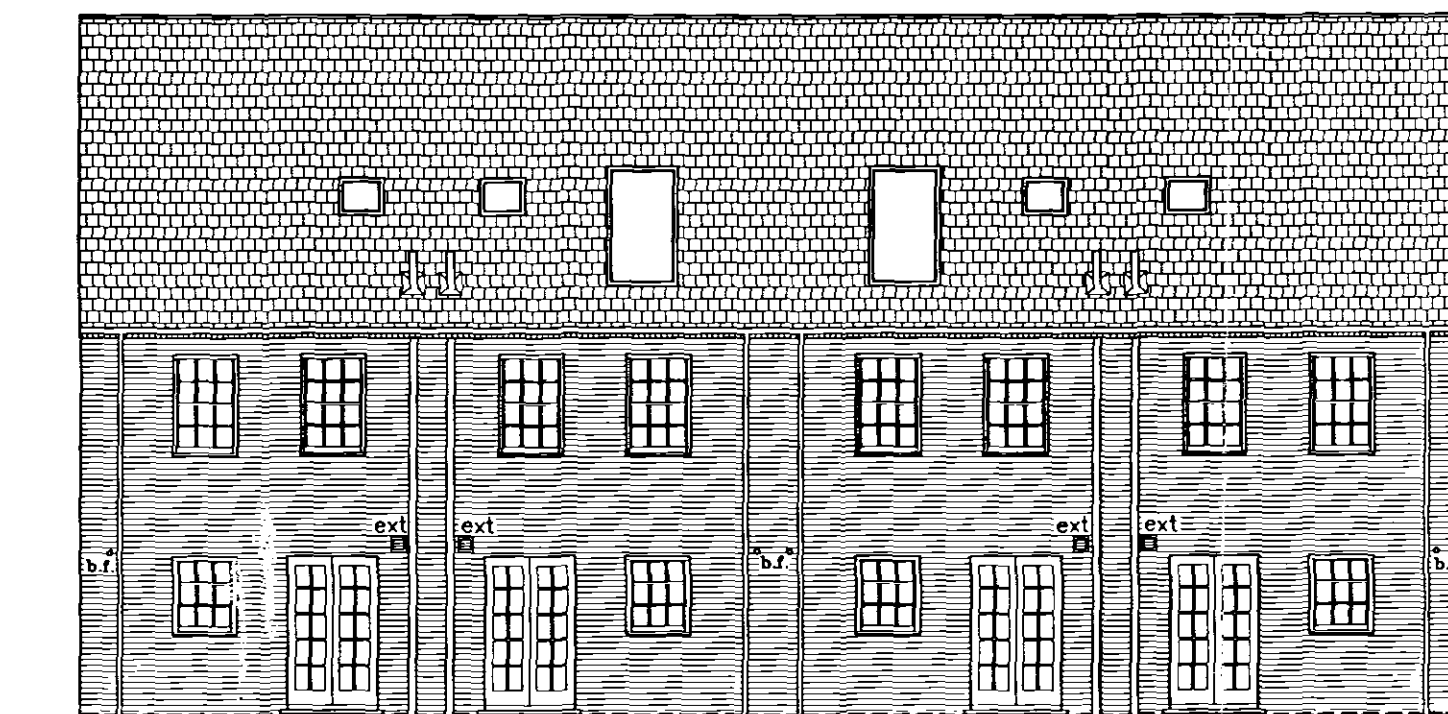

REAR ELEVATION



Broadgate Homes Limited  
Broadgate House, Weston Hills,  
Spalding, Lincolnshire, PE12 6DB.  
Telephone: 01406 380532 Fax: 01406 380014

PROJECT TITLE

SHDC  
Planning & Development  
13 JUL 2004  
Ref: 095014

Plots 85, 86, 87, 88  
Holland Park  
Spalding  
Lincs.

DRAWING

FLOOR LAYOUT  
& ELEVATIONS

| REV | DESCRIPTION | DATE | BY |
|-----|-------------|------|----|
|     |             |      |    |
|     |             |      |    |
|     |             |      |    |
|     |             |      |    |

SCALE  
1:50

DRAWN  
LB

DATE  
JUNE '04

DRAWING No.  
0407/85 to 88-01