


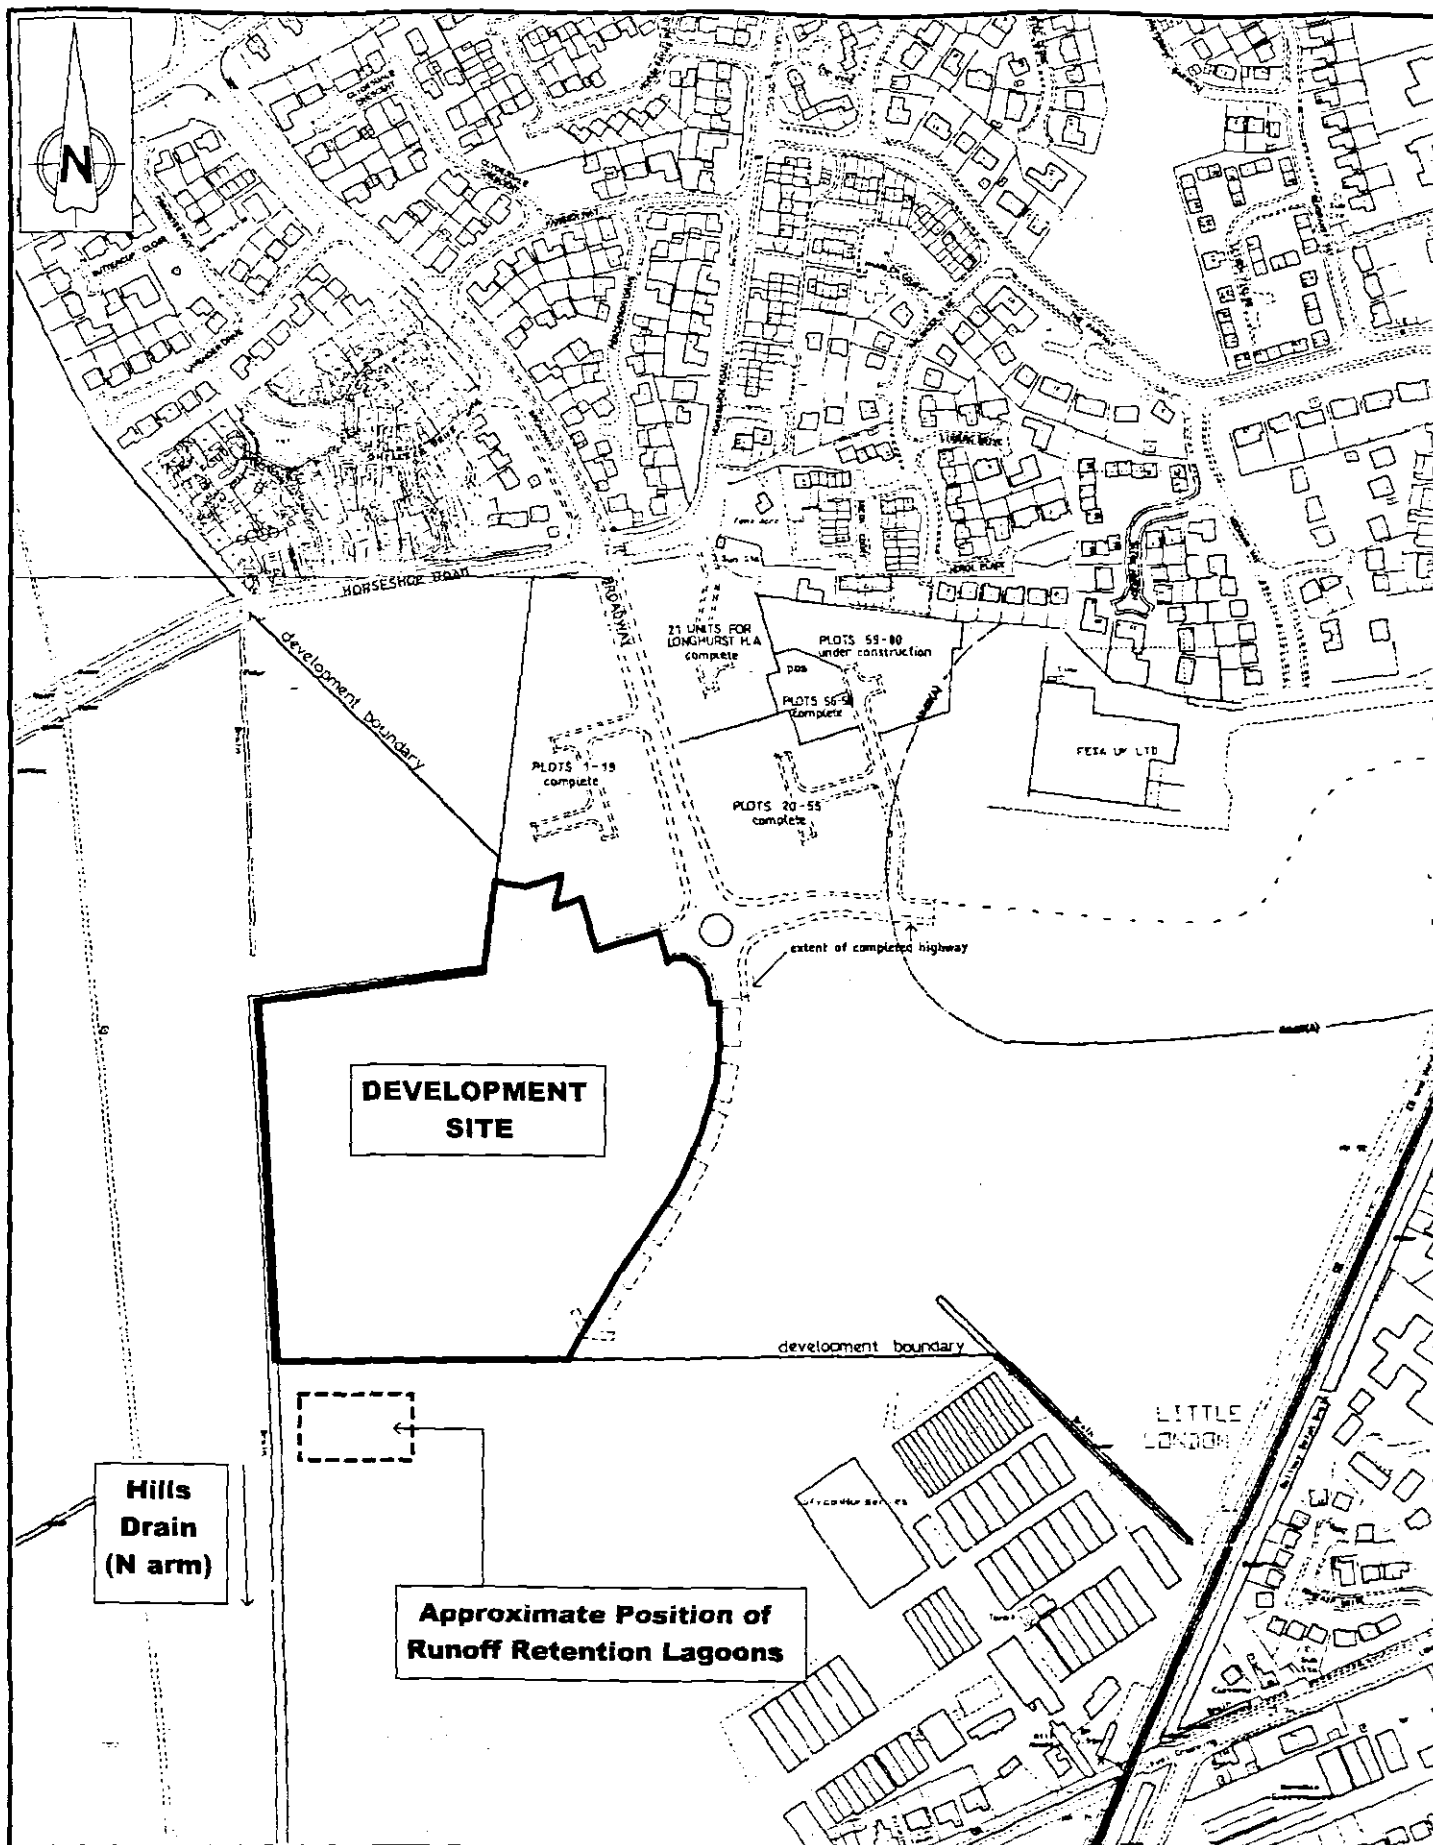

Eullen
consultants

Belmont Road, Orton Southgate, Peterborough, PE2 6XU
Tel. 01733 381488 Fax. 01733 381139
Email: peterborough@eullen.co.uk
Website: www.eullen.co.uk

PROJECT
HOLLAND PARK (PHASE 3), SPALDING
FLOOD RISK ASSESSMENT

TITLE
FIGURE 3.0
SITE PLAN

CLIENT



DESIGNED BY	CHECKED BY	APPROVED BY	DATE
SMW	B	CM	JULY 2004
SCALE	PROJECT NO.	DRAWING NO.	REV
N.T.S	104L071	003	00