



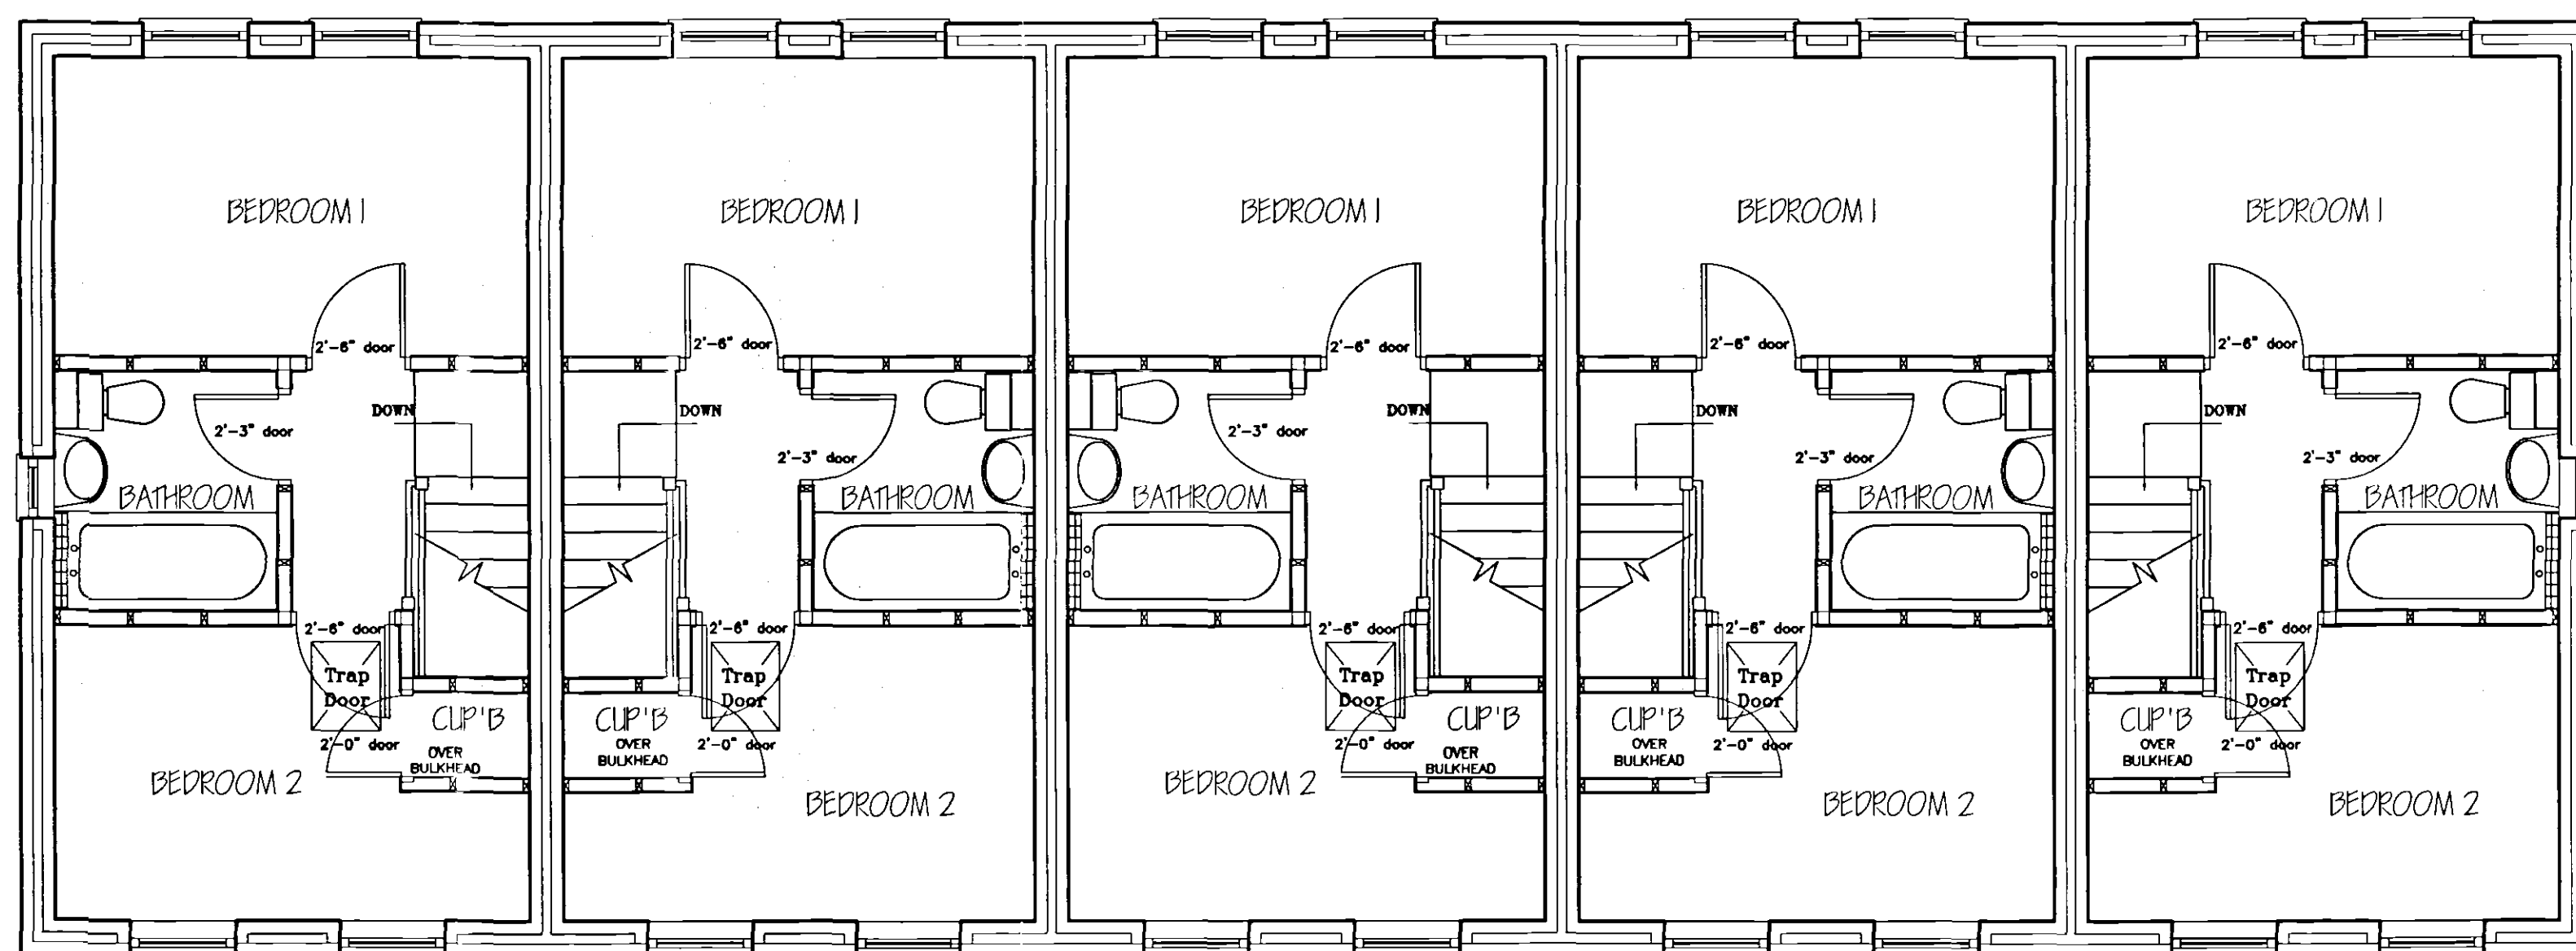

FIRST FLOOR LAYOUT

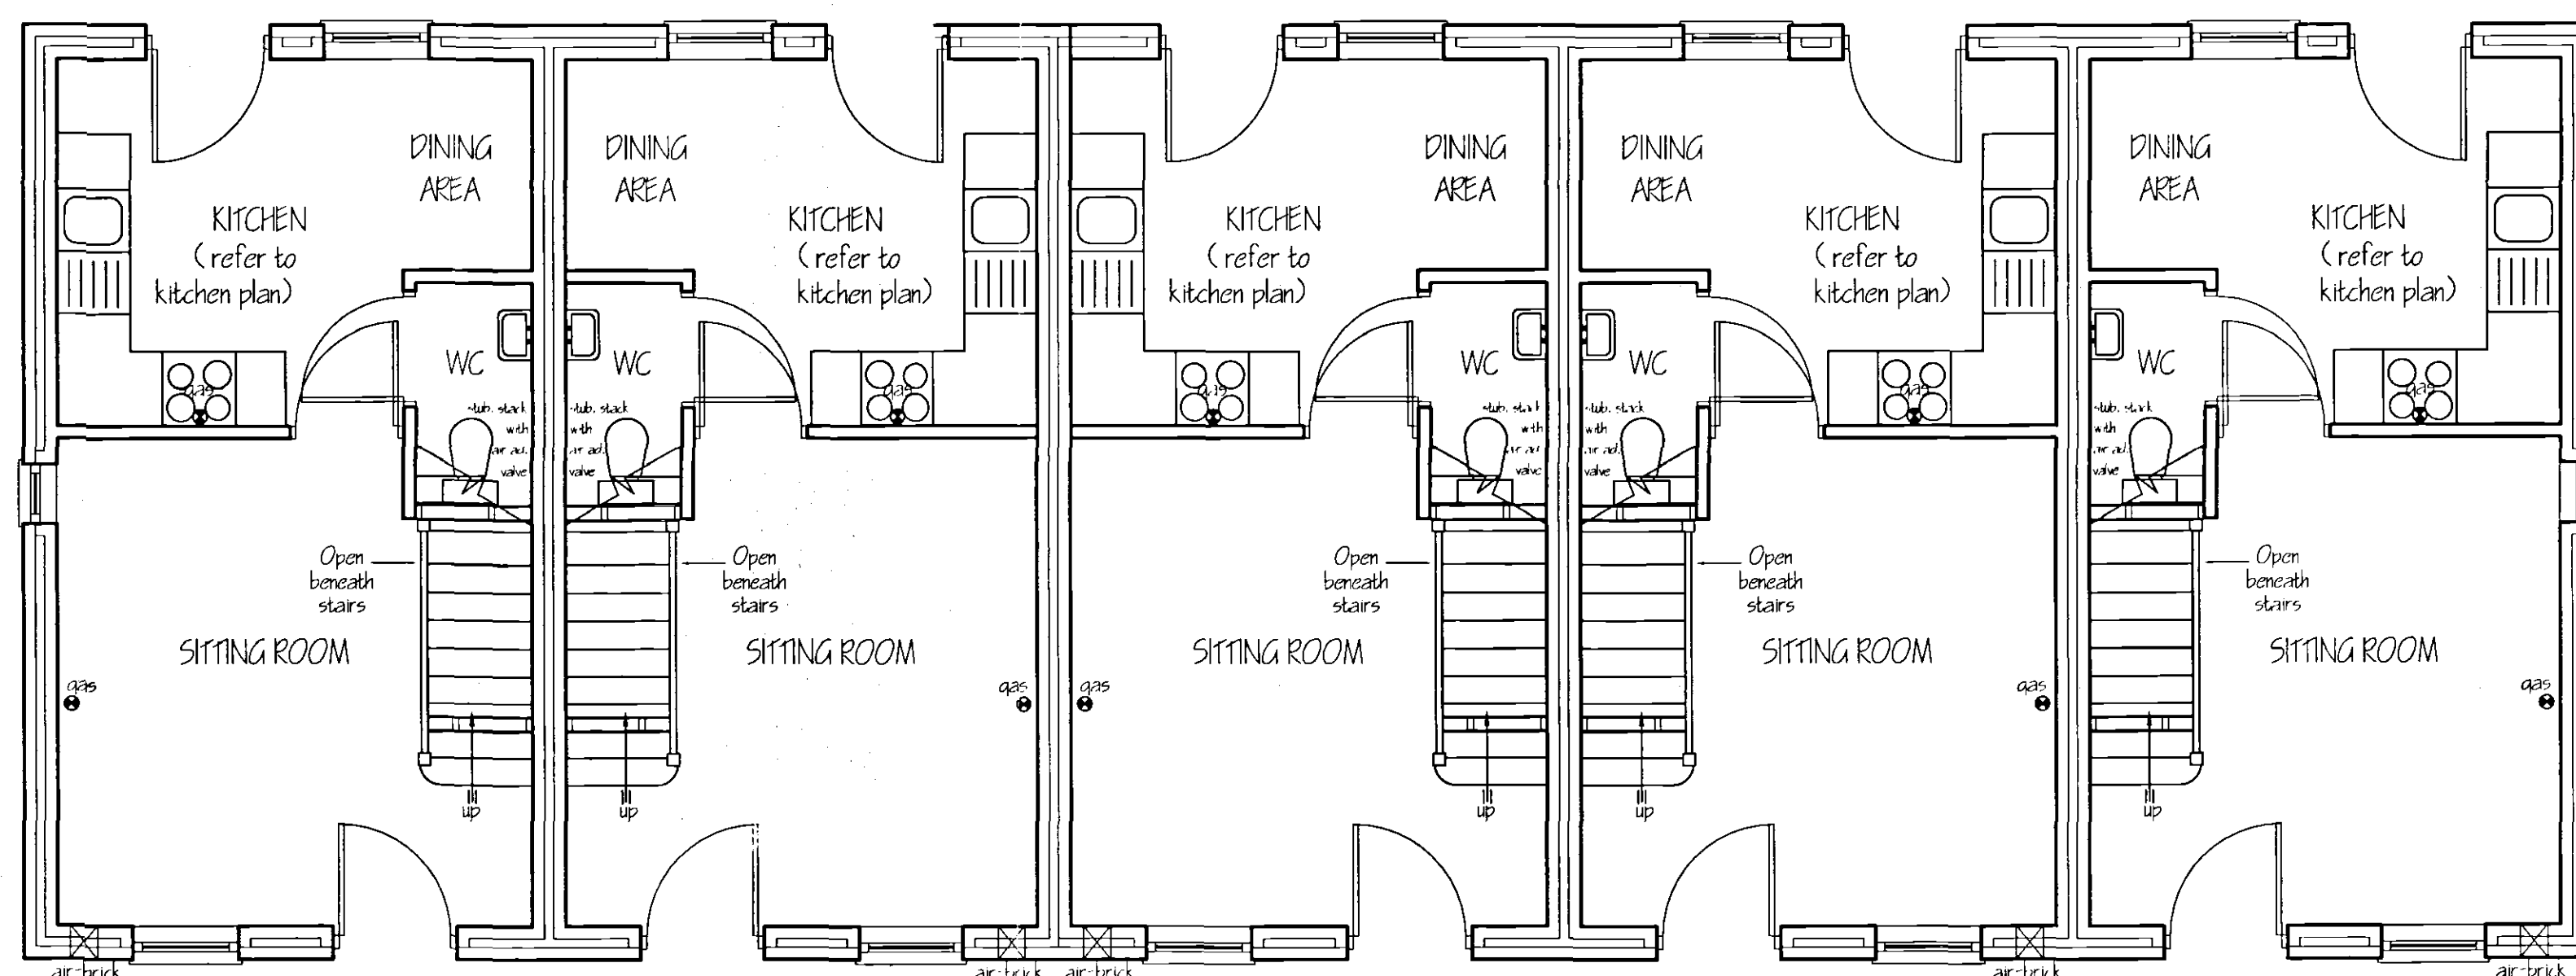

GROUND FLOOR LAYOUT




FRONT ELEVATION



REAR ELEVATION



SIDE ELEVATIONS

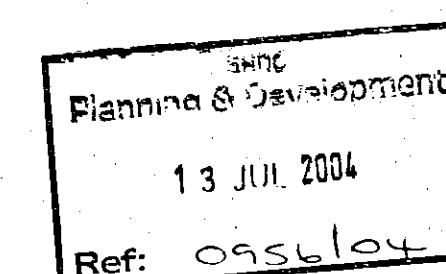

Broadgate Homes Limited
Broadgate House, Weston Hills,
Spalding, Lincolnshire, PE12 6DB.
Telephone: 01406 380532 Fax: 01406 380014

PROJECT TITLE

Plots 177 to 181 +182 to 186
Holland Park
Spalding
Lincs.

DRAWING

FLOOR LAYOUT
& ELEVATIONS

REV	DESCRIPTION	DATE	BY

SCALE 1:50 1:100 DRAWN ASZ

DATE JUNE '04 DRAWING No. 0407/177 to 186-01