




This drawing is copyright and may not be altered, traced, copied, photographed or used for any purpose other than that for which it is issued without consent of Broadgate Homes (Spalding) Ltd.

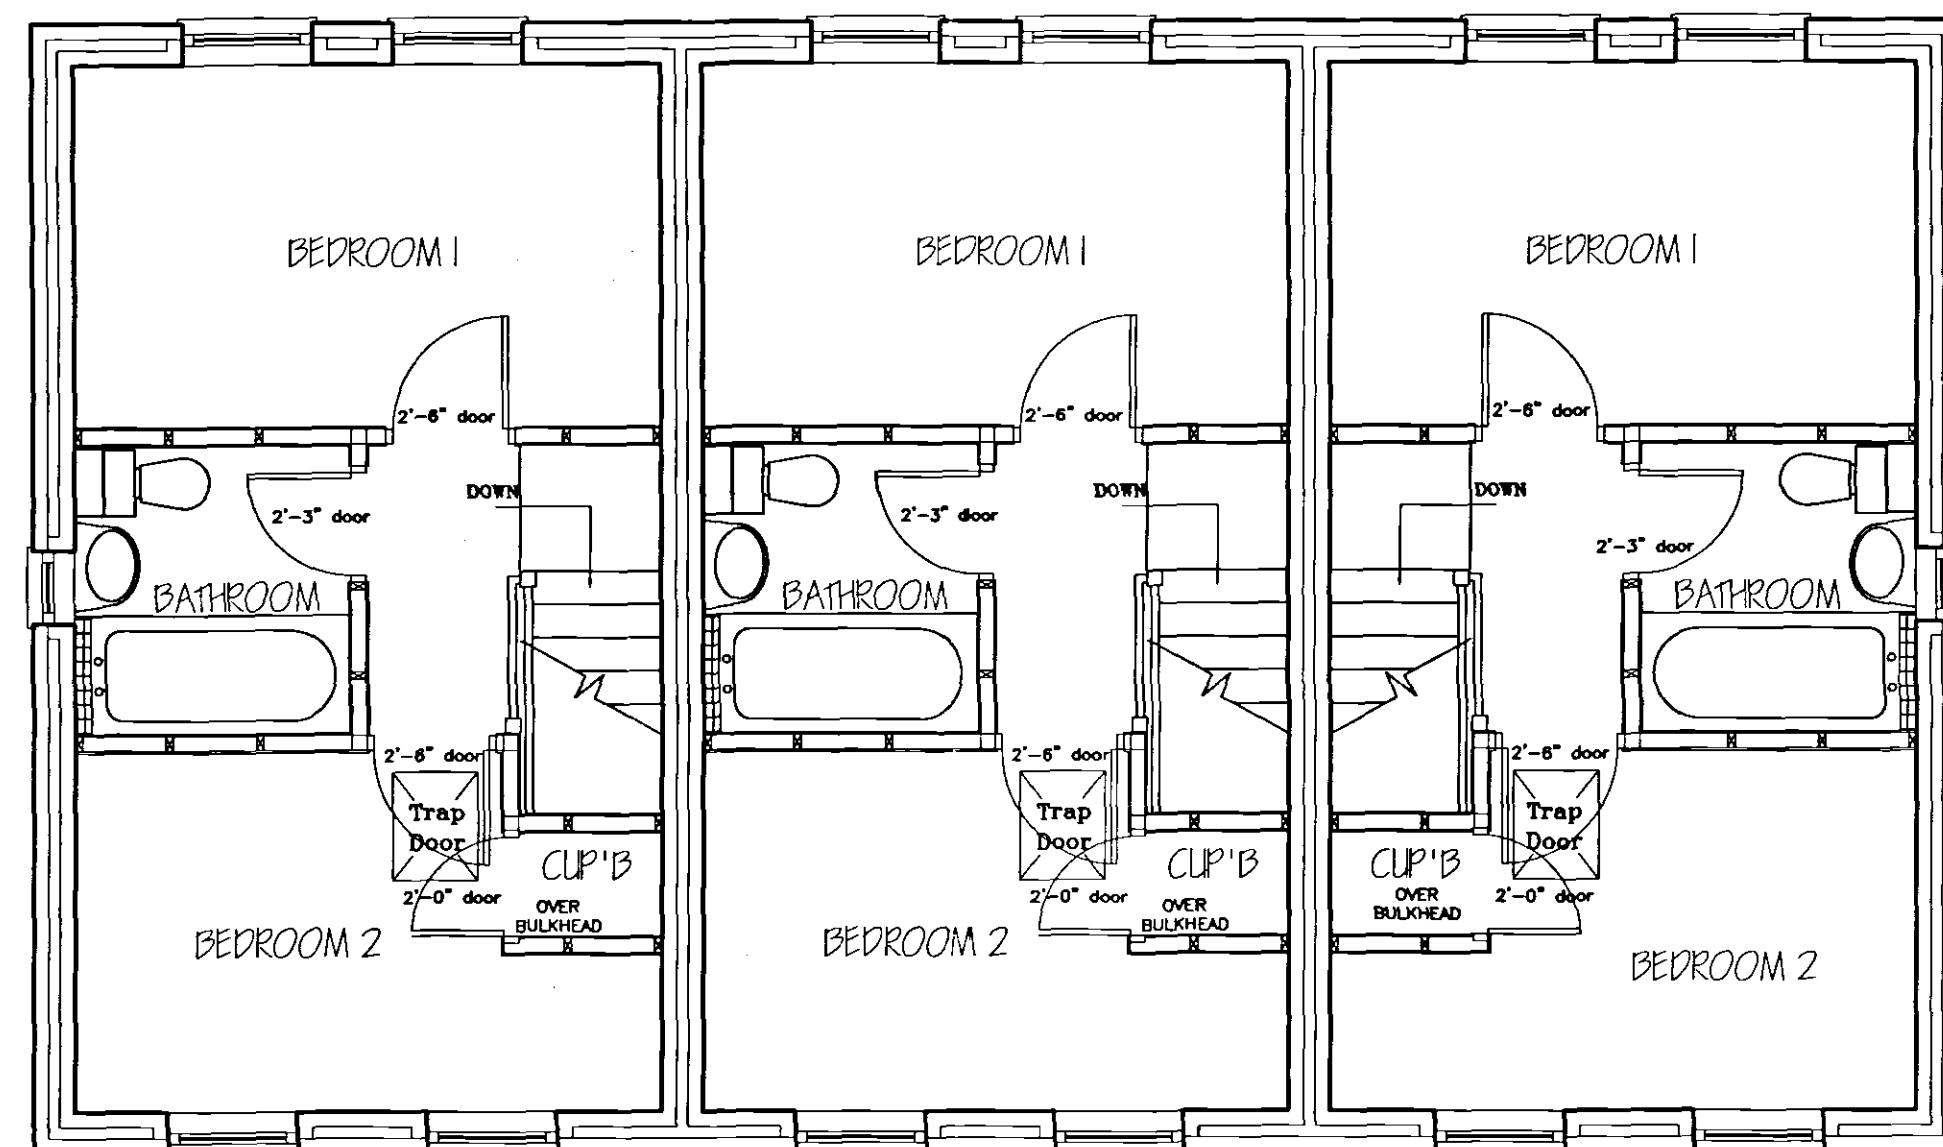


FIRST FLOOR LAYOUT

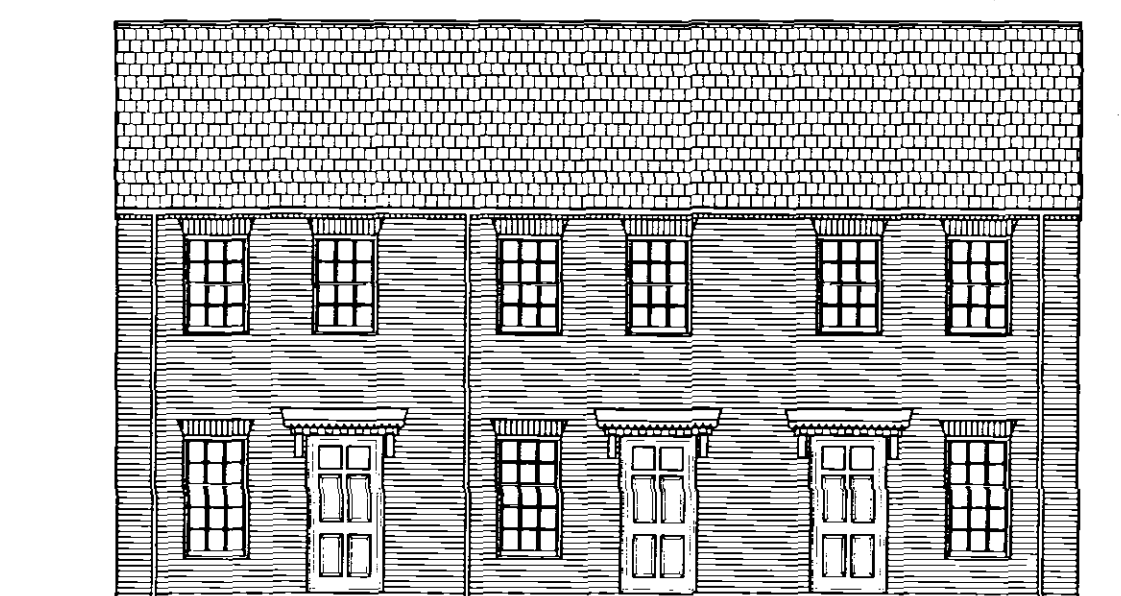


FRONT ELEVATION

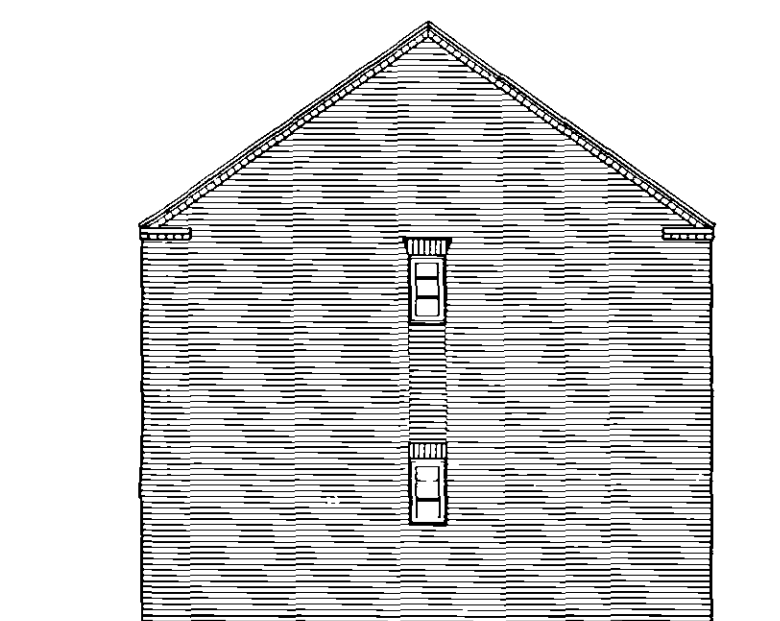

SIDE ELEVATION

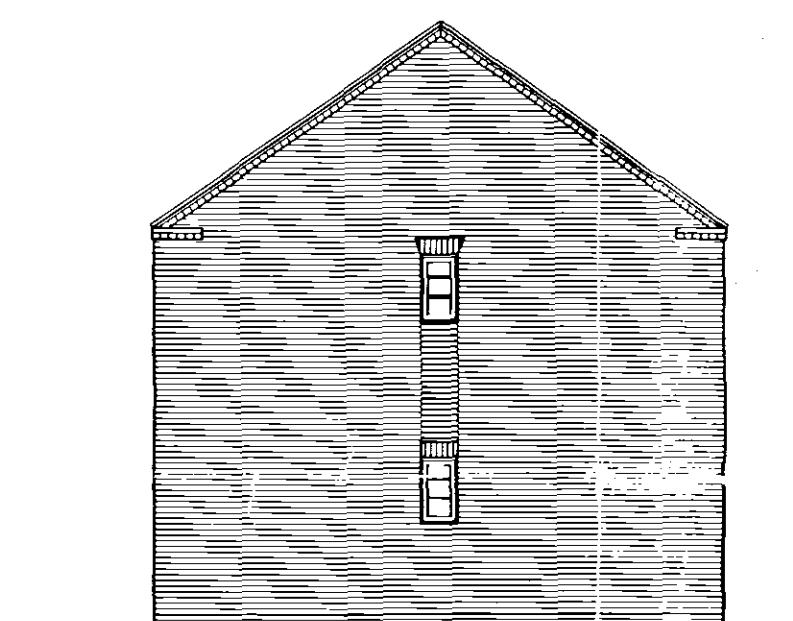

SIDE ELEVATION

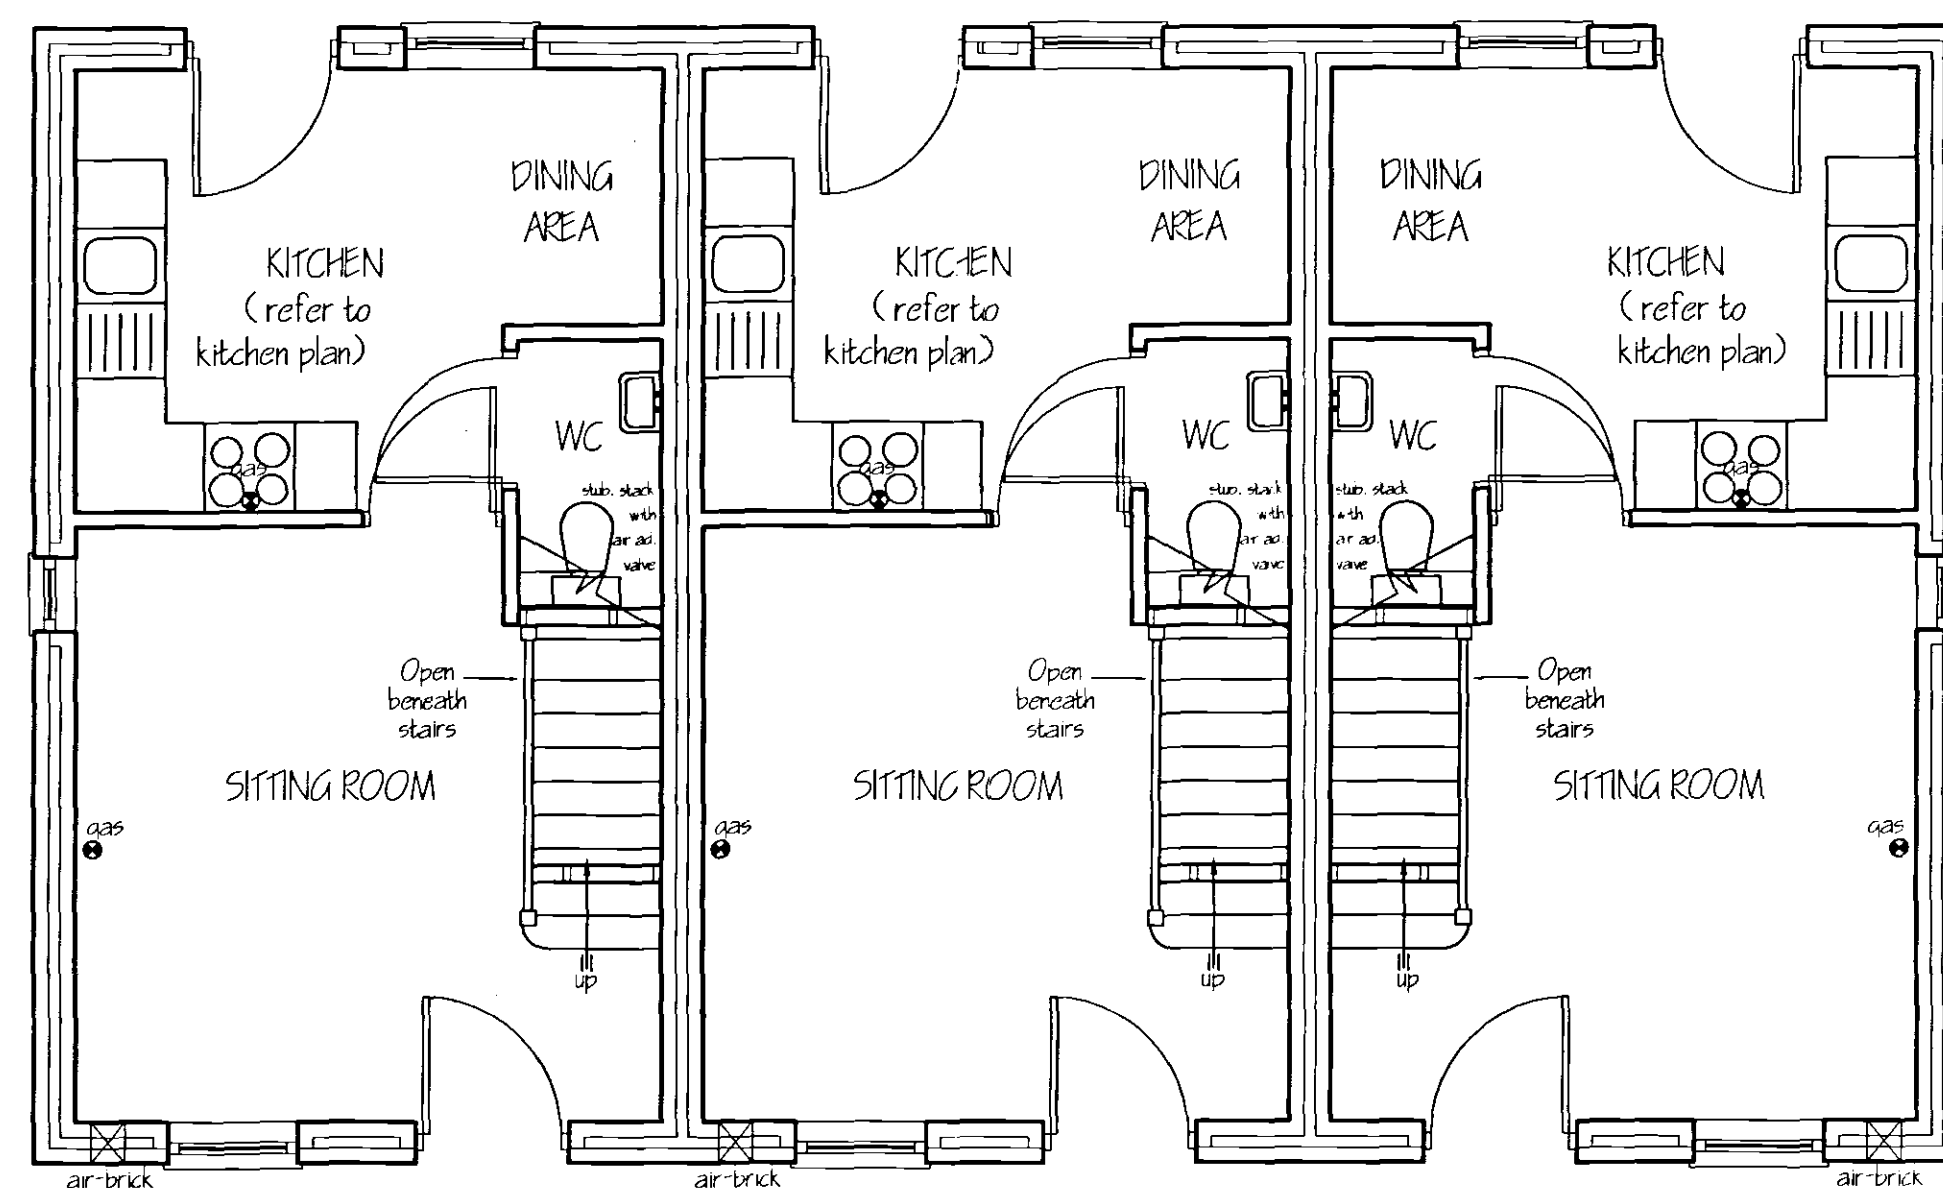

GROUND FLOOR LAYOUT



REAR ELEVATION



Broadgate Homes Limited
Broadgate House, Weston Hills,
Spalding, Lincolnshire, PE12 6DB.
Telephone: 01406 380532 Fax:01406 380014

PROJECT TITLE

Plots 190, 191 & 192
Holland Park
Spalding
Lincs.

DRAWING

FLOOR LAYOUT
& ELEVATIONS

REV	DESCRIPTION	DATE	BY

SWSC
Planning & Development
13 JUL 2004
Ref: 0956104

SCALE 1:50	DRAWN LB
---------------	-------------

DATE JUNE '04	DRAWING No. 0407/190 to 192-01
------------------	-----------------------------------