


SHDC
Planning & Development
13 JUL 2004
Ref: 0956/04

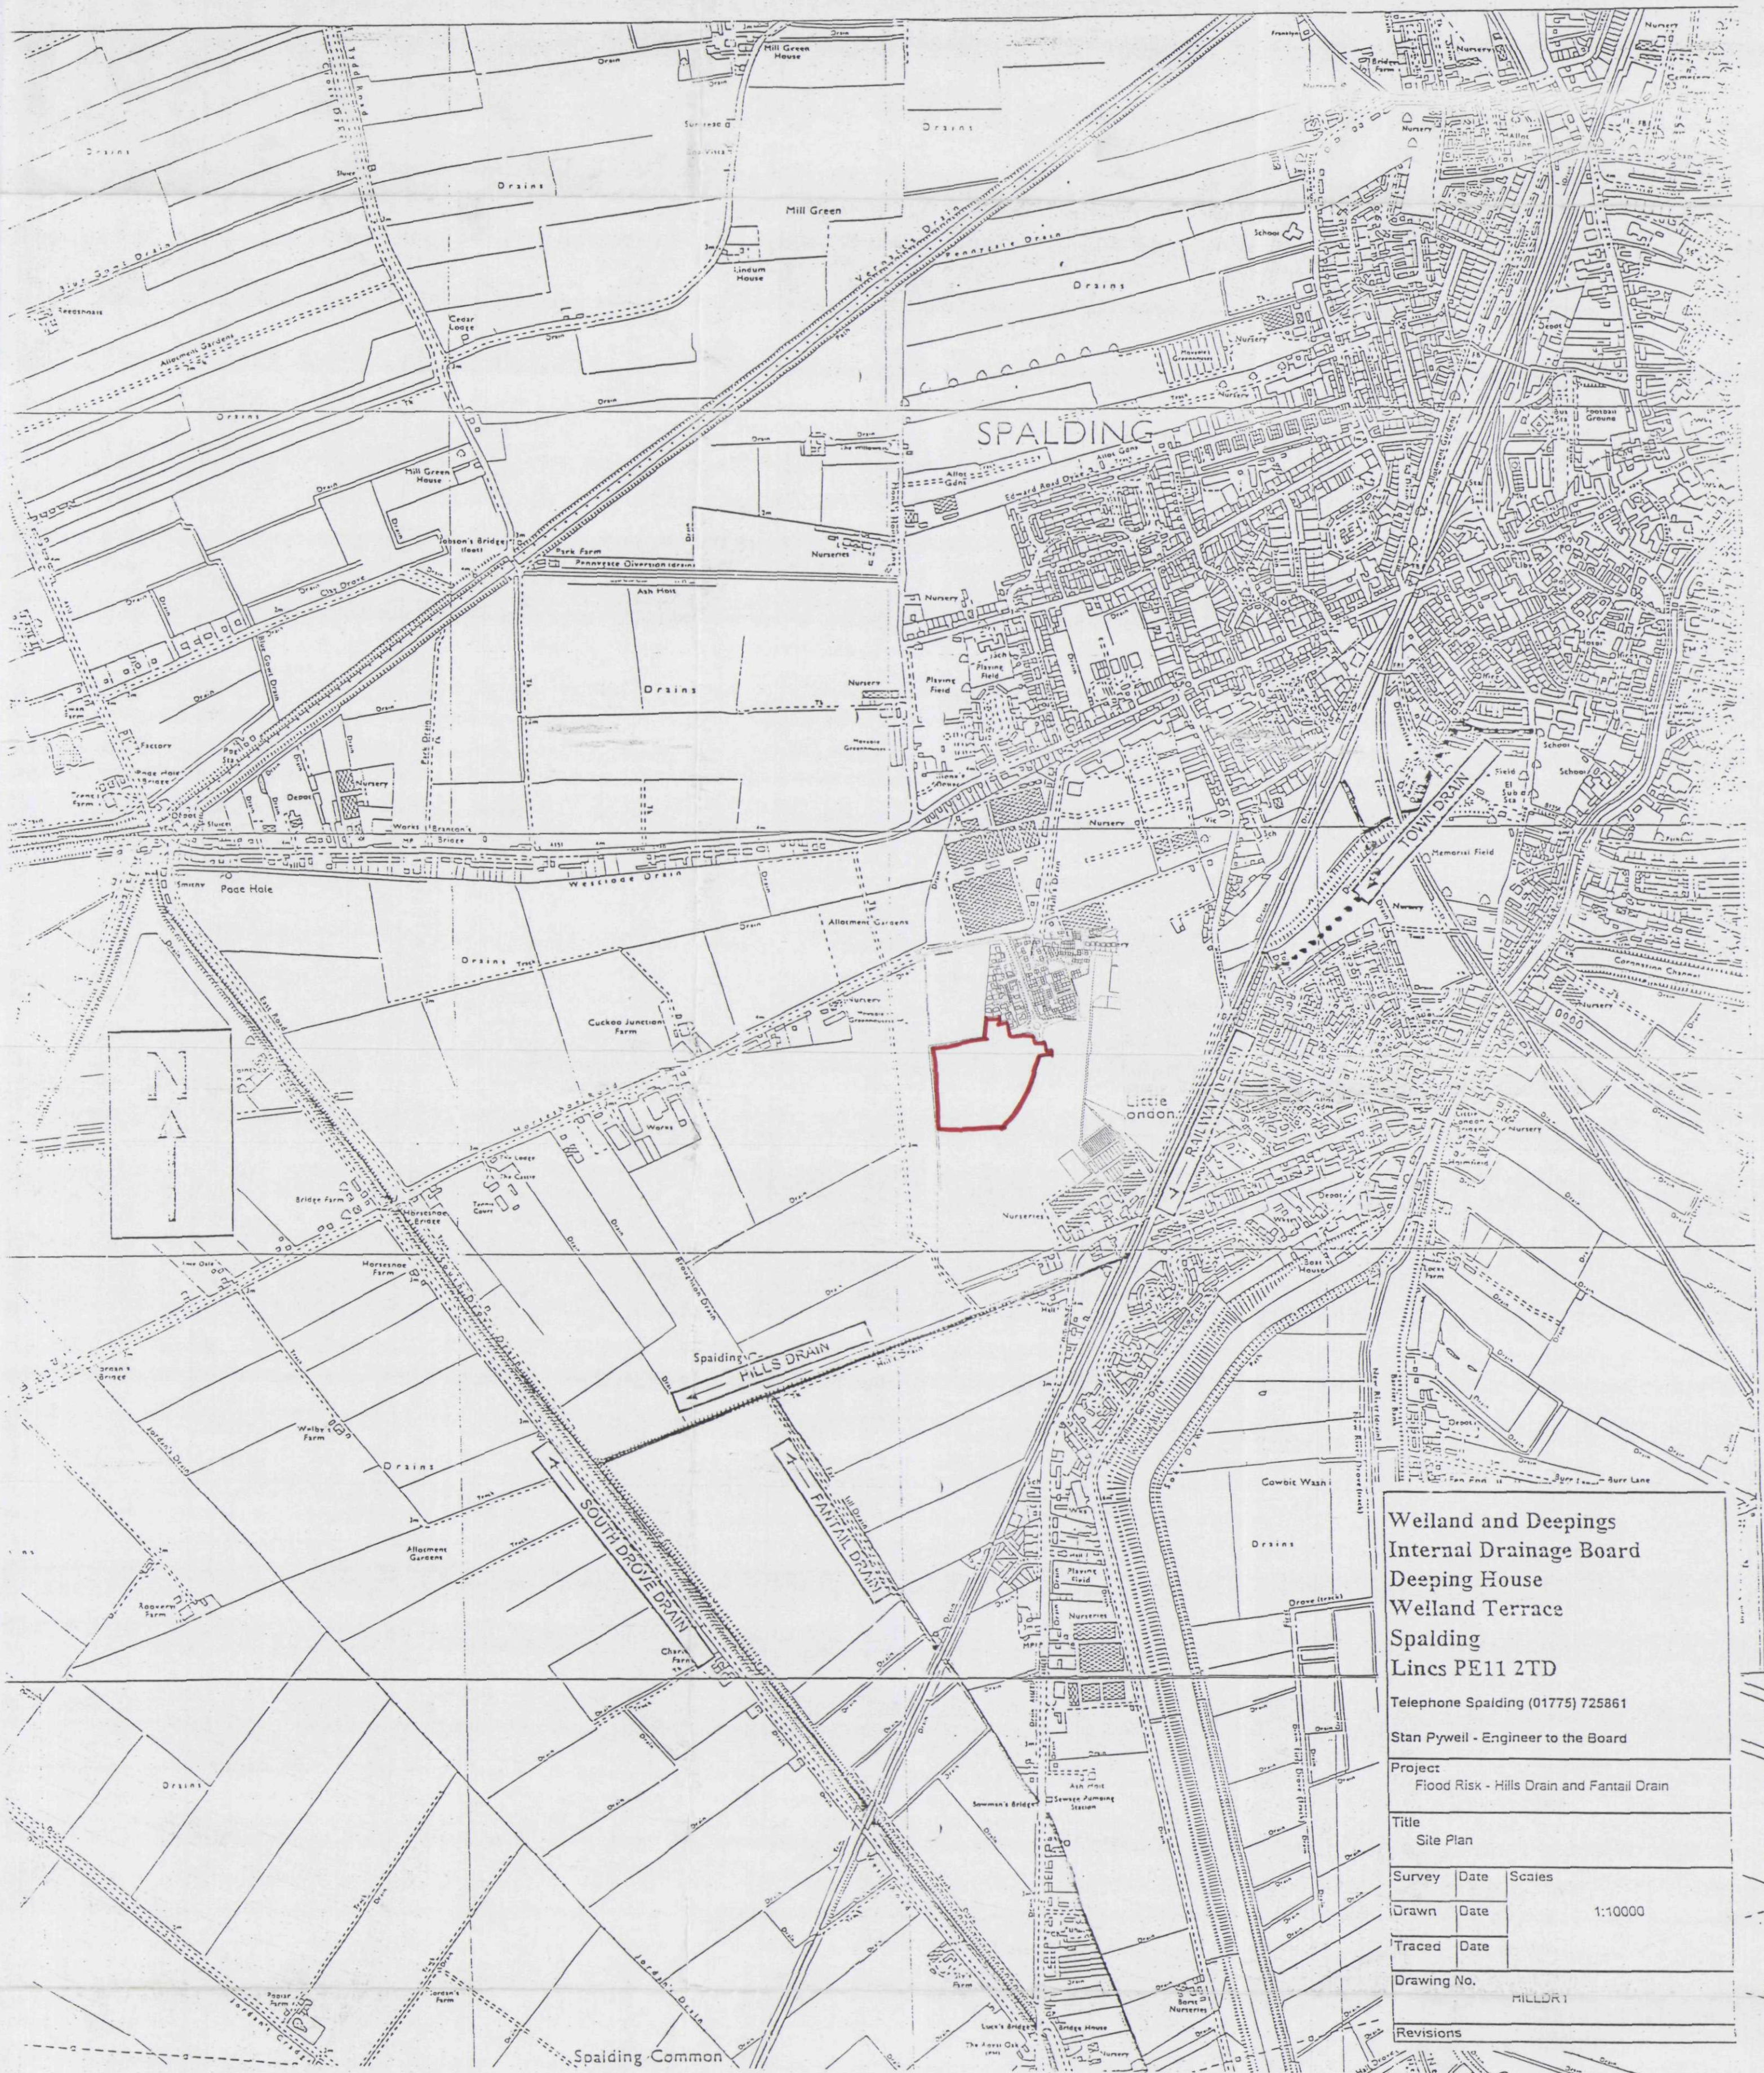

Welland and Deepings
Internal Drainage Board
Deeping House
Welland Terrace
Spalding
Lines PE11 2TD
Telephone Spalding (01775) 725861
Stan Pywell - Engineer to the Board
Project
Flood Risk - Hills Drain and Fantail Drain
Title
Site Plan
Survey Date Scales
Drawn Date 1:10000
Traced Date
Drawing No.
HILLDR1
Revisions