


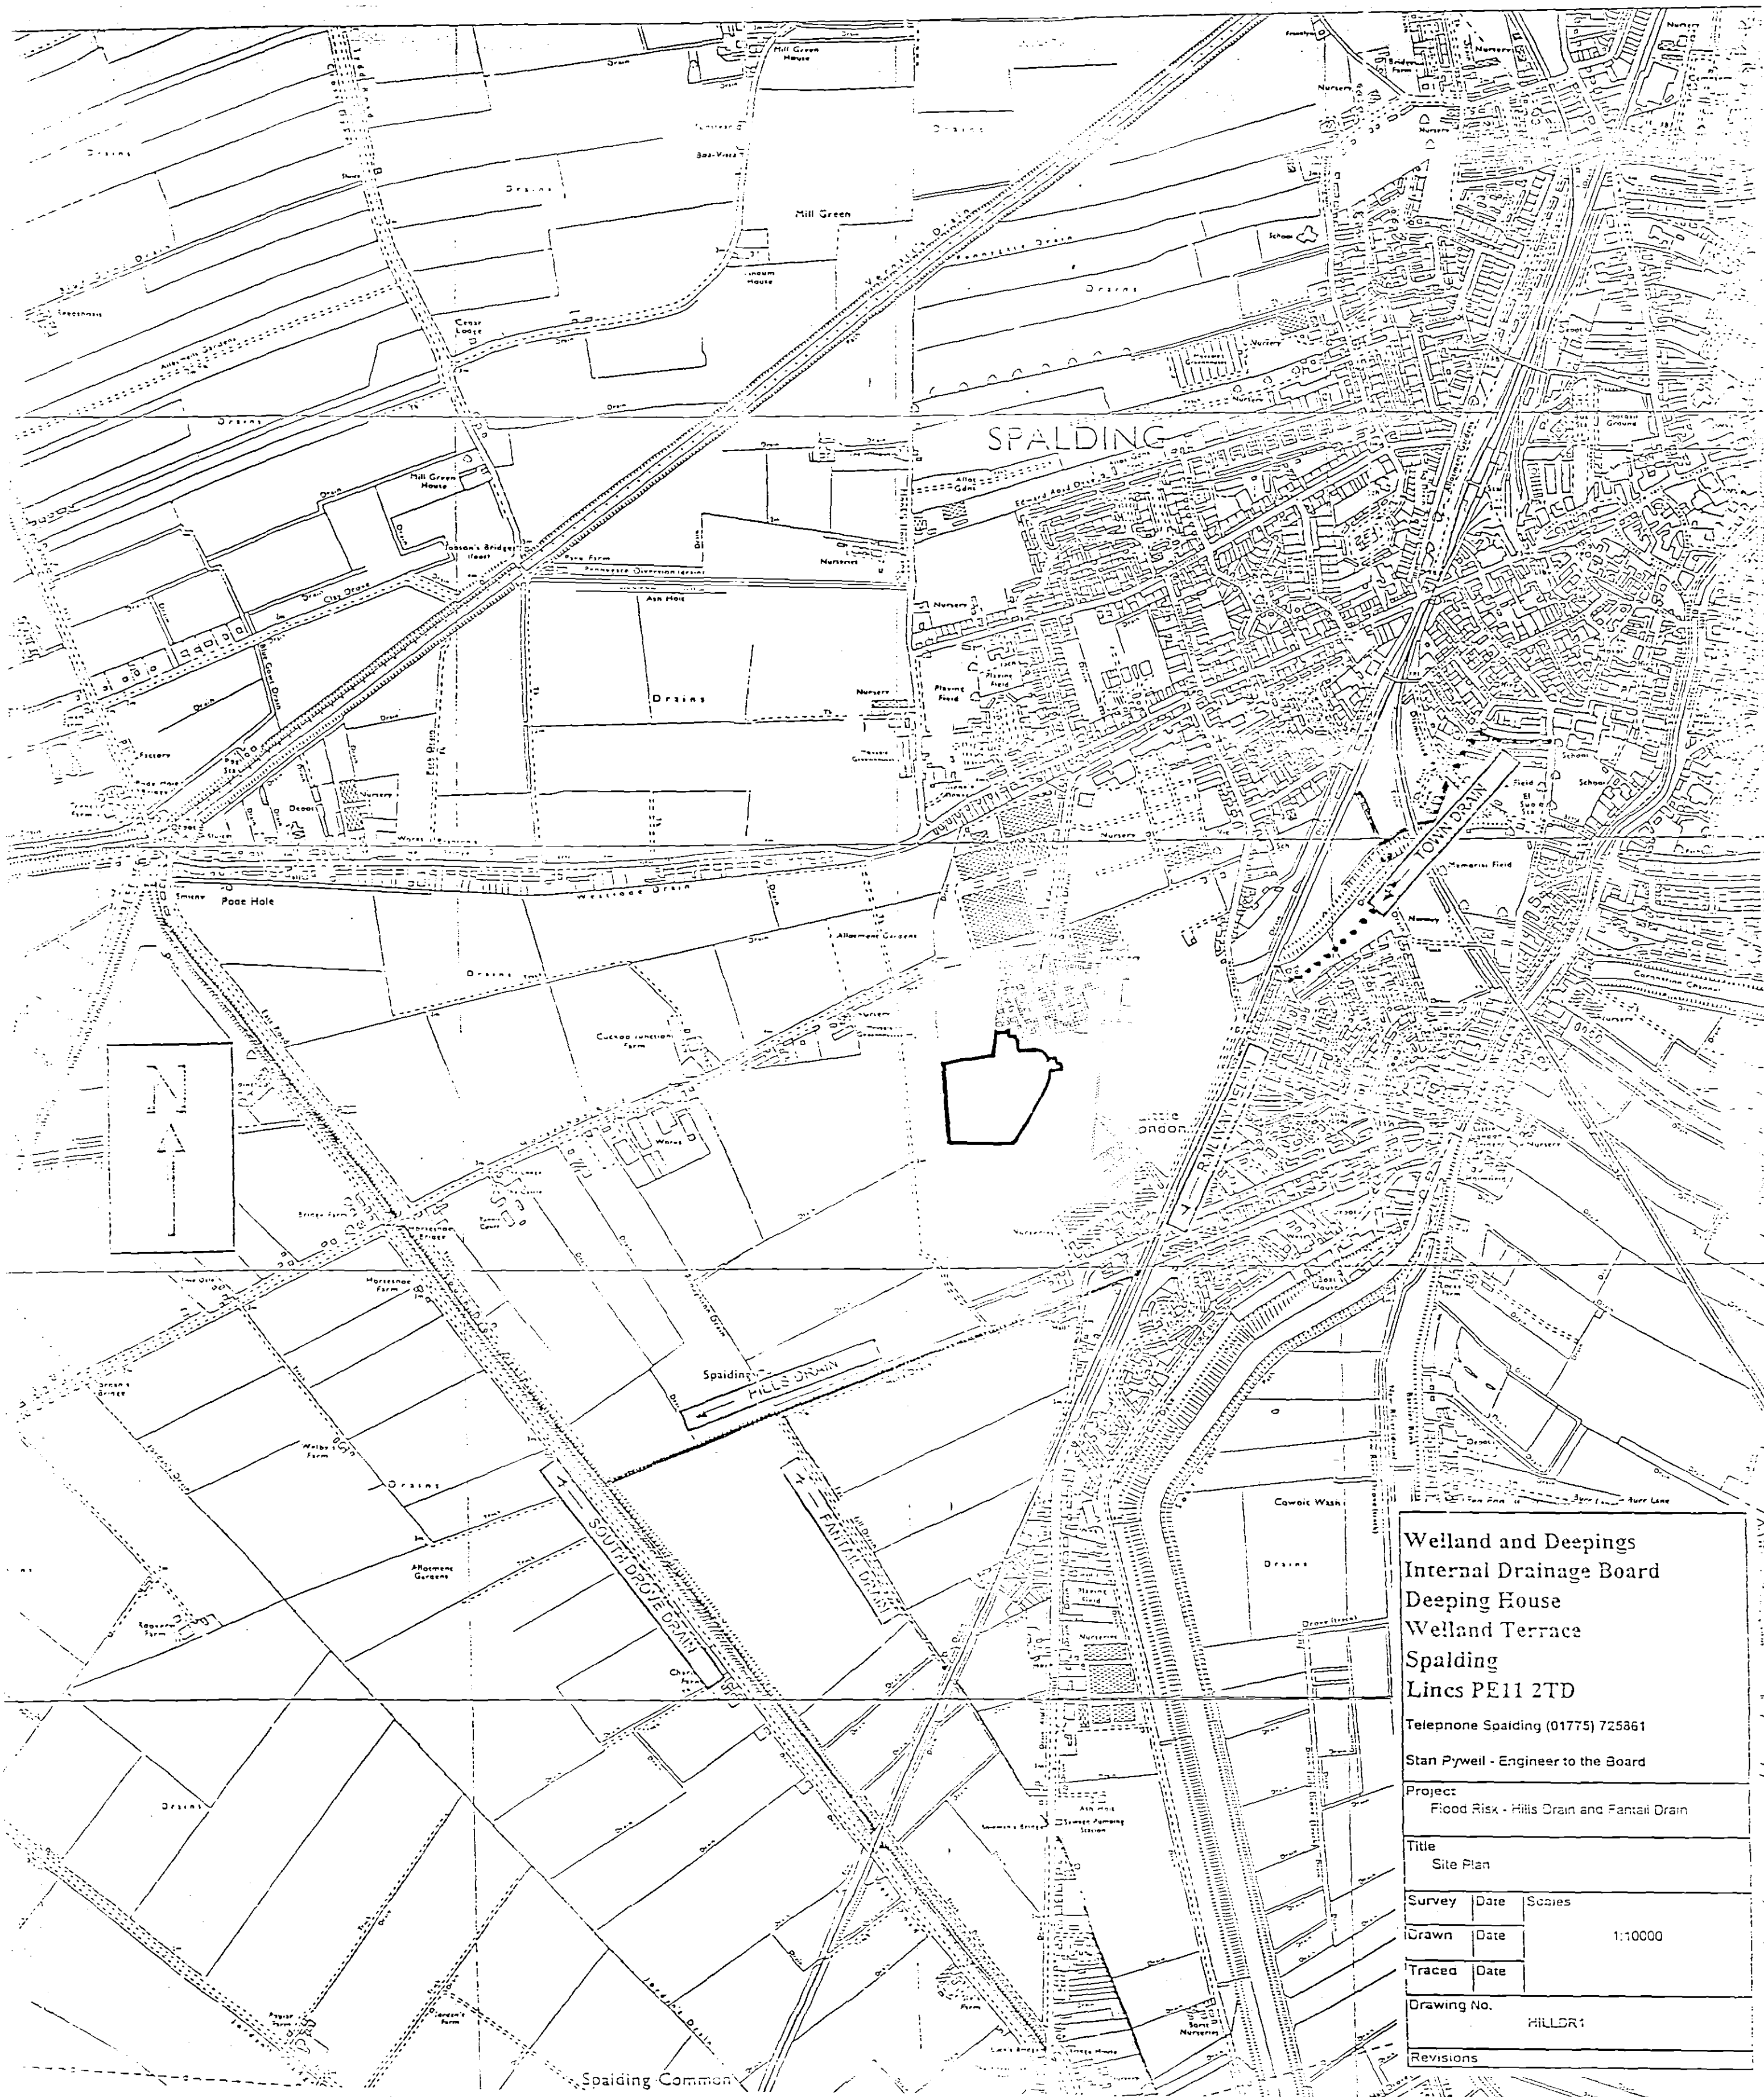

Welland and Deepings		
Internal Drainage Board		
Deeping House		
Welland Terrace		
Spalding		
Lines PE11 2TD		
Telephone Spalding (01775) 725861		
Stan Pywell - Engineer to the Board		
Project		
Flood Risk - Hills Drain and Fantail Drain		
Title		
Site Plan		
Survey	Date	Scale
Drawn	Date	1:10000
Traced	Date	
Drawing No.		HILLDR1
Revisions		

SHDC
Planning & Development
13 JUL 2004
Ref: 0956/04