




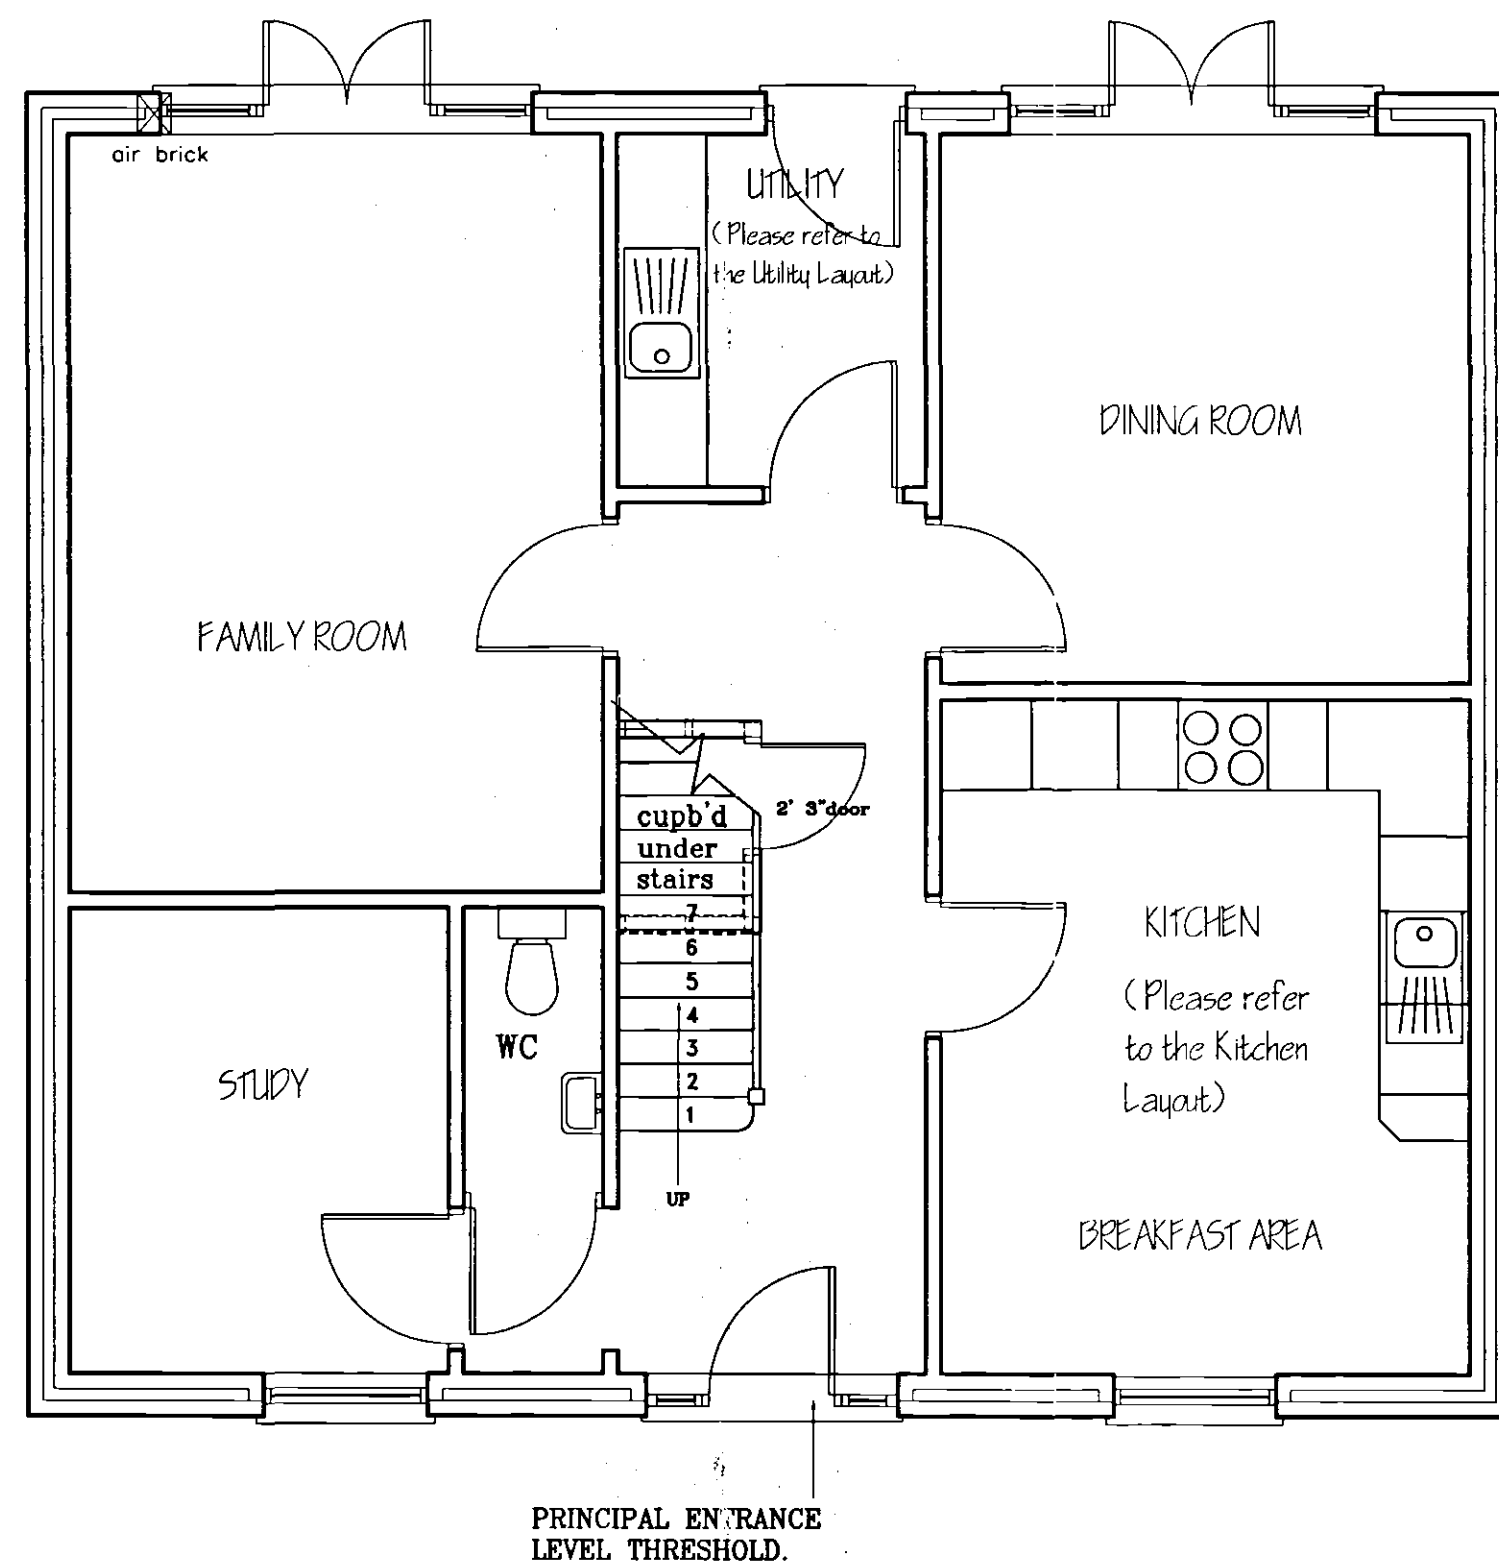


GROUND FLOOR LAYOUT

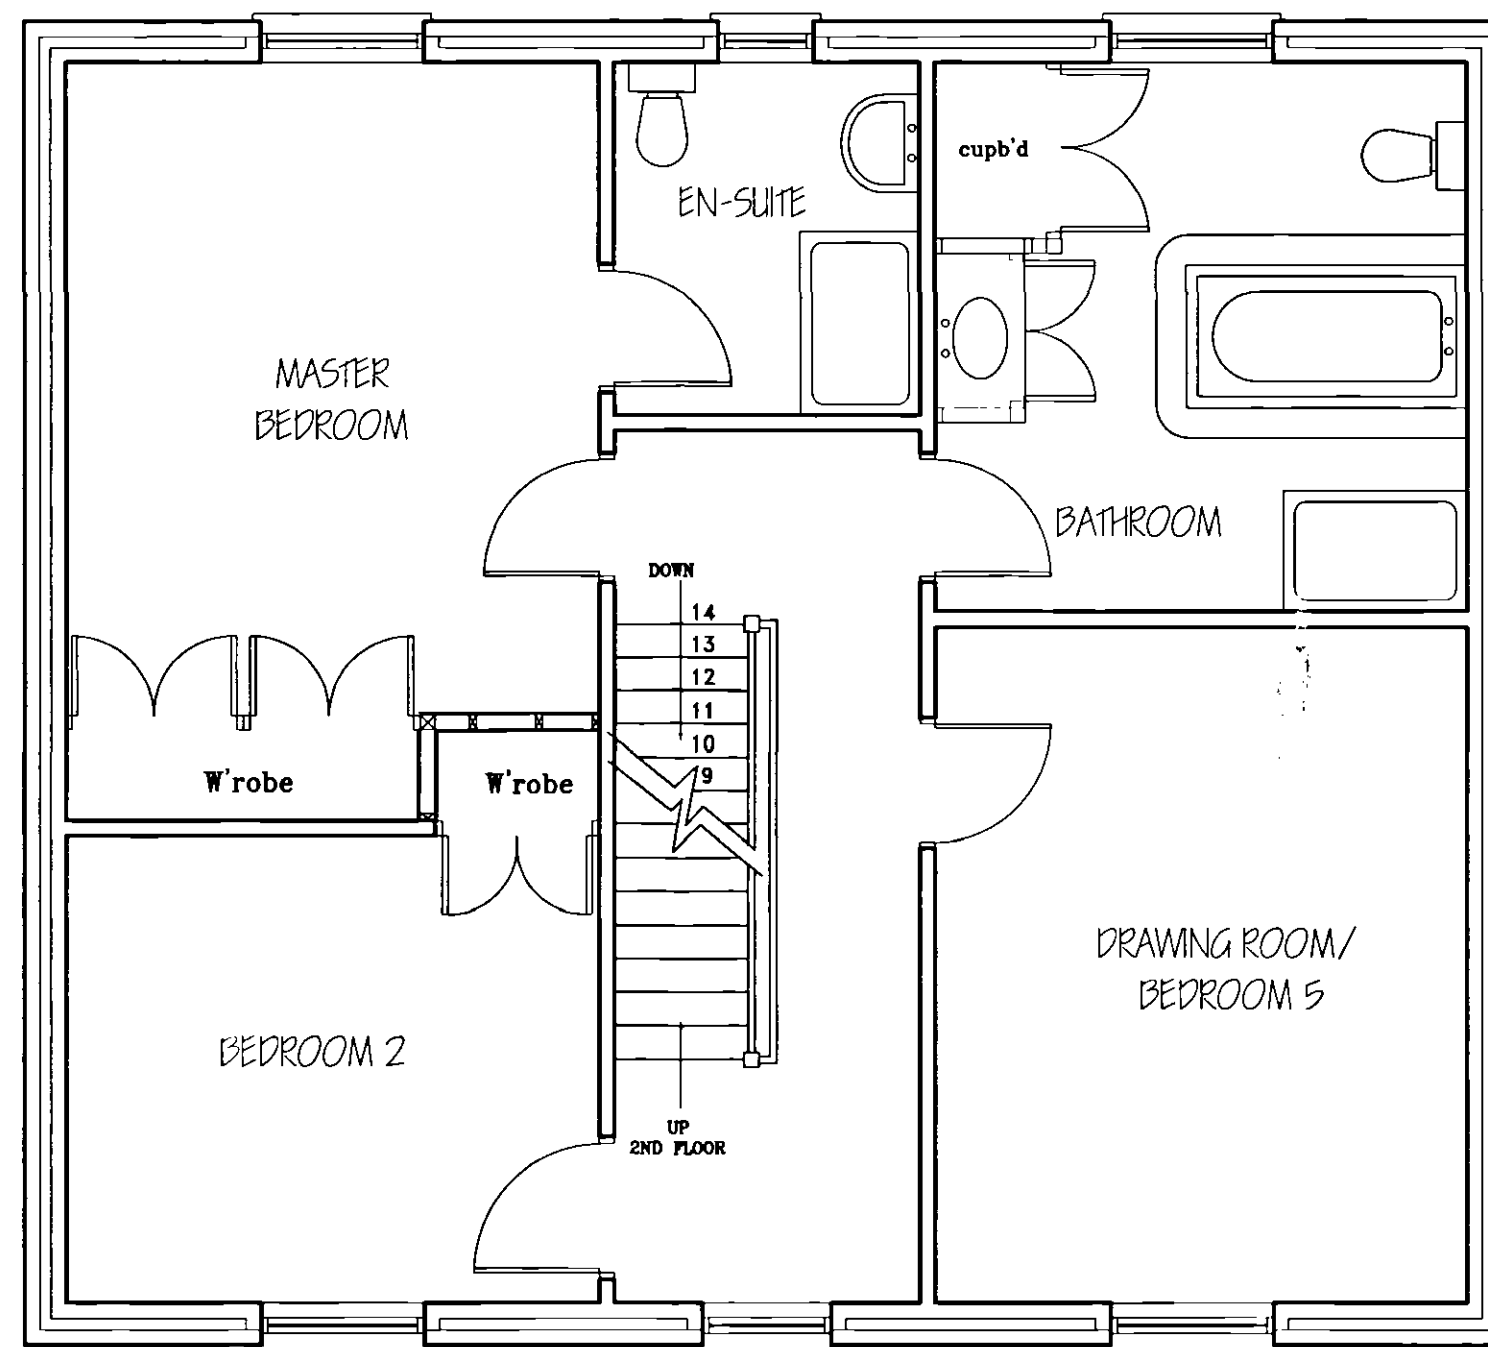


FIRST FLOOR LAYOUT

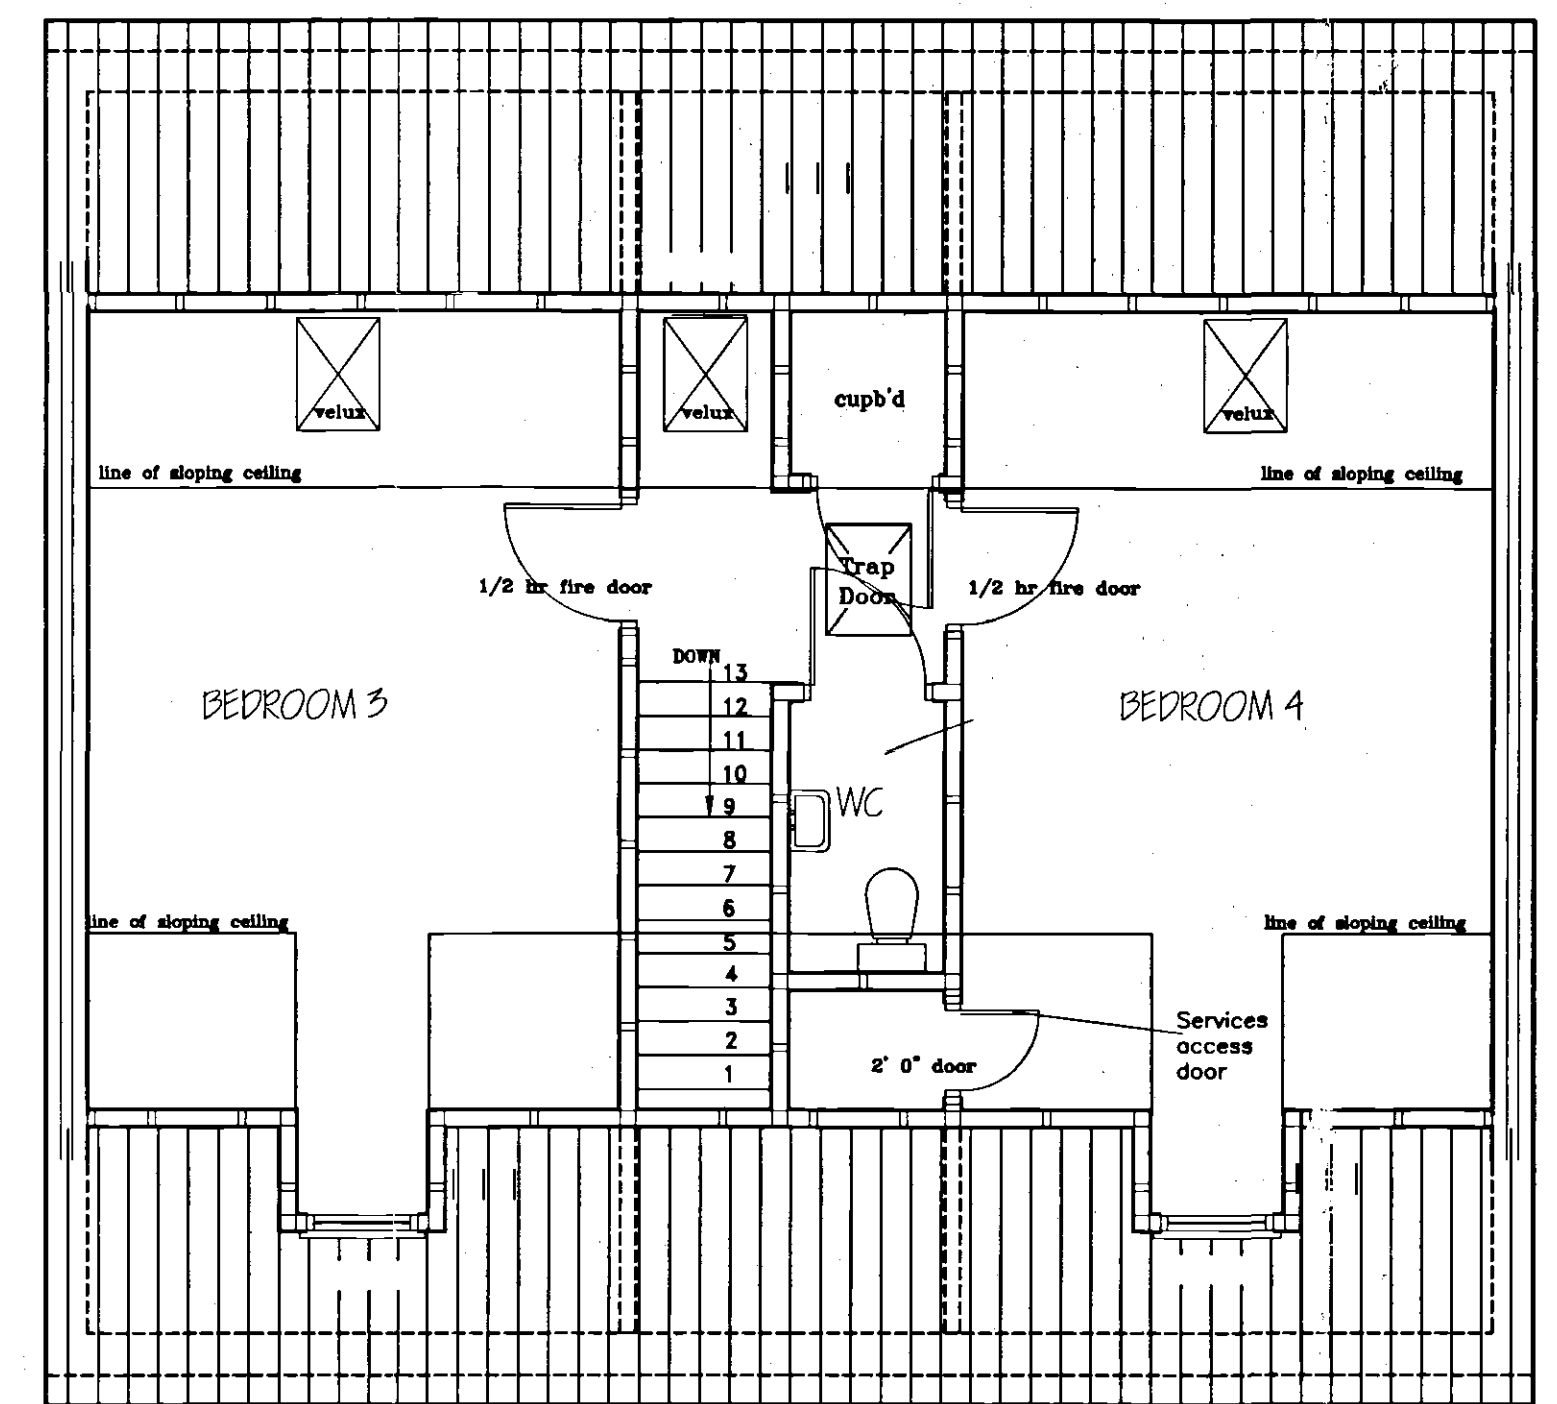

SECOND FLOOR LAYOUT

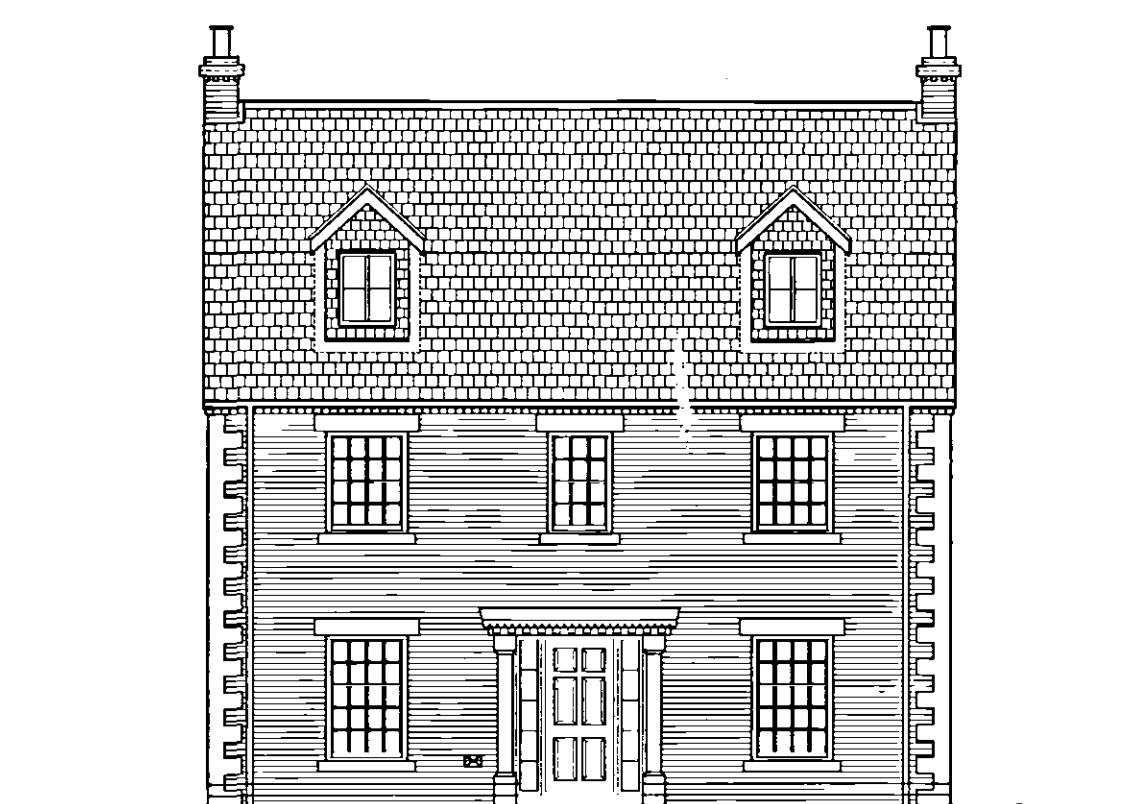


FRONT ELEVATION

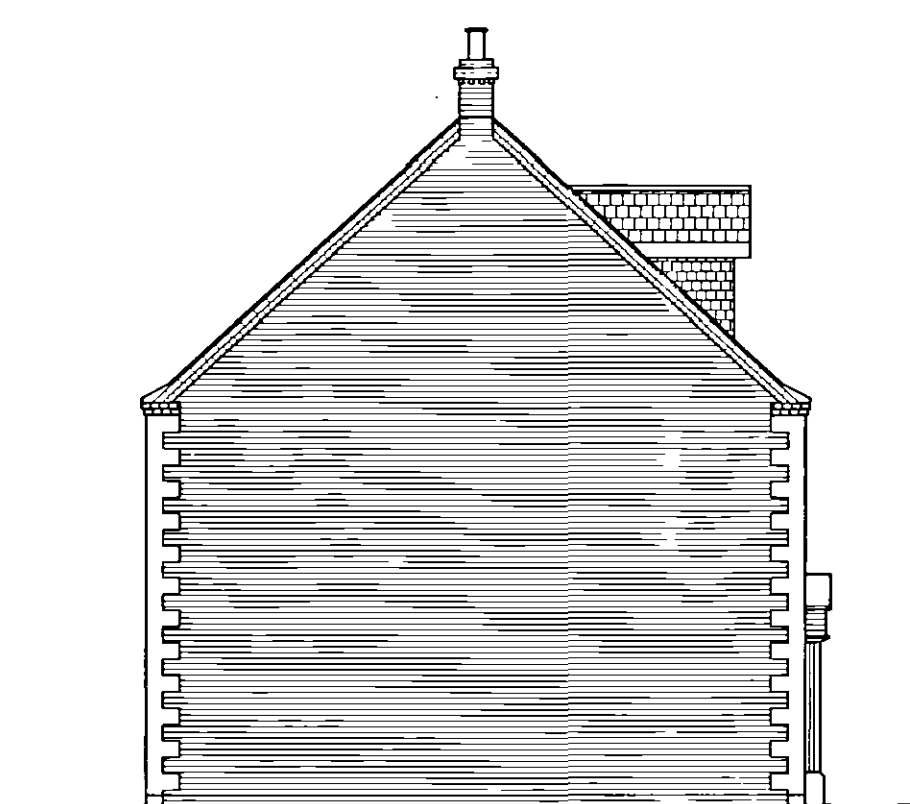

SIDE ELEVATION



REAR ELEVATION

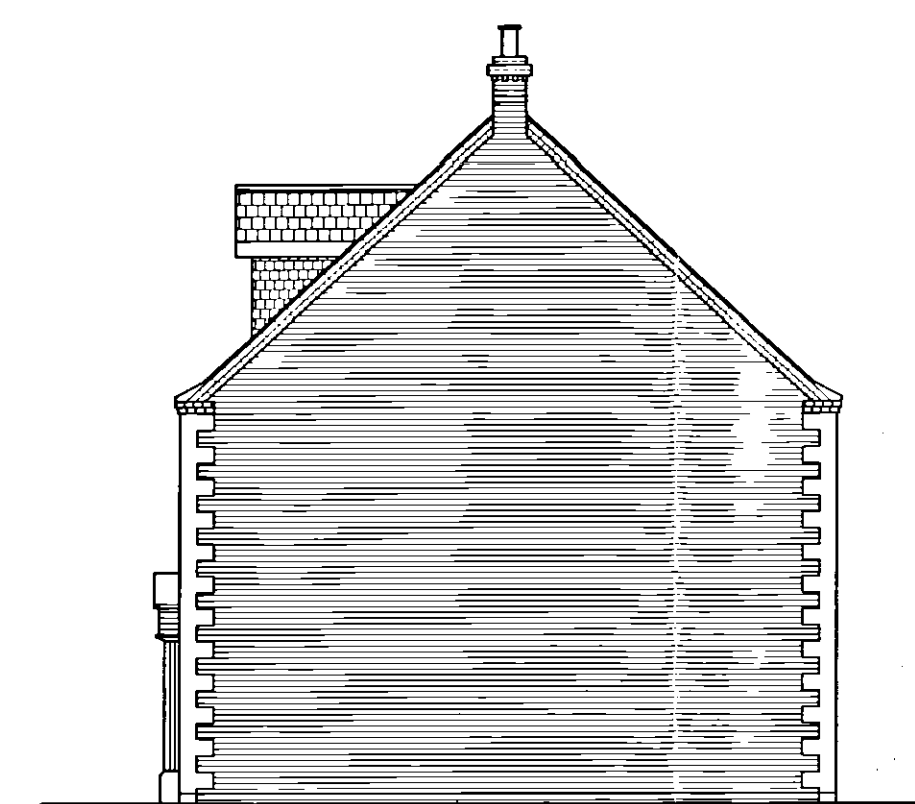

SIDE ELEVATION



Broadgate Homes Limited
Broadgate House, Weston Hills,
Spalding, Lincolnshire, PE12 6DB.
Telephone: 01406 380532 Fax: 01406 380014

PROJECT TITLE

SPDC
Planning & Development
13 JUL 2004
Ref: 0956104

Plots 146, 155
Holland Park
Spalding
Lincs.

DRAWING

FLOOR LAYOUT
& ELEVATIONS

REV	DESCRIPTION	DATE	BY

SCALE
1:50

DRAWN
LB

DATE
JUNE '04

DRAWING No.
0407/146 & 155-01