



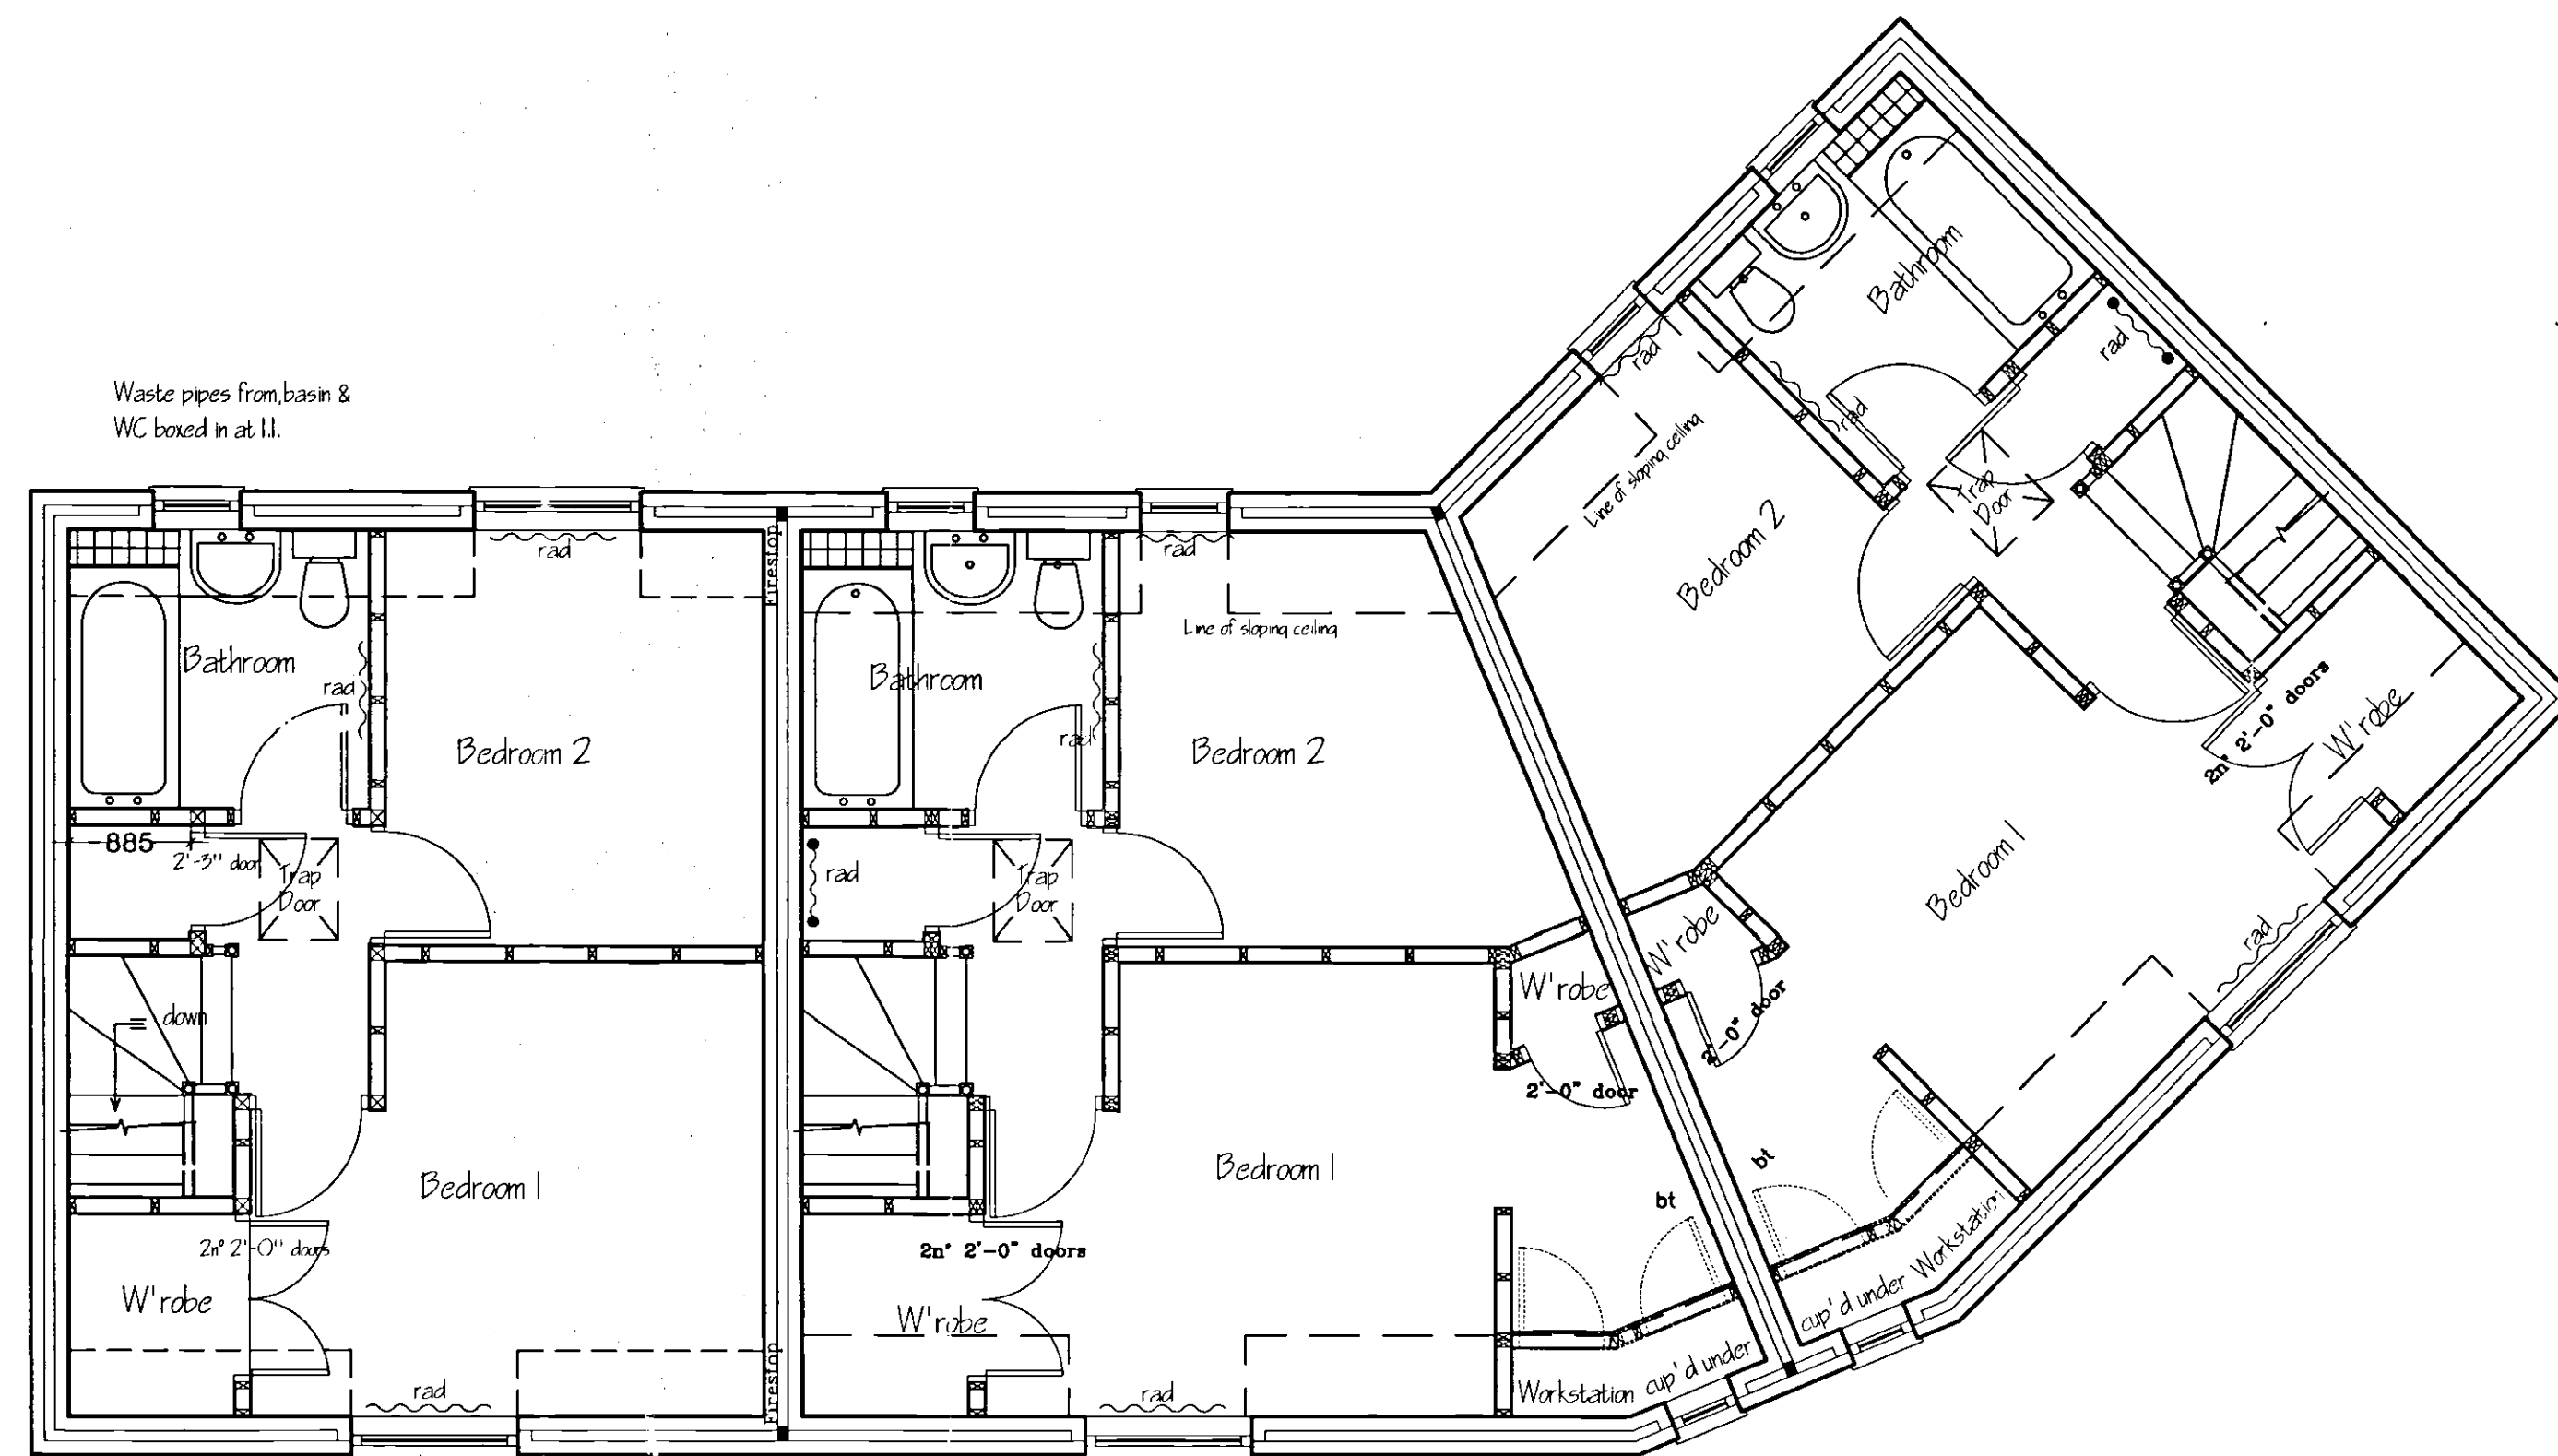


FIRST FLOOR LAYOUT

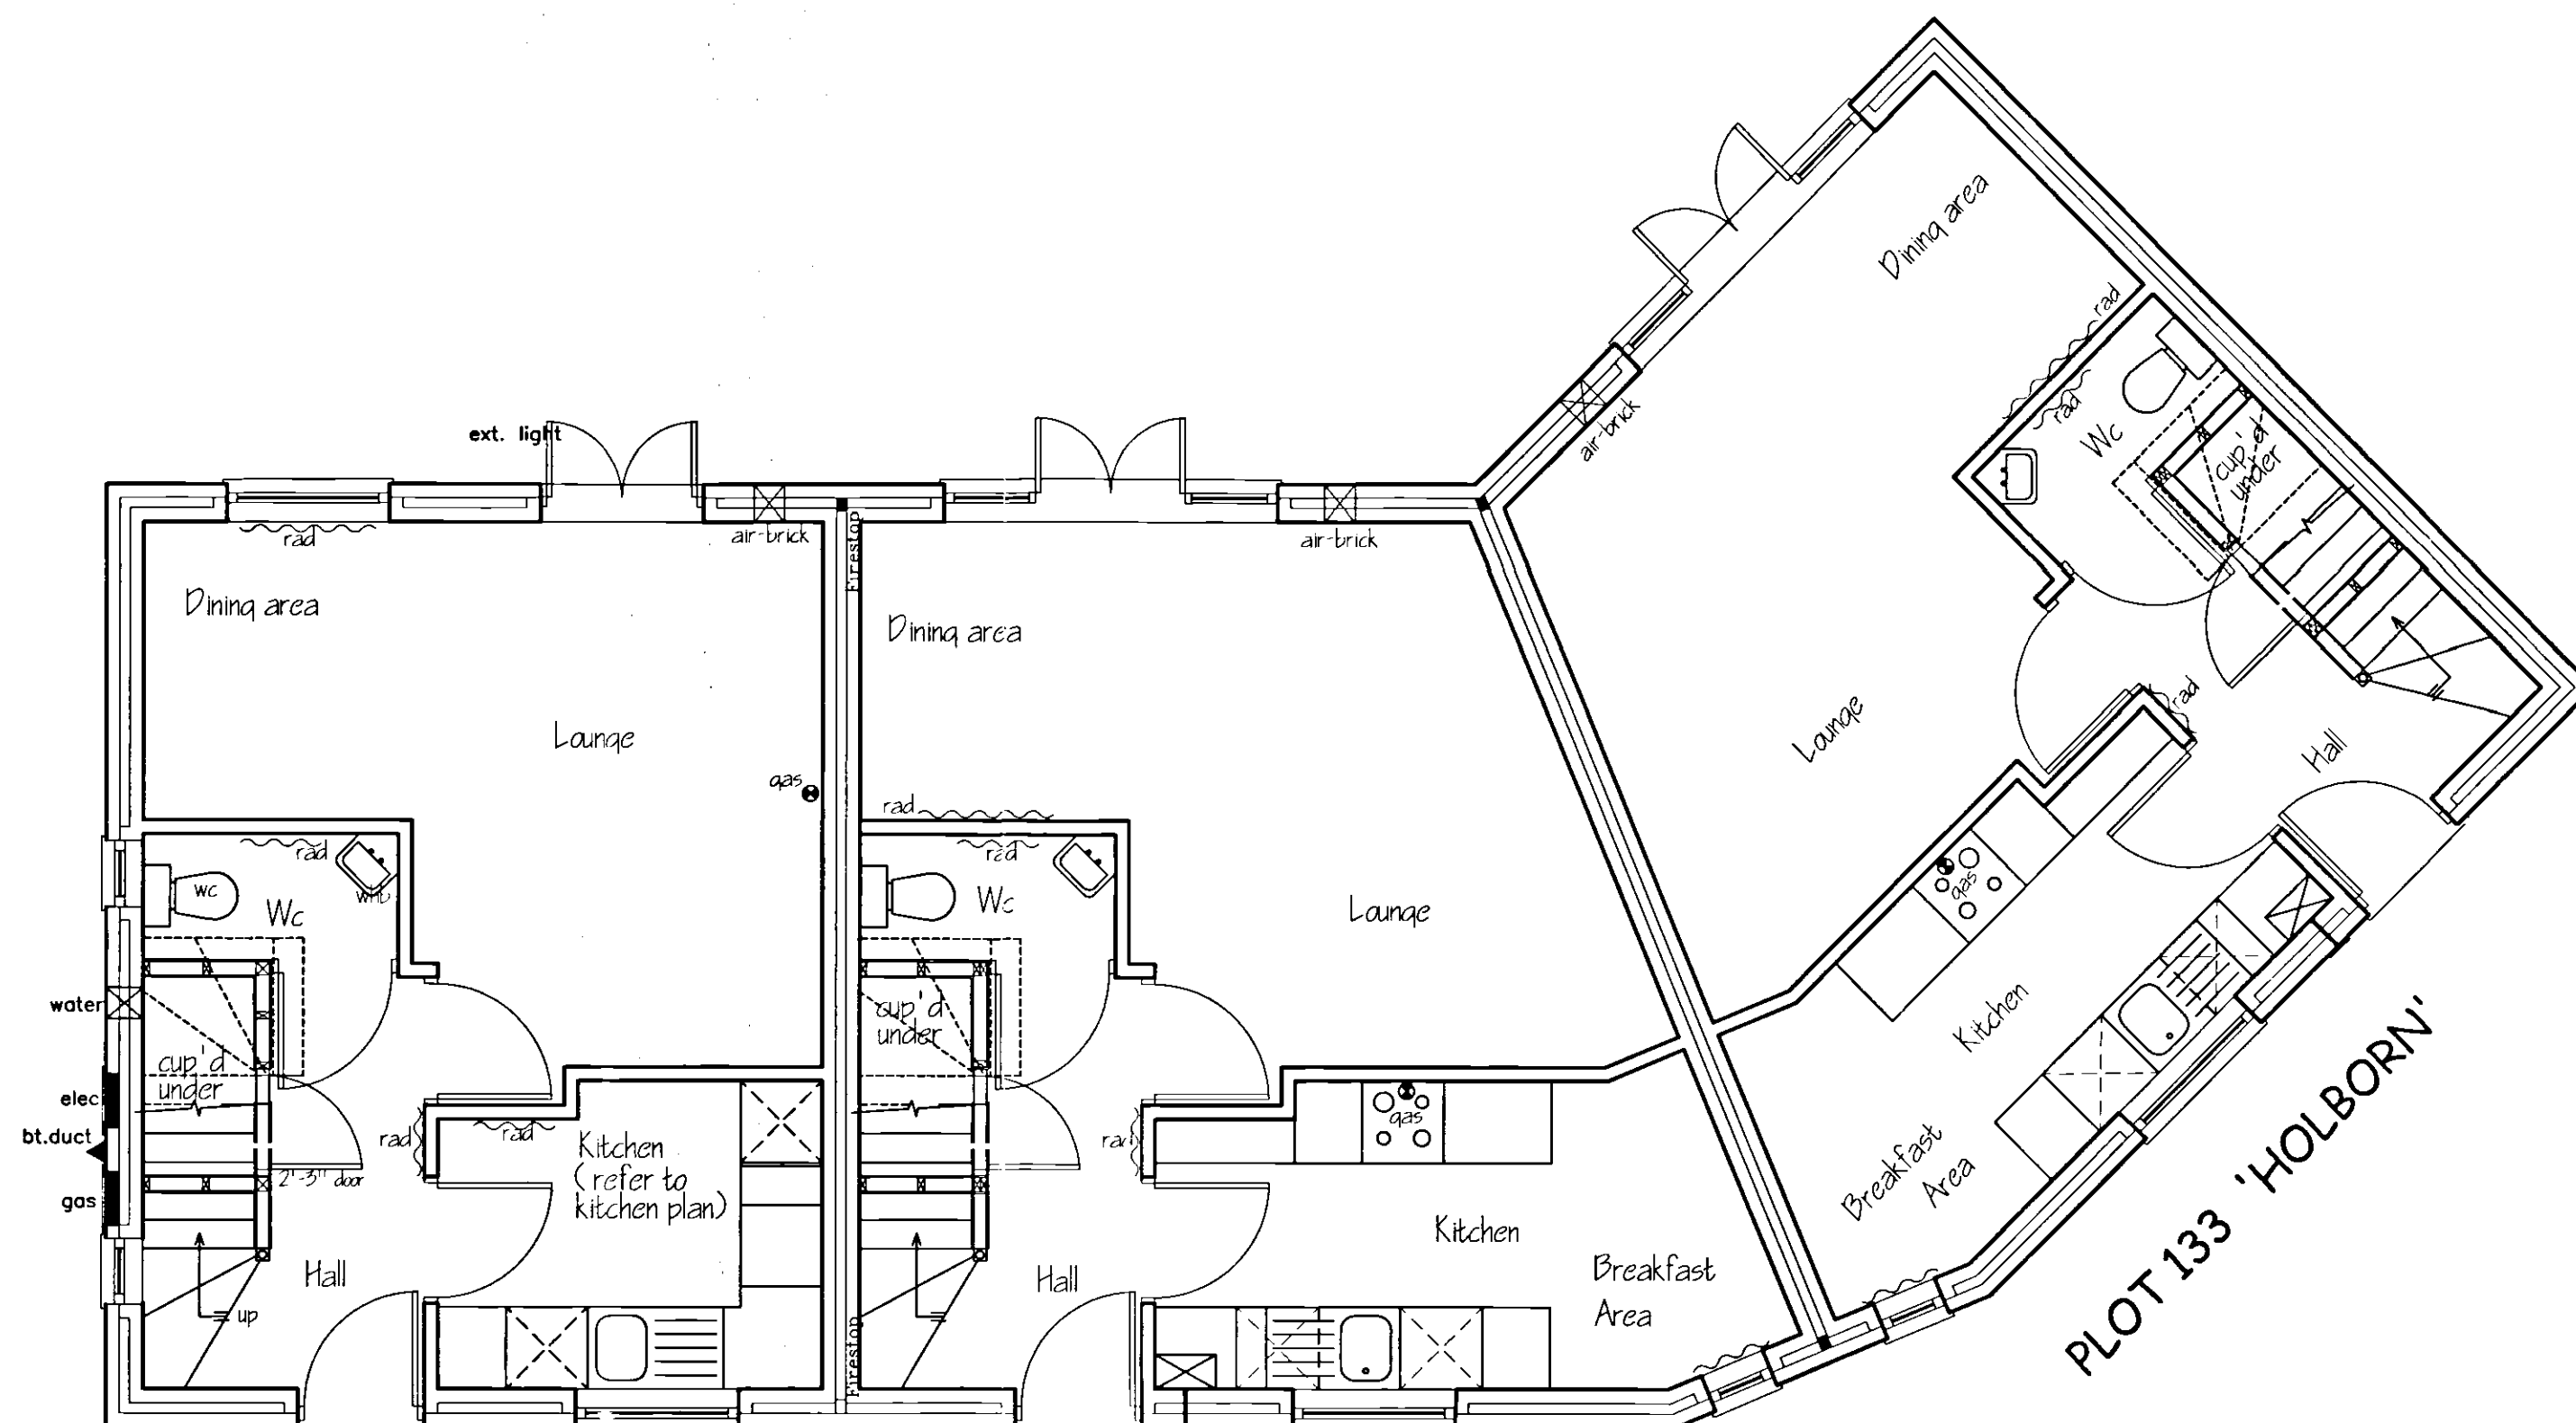

PLOT 131 'HORTON'
GROUND FLOOR LAYOUT


PLOT 132 'HOLBORN'

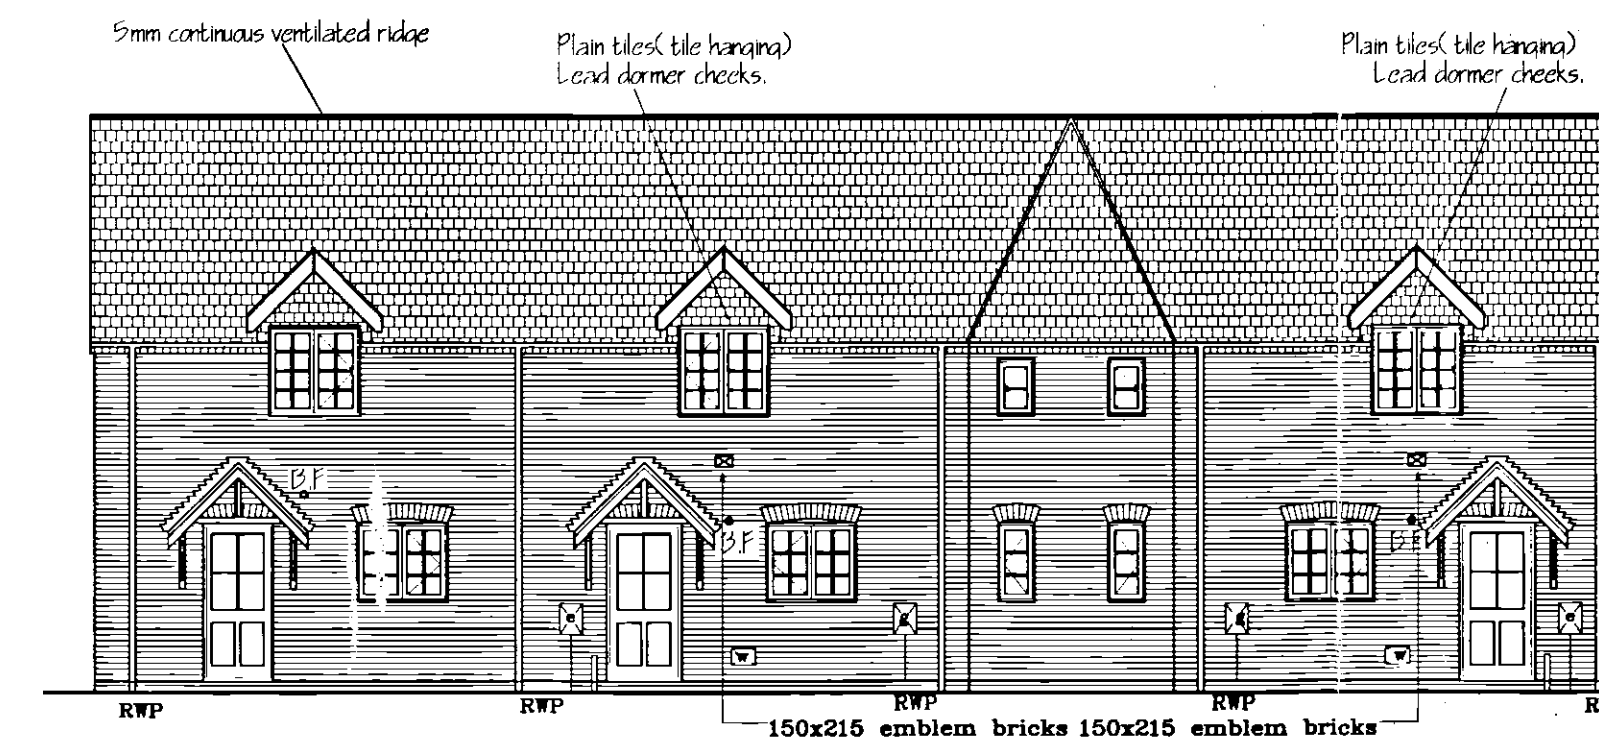


PLOT 131 'HORTON'
FRONT ELEVATION

PLOT 132 'HOLBORN'


PLOT 133 'HOLBORN'

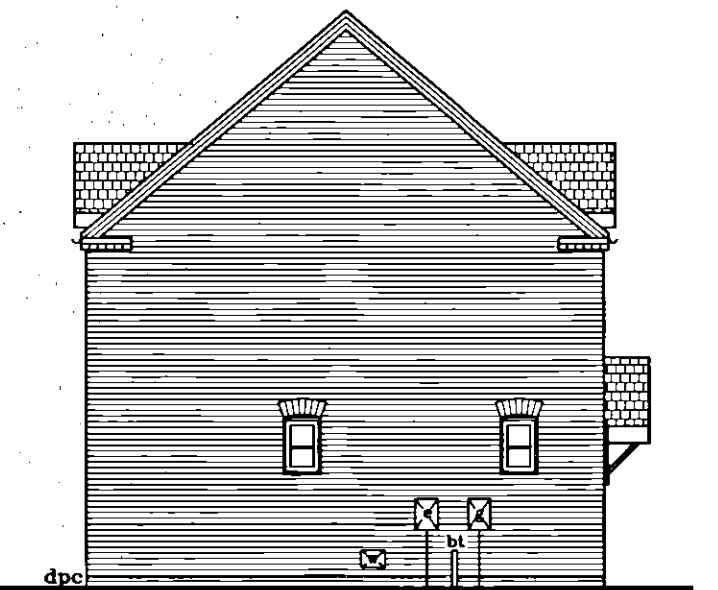

PLOT 131 'HORTON'
SIDE ELEVATION

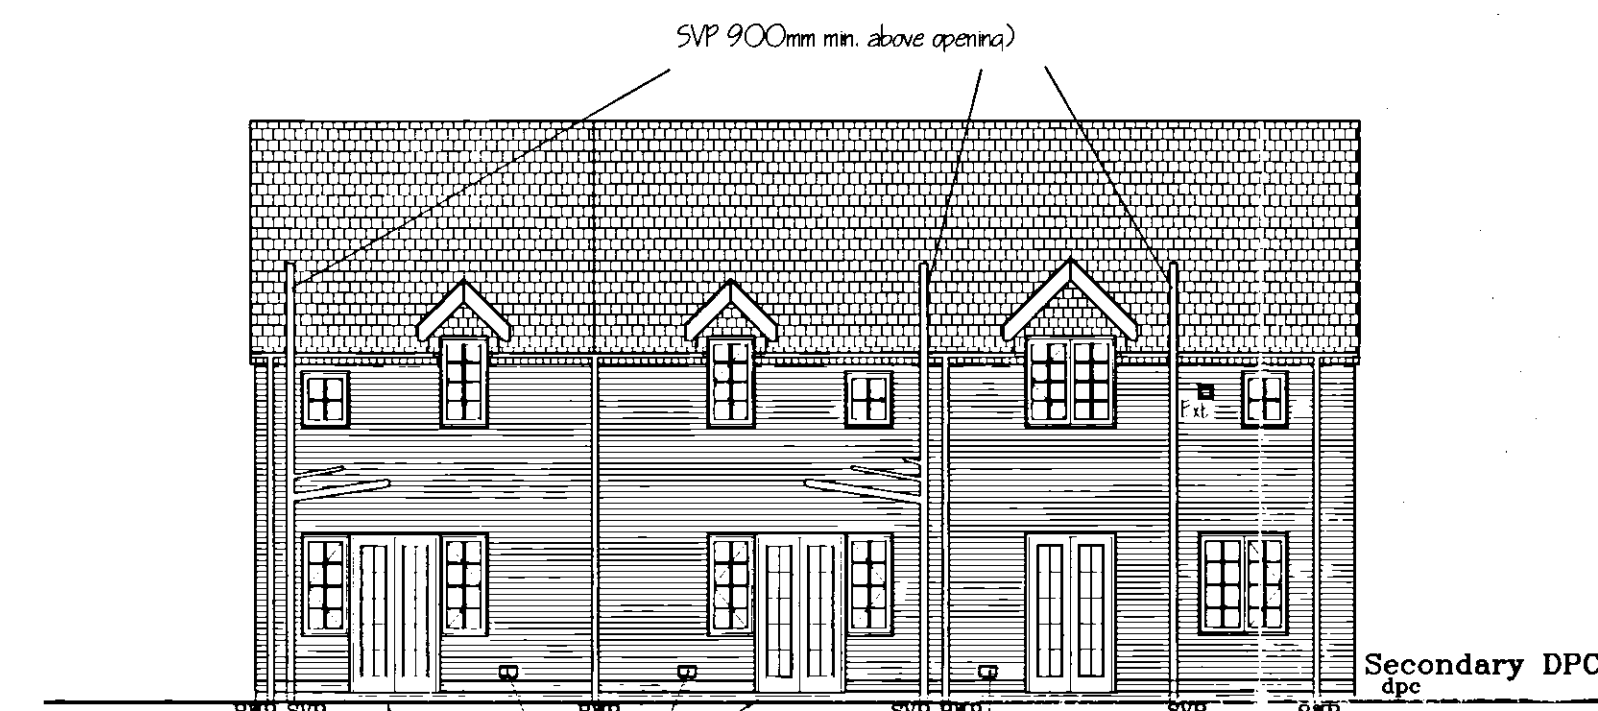

REAR ELEVATION

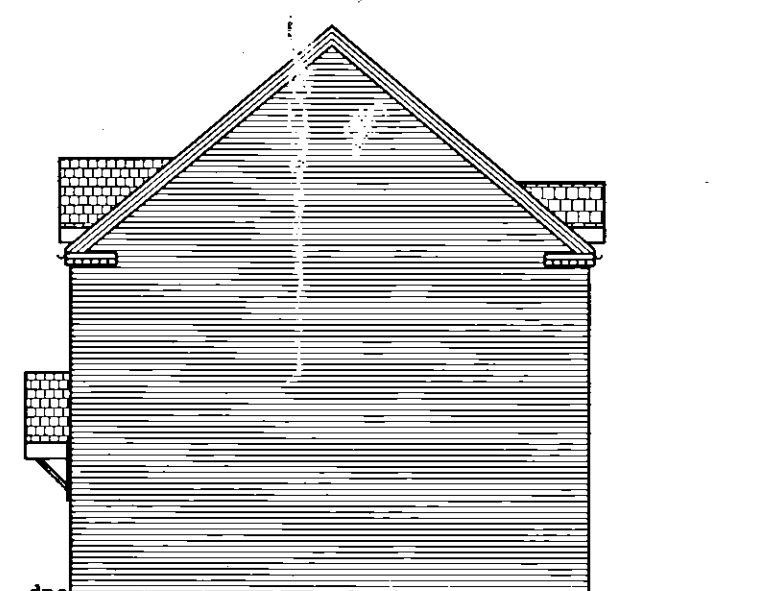

PLOT 133 'HOLBORN'
SIDE ELEVATION



Broadgate Homes Limited
Broadgate House, Weston Hills,
Spalding, Lincolnshire, PE12 6DB.
Telephone: 01406 380532 Fax: 01406 380014

PROJECT TITLE

Plots 131,132,133.
Holland Park.
Spalding.
Lincs

DRAWING

FLOOR LAYOUT
& ELEVATIONS

REV	DESCRIPTION	DATE	BY

SCALE
1:50 1:100
DRAWN
ASZ

DATE
JUNE '04
DRAWING No.
0407/131 to 133 -01